




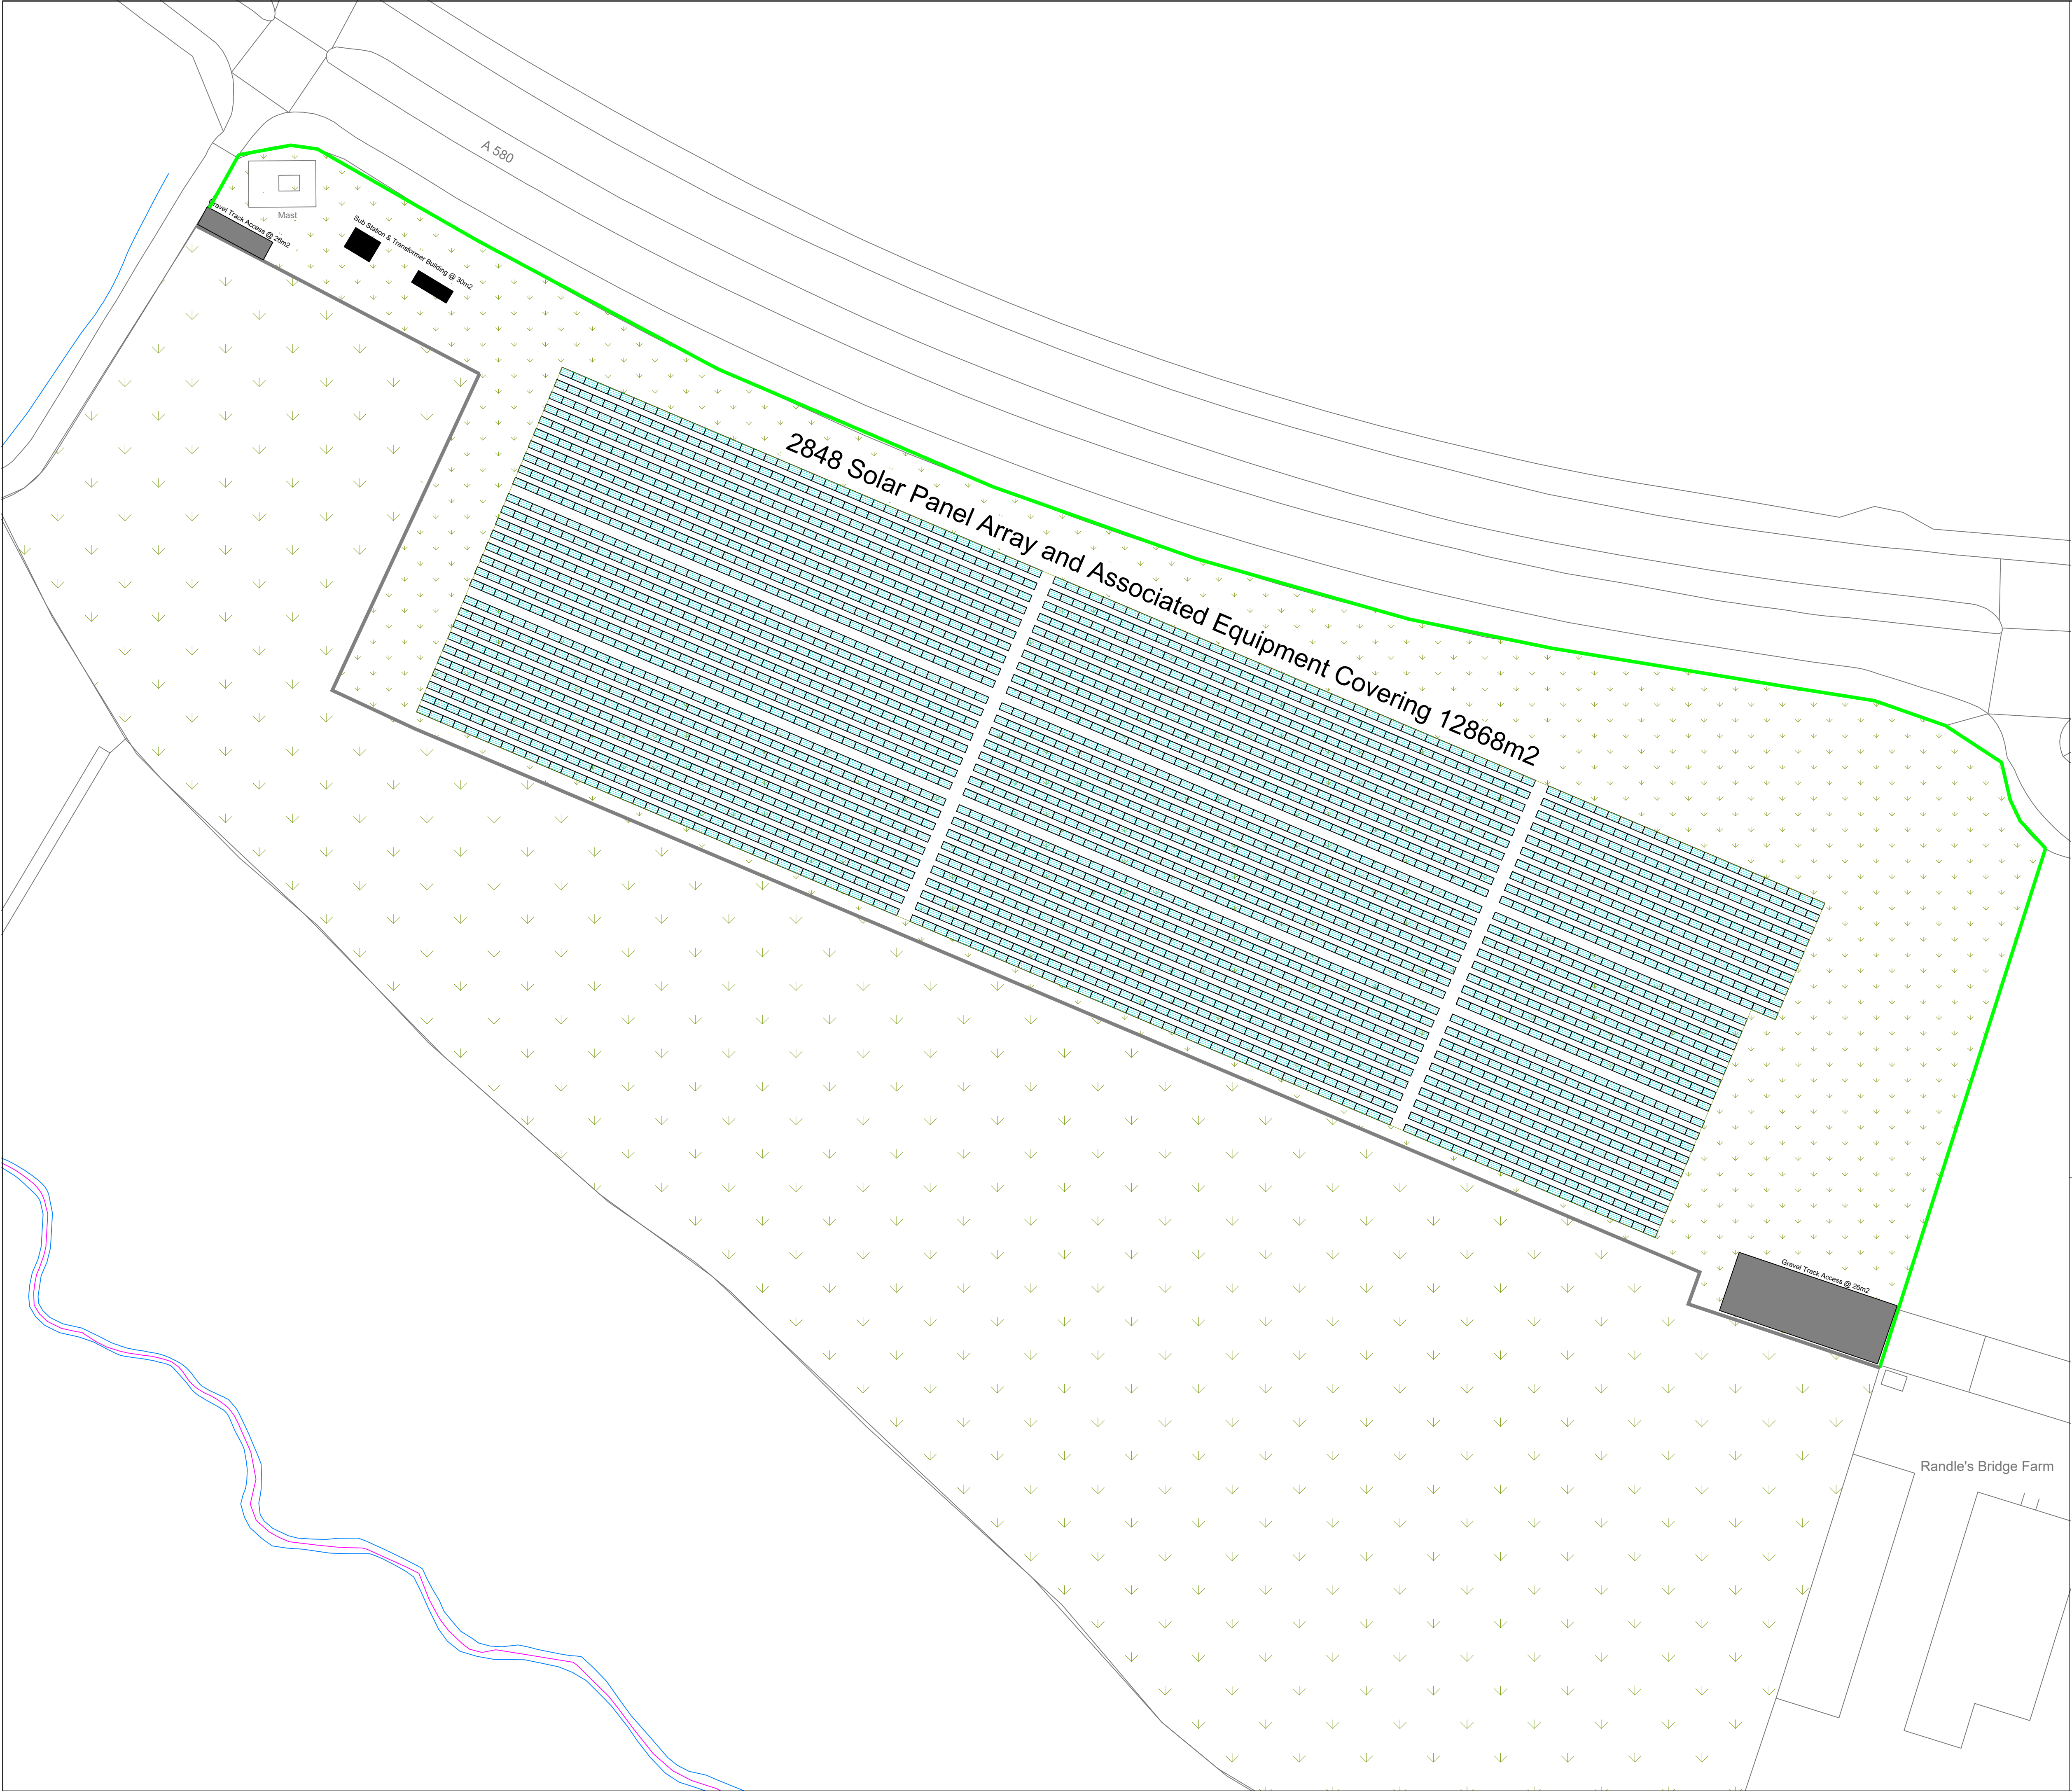


PLAN KEY

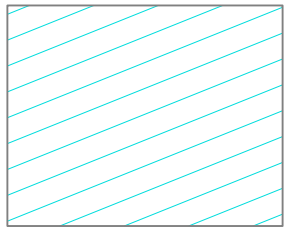


Solar Panel Array
See panel and mounting details

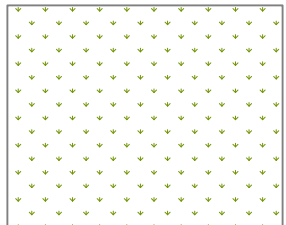

Maintained Meadow

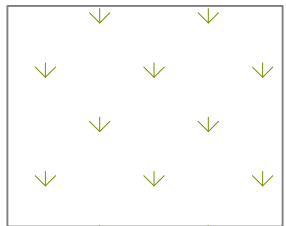


Wildflower Meadow

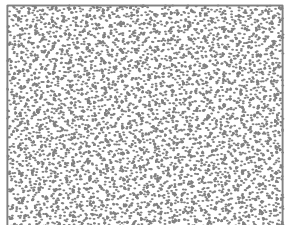


Access Tracks




Denotes Living Fence

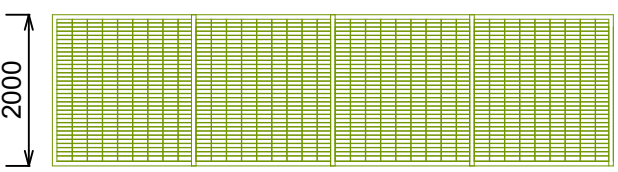

Paladin Mesh Living Fence

 

Denotes sub-station
& transformer building

 

Rev	Description	Date
-----	-------------	------

Project
INSTALLATON OF A 2848 PANEL SOLAR FARM AT LARKINS FARM, GELLINGS LANE, KNOWSLEY. L34 9EN

Client
SOLARCROWN COMMERCIAL ON BEHALF OF MR S KNIBB (THE NEIGHBOURHOOD SERVICES COMPANY)

Contract. No.	Drg. No.	Revision	Scale	1:100 & 1:500	@ A1
	3		By	MCC	Date
			Chkd		SEPT 2023

Drawing Title
PROPOSED SITE PLAN DETAILS

MAT DESIGN LIMITED
Town Planning & Building Control Consultants
17 BROOKSIDE AVE
ECCLESTON
ST. HELENS
WA10 4RN
Telephone:07850203448
E-mail:miketa@blueyonder.co.uk