

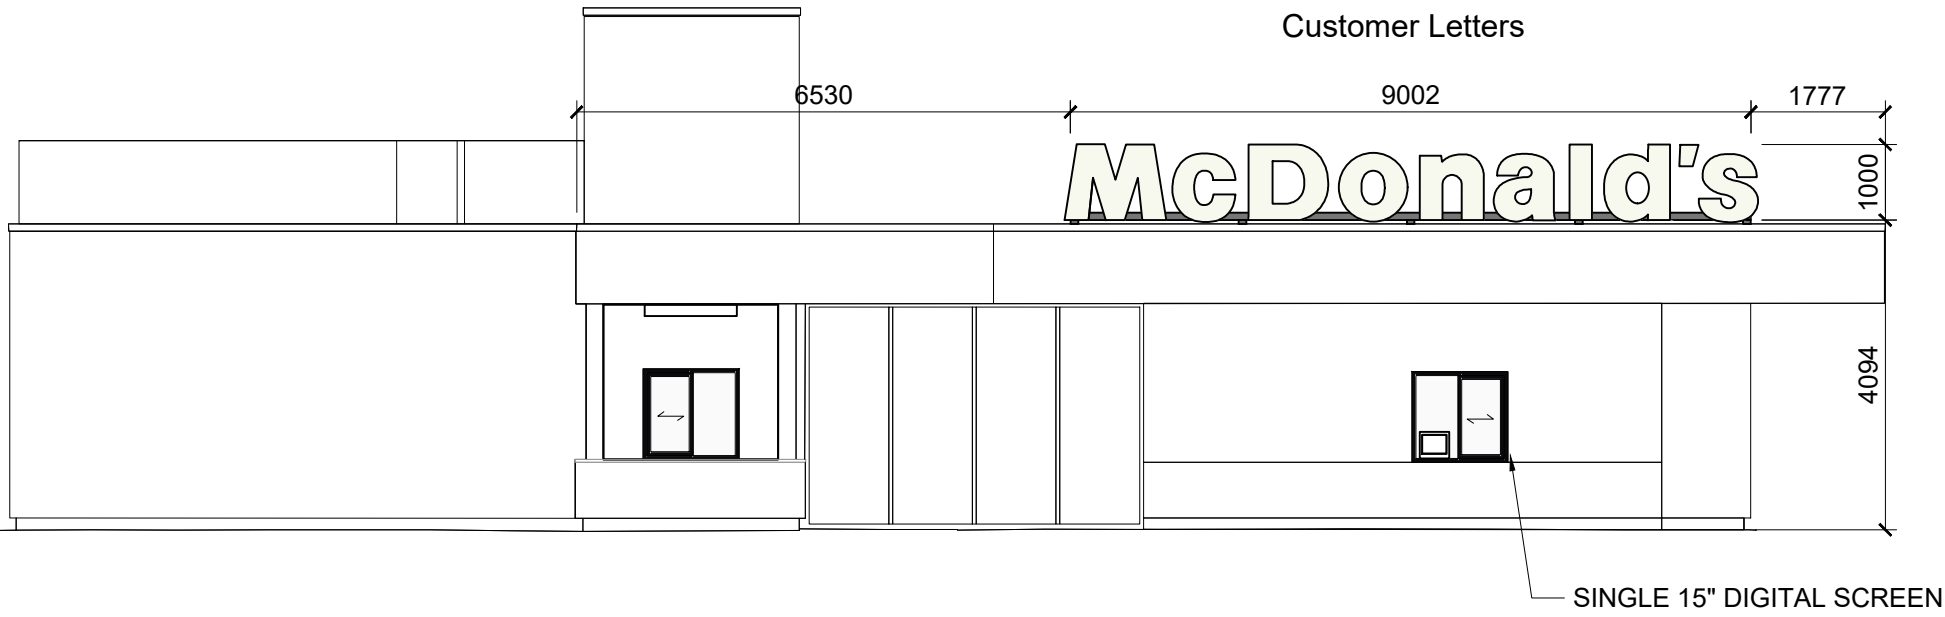


 


Proposed Elevation A

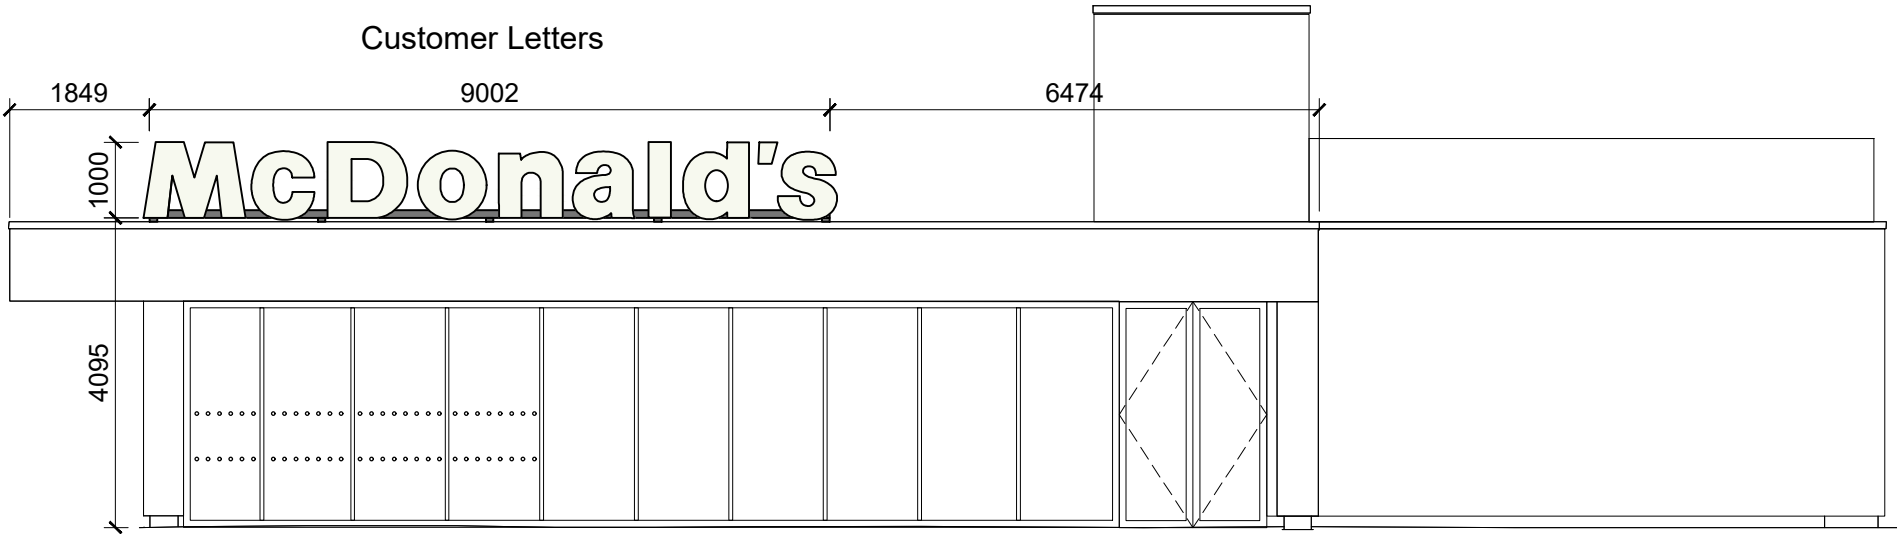


Proposed Elevation C

BUILDING SIGN SCHEDULE - ERDDS SIGNAGE (BUTTERFIELDS SIGNS)							
ADVERT REF	SIGN TYPE	QTY	SIZE (mm)	MATERIALS	HEIGHT (mm) ABOVE GROUND	EXTENT (mm) OF PROJECTION	HEIGHT (mm) OF TEXT
CUSTOM LETTERS	-	2	9002W x 1000D x 1000H	White acrylic "McDonald's" text.	Refer to Elevations	N/A	1000
GOLDEN ARCH	SIGN 18	2	1600W x 100D x 1400H	Yellow acrylic "Golden Arch" symbol.	Refer to Elevations	N/A	1400


Proposed Building Signage Elevations

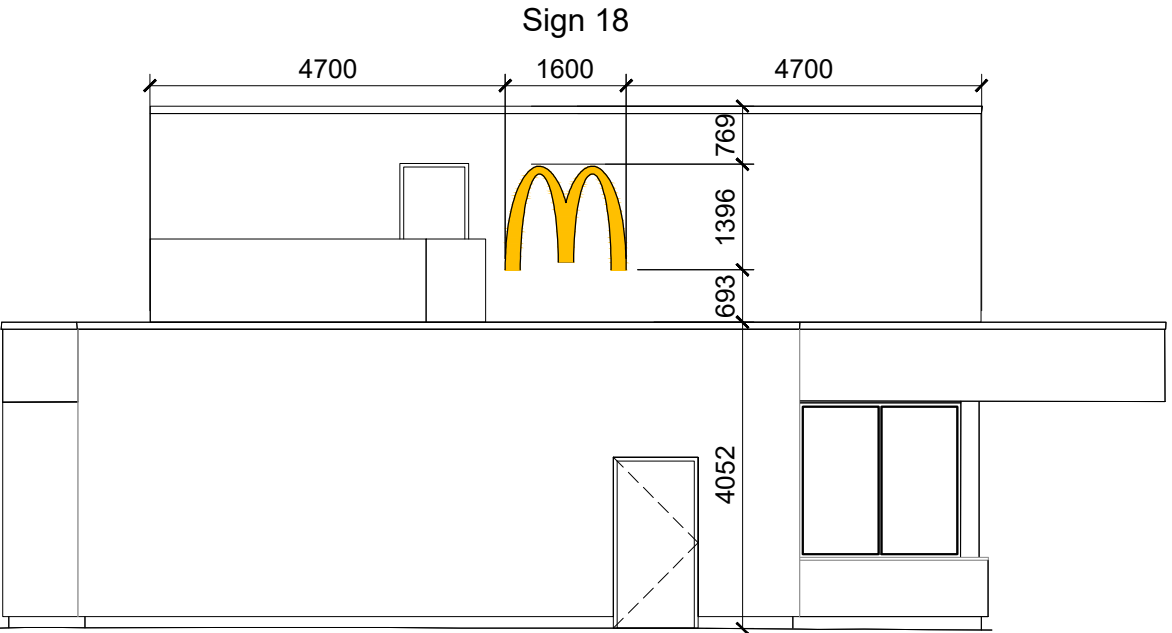

Proposed Elevation B

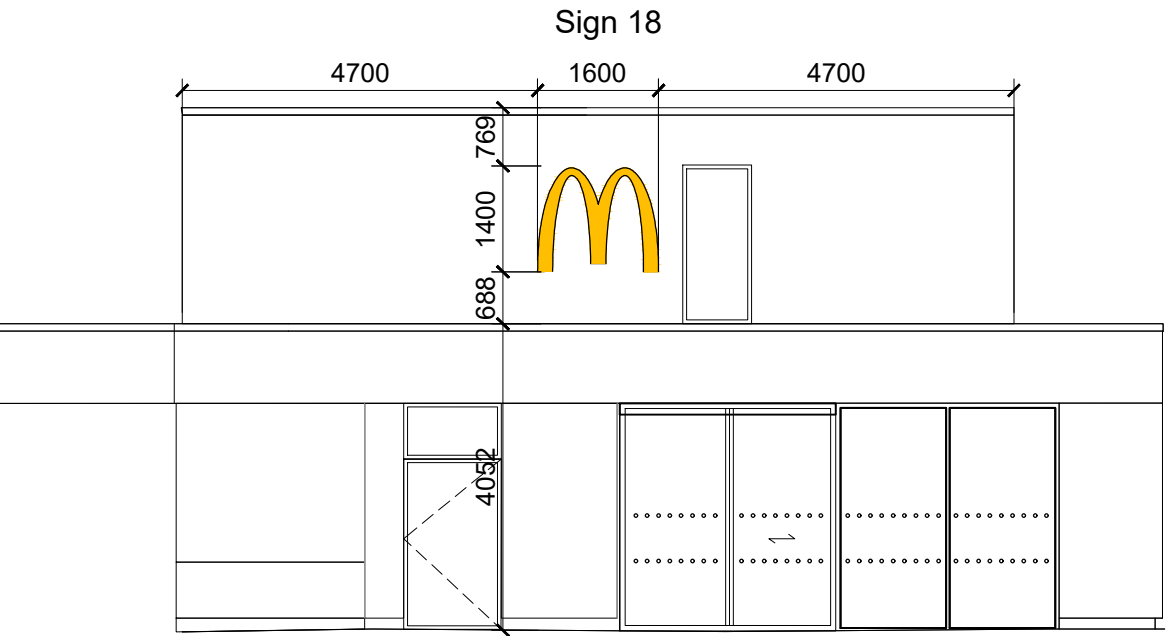

Proposed Elevation D

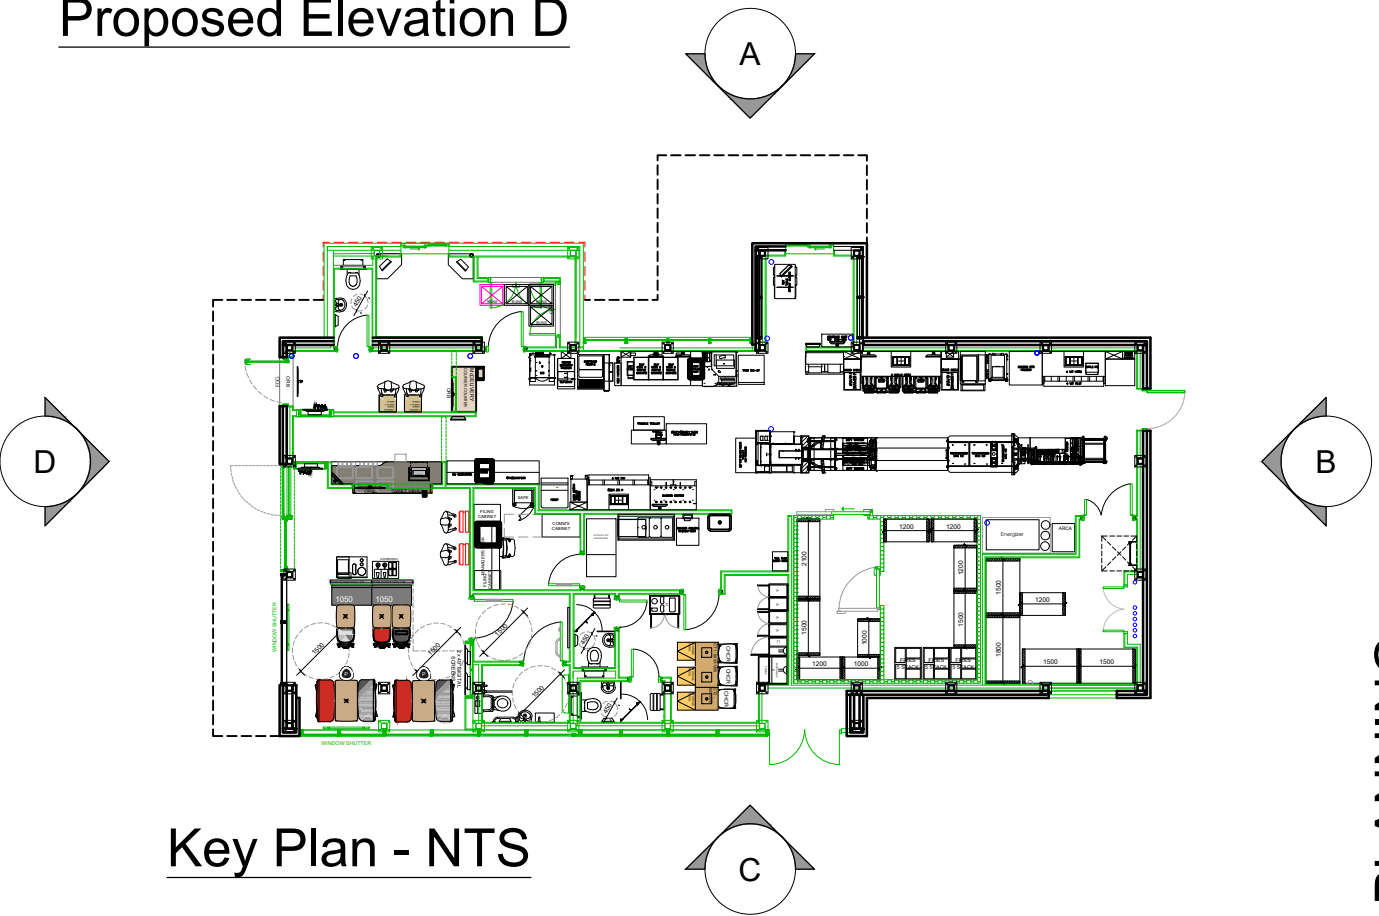

Key Plan - NTS

- NOTES
- All dimensions and levels are to be checked on site.
 - Any discrepancies are to be reported to the architect before any work commences.
 - This drawing shall not be scaled to ascertain any dimensions. Work to figured dims only.
 - This drawing shall not be reproduced without express written permission from AEW.
 - Title overlay drawings and ownership boundaries are produced using all reasonable endeavours. AEW cannot be responsible for the accuracy or scale discrepancy of base plans supplied to them.
 - All works are to be undertaken in accordance with Building Regulations and the latest British Standards.
 - All proprietary materials and products are to be used strictly in accordance with the manufacturers recommendations.
- CDM 2015
- Client notified of duties: **At Design Workshop**
Principal Designer: **CSS**
- Unless noted below, all known hazards have been highlighted on the drawing:
- Drawing Based on:
Glanville Survey Reference: 4230194-4301 Dated Apr 2023
- Scale for planning purposes only.
- Notes:
All drawings to be read in conjunction with all other drawings as noted on issue sheet.

C	12/07/2023	LMD	KD	Glazing & extent of cladding updated on elevation D
B	10/07/2023	LMD	KD	Elevations updated to suit roof plan
A	16/06/2023	LMD	JJS	Booth windows updated. Key plan updated
-	21/04/2023	LMD	JJS	Initial Issue
REV	Date	Drawn by: -	Checked by: -	Status Purpose of Issue
S2	For Information	drawing stage	Planning	client
McDonald's Restaurants Ltd				
project	store	Coopers Lane Knowsley	1888	
drawing title	Proposed Building Signage Elevations			
date	21/04/2023	drawn	LMD	
scale@A2	1:100	checked	JJS	

PLANNING