




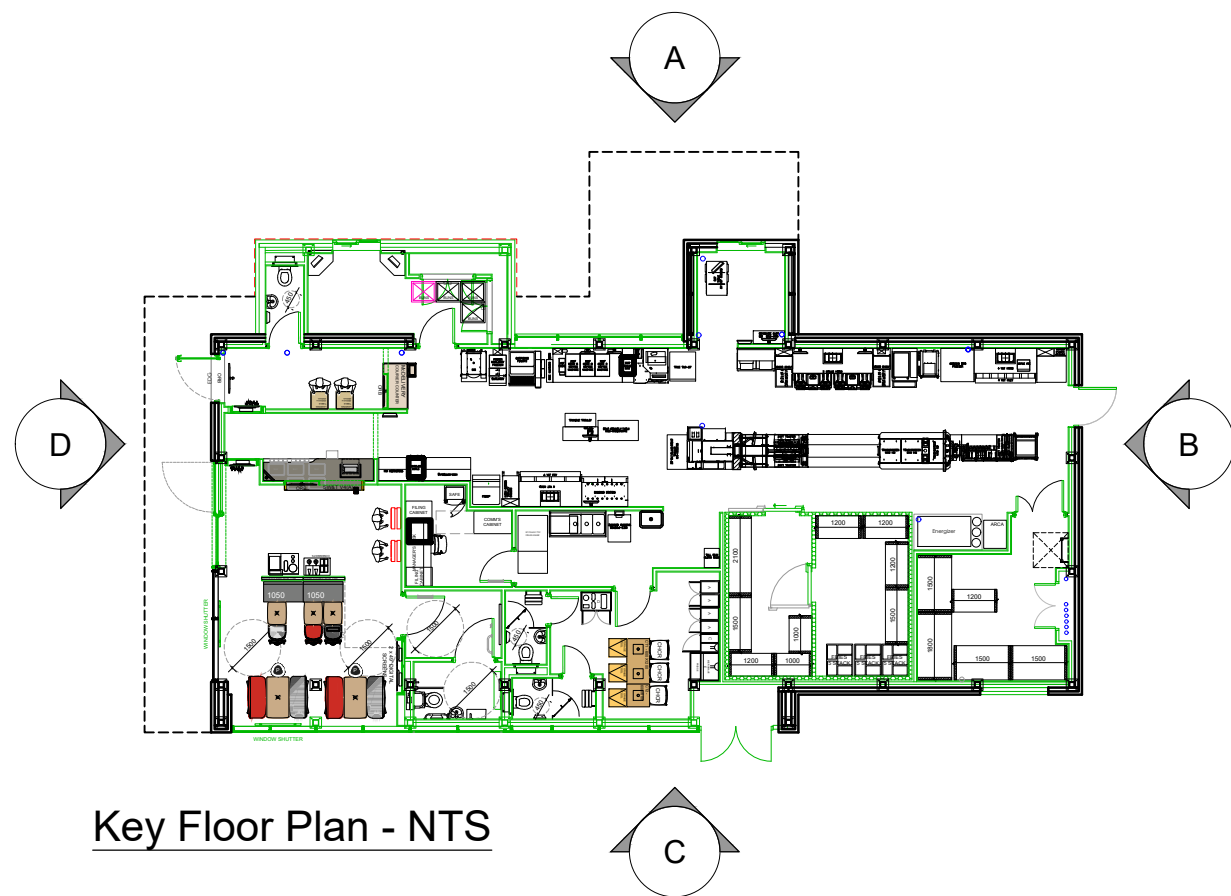


Key Floor Plan - NTS

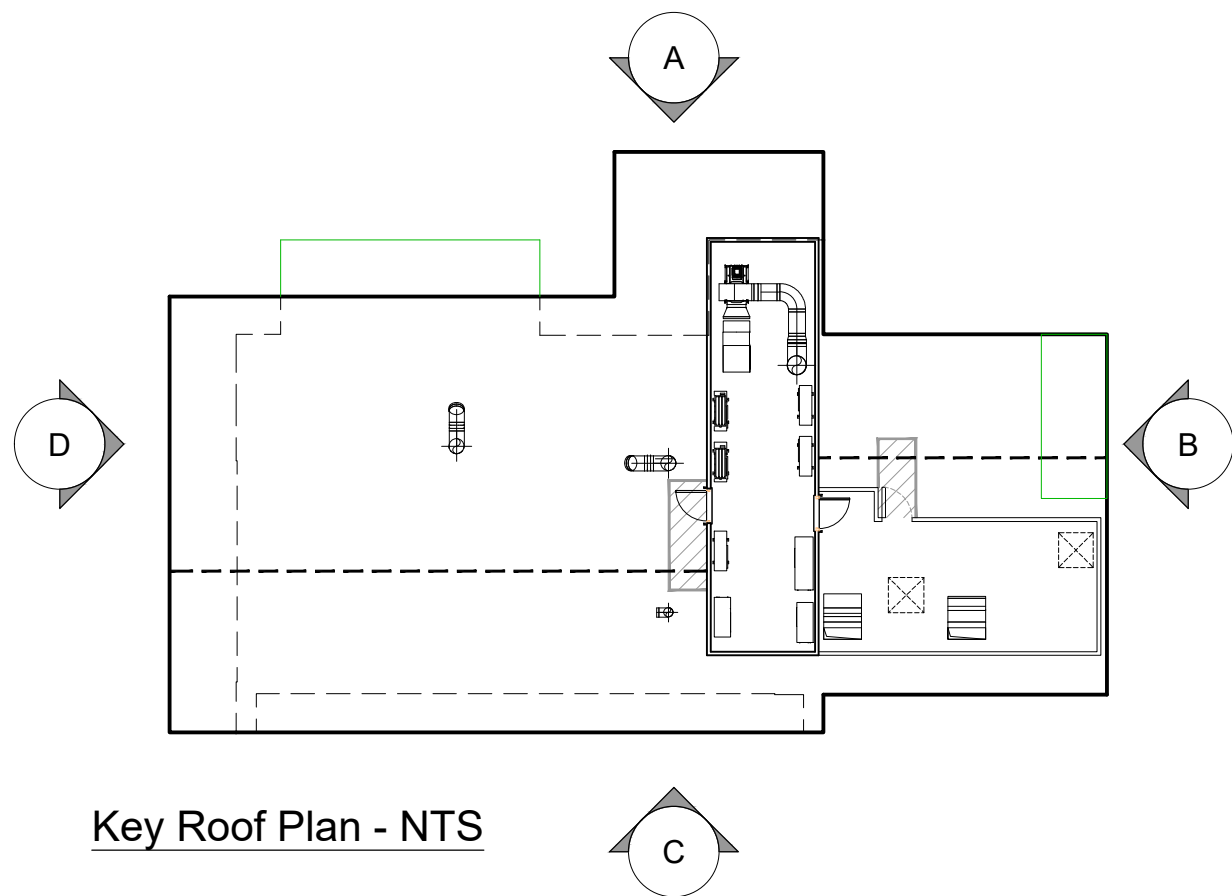


Key Roof Plan - NTS

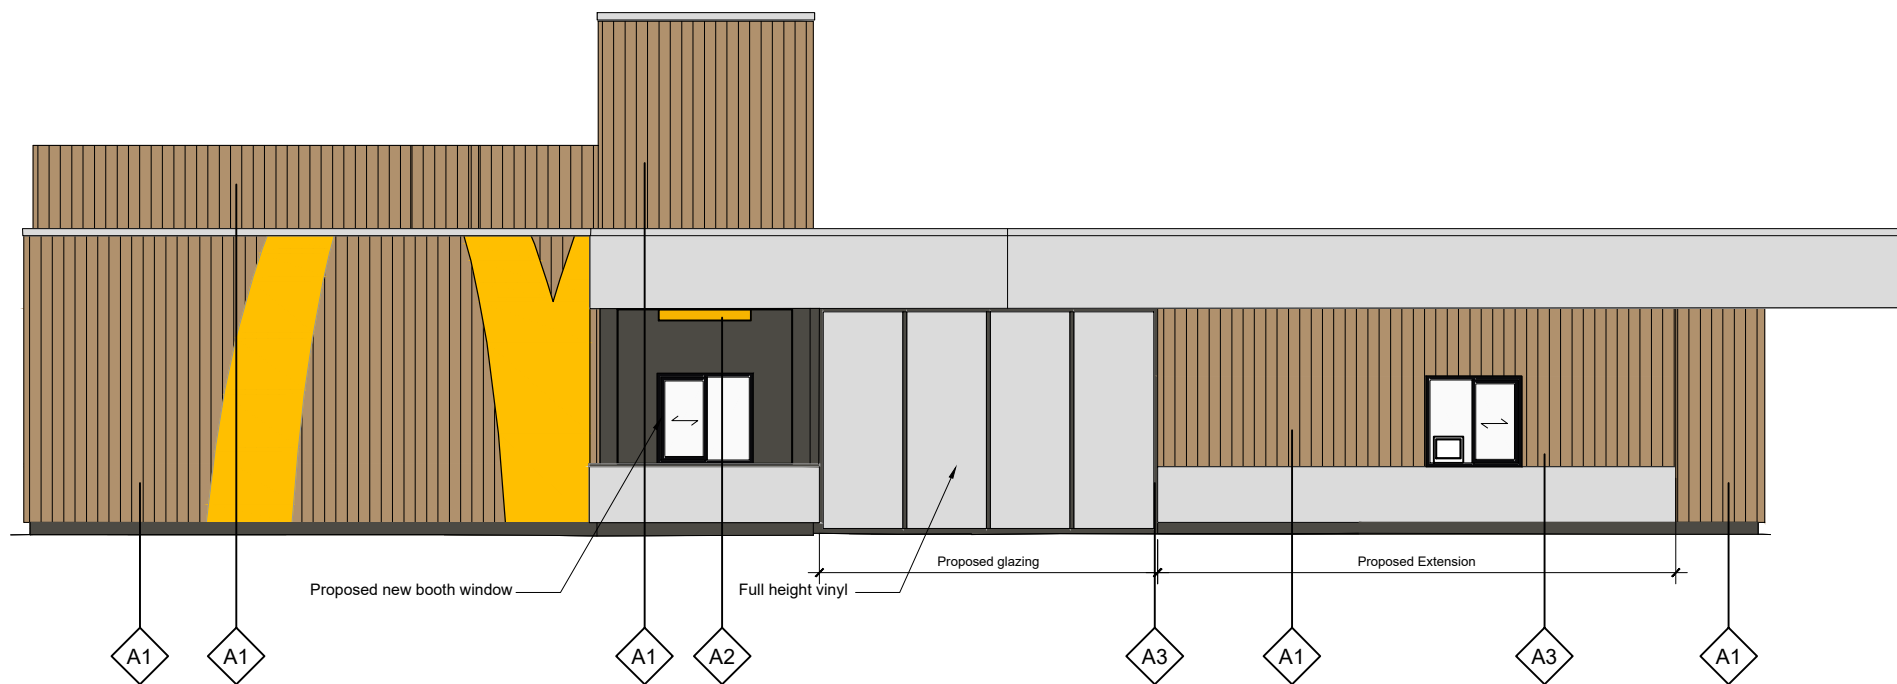


Proposed Elevation A

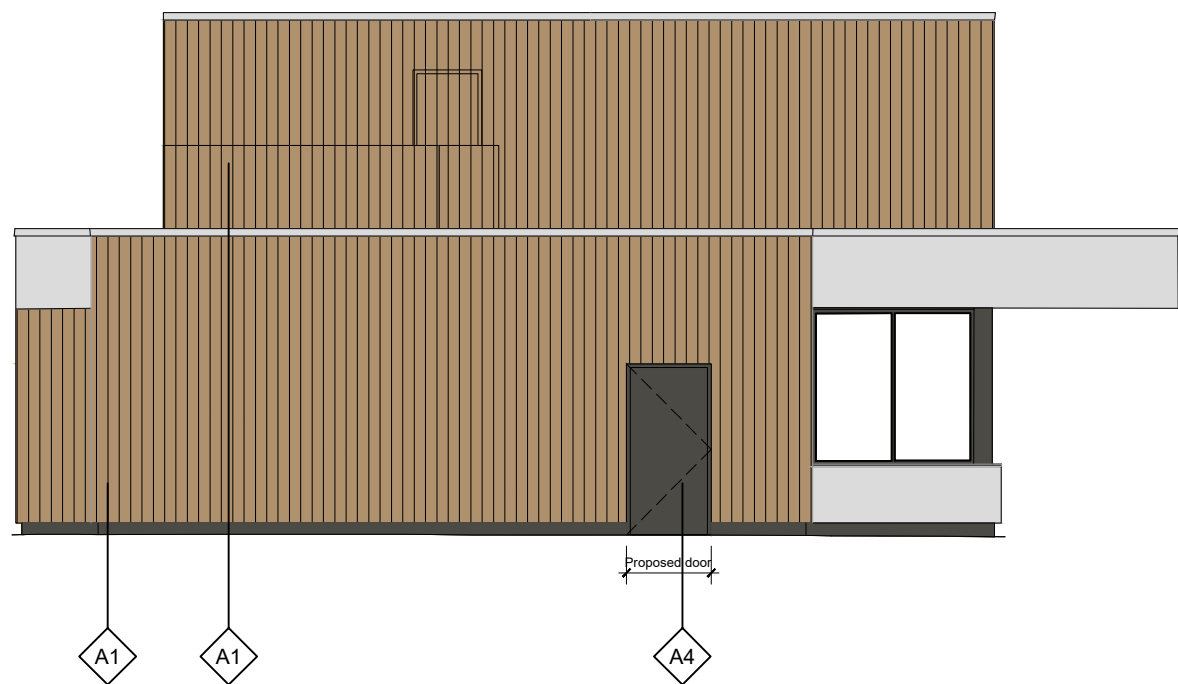

Proposed Elevation B

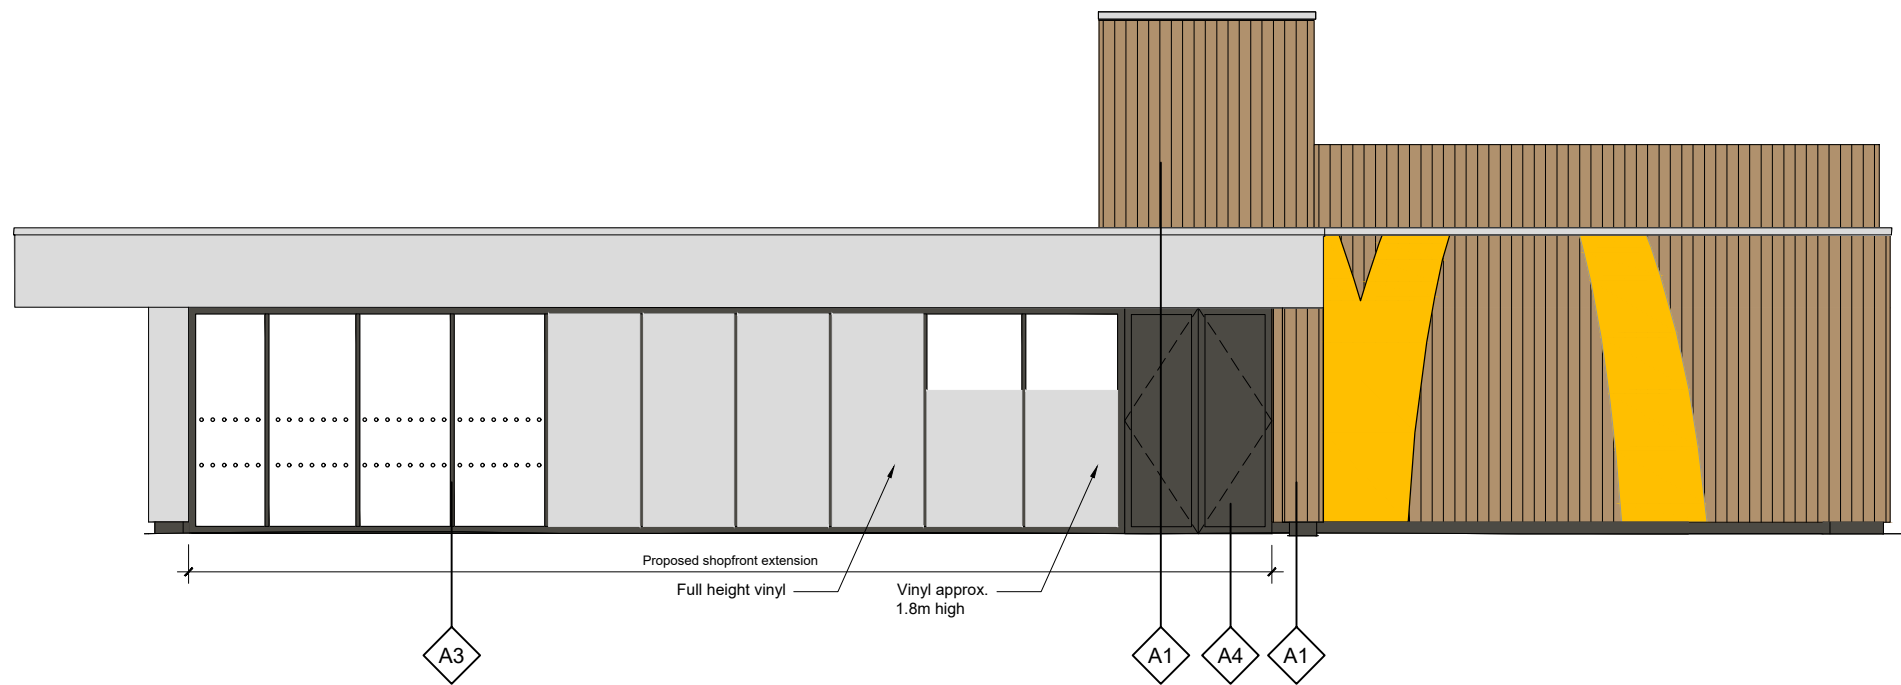


Proposed Elevation C

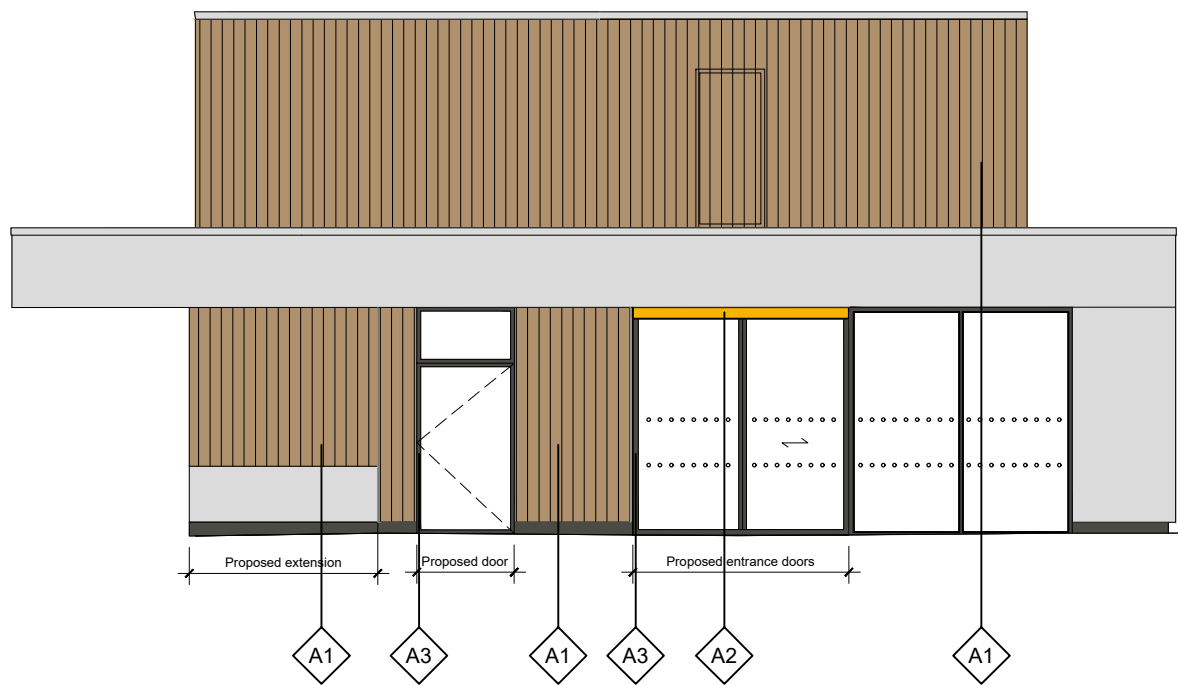

Proposed Elevation D

Proposed Building Elevations

 

NOTES

- All dimensions and levels are to be checked on site.
- Any discrepancies are to be reported to the architect before any work commences.
- This drawing shall not be scaled to ascertain any dimensions. Work to figured dims only.
- This drawing shall not be reproduced without express written permission from AEW.
- Title overlay drawings and ownership boundaries are produced using all reasonable endeavours. AEW cannot be responsible for the accuracy or scale discrepancy of base plans supplied to them.
- All works are to be undertaken in accordance with Building Regulations and the latest British Standards.
- All proprietary materials and products are to be used strictly in accordance with the manufacturers recommendations.

CDM 2015

Client notified of duties: **At Design Workshops**
Principal Designer: **CSS**
Unless noted below, all known hazards have been highlighted on the drawing:

- A1** Restaurant Timber effect cladding panels
- A2** Service Points Illuminated panel RAL 1023 Traffic Yellow
- A3** Window and Doors PPC RAL 9005 Jet Black frames
- A4** Security Doors PPC RAL 7022 Umbra Grey

Drawing Based on:
Glanville Survey Reference: 4230194-4301
Dated Apr 2023

- Scale for planning purposes only.

Notes:
All drawings to be read in conjunction with all other drawings as noted on issue sheet.

E	12/07/2023	LMD	KD	Glazing & extent of cladding updated on elevation D
D	11/07/2023	LMD	KD	Glazing to elevation A updated. Key plans updated
C	10/07/2023	LMD	KD	Elevations updated to suit roof plan
B	16/06/2023	LMD	JJS	Booth windows updated. Key plan updated
A	03/05/2023	SF	EOH	Existing elevations removed and GA and Roof Plan added.
-	21/04/2023	LMD	JJS	Initial Issue
REV	Date	Drawn by: -	Checked by: -	Status
S2				For Information
drawing stage				Planning
client				McDonald's Restaurants Ltd

project **Coopers Lane Knowsley** store **1888**

drawing title **Proposed Building Elevations**

date **21/04/2023** drawn **LMD**
scale@A2 **1:100** checked **JJS**

PLANNING

