


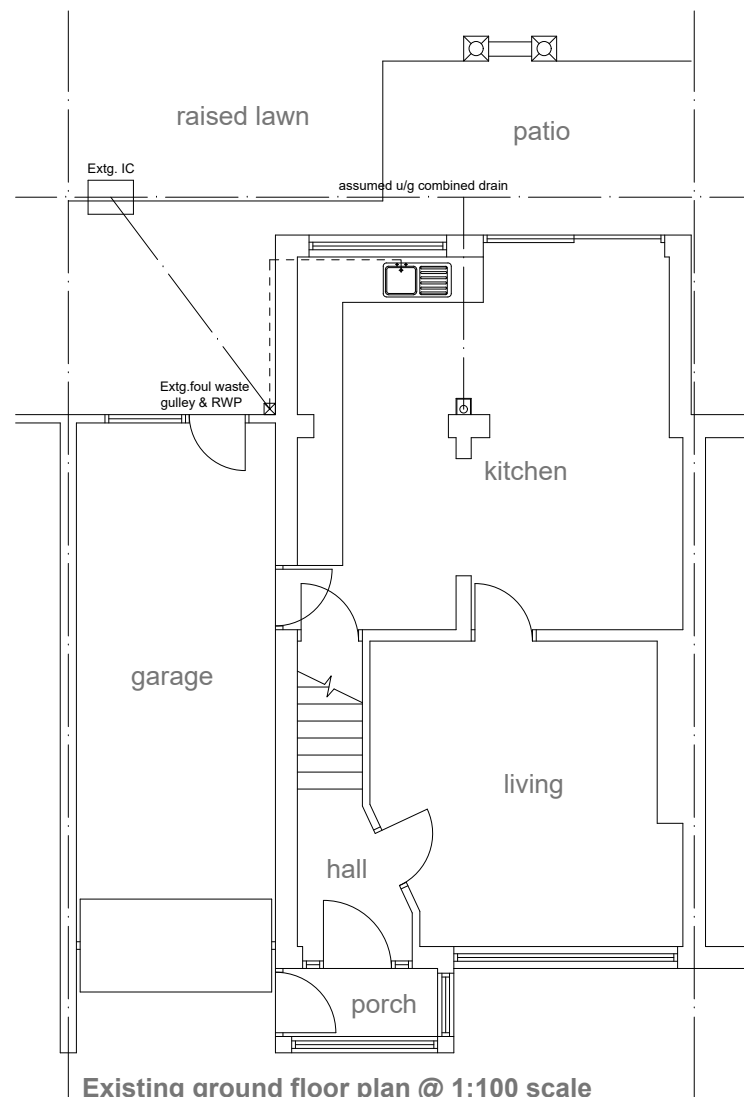


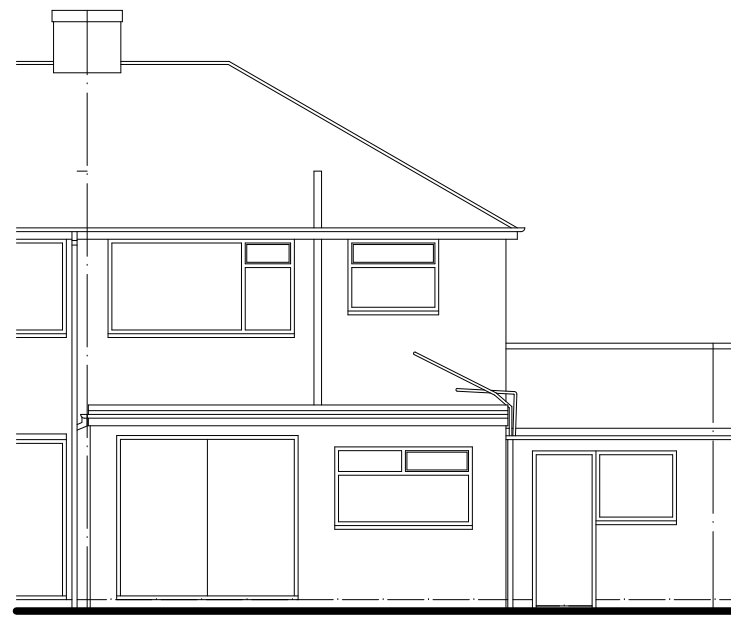

Existing ground floor plan @ 1:100 scale

 


Existing rear elevation @ 1:100 scale

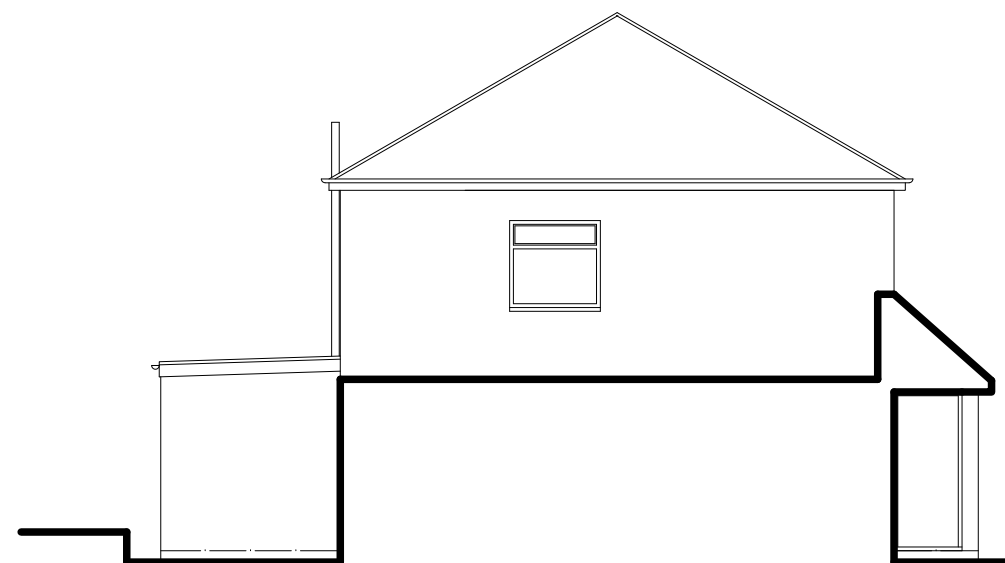

Existing side (south-east) elevation @ 1:100 scale



Location Plan @ 1:1250 scale

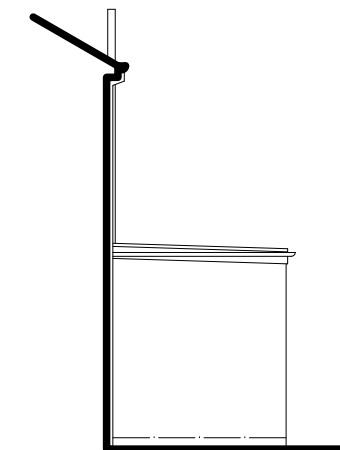

Existing side (north-west)
elevation @ 1:100 scale

Project:

PROPOSED SINGLE STOREY REAR
SHOWER ROOM EXTENSION AND NEW
PITCHED ROOF TO EXTG. EXTENSION
at:
25 ALDER CRESCENT
HUYTON, L32 0SB
for:
MR PAUL RIMMER

EXISTING LAYOUT & LOCATION PLAN

Scale: 1:100 & 1:1250 Date: July 2023

Drawing Number: 2004092-01	Revision:
-------------------------------	-----------