


NOTES

All drawings to be checked on site. Figure dimensions to be used in preference to scaled. Keith Davidson Partnership accepts no responsibility for unauthorised amendments to the drawing and does not permit unauthorised copying of the drawing. This drawing is copyright and remains the property of Keith Davidson Partnership unless otherwise agreed.

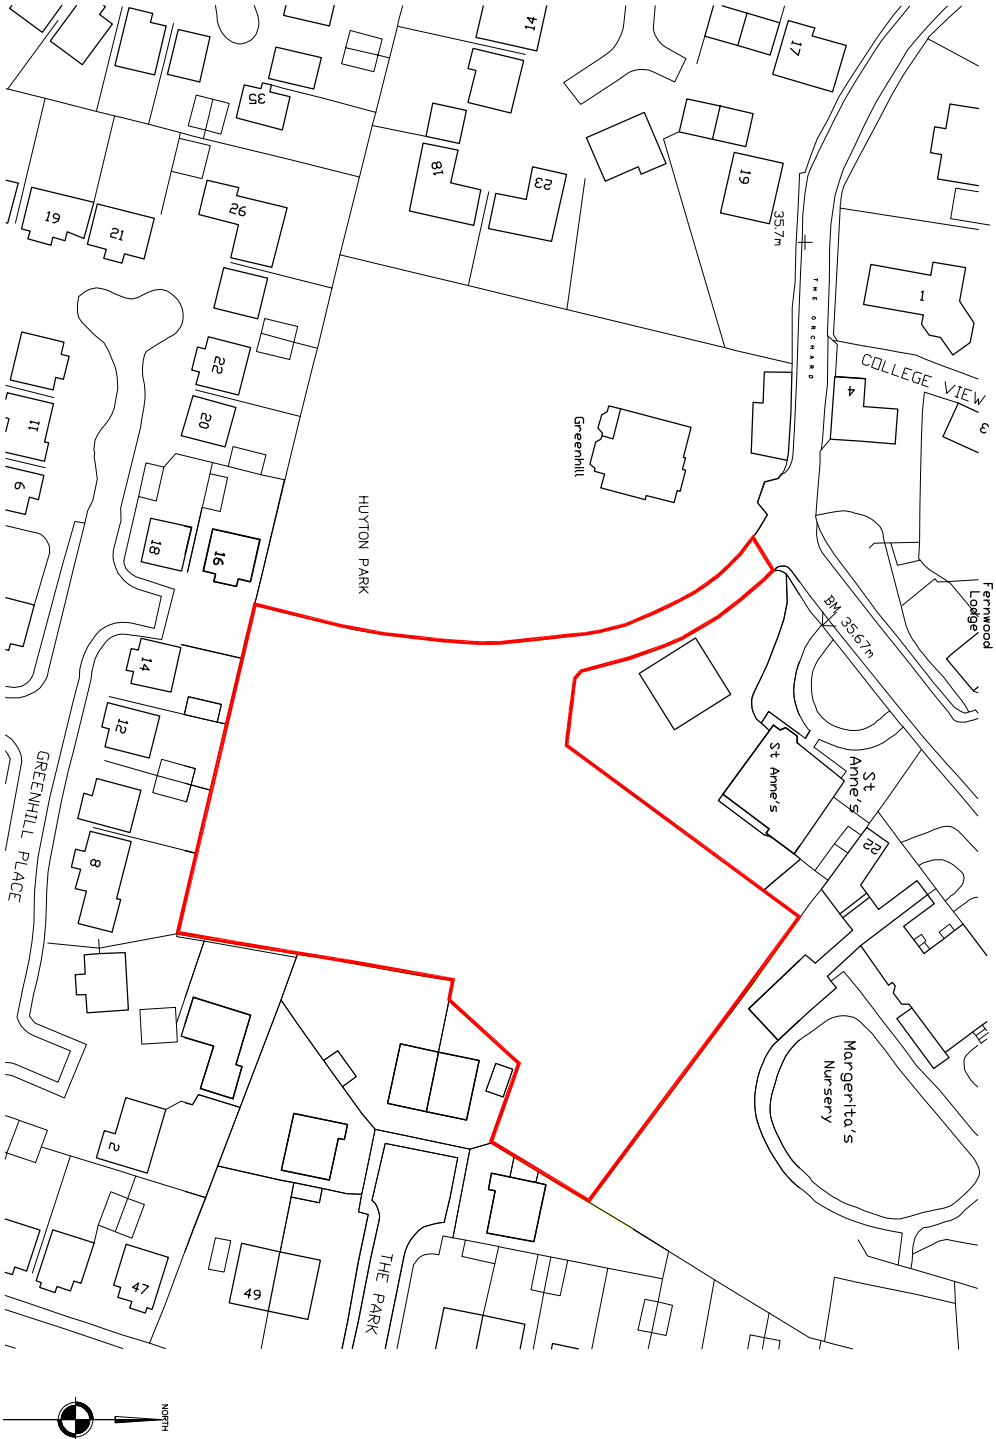

Location Plan
Scale 1:1250

A	House adjacent to access road shown on site plan	DB	JL	JL
Version	Amendment	16.03.22	16.03.22	16.03.22
		Drawn & Date	Checked & Date	Approved & Date

KeithDavidsonPartnership

13 Seymour Terrace
Seymour Street
Liverpool
L3 9PE
Telephone : +44 (0) 151 709 1777
Email : info@keithdavidsonpartnership.com
Web : keithdavidsonpartnership.com

Internal Project Number

1301

Client
Addresley Group

Project Name
The Orchard, Huyton

Drawing Title

Location Plan

Scale	Original Size	PLANNING	
1:1250	A1		
Date	Drawn	Checked	Approved
11/02/22	JL	DB	DB
Drawing Number	Status		

00

Revision
A