


NOTES

All dimensions to be checked on site. Figure dimensions to be read responsibility for any unauthorised amendments to the drawing and does not permit unauthorised copying of the drawing. The drawing is the property of Keith Davidson Partnership. It is to be used for the project for which it was prepared and is not to be used for any other purpose without the written consent of Keith Davidson Partnership.

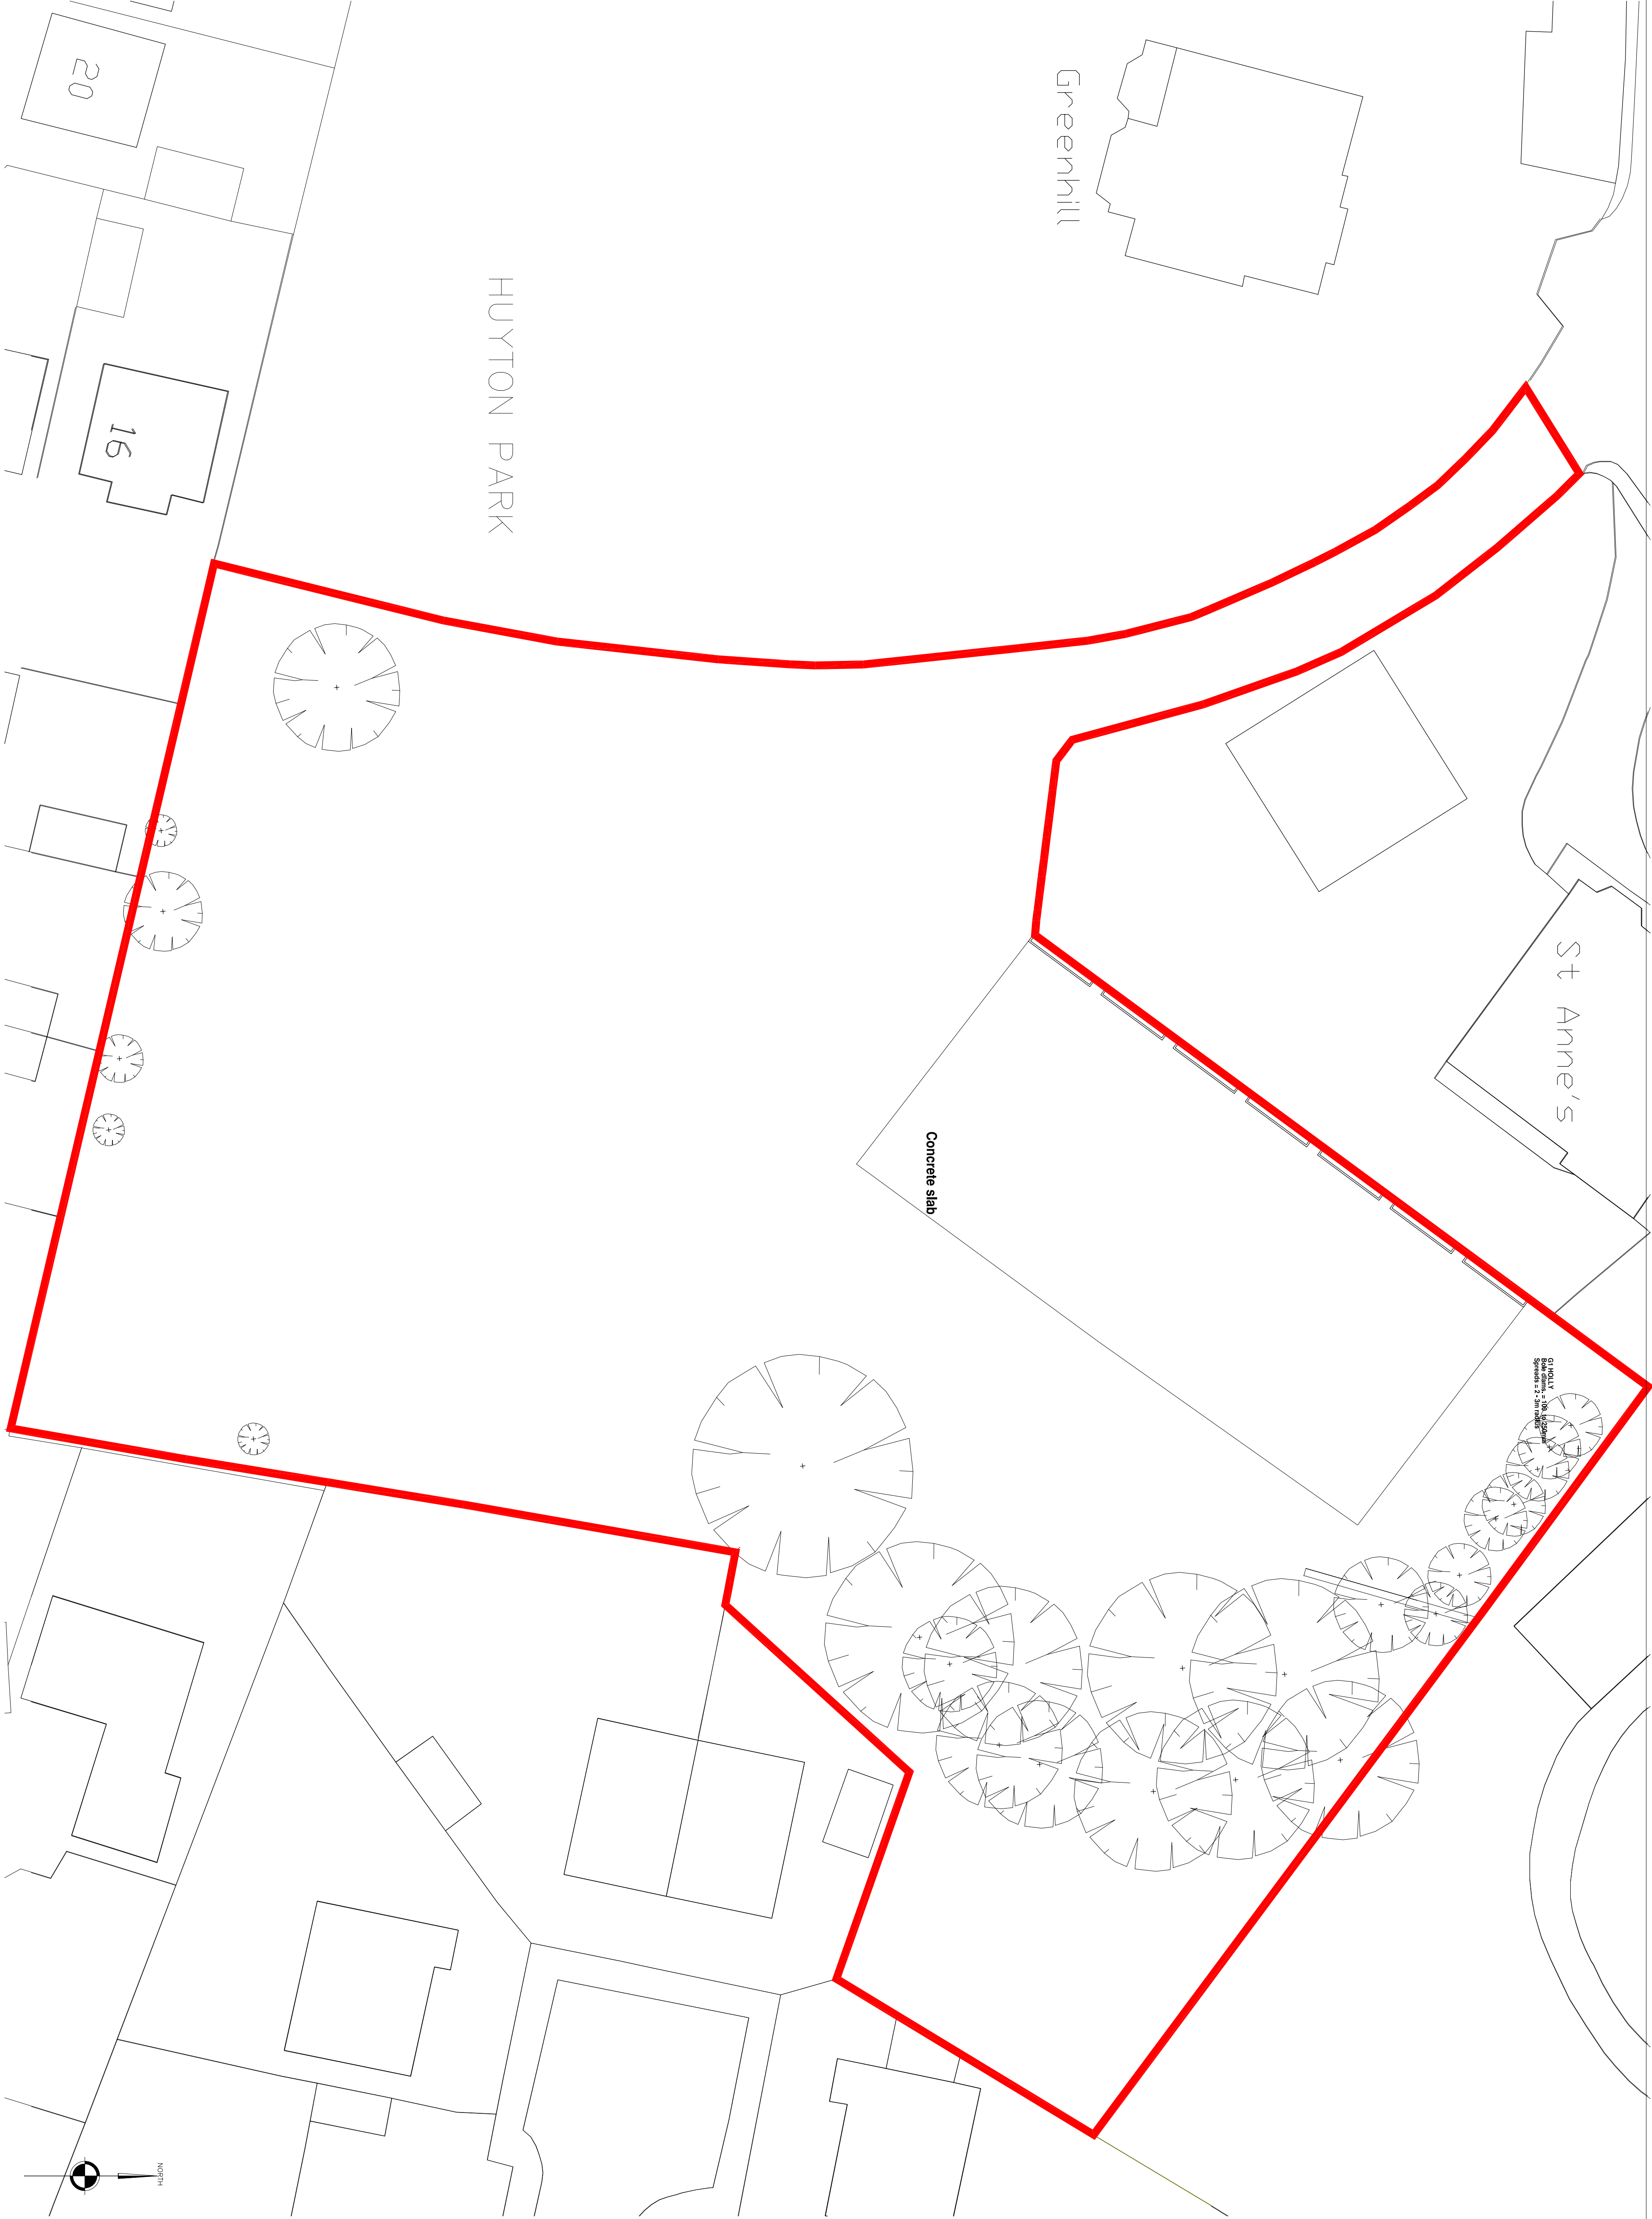

Legend -

— Site Boundary
— Line

A	House adjacent to access road shown on the plan	100	10	10
Version	Amendment	Date	Checked	Approved
1	1	16.03.22	16.03.22	16.03.22
2	2	16.03.22	16.03.22	16.03.22

Keith Davidson Partnership

13 Seymour Terrace
Liverpool
L3 9PE
Tel: 0151 709 1777
Email: info@keithdavidsonpartnership.com
Web: keithdavidsonpartnership.com

Internal Project Number
1301

Client

Academy Group

Project Name

The Orchard, Huilton

Drawing Title

Existing Site Plan

Scale: A1 1:200
Original Size: PLANNING

Date: 11/02/2022
Drawn: JL
Checked: DB
Approved: DB

Drawing Number: 01

1:100 SCALE 0 1 5 METRES

Existing Site Plan

Scale 1:200