




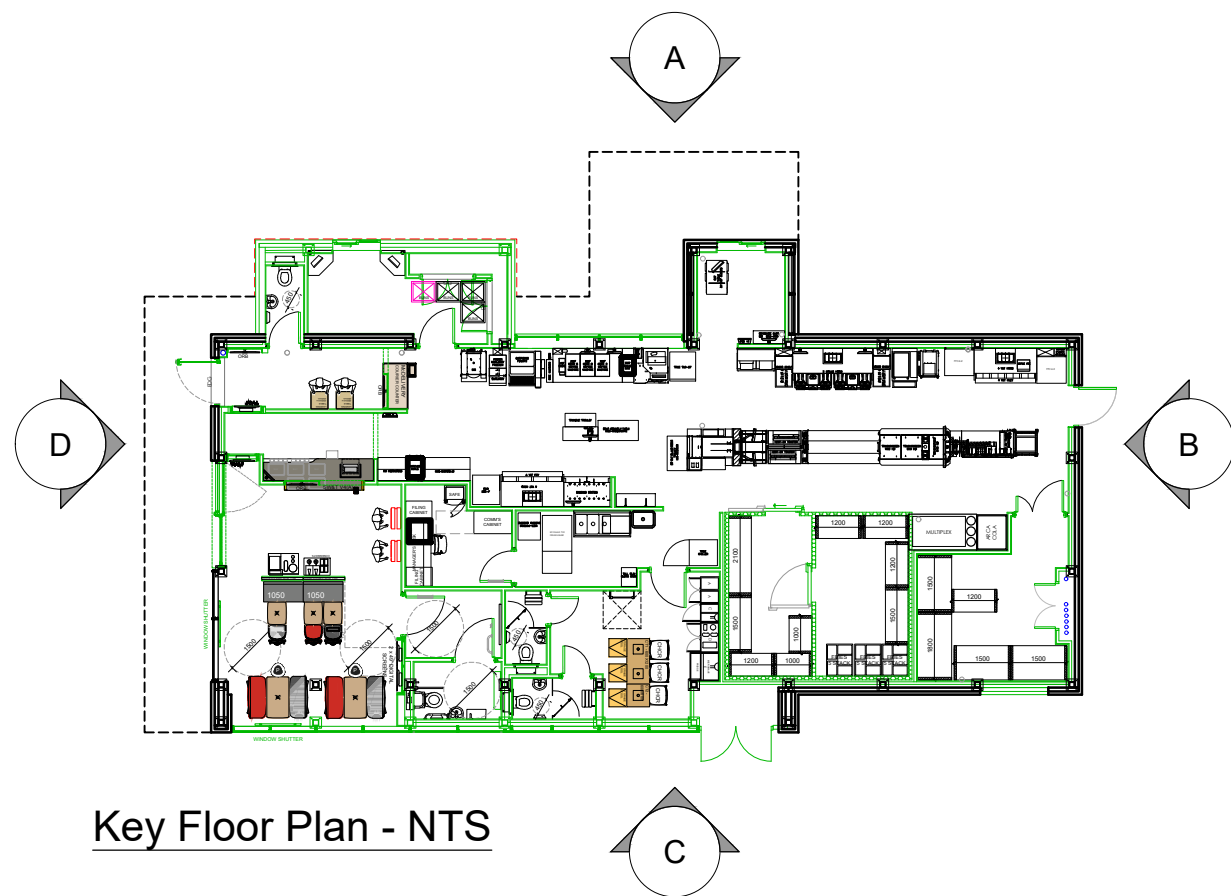


Key Floor Plan - NTS

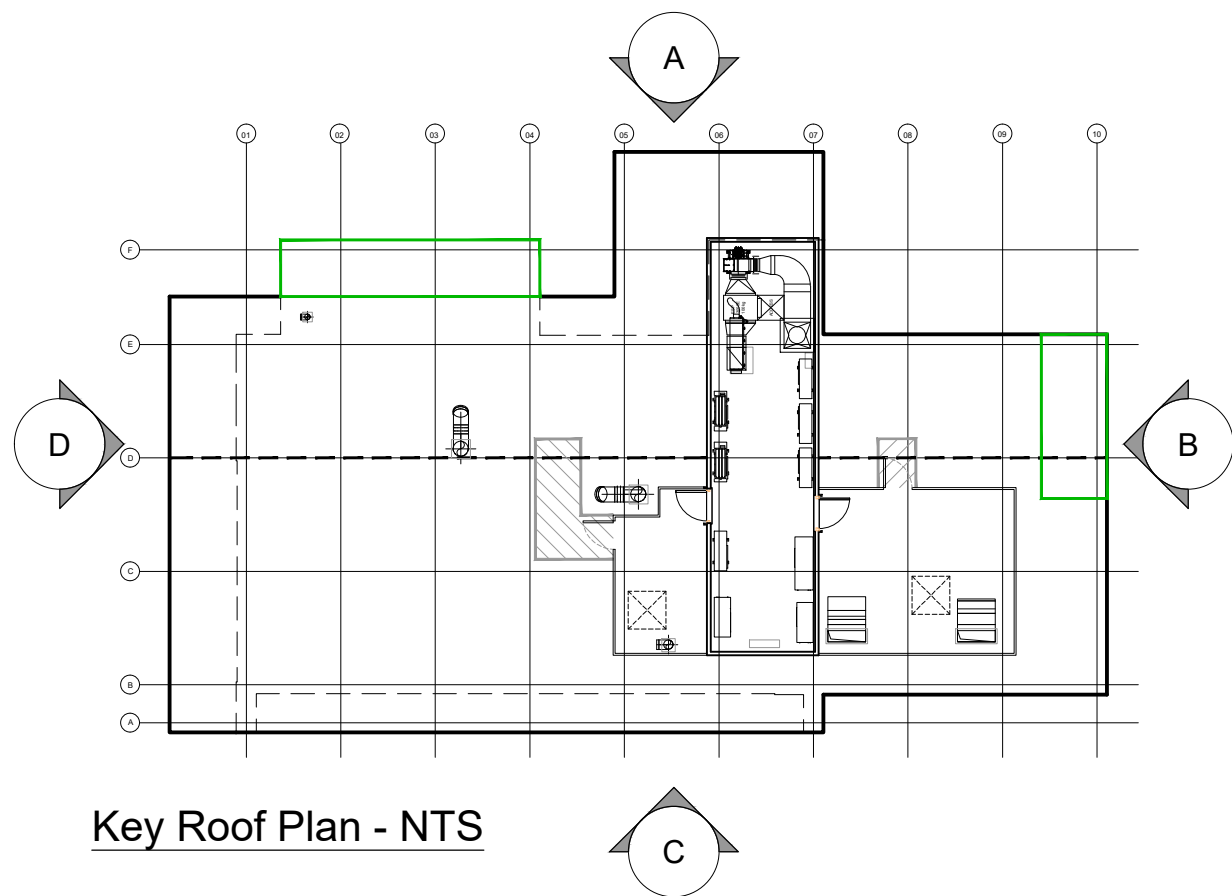


Key Roof Plan - NTS

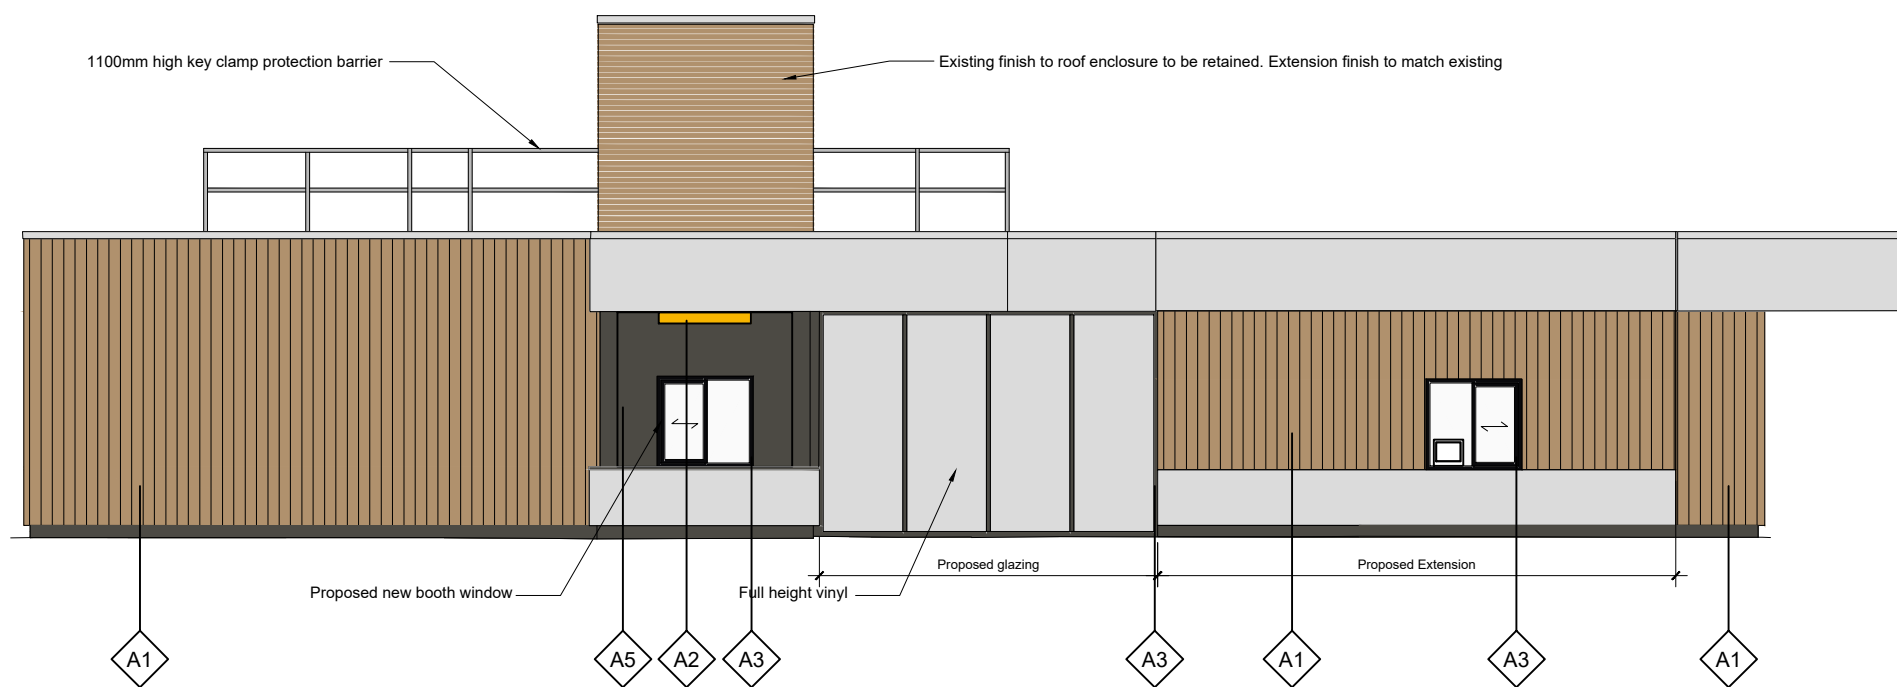


Proposed Elevation A

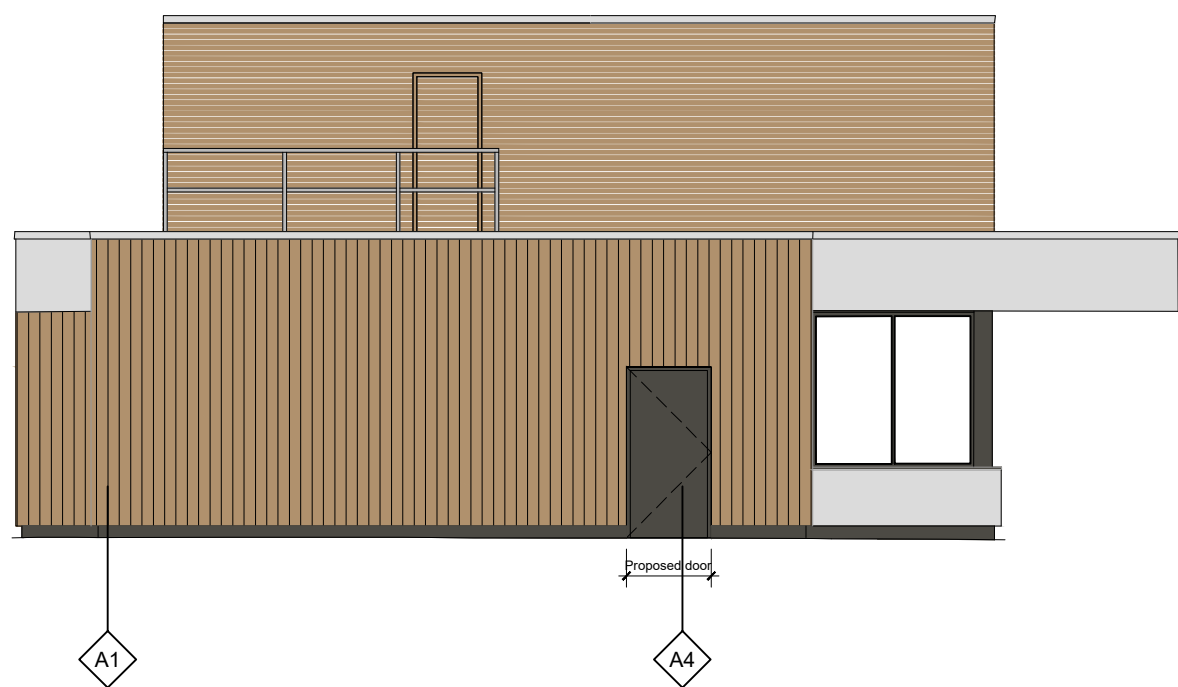

Proposed Elevation B

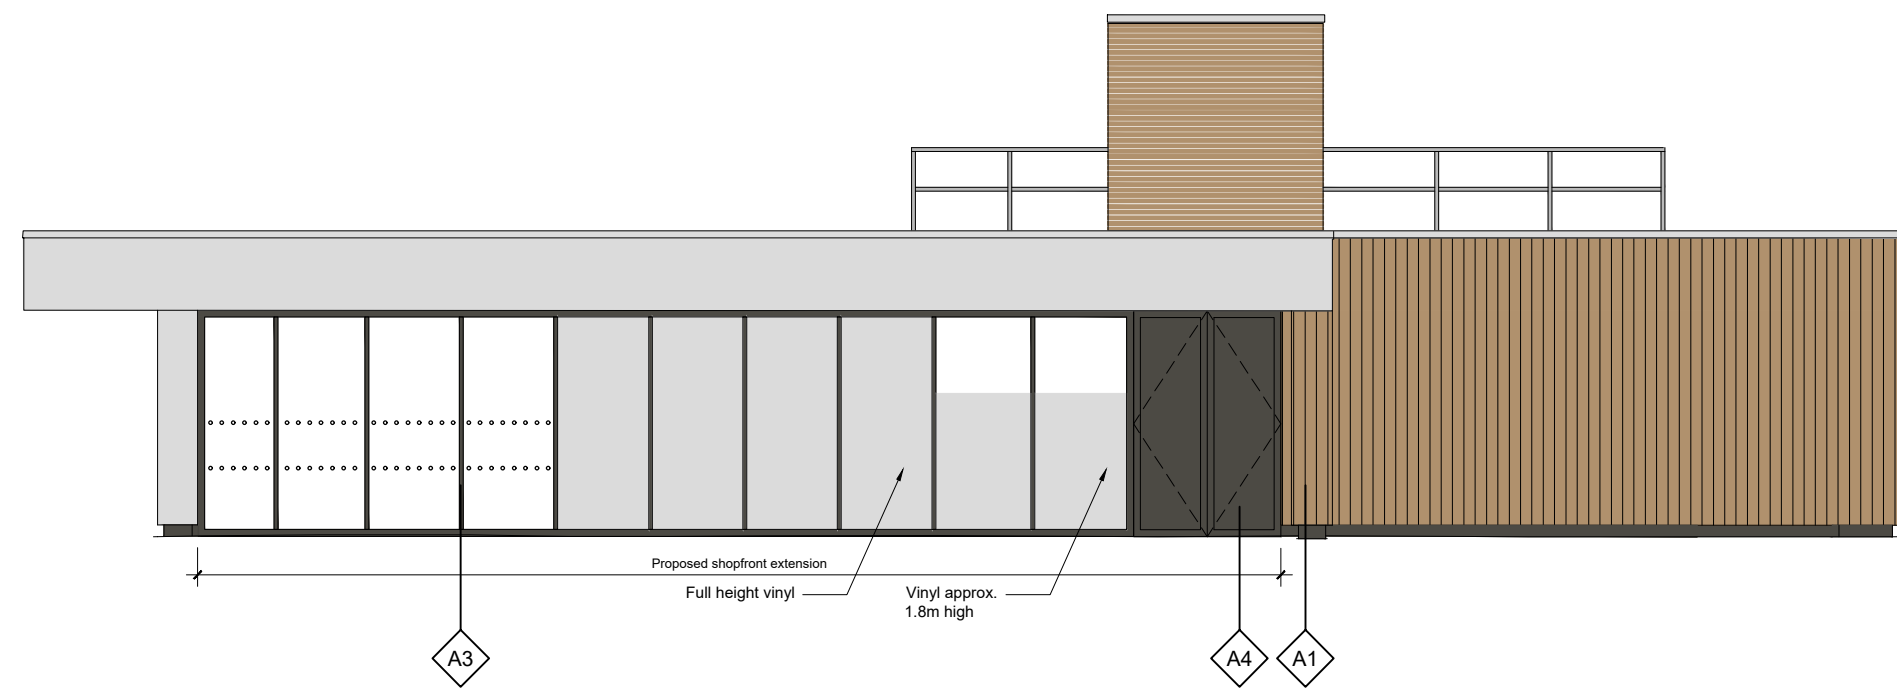


Proposed Elevation C

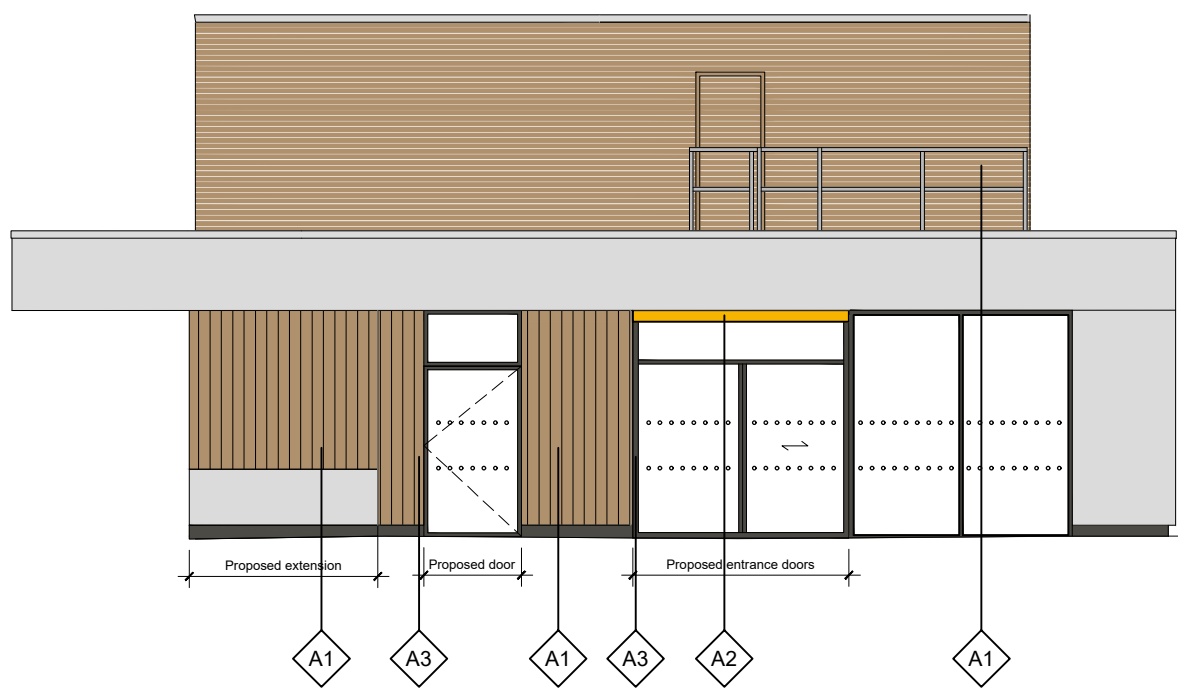

Proposed Elevation D

Proposed Building Elevations

 

NOTES

- All dimensions and levels are to be checked on site.
- Any discrepancies are to be reported to the architect before any work commences.
- This drawing shall not be scaled to ascertain any dimensions. Work to figured dims only.
- This drawing shall not be reproduced without express written permission from AEW.
- Title overlay drawings and ownership boundaries are produced using all reasonable endeavours. AEW cannot be responsible for the accuracy or scale discrepancy of base plans supplied to them.
- All works are to be undertaken in accordance with Building Regulations and the latest British Standards.
- All proprietary materials and products are to be used strictly in accordance with the manufacturers recommendations.

CDM 2015

Client notified of duties: **At Design Workshops**
Principal Designer: **CSS**
Unless noted below, all known hazards have been highlighted on the drawing:

- A1** Restaurant NW14 French Walnut Timber effect cladding panels
- A2** Service Points Illuminated panel RAL 1023 Traffic Yellow
- A3** Window and Doors PPC RAL 9005 Jet Black frames
- A4** Security Doors PPC RAL 7022 Umbra Grey
- A5** Booth Cladding PPC RAL 7022 Umbra Grey

Drawing Based on:
Glanville Survey Reference: 4230194-4301
Dated Apr 2023

- Scale for planning purposes only.

Notes:
All drawings to be read in conjunction with all other drawings as noted on issue sheet.

K	28/09/2023	LMD	JJS
Elevations A & C updated			
J	26/09/2023	LMD	JJS / KD
Material tags & key updated			
H	31/07/2023	LMD	KD
Elevations updated to suit roof plan. Finish to roof enclosure updated. Proposed door position to elevation D amended			
G	25/07/2023	LMD	KD
Low level barrier to roof updated. Entrance door amended following comments from Supplier received: 19/07/2023			
F	19/07/2023	LMD	KD
Timber trespas specification added. Extension fascia added following Marcon comments received: 18/07/2023			
E	12/07/2023	LMD	KD
Glazing & extent of cladding updated on elevation D			
D	11/07/2023	LMD	KD
Glazing to elevation A updated. Key plans updated			
C	10/07/2023	LMD	KD
Elevations updated to suit roof plan			
B	16/06/2023	LMD	JJS
Booth windows updated. Key plan updated			
A	03/05/2023	SF	EOH
Existing elevations removed and GA and Roof Plan added.			
-	21/04/2023	LMD	JJS
Initial Issue			

REV	Date	Drawn by: -	Checked by: -
-----	------	-------------	---------------

Status	Purpose of Issue
--------	------------------

S2	For Information
----	-----------------

drawing stage	Planning
---------------	----------

client	McDonald's Restaurants Ltd
--------	----------------------------

project	Coopers Lane Knowsley	store	1888
---------	-----------------------	-------	------

drawing title	Proposed Building Elevations
---------------	------------------------------

date	21/04/2023	drawn	LMD
------	------------	-------	-----

scale@A2	1:100	checked	JJS
----------	-------	---------	-----

PLANNING