



Proposed

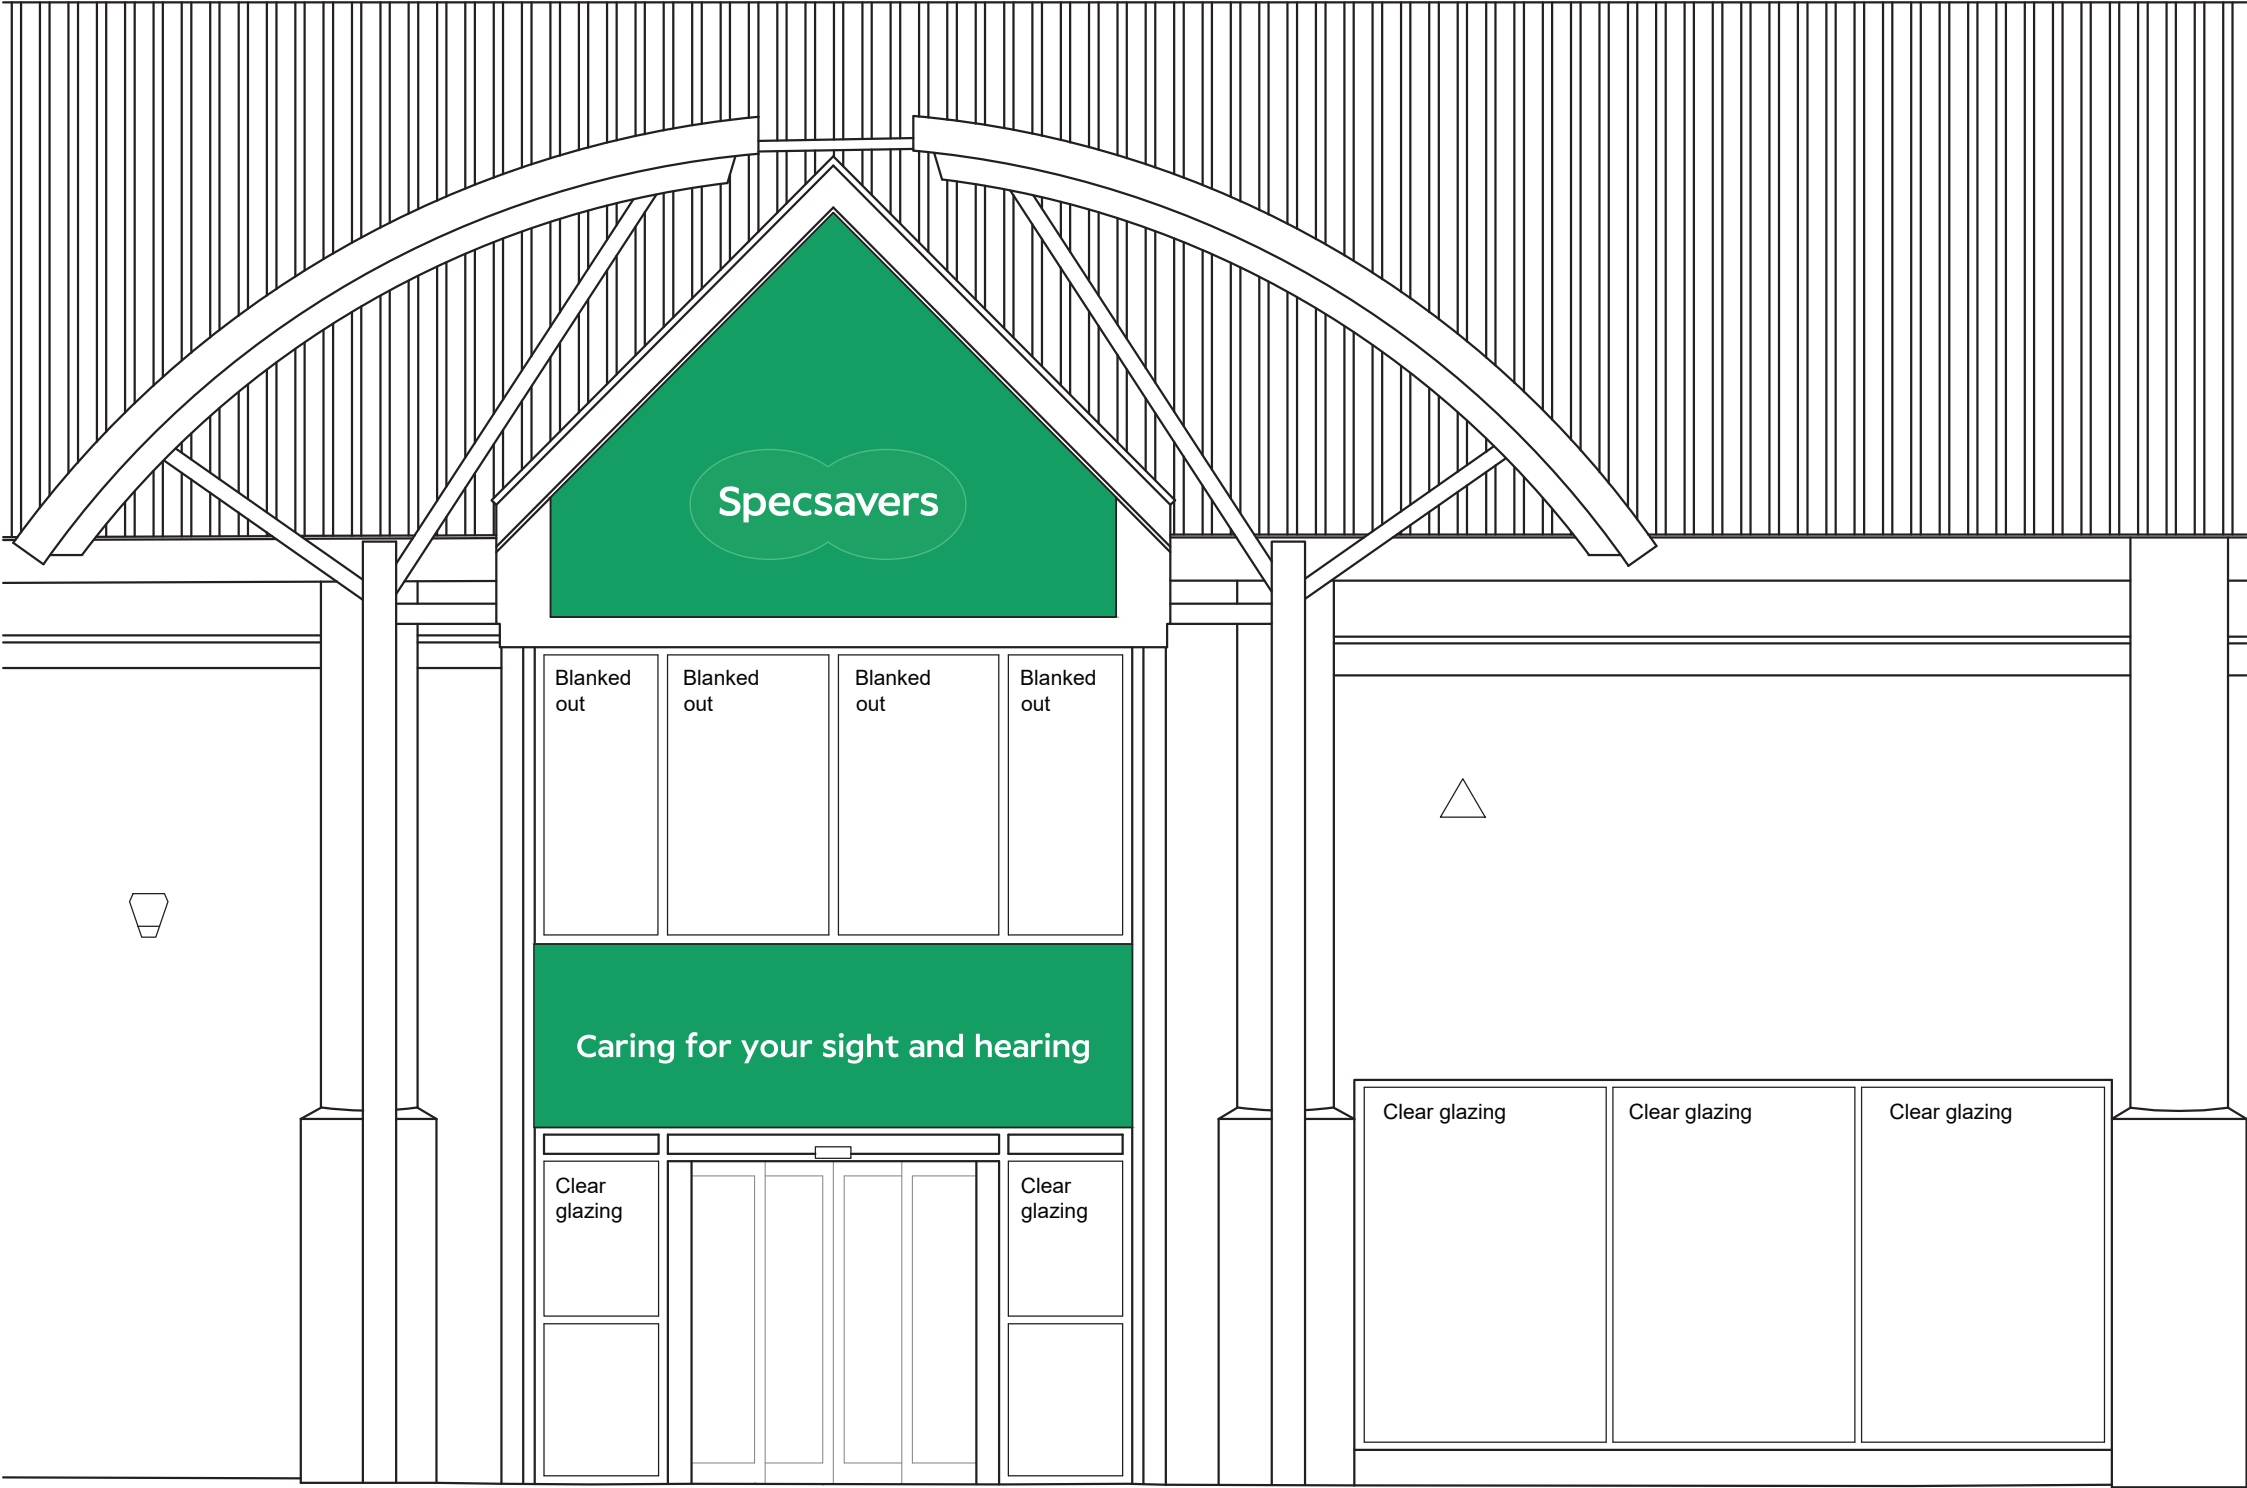

FRONT ELEVATION - SCALE 1:50 @ A1

 

Site
Specsavers
Prescot

Job Number
133948A

Page 2

Drawing Location
U:\2023\2023 Drawings\Specsavers\

Scale
as shown @ A3

Issue / Rev
Issue 01

Drawn By
PP

Checked By
BF

Sales Rep
JS

Date
11/08/2023



BUTTERFIELD SIGNS LTD
174 Sunbridge Rd
Bradford
West Yorkshire
BD1 2RZ
Tel: 01274 722244
Fax: 01274 848996
Web: www.butterfieldsigns.co.uk