


PROPOSED SITE PLAN

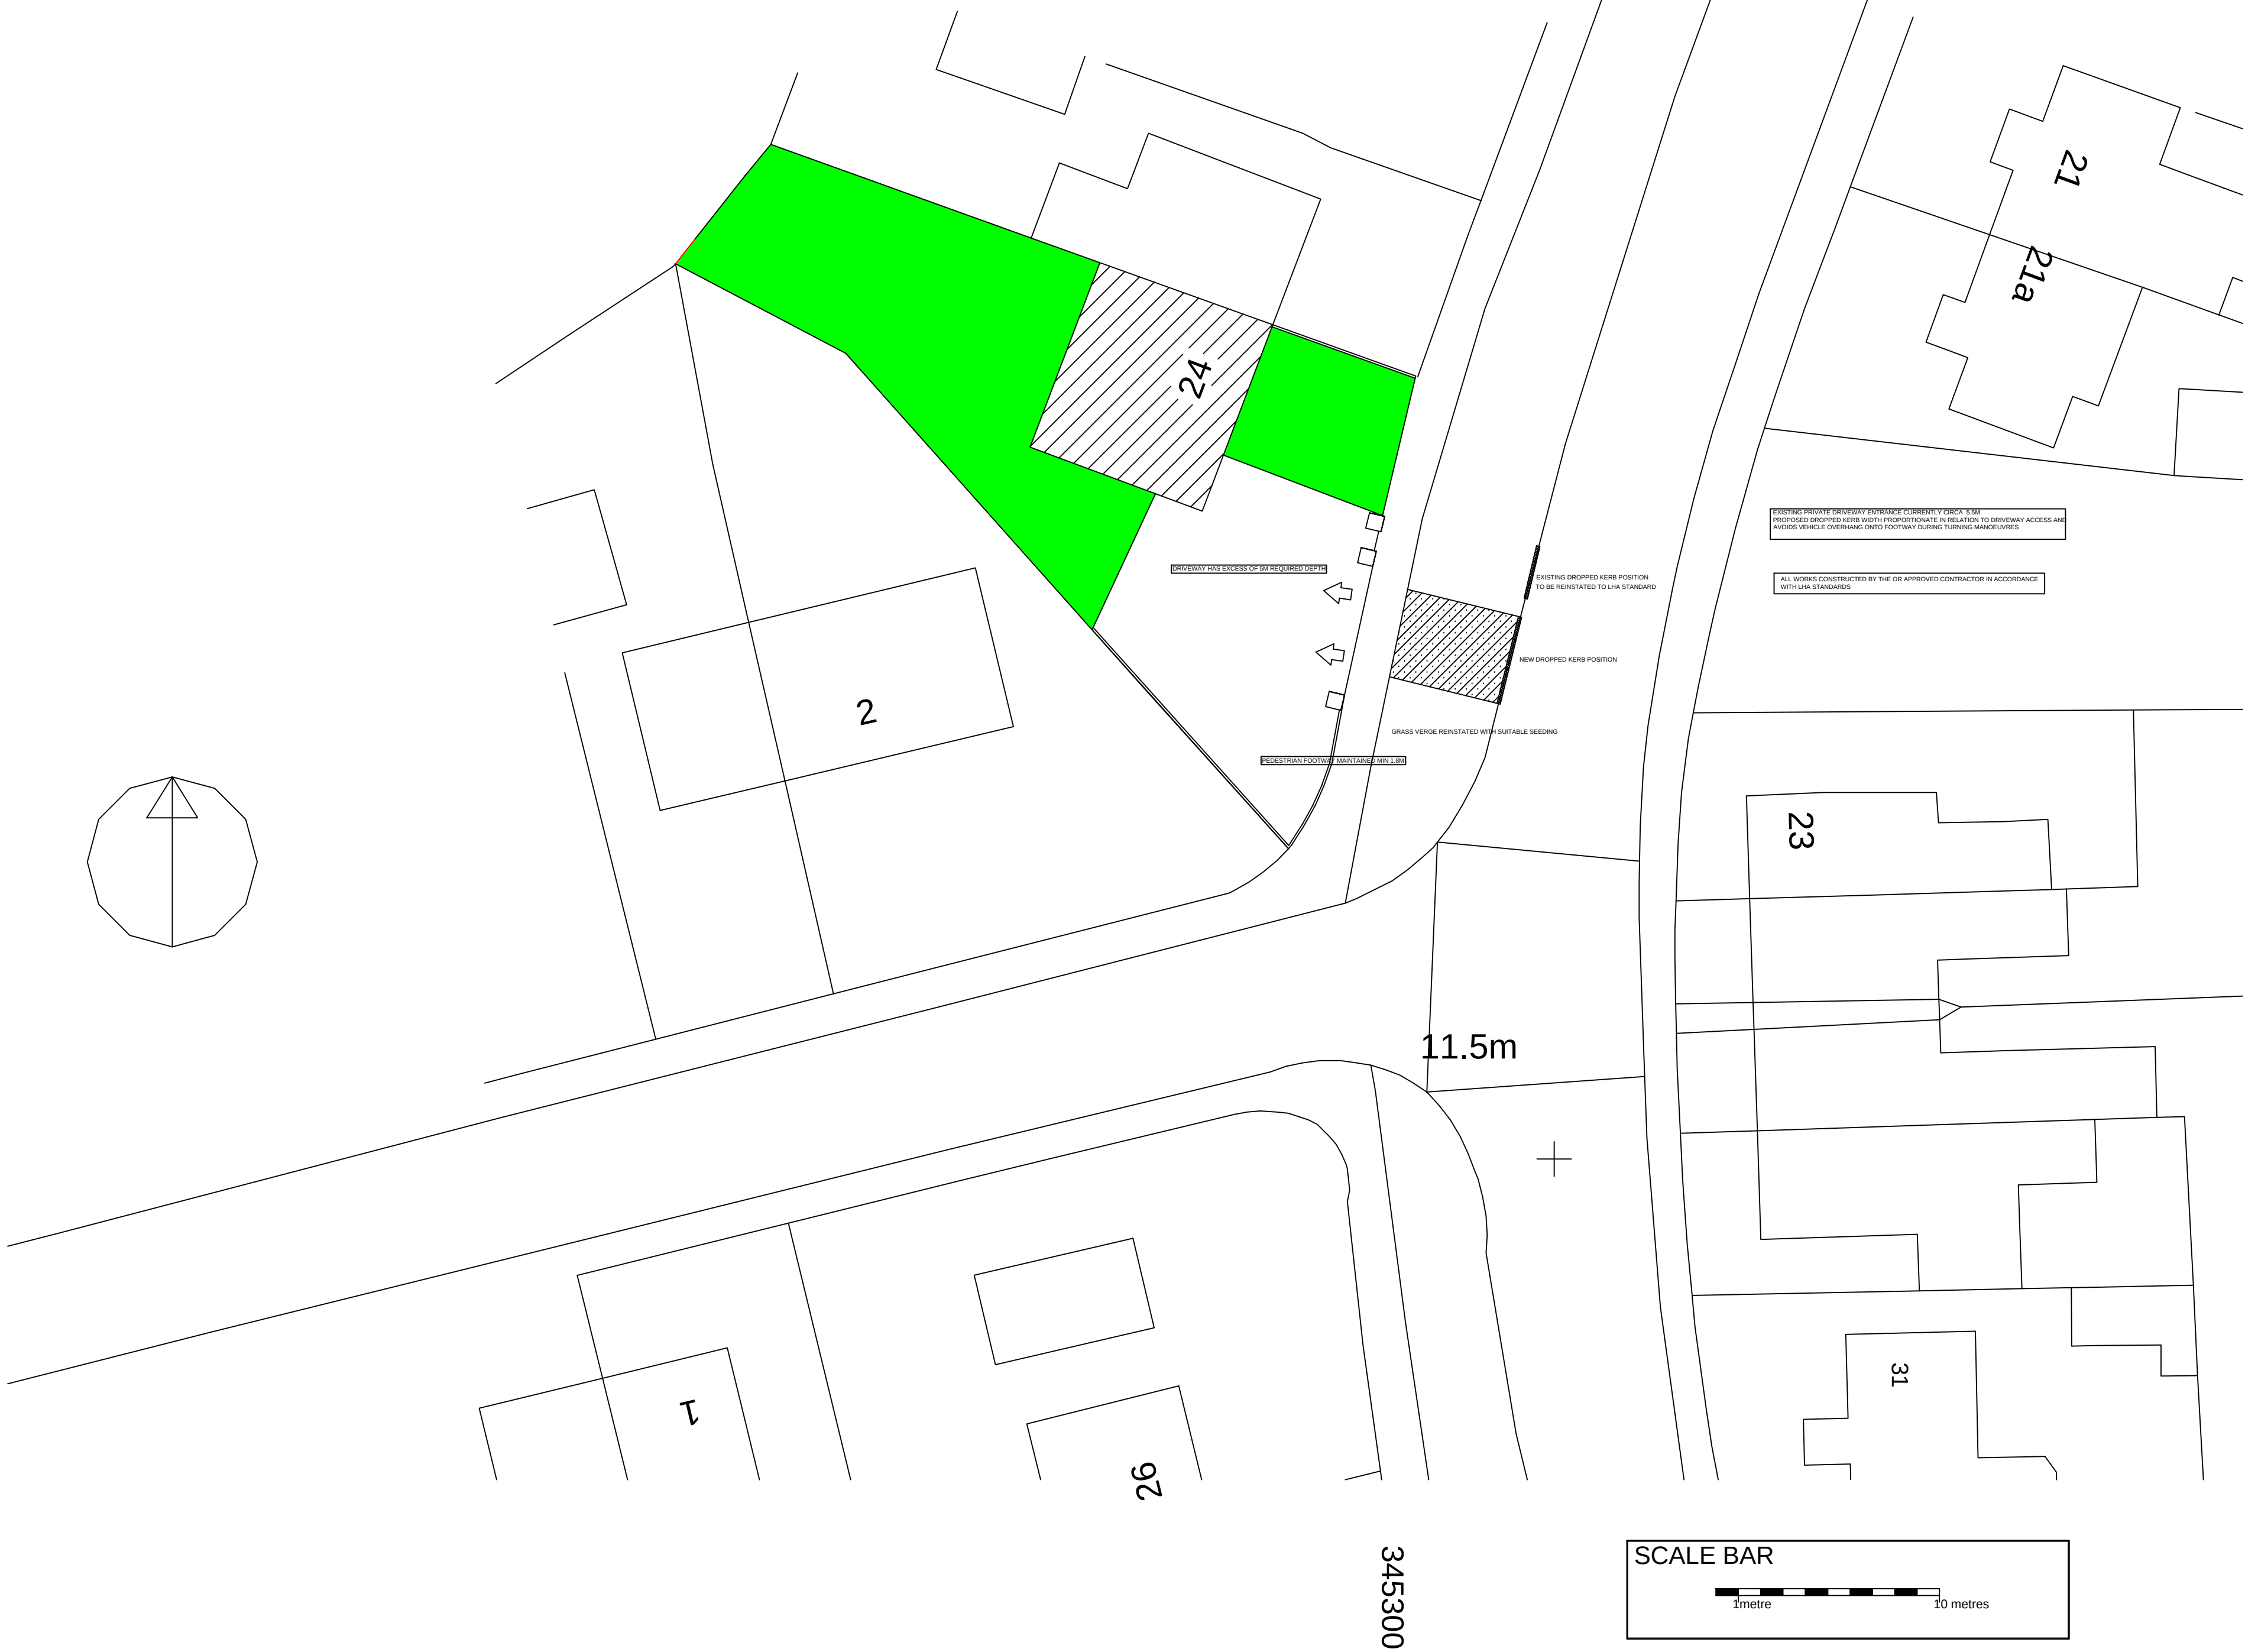

CLIENT	MR A FLETCHER 24 BAILEYS LANE HALEWOOD L26
PROPOSAL	DROPPED KERB APPLICATION
SCALE/DRAWING No.	1:200 @A1 UNLESS STATED, PROPOSED SITE PLAN DK001 REVB
REV/NOTES	