




SITE SPECIFIC HAZARDS

IN ACCORDANCE WITH THE REQUIREMENTS OF THE CDm REGULATIONS 2015 THE FOLLOWING SIGNIFICANT RESIDUAL HAZARDS HAVE NOT BEEN DESIGNED OUT OF THIS PROJECT AND MUST BE TAKEN INTO CONSIDERATION BY CONTRACTORS PLANNING TO UNDERTAKE THE WORKS SHOWN ON THIS DRAWING.


SCALE 1:100

 

KEY:

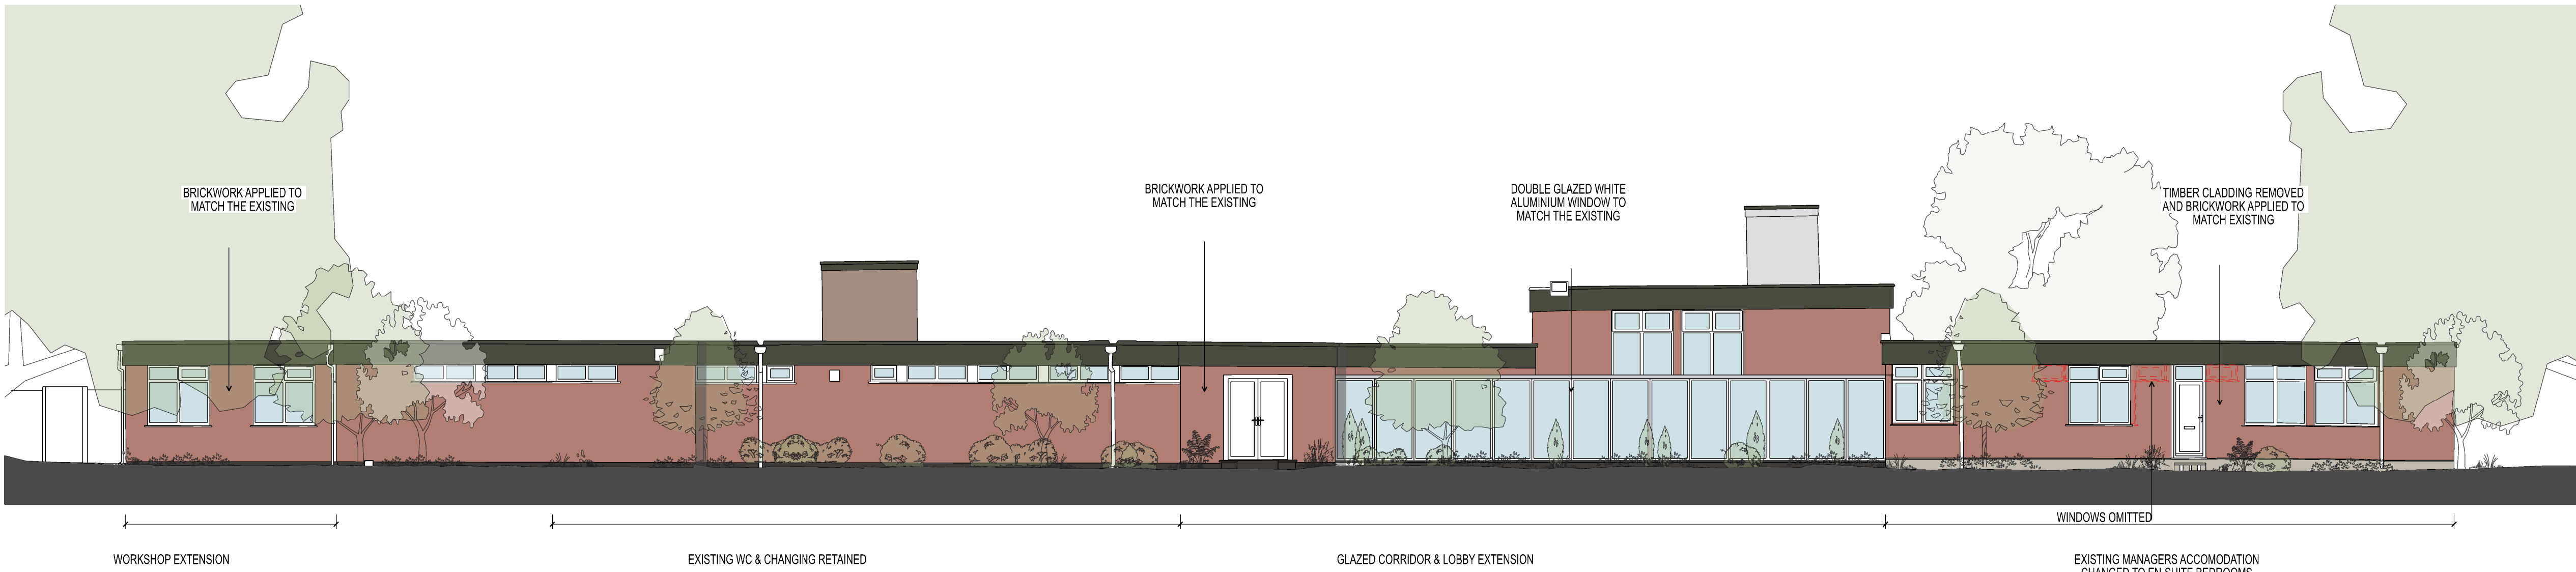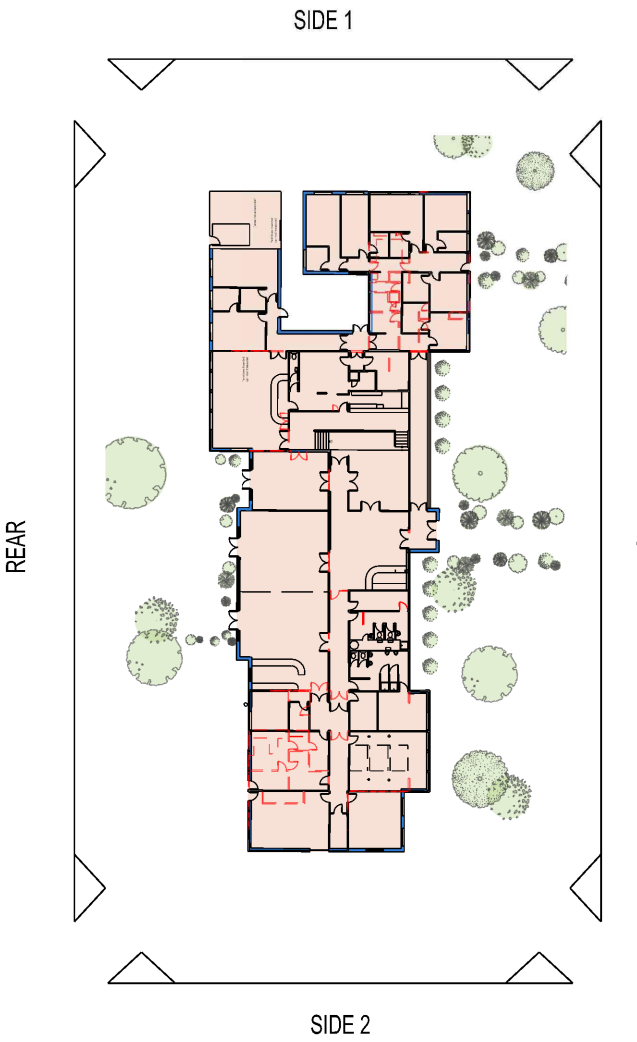


FRONT ELEVATION

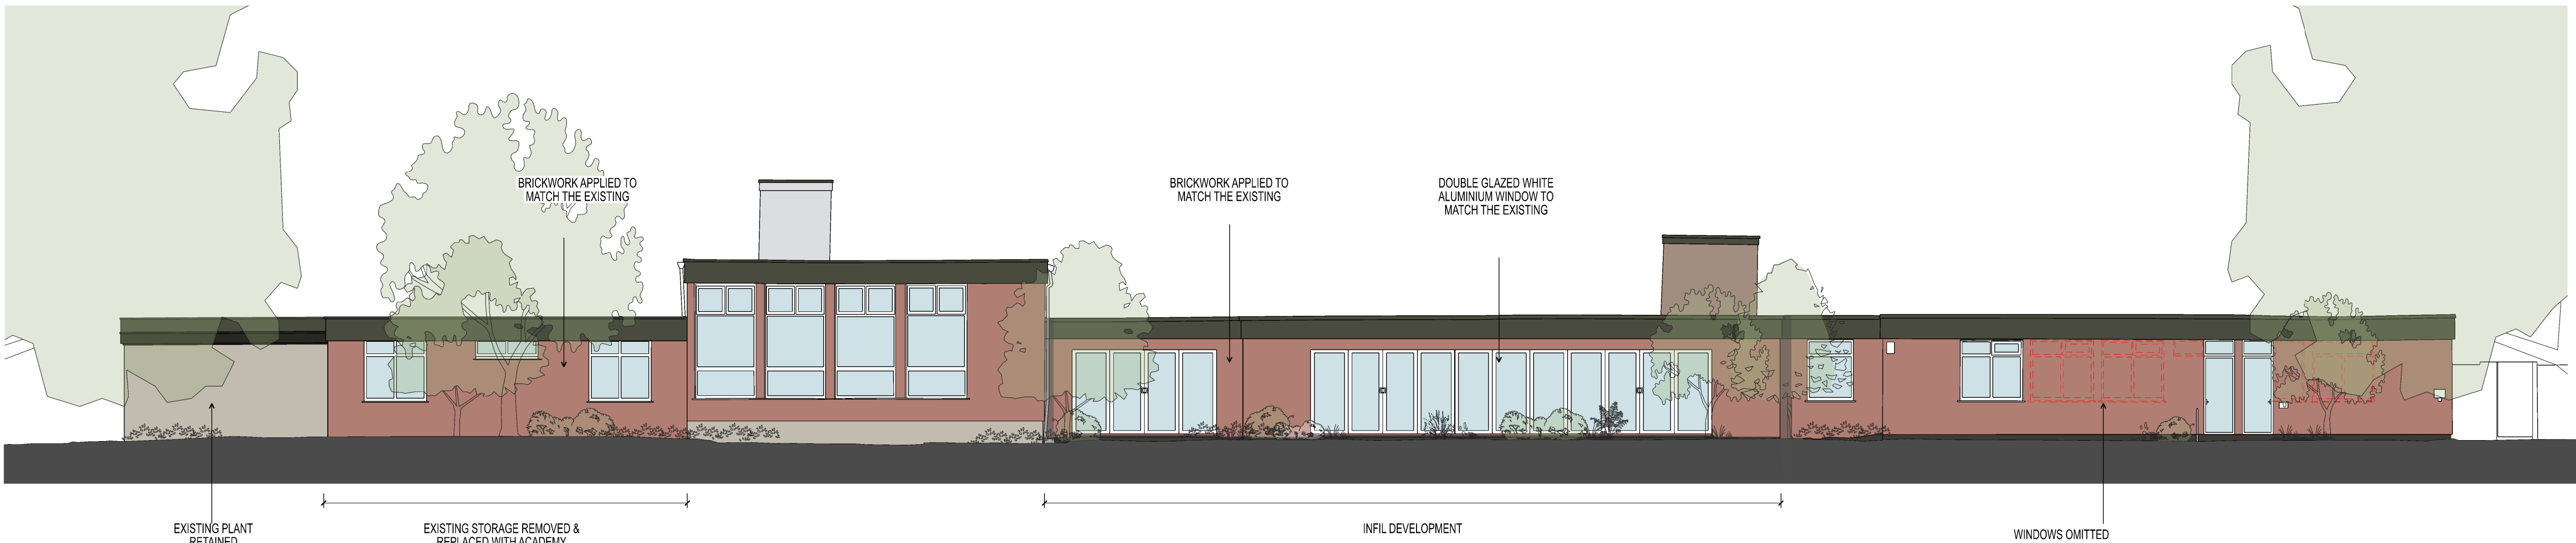

REAR ELEVATION



SIDE 1 ELEVATION

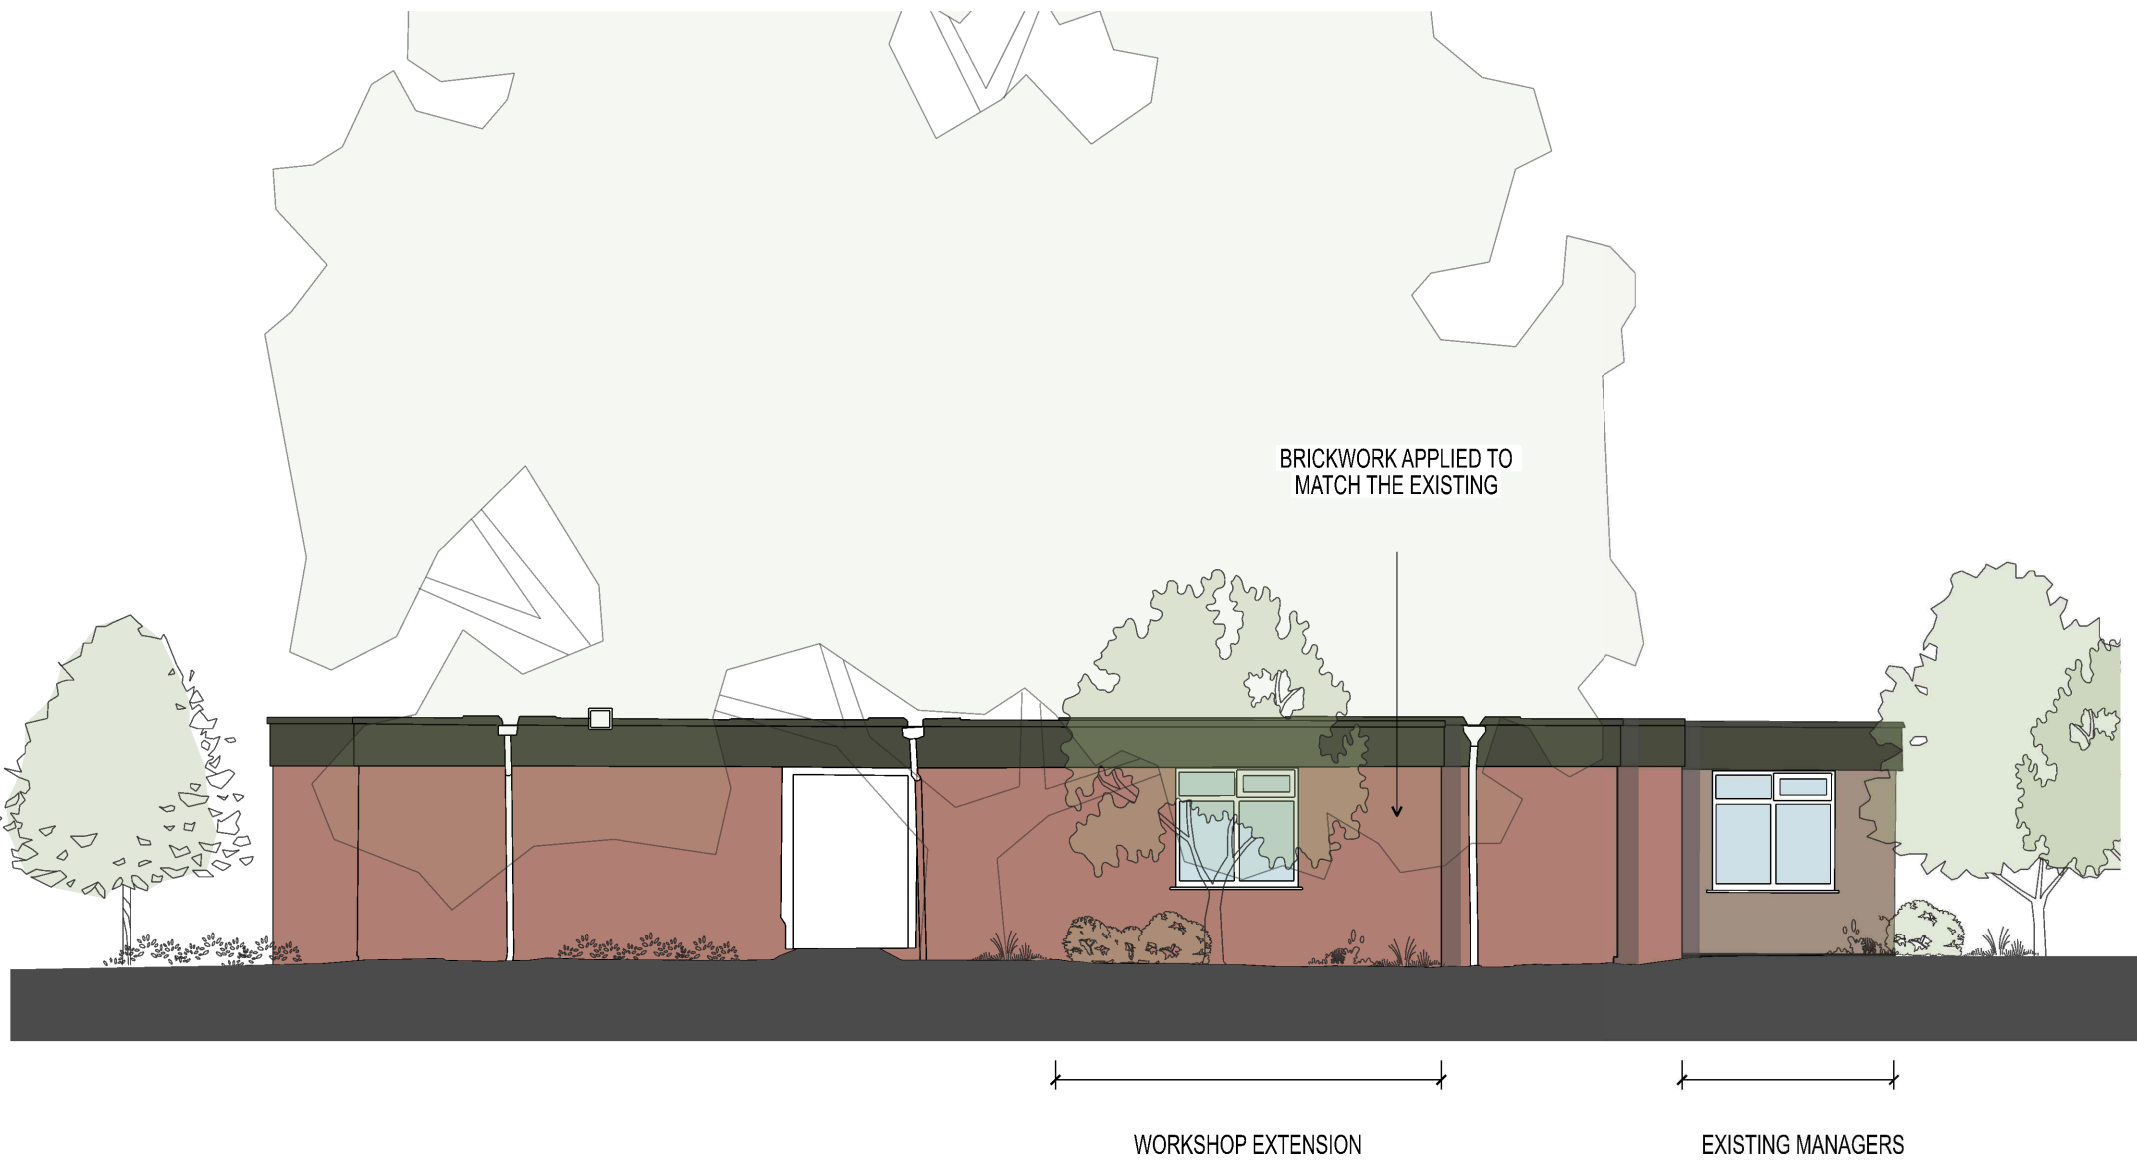

SIDE 2 ELEVATION

REV. DATE NOTES INT.

CLIENT / PROJECT
MAGHULL DEVELOPMENTS LTD
KIRKBY GOLF CLUB - VALLEY ROAD
KIRKBY
DRAWING TITLE
PROPOSED ELEVATIONS
GOLF CLUB ACADEMY

STATUS
PLANNING

DATE
FEB' 21
DRAWN
SPL
SCALE @ A1
1:100

PROJECT
NUMBER
UNIT
FLOOR
C / SFB
CODE
TYPE &
NUMBER
REVISION
LETTER

DRAWING NO.
9627
E03
-

Site Location Plans
Sections
L
S
GA Plans
Details
P
D
Elevations
Prefr. Colour
E
C

THE RATCLIFFE GROVES PARTNERSHIP

MANCHESTER
100 MANCHESTER ROAD
BURY LANCASHIRE, BL9 6TD
T: 0161 797 6000 E: manchester@rgo.uk.com
www.rgo.uk.com

LONDON
19 BEDFORD ROW
LONDON WC1R 4EB
T: 020 7600 6656 E: london@rgo.uk.com

