




THIS DRAWING IS PROTECTED BY COPYRIGHT AND MUST NOT BE COPIED OR REPRODUCED WITHOUT THE WRITTEN CONSENT OF R+G PARTNERSHIP LIMITED. NO DIMENSIONS ARE TO BE SCALED FROM THIS DRAWING. ALL DIMENSIONS AND SIZES TO BE CHECKED ON SITE. NORTH POINTS SHOWN ARE INDICATIVE. ©

SITE SPECIFIC HAZARDS


IN ACCORDANCE WITH THE REQUIREMENTS OF THE CDM REGULATIONS 2015 THE FOLLOWING SIGNIFICANT RESIDUAL HAZARDS HAVE NOT BEEN DESIGNED OUT OF THIS PROJECT AND MUST BE TAKEN INTO CONSIDERATION BY CONTRACTORS PLANNING TO UNDERTAKE THE WORKS SHOWN ON THIS DRAWING.

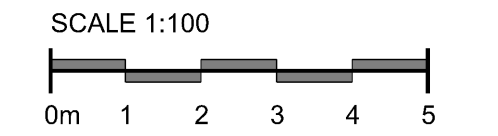


KEY:

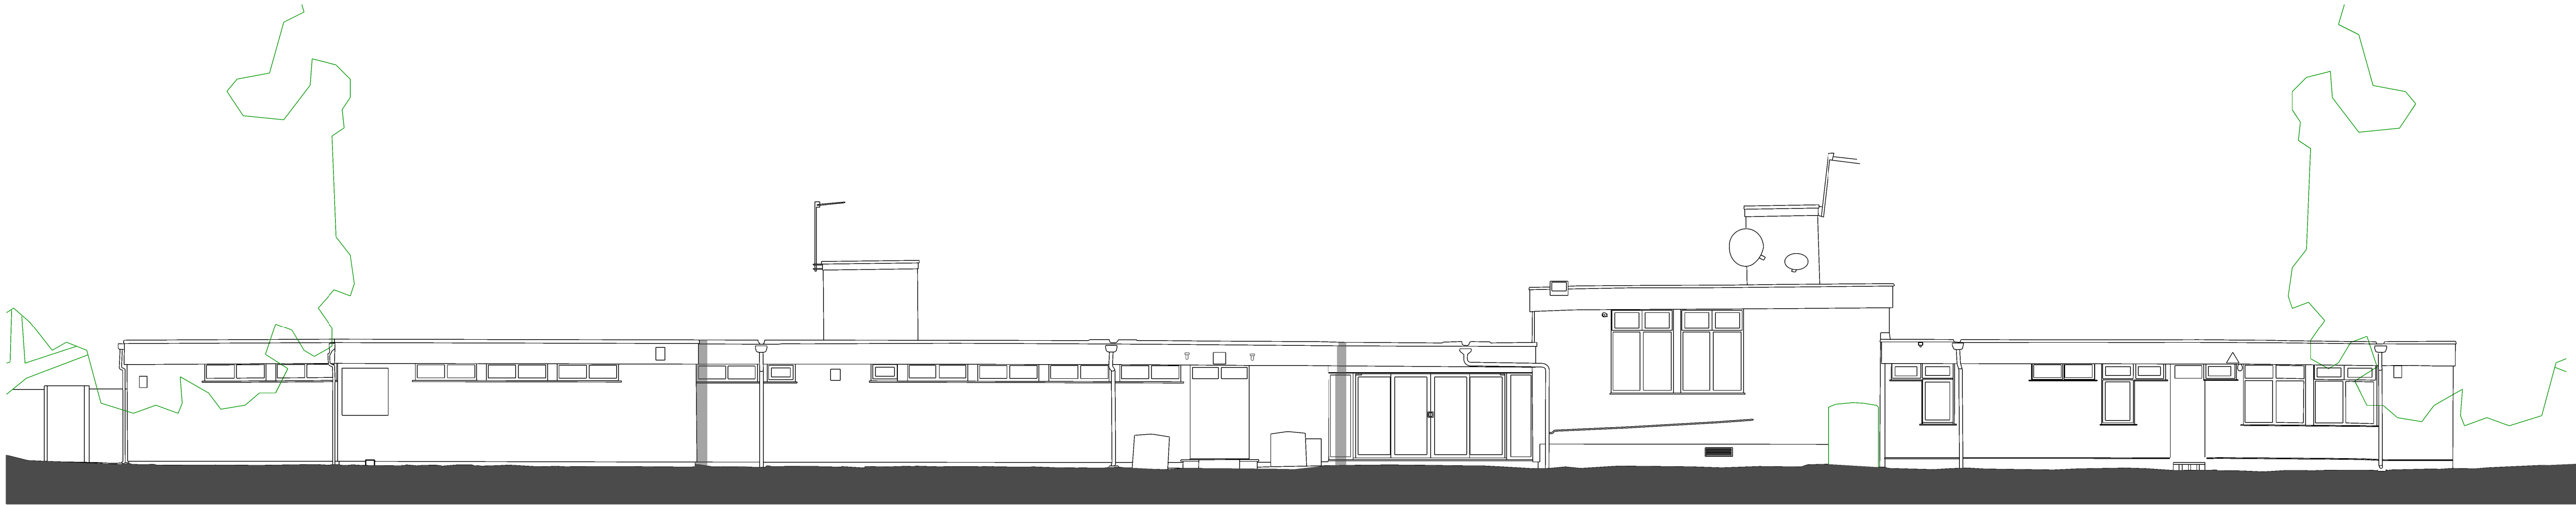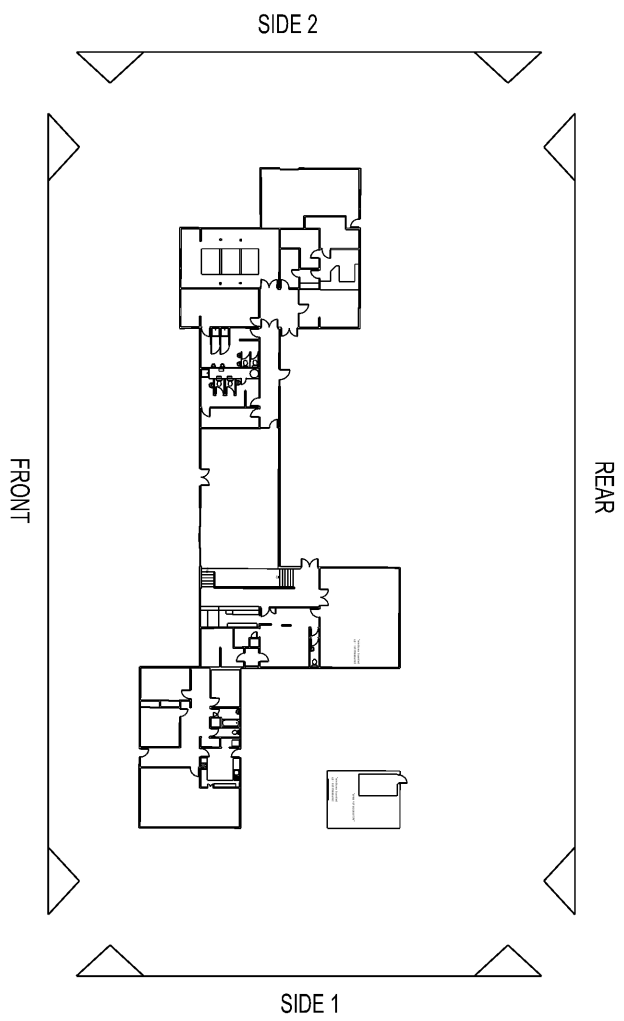


FRONT ELEVATION

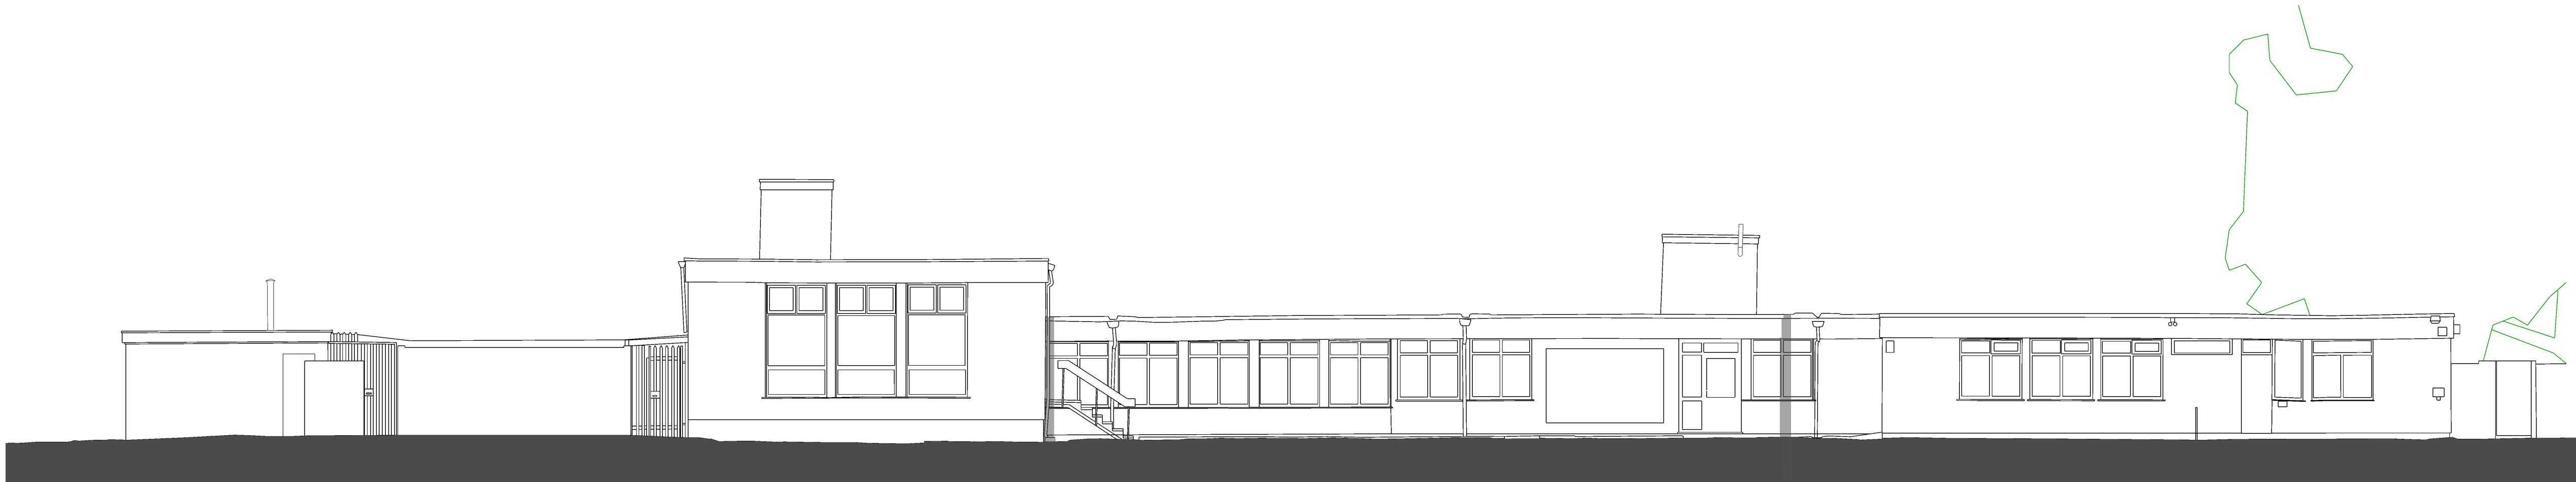

REAR ELEVATION

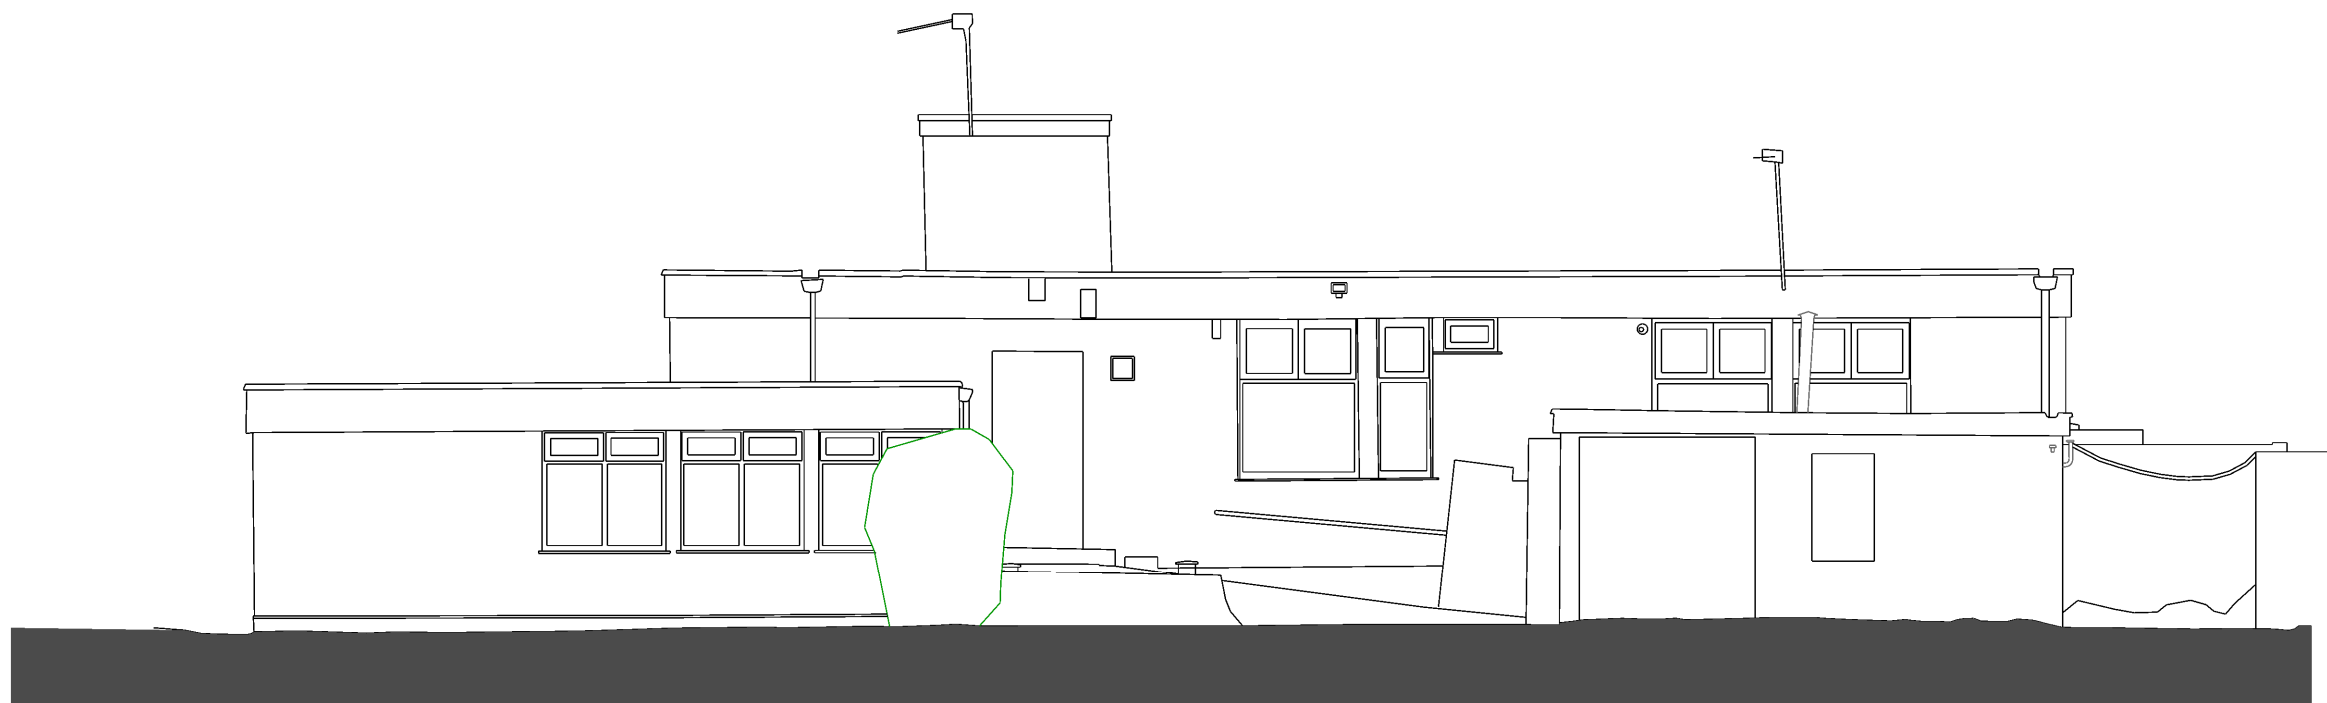

SIDE 1 ELEVATION

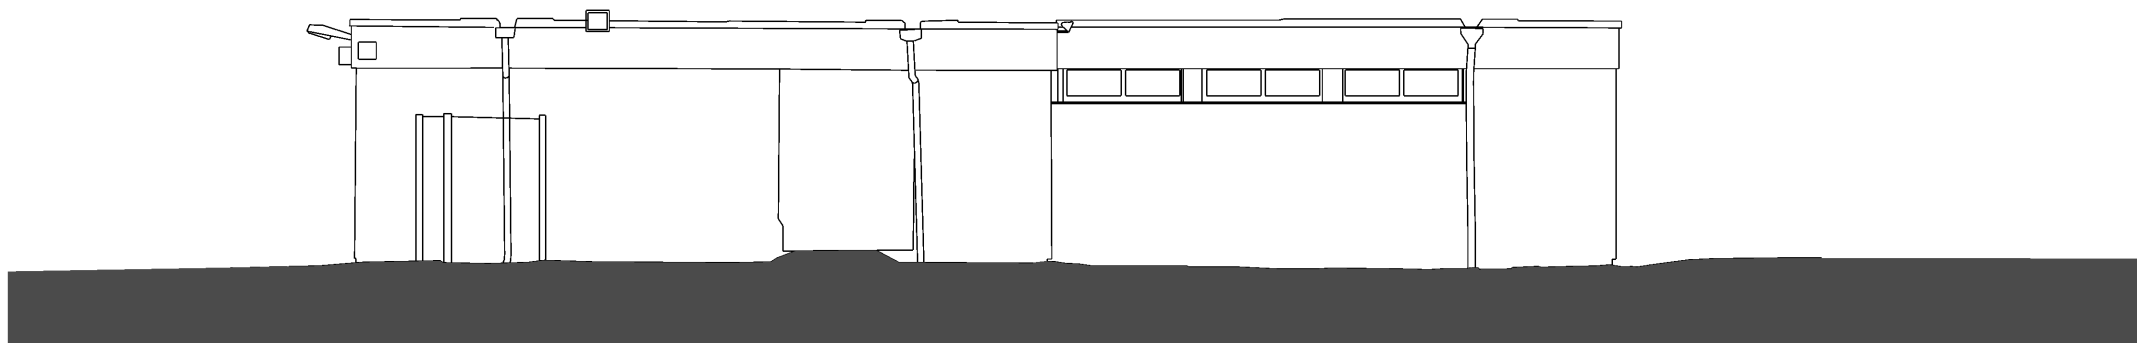

SIDE 2 ELEVATION

REV. DATE NOTES INT.

CLIENT / PROJECT
MAGHULL DEVELOPMENTS LTD
KIRKBY GOLF CLUB - VALLEY ROAD
KIRKBY
DRAWING TITLE
EXISTING ELEVATIONS
GOLF CLUB ACADEMY

STATUS
PLANNING

DATE
MARCH '21
DRAWN
SPL
SCALE @ A1
1:100

PROJECT
NUMBER
UNIT
FLOOR
CODE
TYPE A
NUMBER
REVISION
NUMBER
LETTER

DRAWING NO.
9627
E04
-

Site Location Plans
GA Plans
Elevations
Sections
Details
Prefx. Colour

THE RATCLIFFE GROVES PARTNERSHIP

MANCHESTER
100 MANCHESTER ROAD
BURY LANCASHIRE, BL9 6TD
T: 0161 797 6000 E: manchester@rgp-uk.com
www.rgp-uk.com

LONDON
19 BEDFORD SQUARE
LONDON WC1R 4ES
T: 020 7600 6696 E: london@rgp-uk.com

