
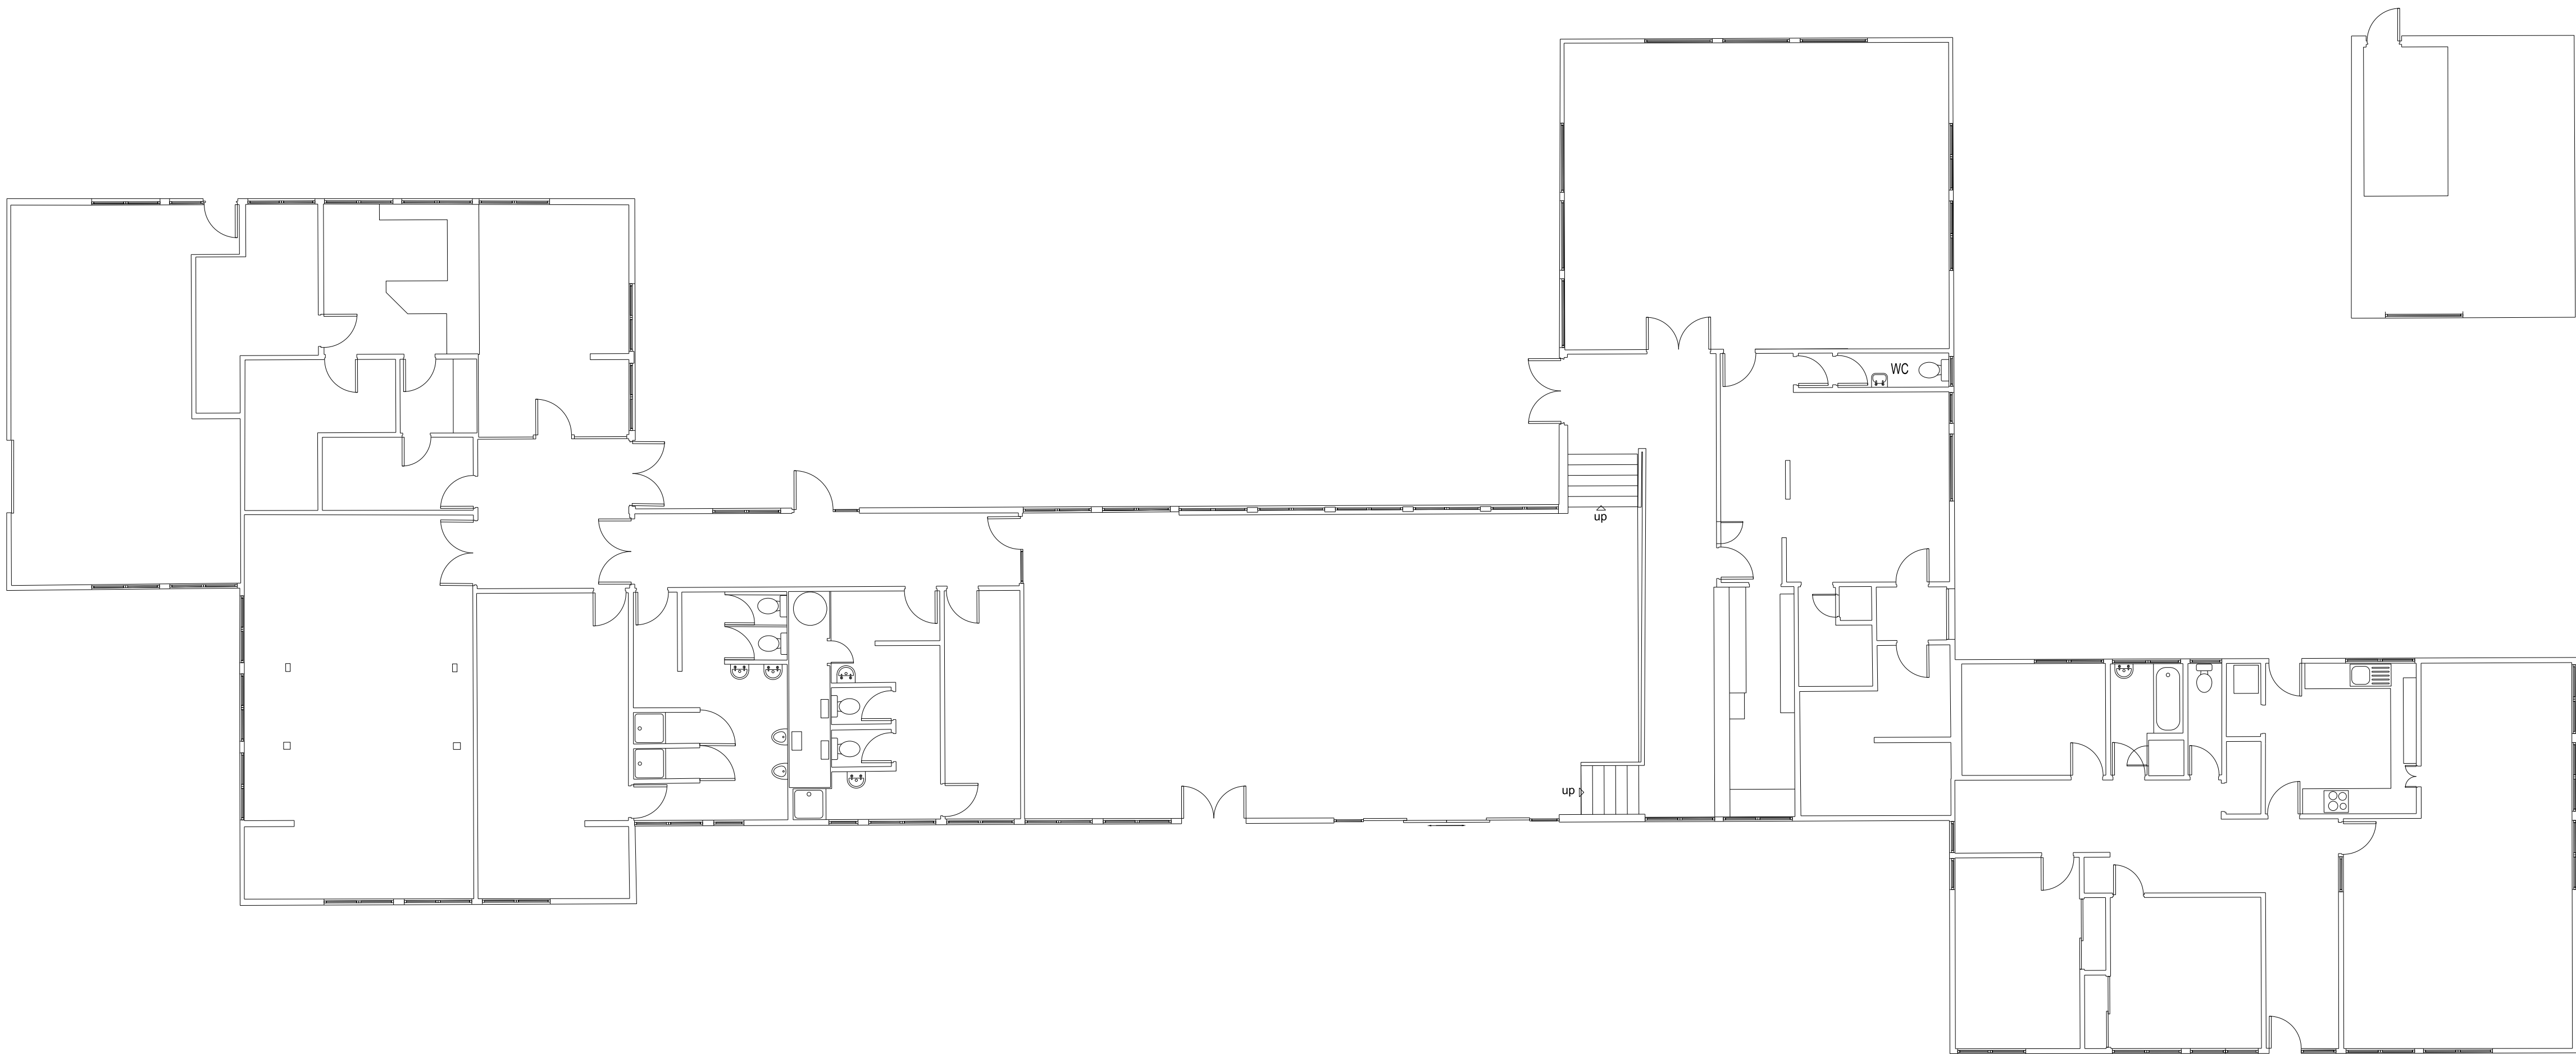
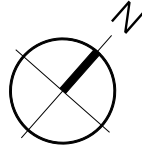


SITE SPECIFIC HAZARDS

IN ACCORDANCE WITH THE REQUIREMENTS OF THE CDM REGULATIONS 2015 THE FOLLOWING SIGNIFICANT RESIDUAL HAZARDS HAVE NOT BEEN DERIVED OUT OF THIS PROJECT AND MUST BE TAKEN INTO CONSIDERATION BY CONTRACTORS PLANNING TO UNDERTAKE THE WORKS SHOWN ON THIS DRAWING

SCALE 1:100

 

REV. DATE NOTES INT.

CLIENT / PROJECT
L32 TRADING LTD
KIRKBY VALLEY GOLF CLUB

DRAWING TITLE
EXISTING GOLF CLUB HOUSE
FLOOR PLAN

STATUS
FOR INFORMATION

DATE	JAN '21	DRAWN	AAS	SCALE @ A1	1:100
------	---------	-------	-----	------------	-------

PROJECT NUMBER	UNIT / BLOCK	CI / SPS CODE	TYPE & NUMBER	REVISION LETTER
----------------	--------------	---------------	---------------	-----------------

DRAWING NO.

9627	P03	-
------	-----	---

Site Location Plans	L	GA Plans	P	Exhausts	E
Sections	S	Details	D	Paints/Colour	C

THE RATCLIFFE GROVES PARTNERSHIP

MANCHESTER
130 MANCHESTER ROAD
BURY LANCASHIRE BL9 6TD
T. 0161 797 6000 E. manchester@rgp.co.uk
www.rgp.co.uk

LONDON
19 BEDFORD ROW
LONDON WC1R 4EJ
T. 020 7600 6666 E. london@rgp.co.uk



GROUND FLOOR PLAN