

EXISTING VOLUME = 2718 M3
30% ADDITIONAL VOLUME = 815.4 M3

TOTAL VOLUME ALLOWANCE = 2799.54 M3


TOTAL VOLUME OF EXTENSIONS = 815.4 M3

THIS DRAWING IS PROTECTED BY COPYRIGHT AND MUST NOT BE COPIED OR REPRODUCED WITHOUT THE WRITTEN CONSENT OF R.G. PARTNERSHIP LIMITED. NO DIMENSIONS ARE TO BE SCALED FROM THIS DRAWING. ALL DIMENSIONS AND SIZES TO BE CHECKED ON SITE. NORTH POINTS SHOWN ARE INDICATIVE.

SITE SPECIFIC HAZARDS


IN ACCORDANCE WITH THE REQUIREMENTS OF THE CON REGULATIONS 2015 THE FOLLOWING SIGNIFICANT RESIDUAL HAZARDS HAVE NOT BEEN DESIGNED OUT OF THIS PROJECT AND MUST BE TAKEN INTO CONSIDERATION BY CONTRACTORS PLANNING TO UNDERTAKE THE WORKS SHOWN ON THIS DRAWING.

SCALE 1:100
0m 1 2 3 4 5 6

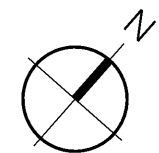

KEY

- EXISTING STRUCTURE
- DEMOLISHED
- NEW INFIL STRUCTURE

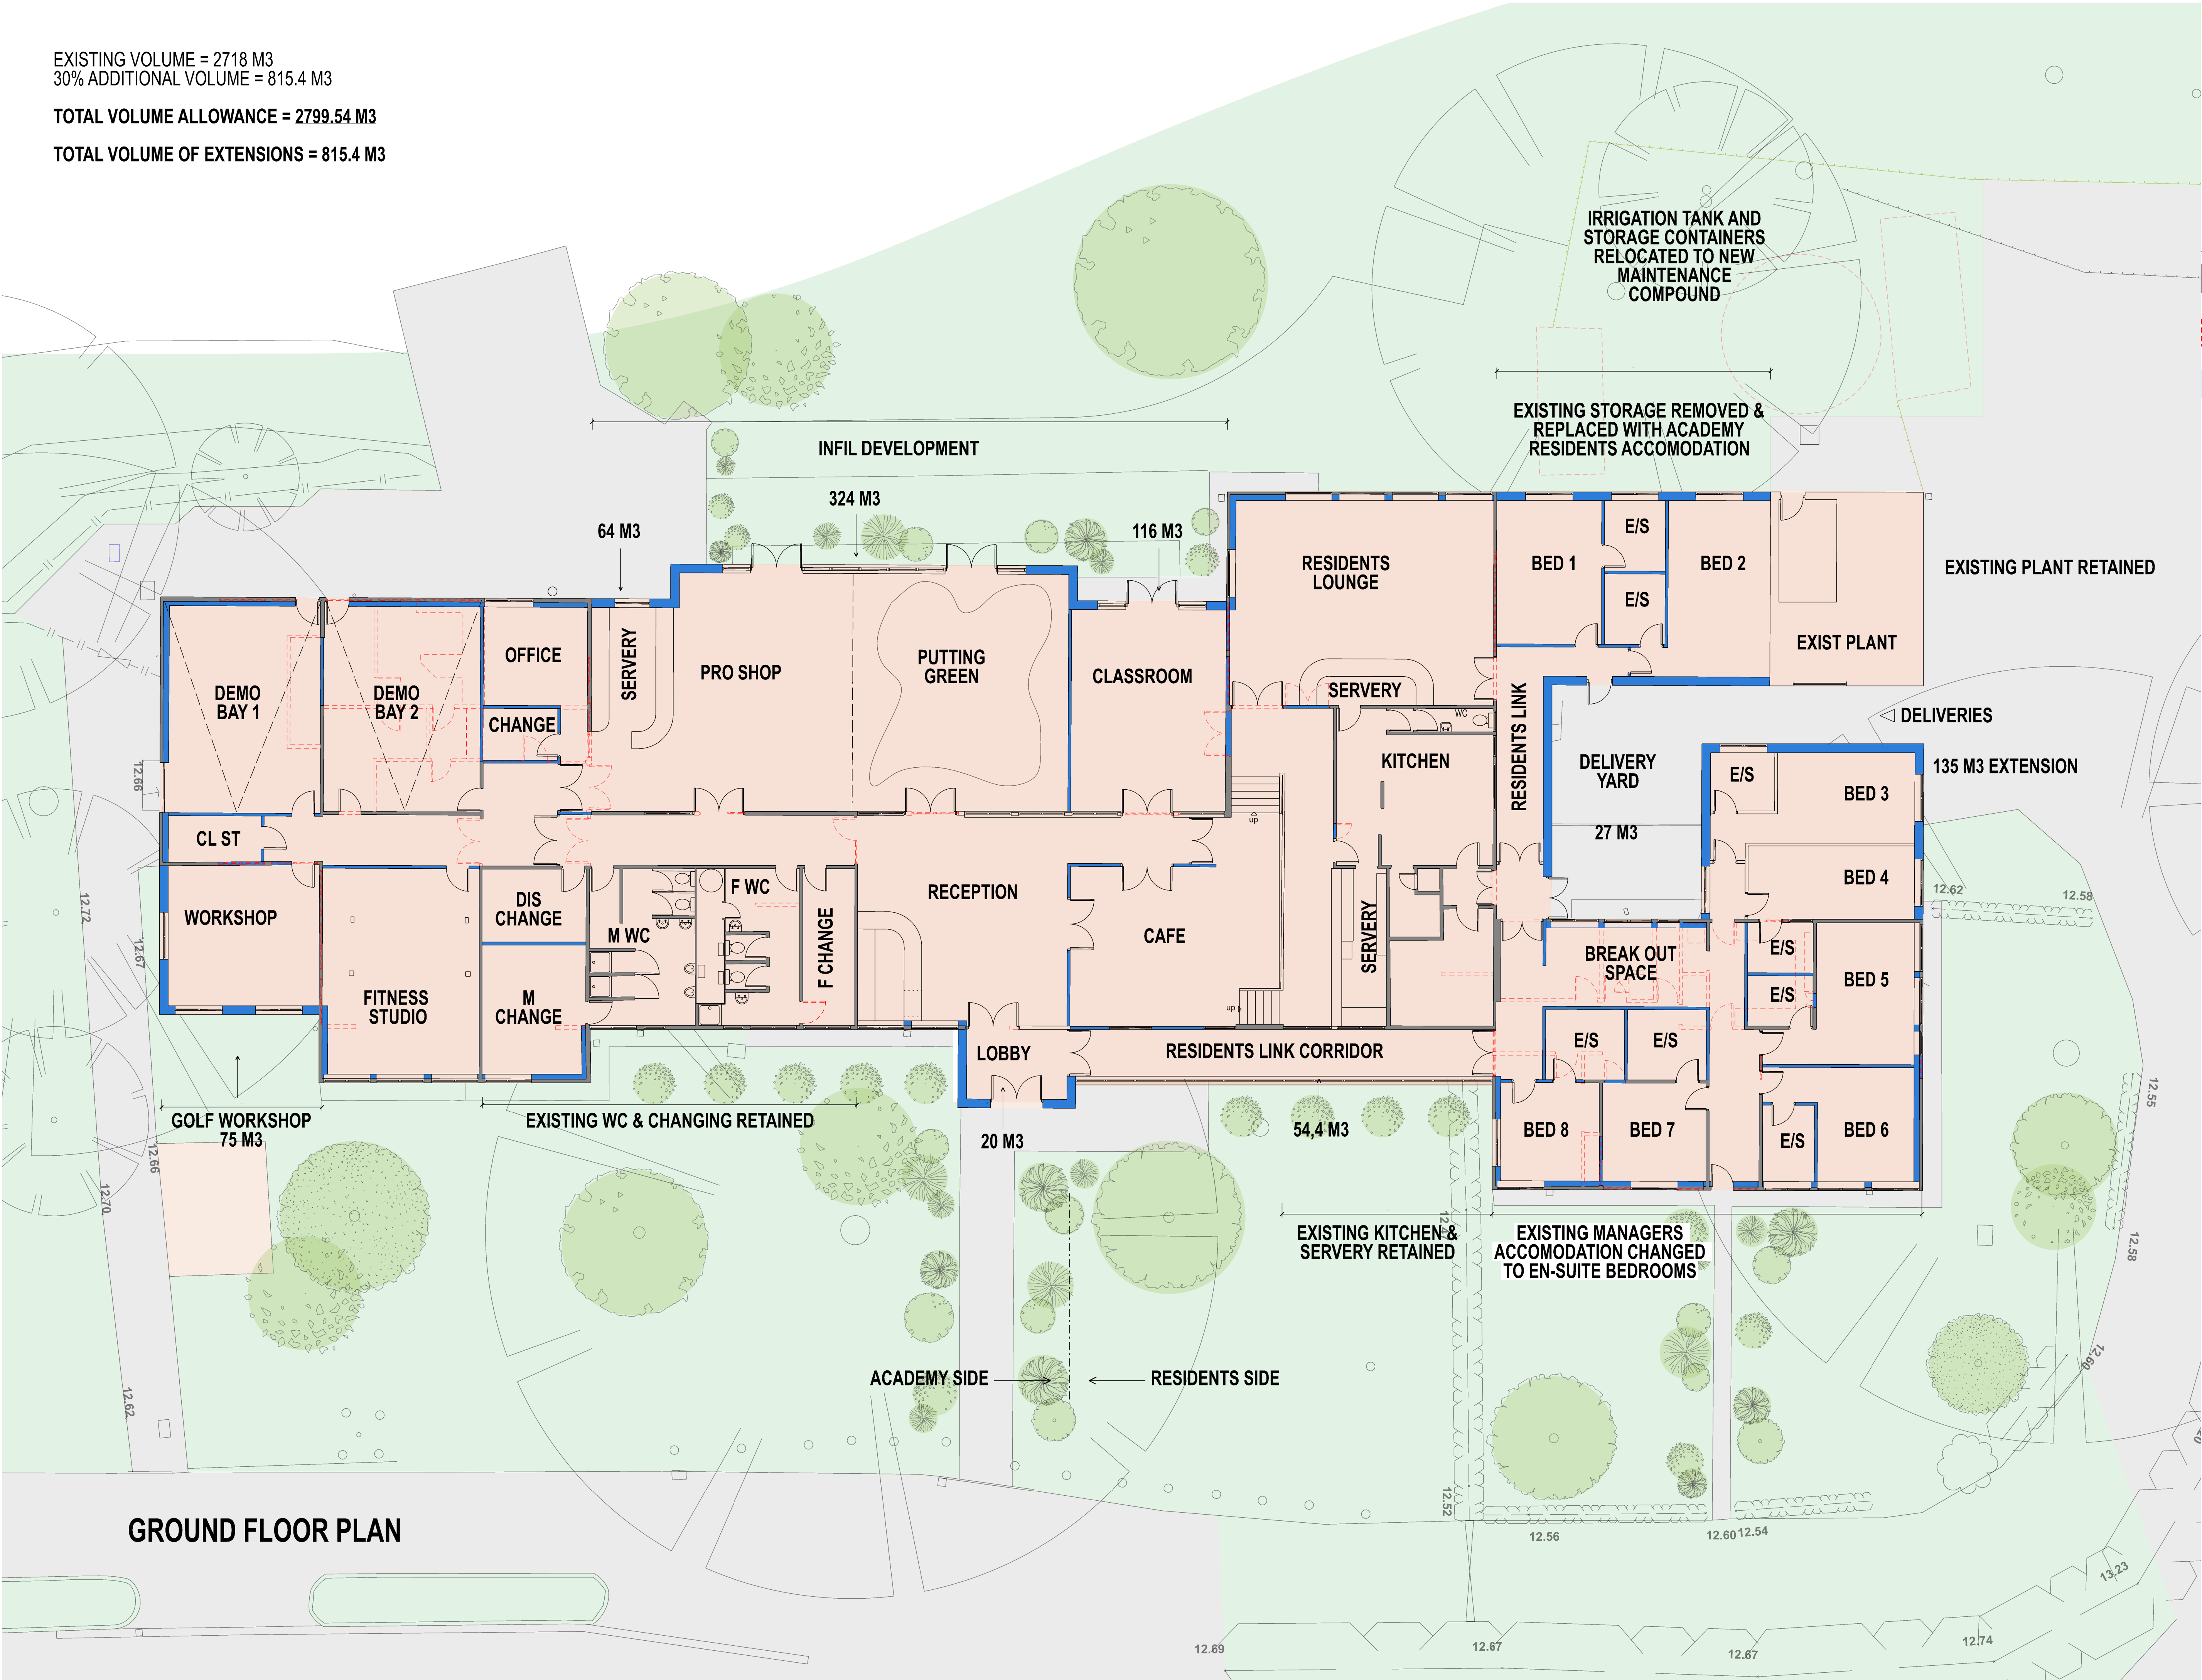

GROUND FLOOR PLAN

REV.	DATE	NOTES	INT.
CLIENT / PROJECT			
L32 TRADING LTD			
KIRKBY VALLEY GOLF CLUB			
DRAWING TITLE			
PROPOSED GROUND FLOOR PLAN			
EXISTING GOLF CLUB ACADEMY			
STATUS			
PLANNING			
DATE	DRAWN	SCALE @ A1	
FEB '21	SPL	1:100	
PROJECT NUMBER	UNIT / BLOCK	CI / SPS CODE	TYPE & REVISION NUMBER LETTER
DRAWING NO.			
9627		P05	-
Site Location Plans	L	GA Plans	P
Sections	S	Details	D
THE RATCLIFFE GROVES PARTNERSHIP			
MANCHESTER			
100 MANCHESTER ROAD			
BURY LANCASHIRE, BL9 6TD			
T: 0161 797 6000 E: manchester@rgo.co.uk			
www.rgo.co.uk			
LONDON			
19 BEDFORD ROW			
LONDON WC1R 4EB			
T: 020 7600 6656 E: london@rgo.co.uk			
architects			