
 
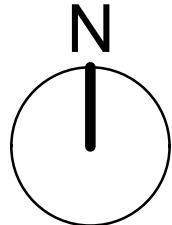


Site Plan Proposed - Overall Masterplan
1 : 2500

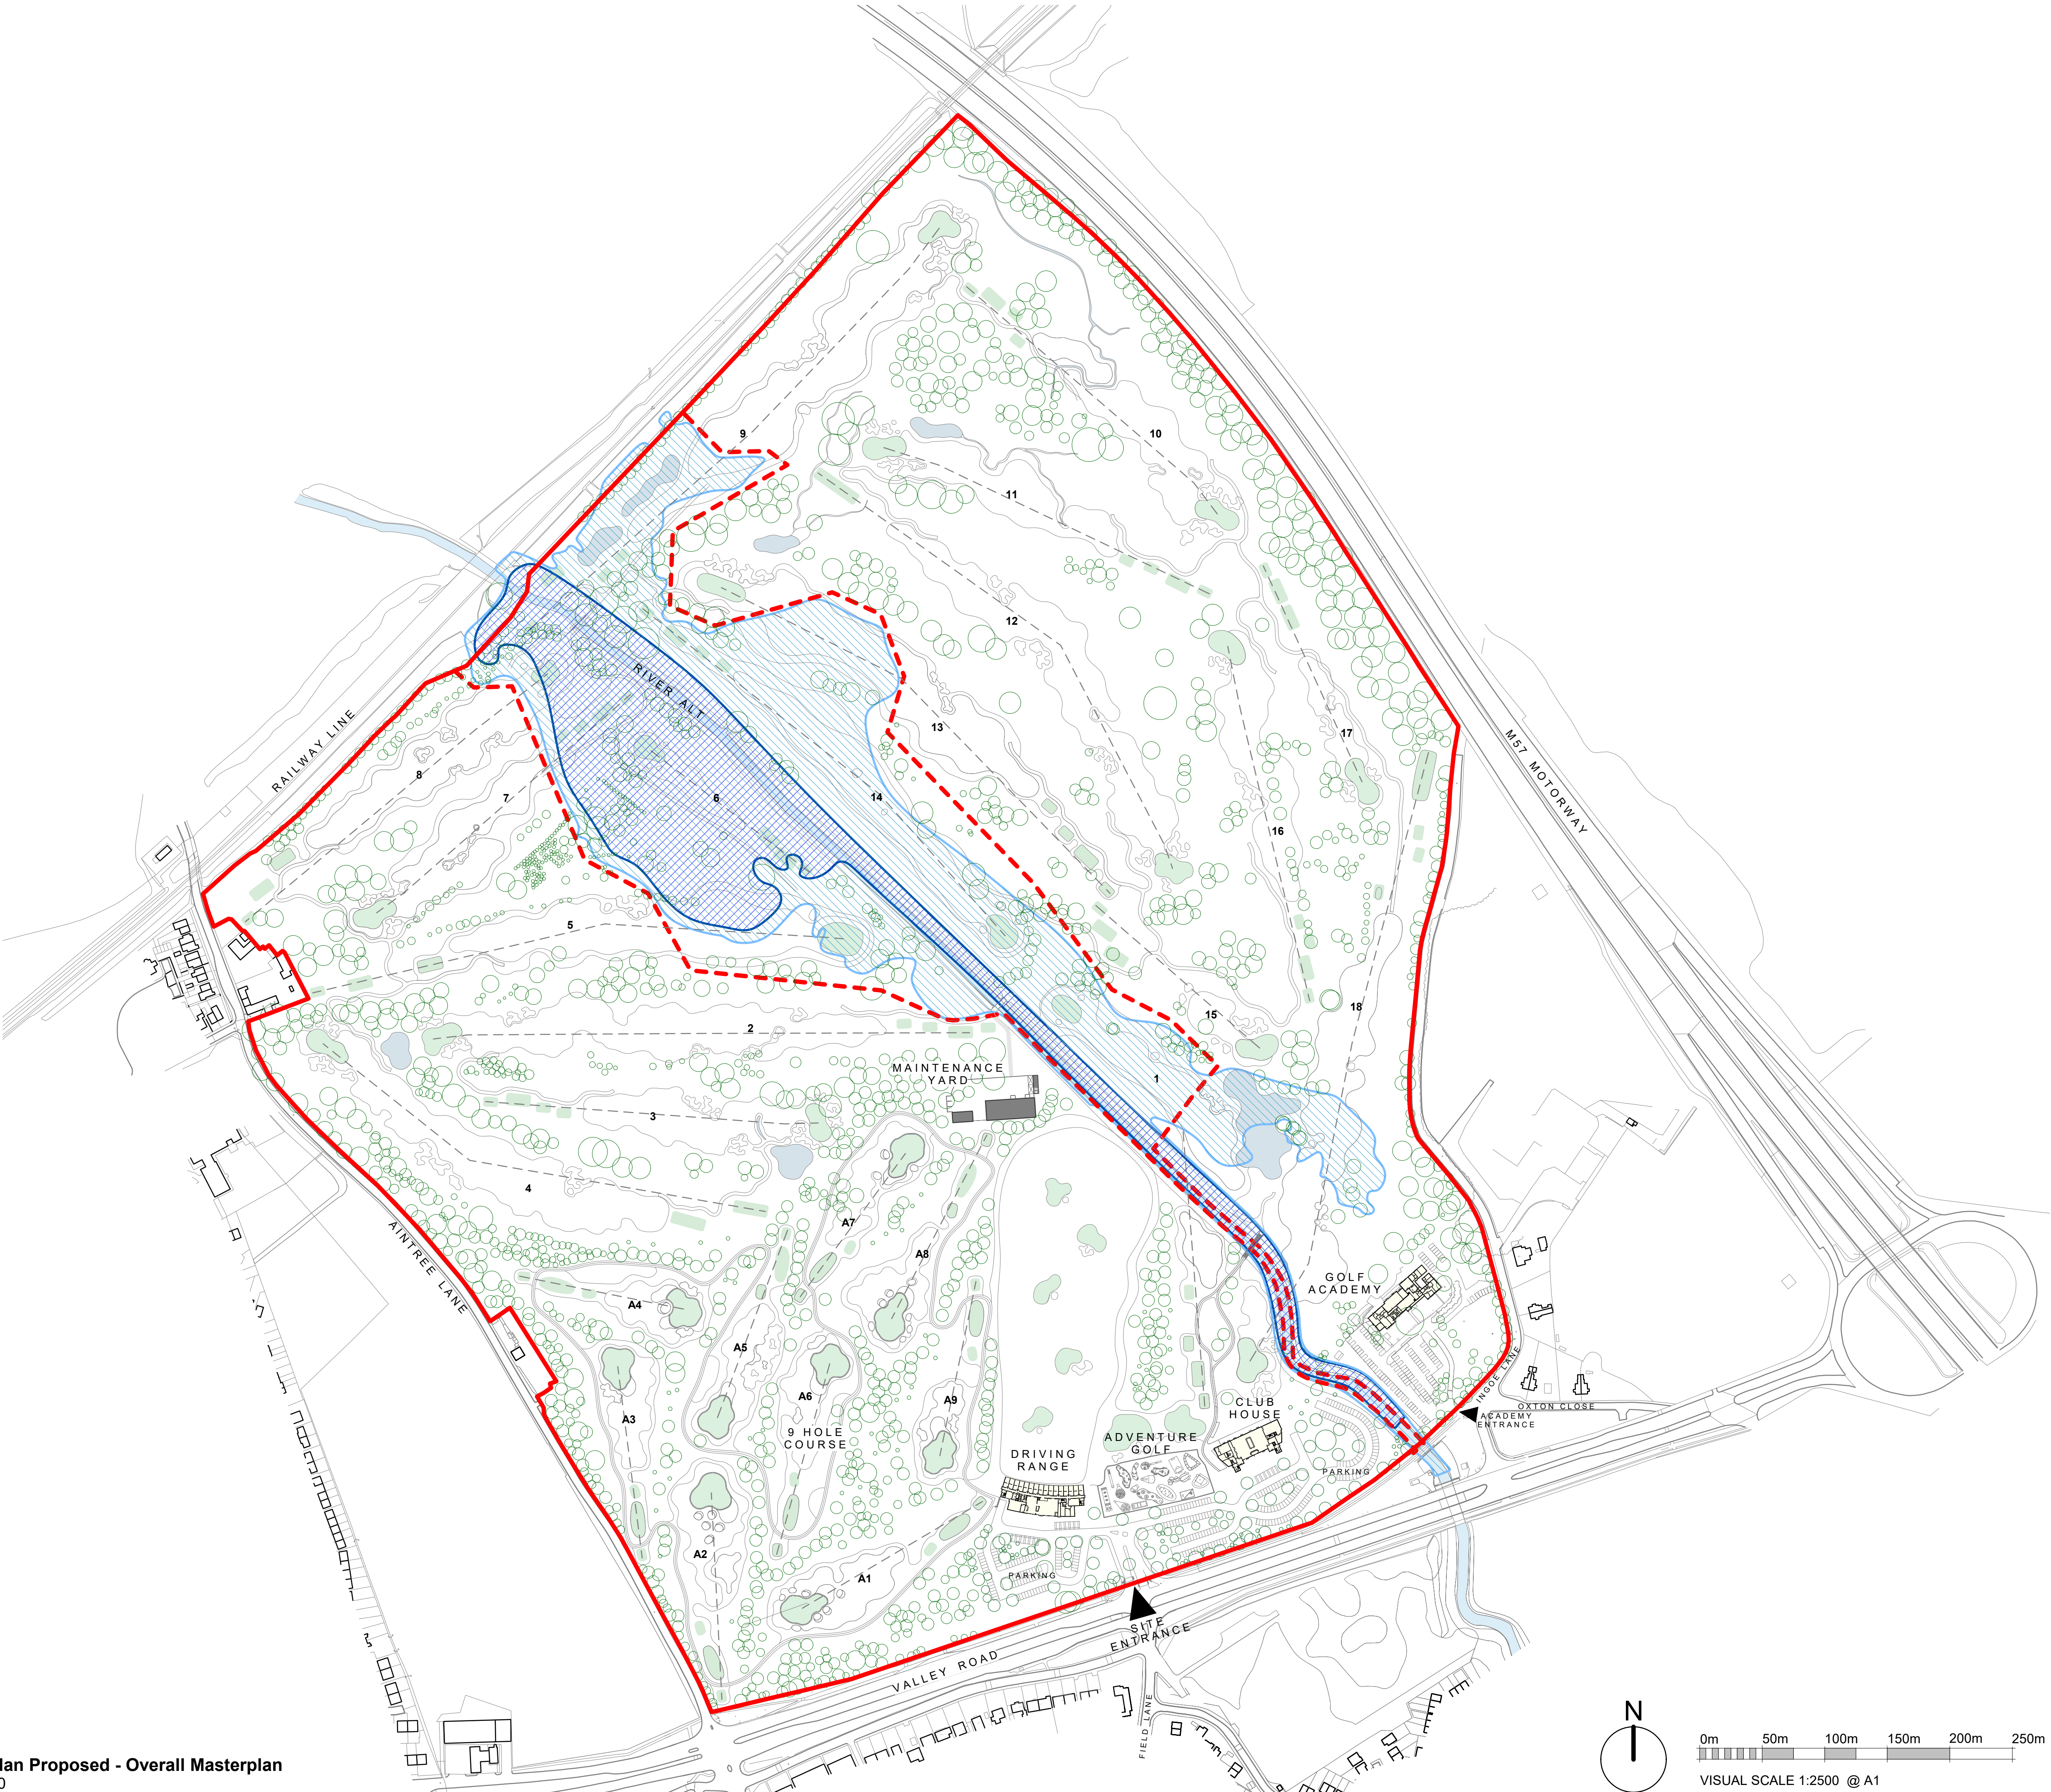

VISUAL SCALE 1:2500 @ A1

All dimensions to be checked on site.
Figured dimensions to be read in preference to scaled.
BCA accepts no responsibility for any unauthorised amendments to the drawing and does not permit unauthorised copying of the drawing.
This drawing is copyright and remains the property of BCA unless otherwise agreed.

Revisions				
Date	Rev	Description	Init.	
31/08/22	P1	First Issue	TG	
01/09/22	P2	Main entrance off Valley Rd amended, flood zones added	TG	

KEY

- Application Site Boundary
802,992.5m²
80.29 Hectare
- Golf Course works boundary.
Area within flood zone is not to be developed
- Flood Zone 3
- Flood Zone 2

NOTES - River

- There is no direct discharge into the river
- There is no development within 5m of the top of the river bank

Drawing Status
INFORMATION


BROCK CARMICHAEL
T +44 (0)151 242 6222 F +44 (0)151 236 4467
E office@brockcarmichael.co.uk www.brockcarmichael.co.uk
19 Old Hall Street, Liverpool, L3 9JQ

Client Green Circle Leisure		Job title Kirkby Valley Golf Course	
Drawing title Site Plan Proposed - Overall Masterplan		Drawing Reference 21017 - BCA - ZZ - ZZ - DR - A - 02100	
Scale @ A1 As indicated		Drawn TG	Checked JC
Date 31/08/22		Status: S2	Revision: P2
BCA Project Ref: 21.017			