



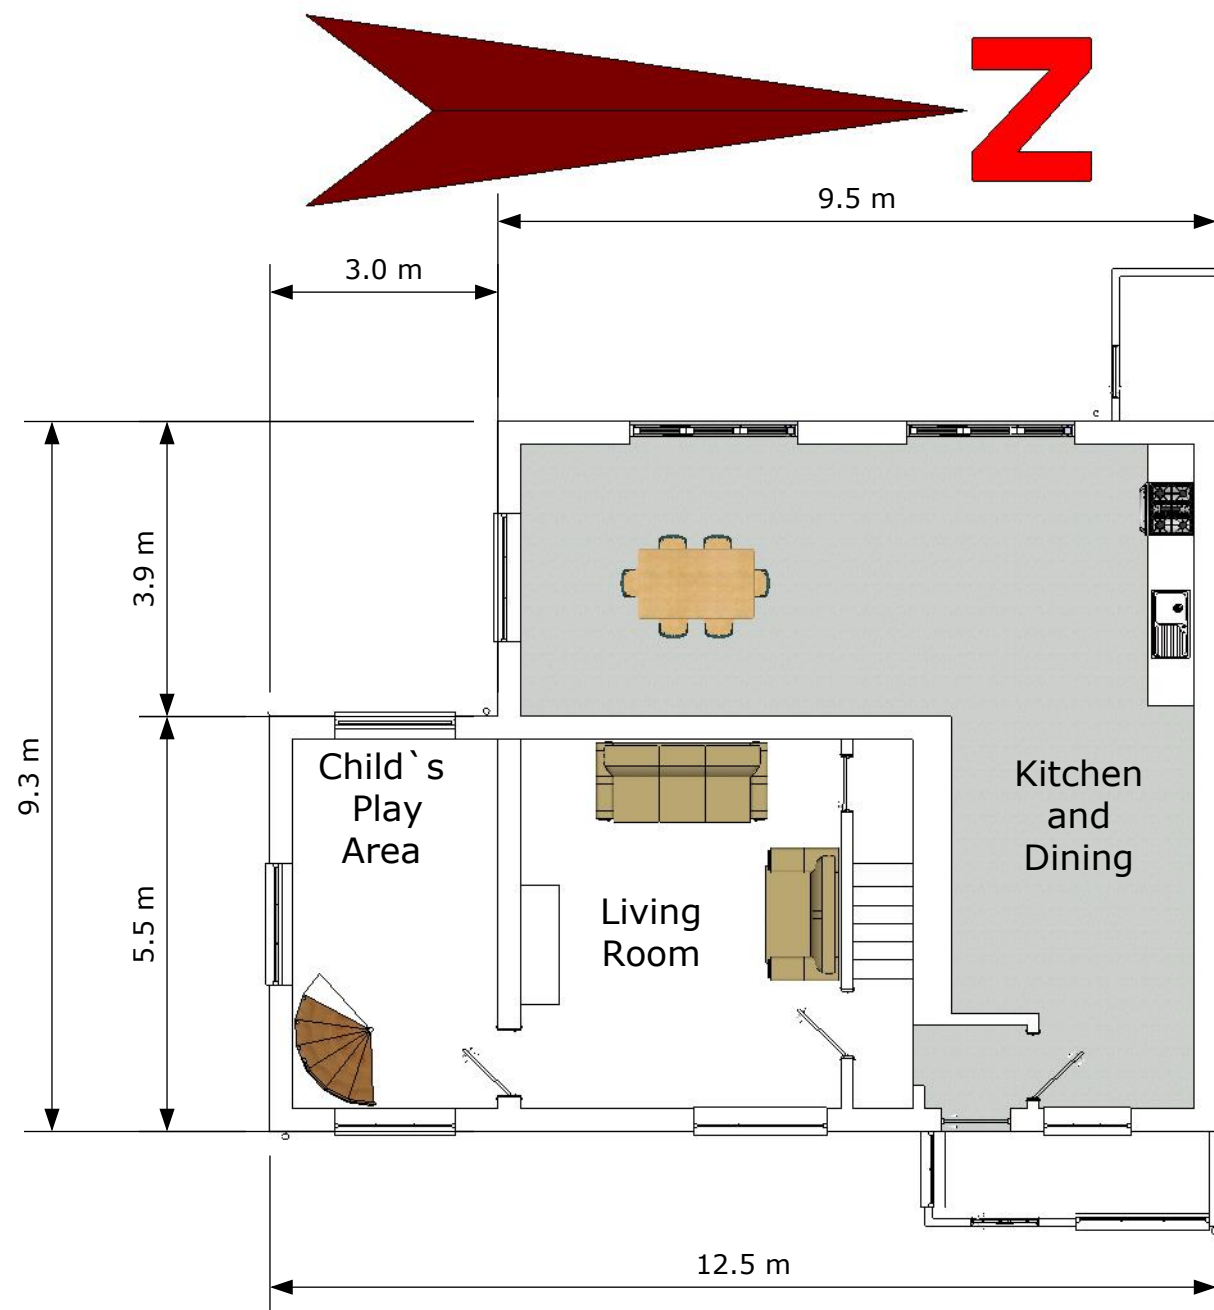

Proposed Ground Floor
Plan Scale 1:100

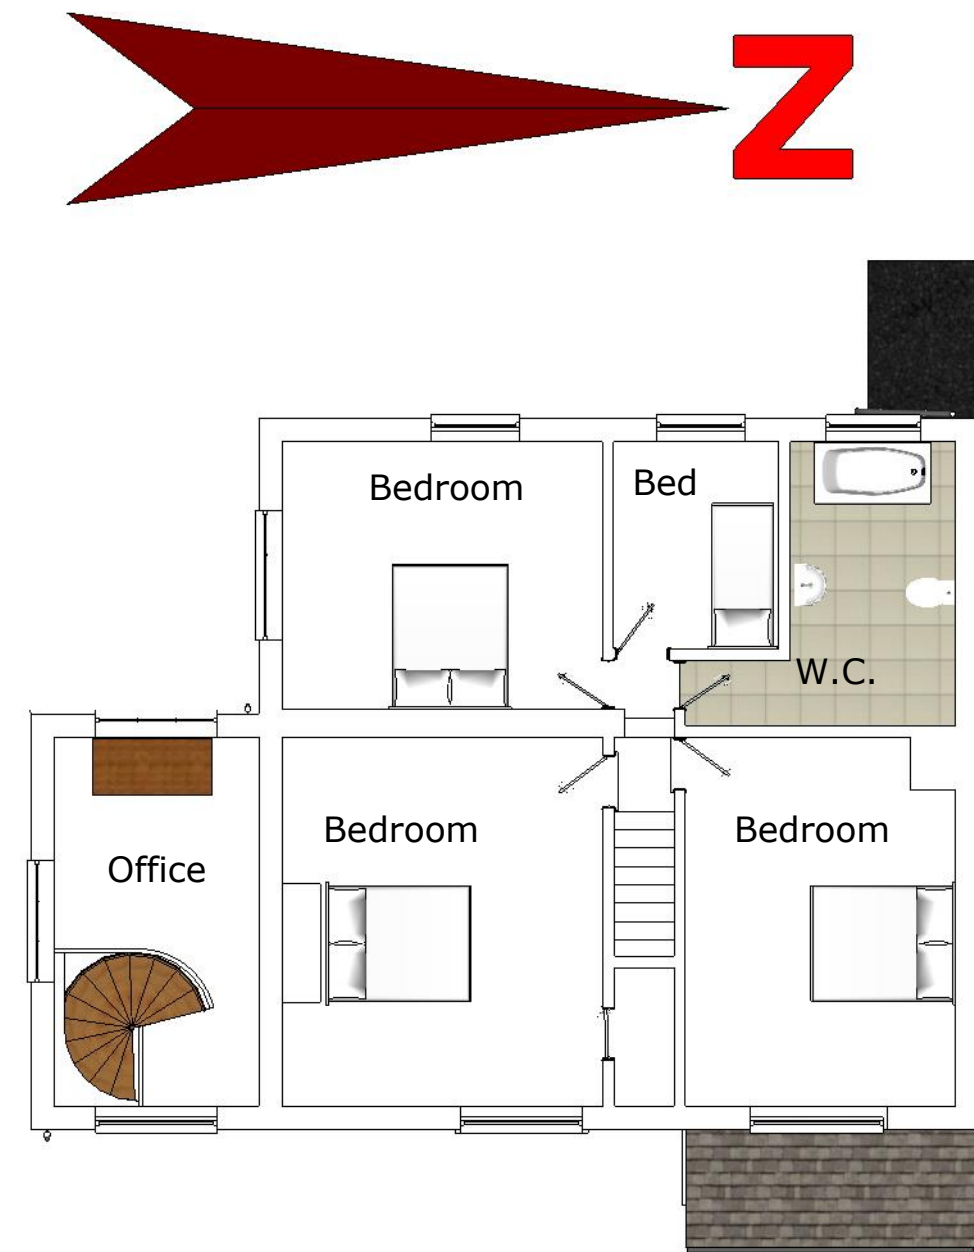

Proposed First Floor Plan
Scale 1:100

JLA3D
Drafting & Design

The Foundry Unit 3 9a Lydia Ann Street L1 5BW Liverpool
Mobile: 0748 577 083
Email: Info@JLA3D.com Web: www.JLA3D.com

Drawing Title: Proposed floor Plans

Project Name: The Cottage - Greensbridge Lane

Drawing Number: 101- 5

Scale: As shown on A3 Date: 12-09-2021 Drawn by: J L Almeida

