




Proposed Front Elevation
Scale: 1:100

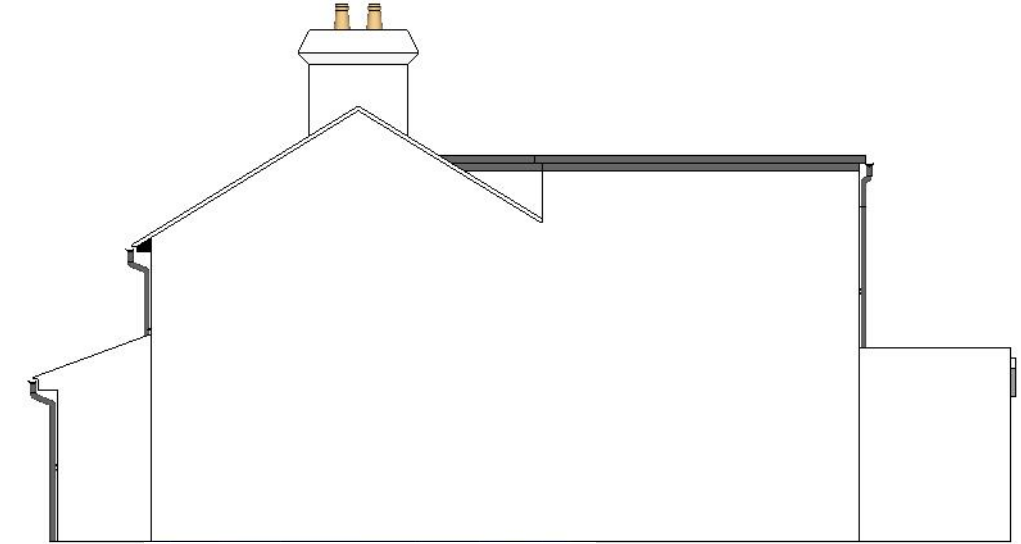

Proposed Right Elevation
Scale: 1:100



Proposed Rear Elevation
Scale: 1:100



Proposed Left Elevation
Scale: 1:100

JLA3D Drafting & Design		
The Foundry Unit 3 9a Lydia Ann Street L1 5BW Liverpool Mobile: 0748 577 083 Email: Info@JLA3D.com Web: www.JLA3D.com		
Drawing Title: Proposed Elevations		
Project Name: The Cottage - Greensbridge Lane		
Drawing Number: 101- 2		
Scale: As shown on A3	Date: 12-09-2021	Drawn by: J L Almeida

