




Existing Front Elevation  
Scale: 1:100

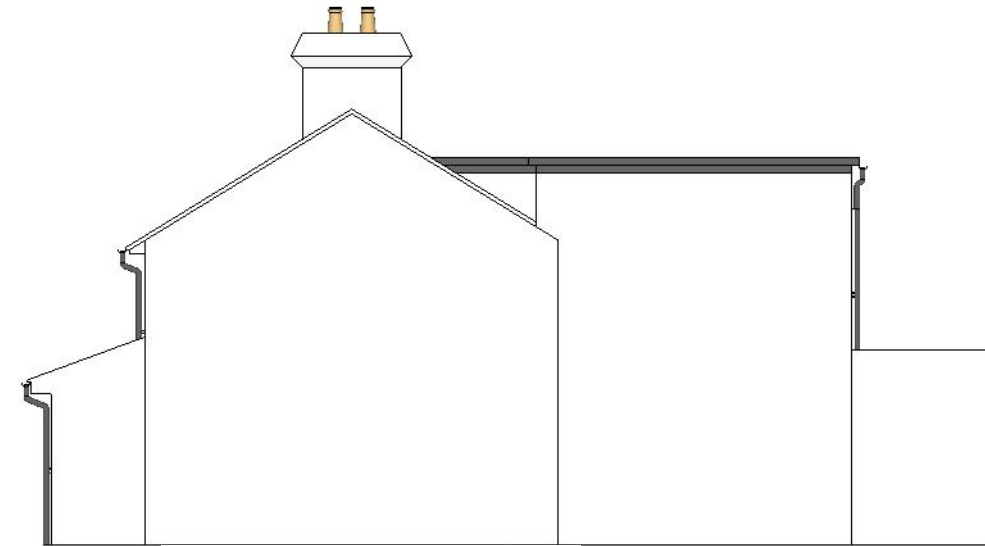

Existing Right Elevation  
Scale: 1:100



Existing Rear Elevation  
Scale: 1:100



Existing Left Elevation  
Scale: 1:100

**JLA3D**  
**Drafting & Design**

The Foundry Unit 3 9a Lydia Ann Street L1 5BW Liverpool  
Mobile: 0748 577 083  
Email: Info@JLA3D.com Web: www.JLA3D.com

Drawing Title: Existing Elevations

Project Name: The Cottage - Greensbridge Lane

Drawing Number: 101- 1

Scale: As shown on A3 Date: 12-09-2021 Drawn by: J L Almeida

