





EXISTING SITE LOCATION PLAN | SCALE 1:1250



PROPOSED SITE LOCATION PLAN | SCALE 1:1250



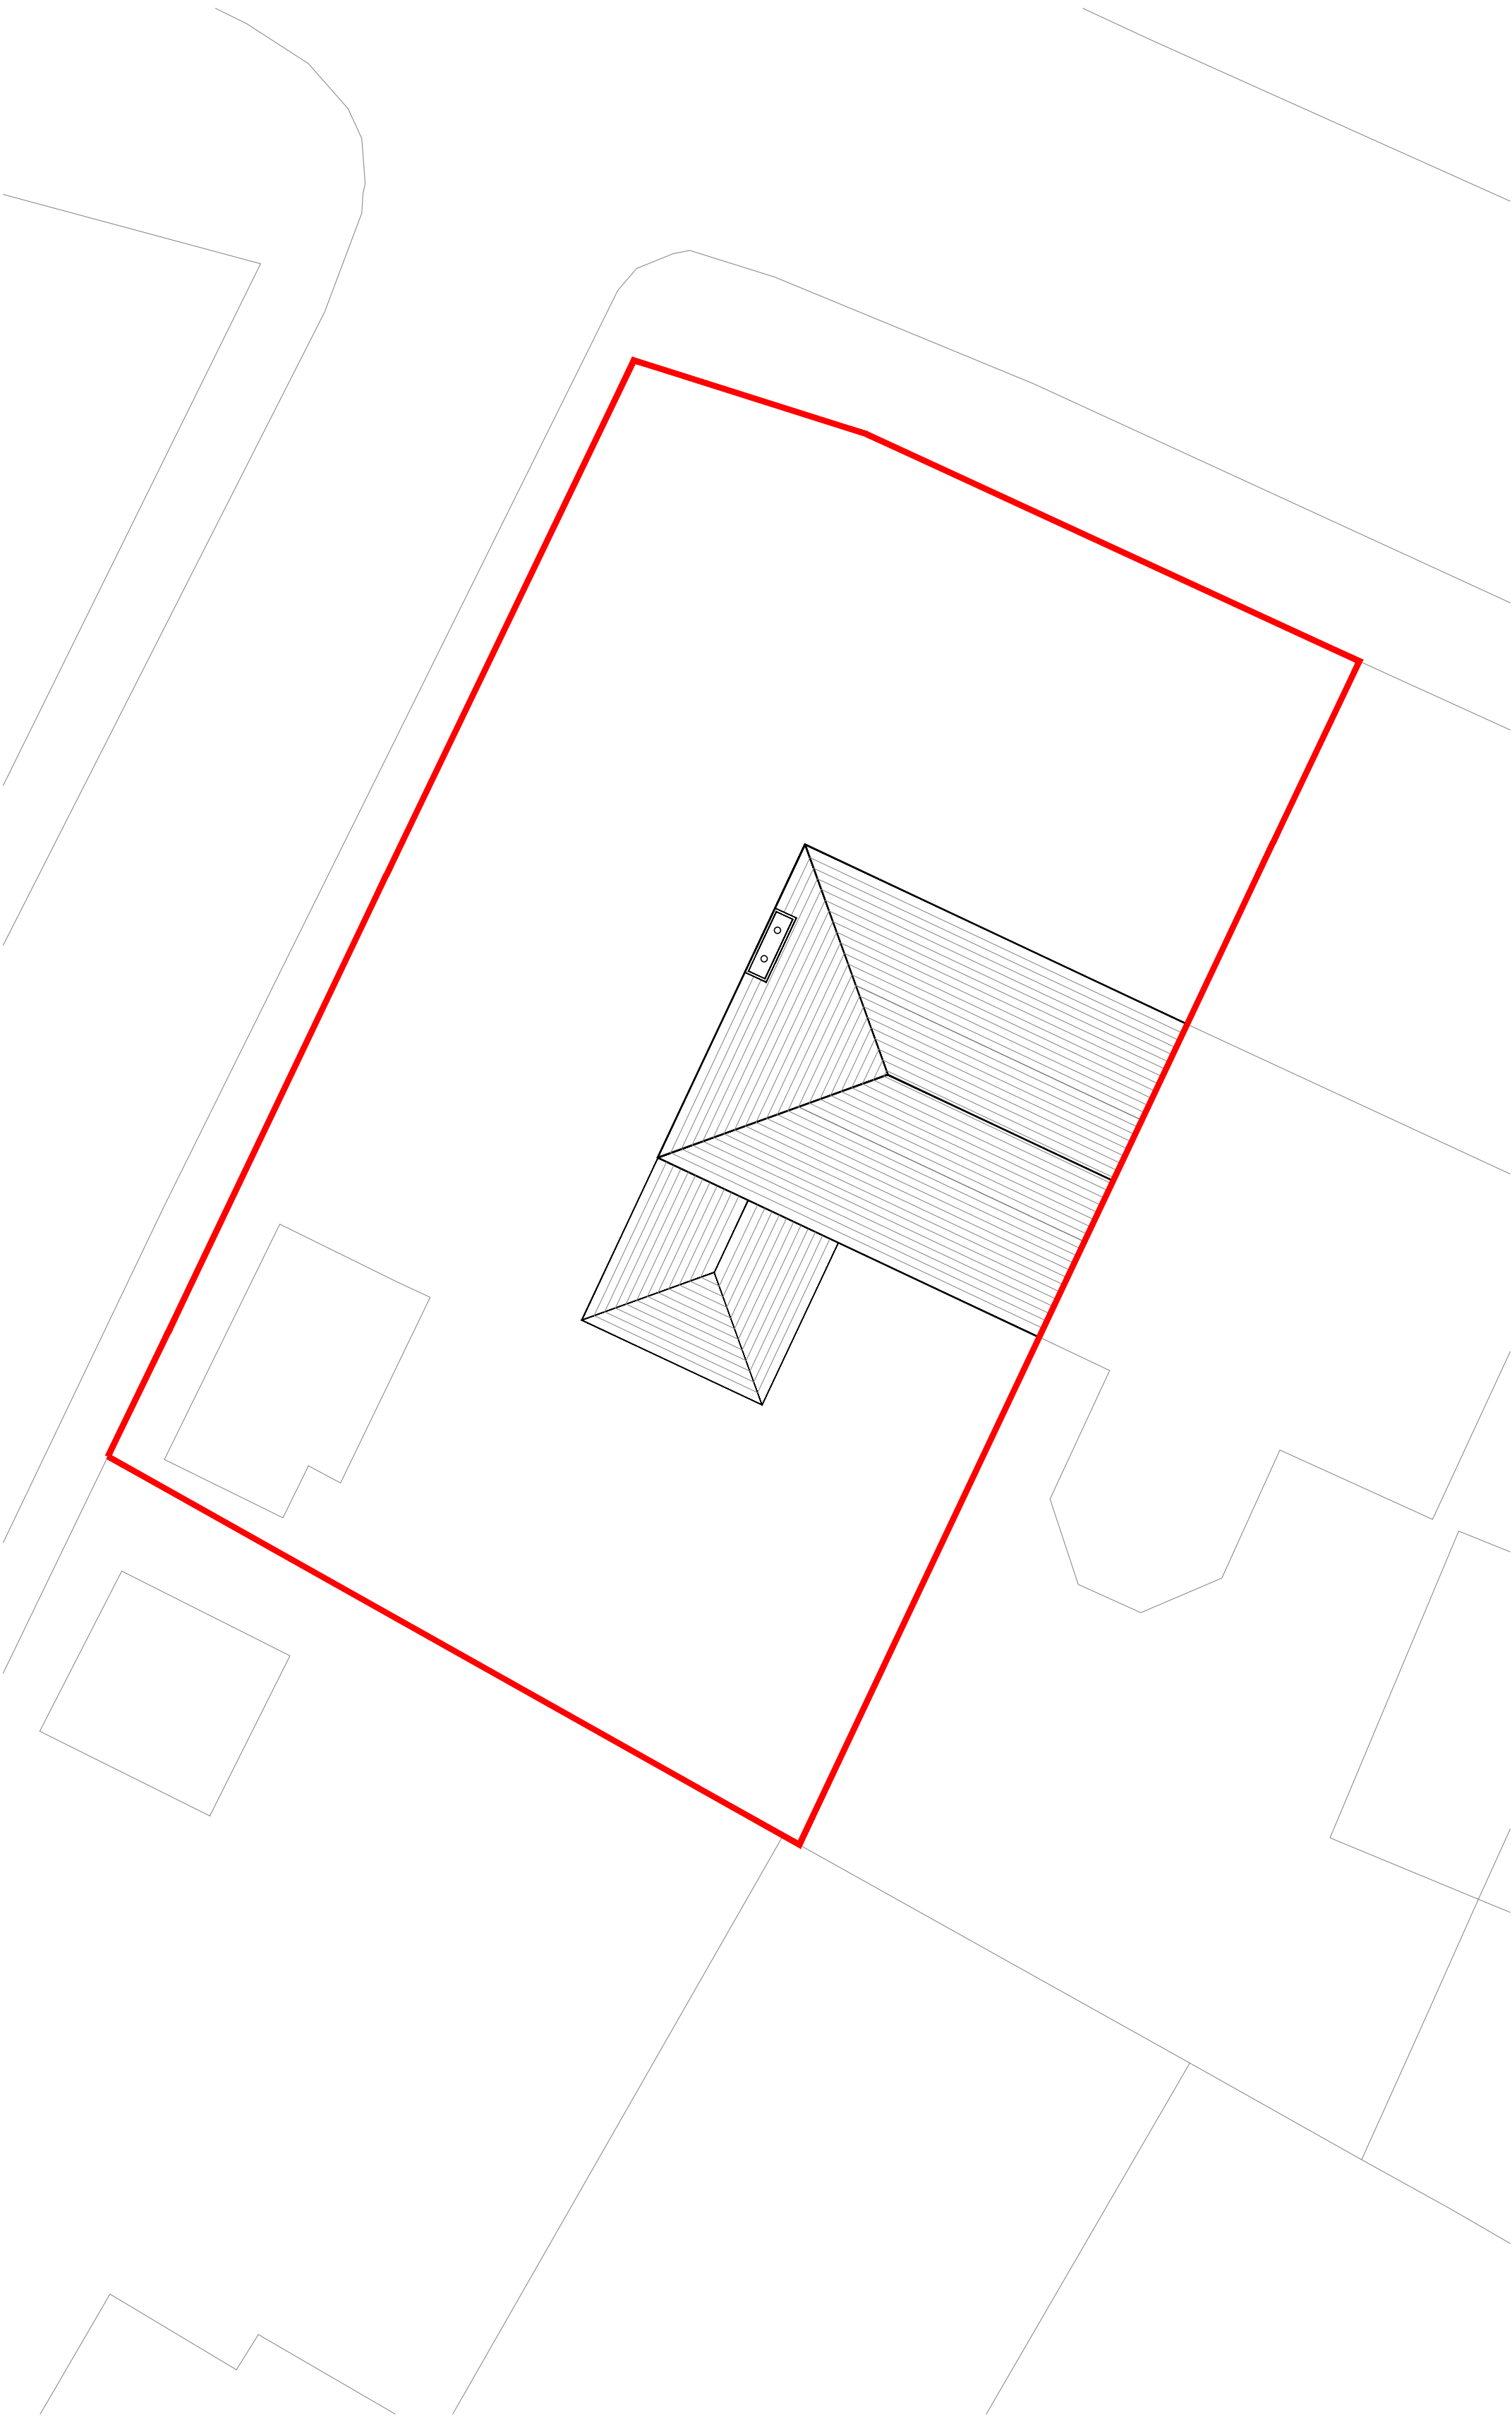


EXISTING SITE PLAN | SCALE 1:100

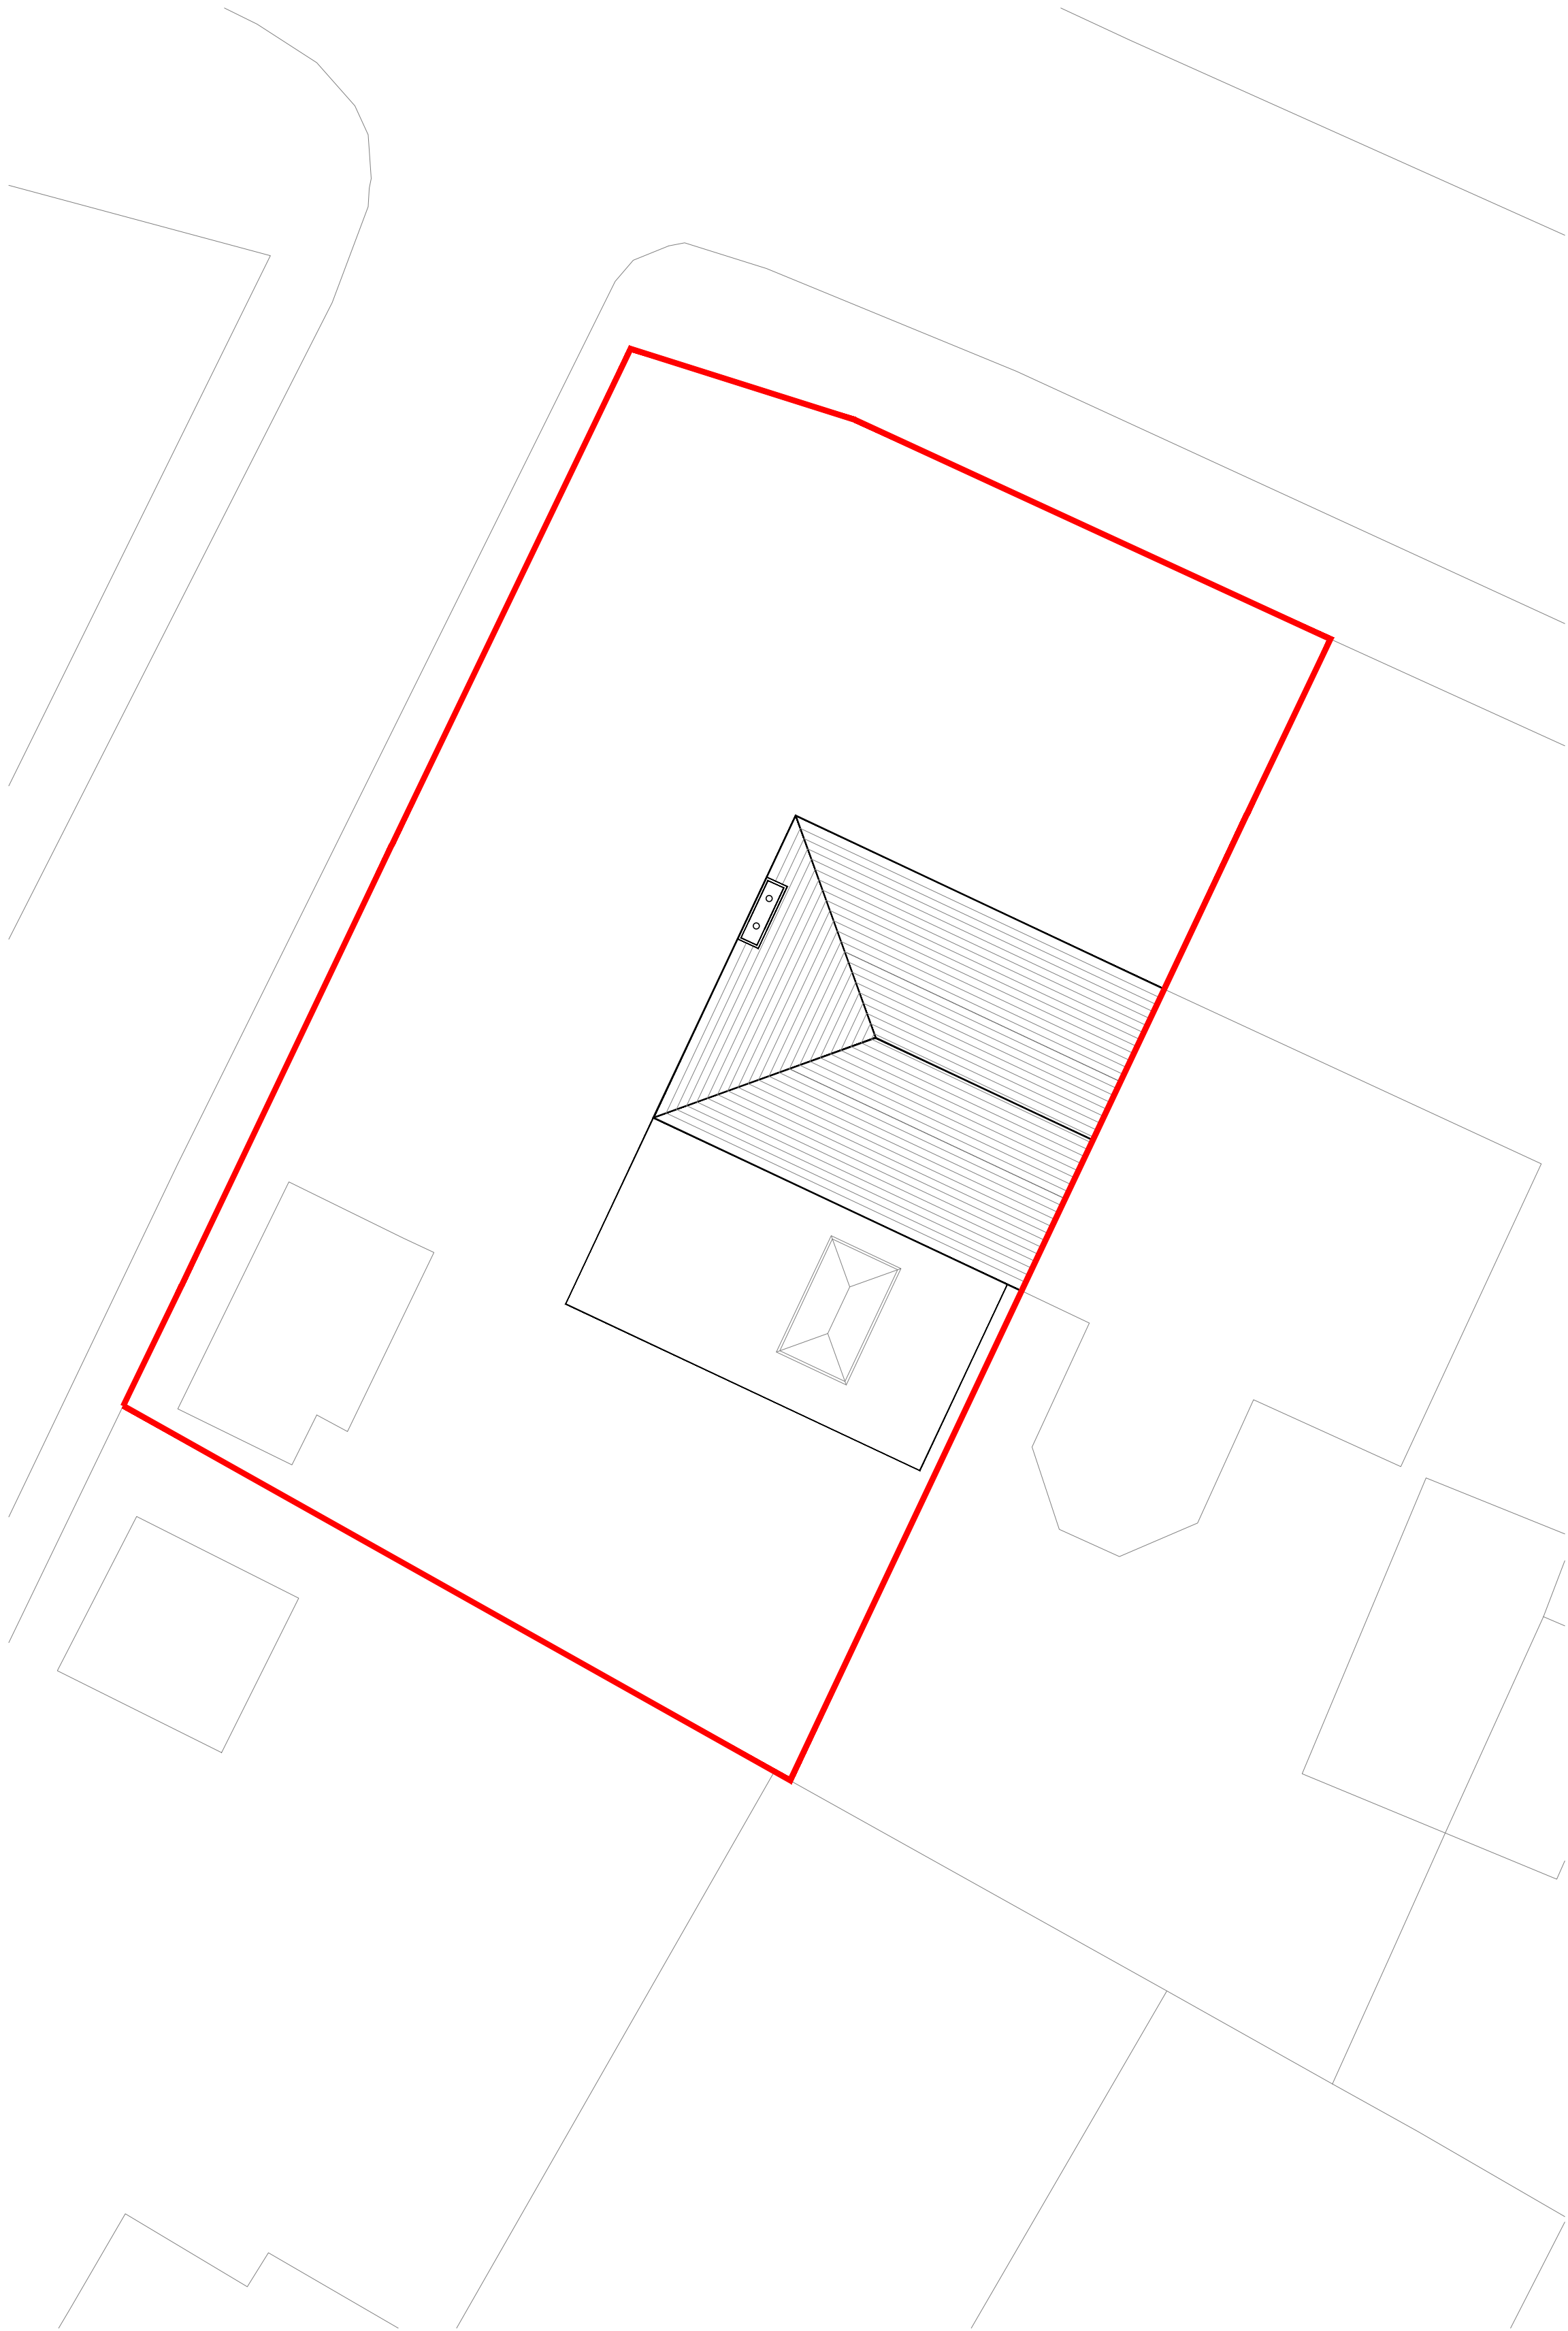

PROPOSED SITE PLAN | SCALE 1:100

STATUS PLANNING	© Copyright of PM DESIGNS®. All rights reserved. Do Not scale this drawing. ALL dimensions are in millimetres unless stated otherwise. ALL dimensions must be checked on site prior to construction and any discrepancies reported to the architect. Work is subject to change following detailed design.			
	RevNo	Revision note	Date	Signature
				Checked

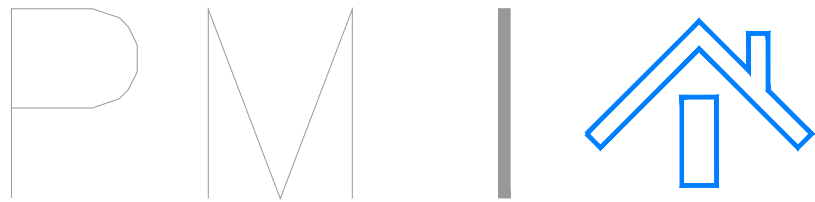 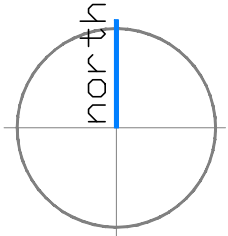

PROJECT: 124 OLD LANE PRESCOT L35 7JX	Drawing No. A100
CLIENT: MR & MRS DAVIDSON	Date: AUG 2021
Drawing Title EXISTING AND PROPOSED SITE AND LOCATION PLANS	Scale: VARIES @ A1
Address: 222 Thomas Drive, Liverpool, L14 3LF Telephone: 07580804180 Email: robertparle@pmdesigns.co.uk Website: www.pmdesigns.co.uk	Revision: -
	Issue: PLANNING STATUS