




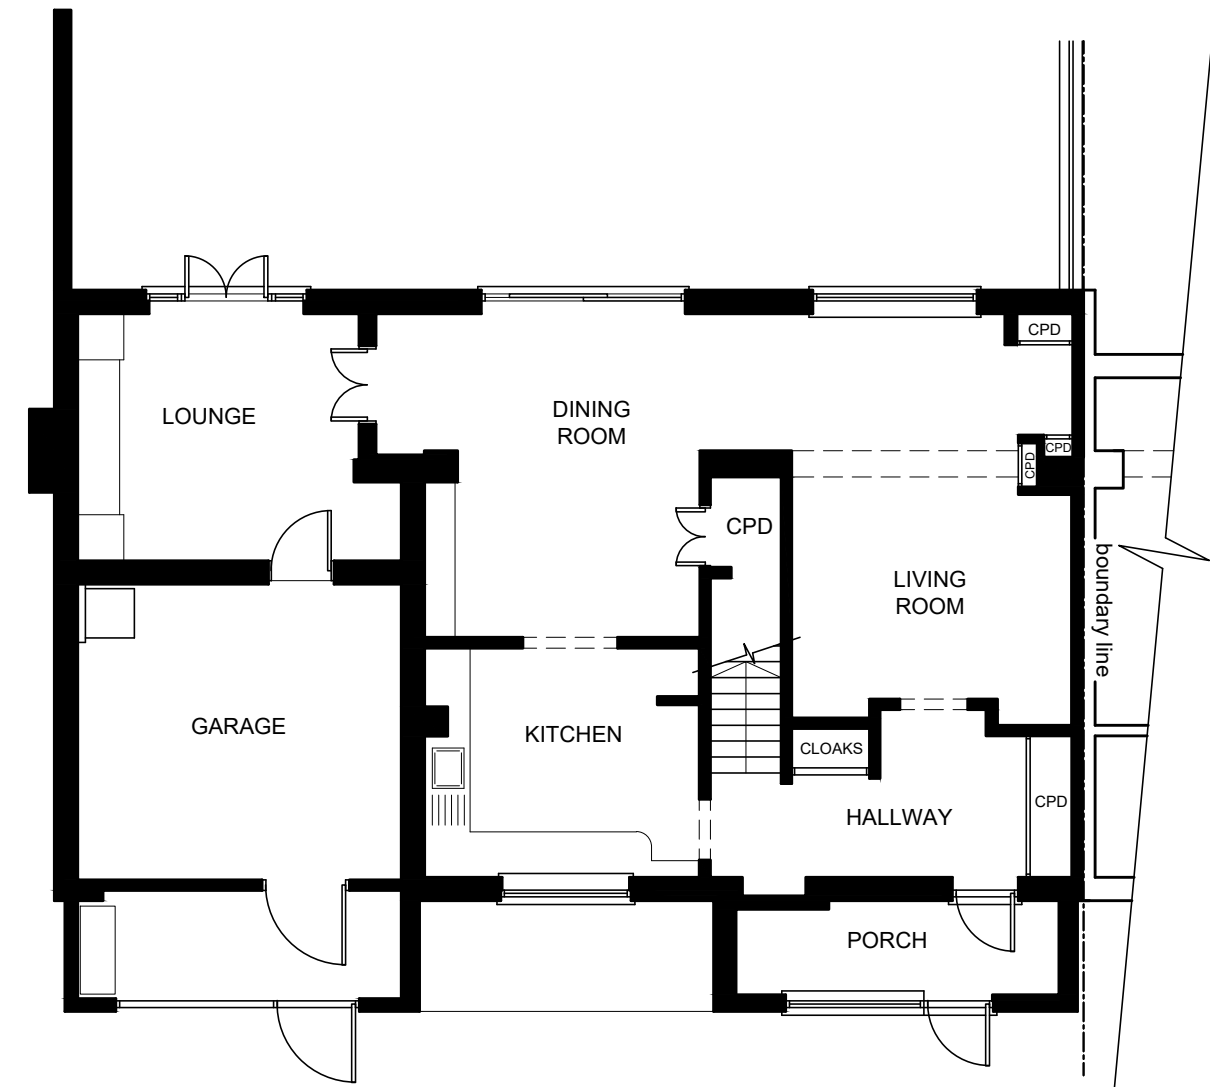


GROUND FLOOR

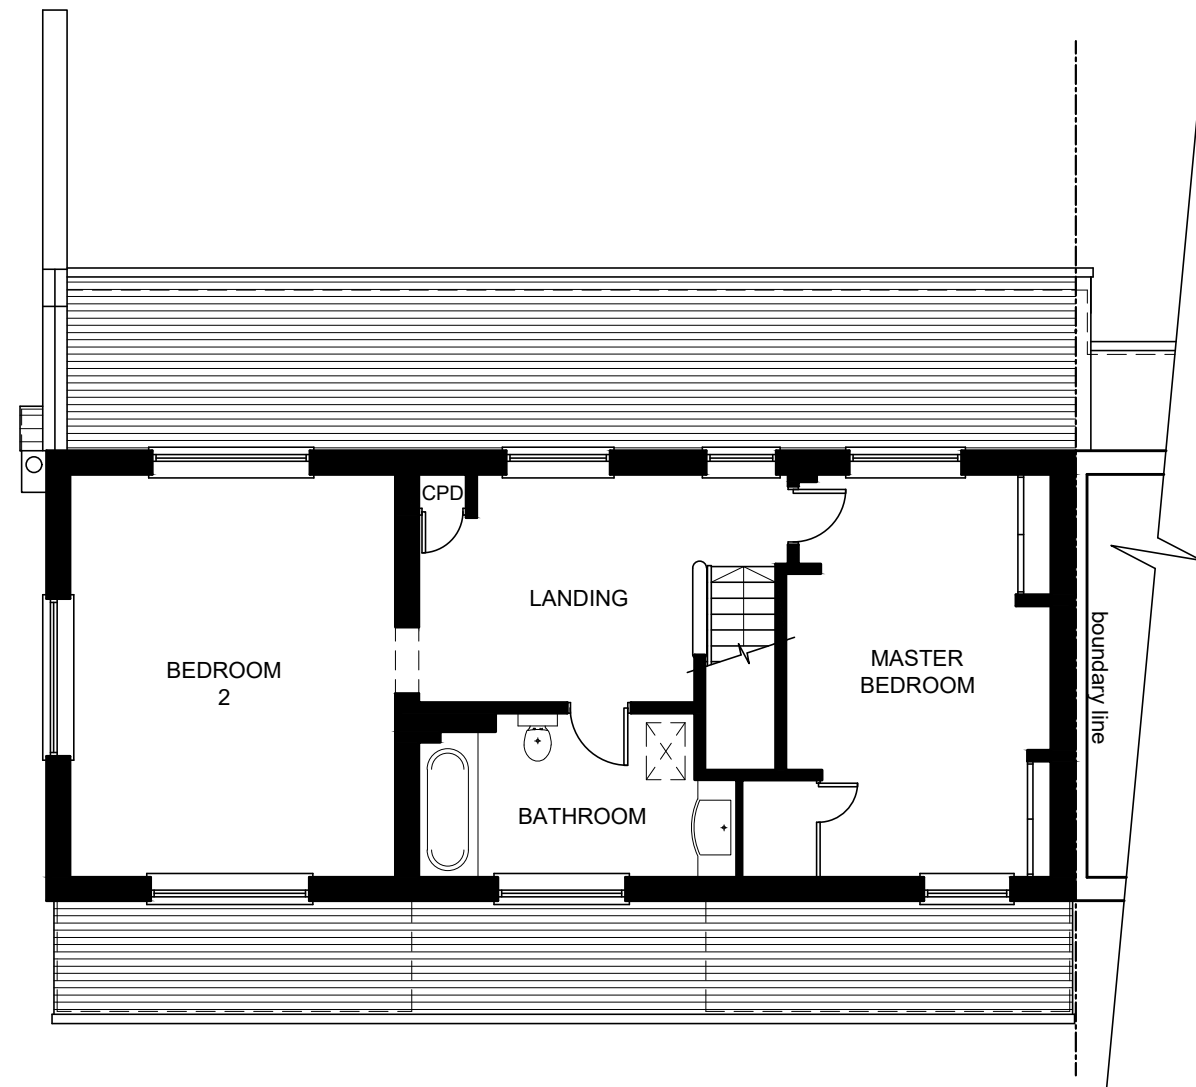


FIRST FLOOR

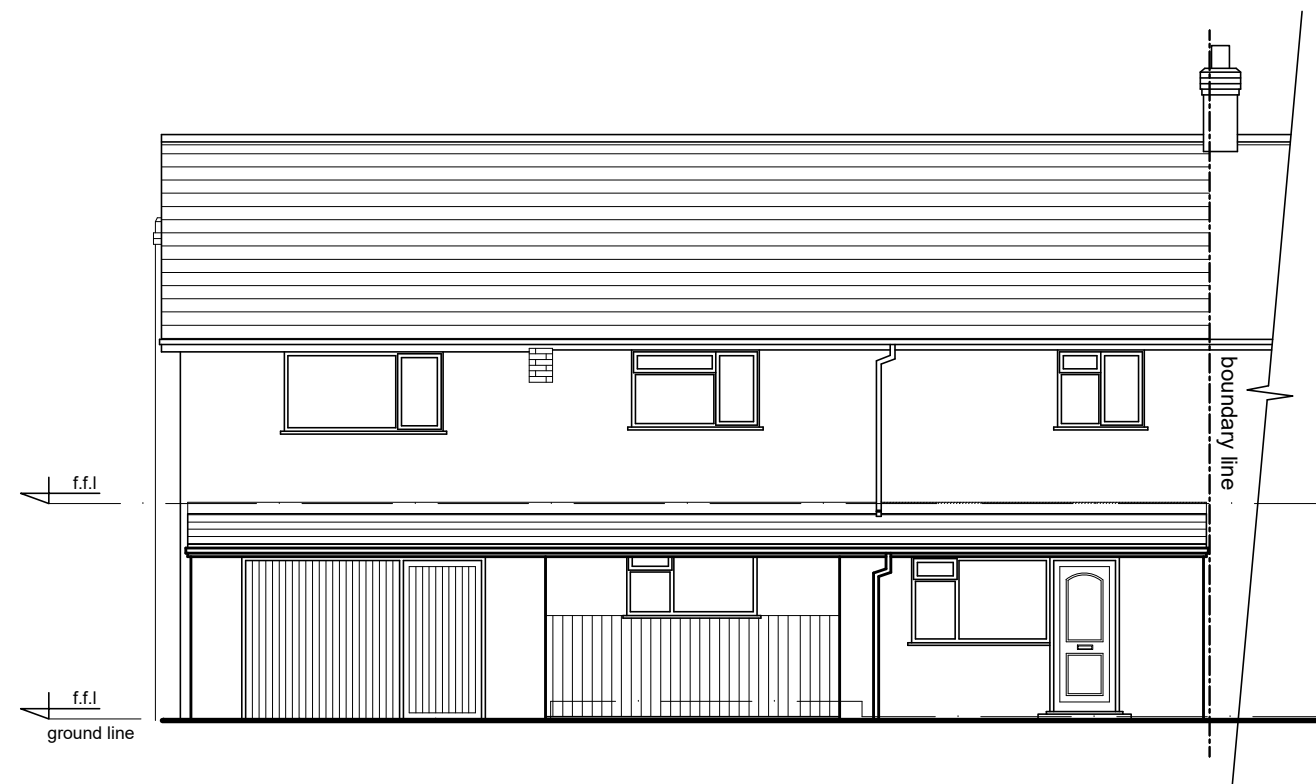

FRONT ELEVATION

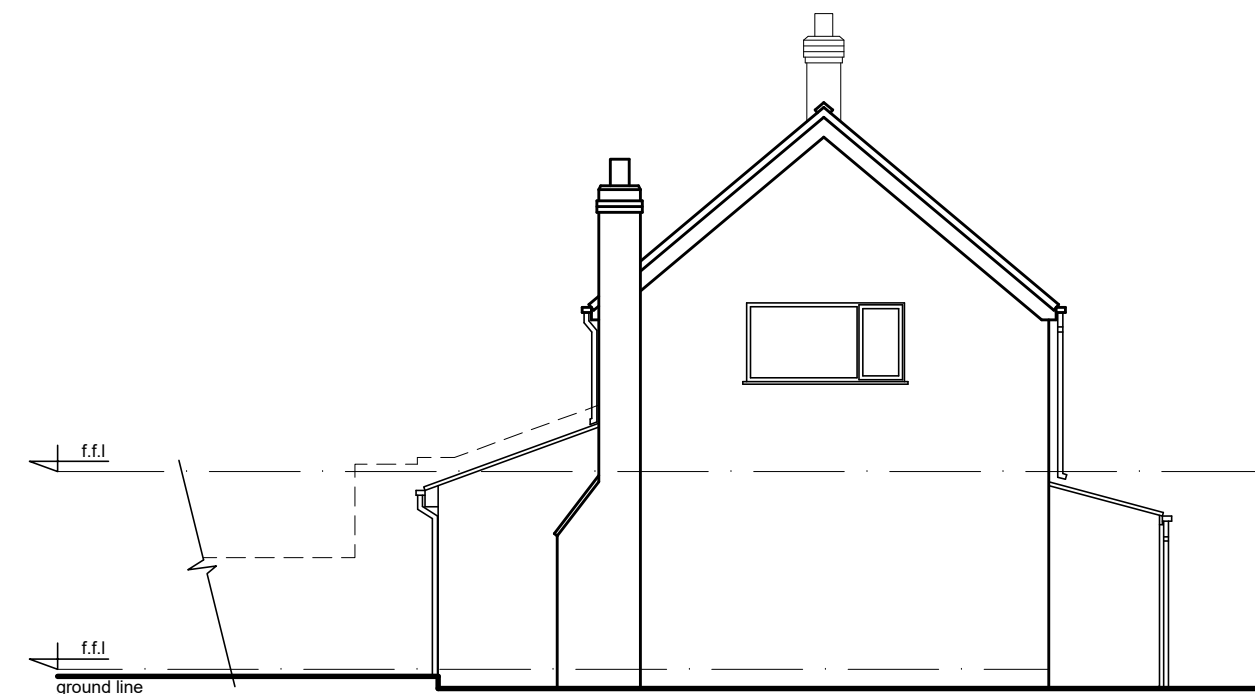

LEFT ELEVATION

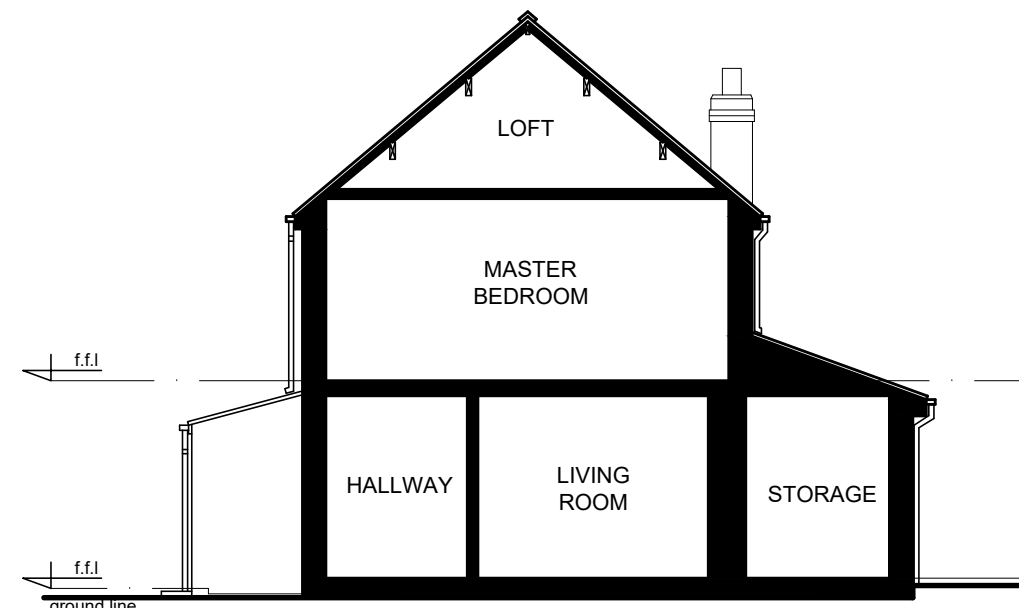


RIGHT ELEVATION




REAR ELEVATION

1:100 scale bar 0 1 2 3 4 metres

EXISTING SITE BLOCK PLANS

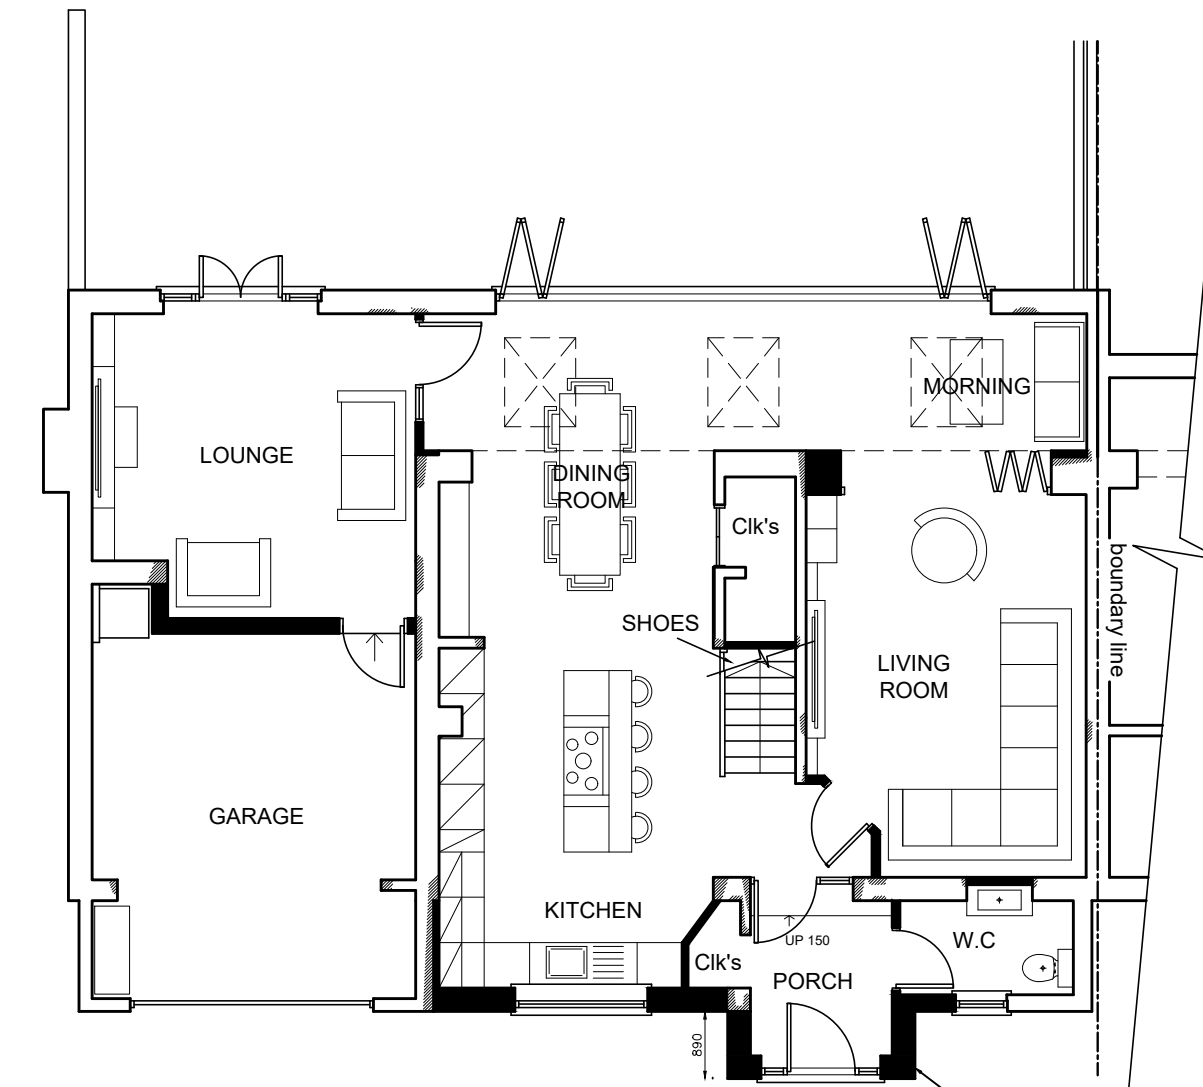

GROUND FLOOR

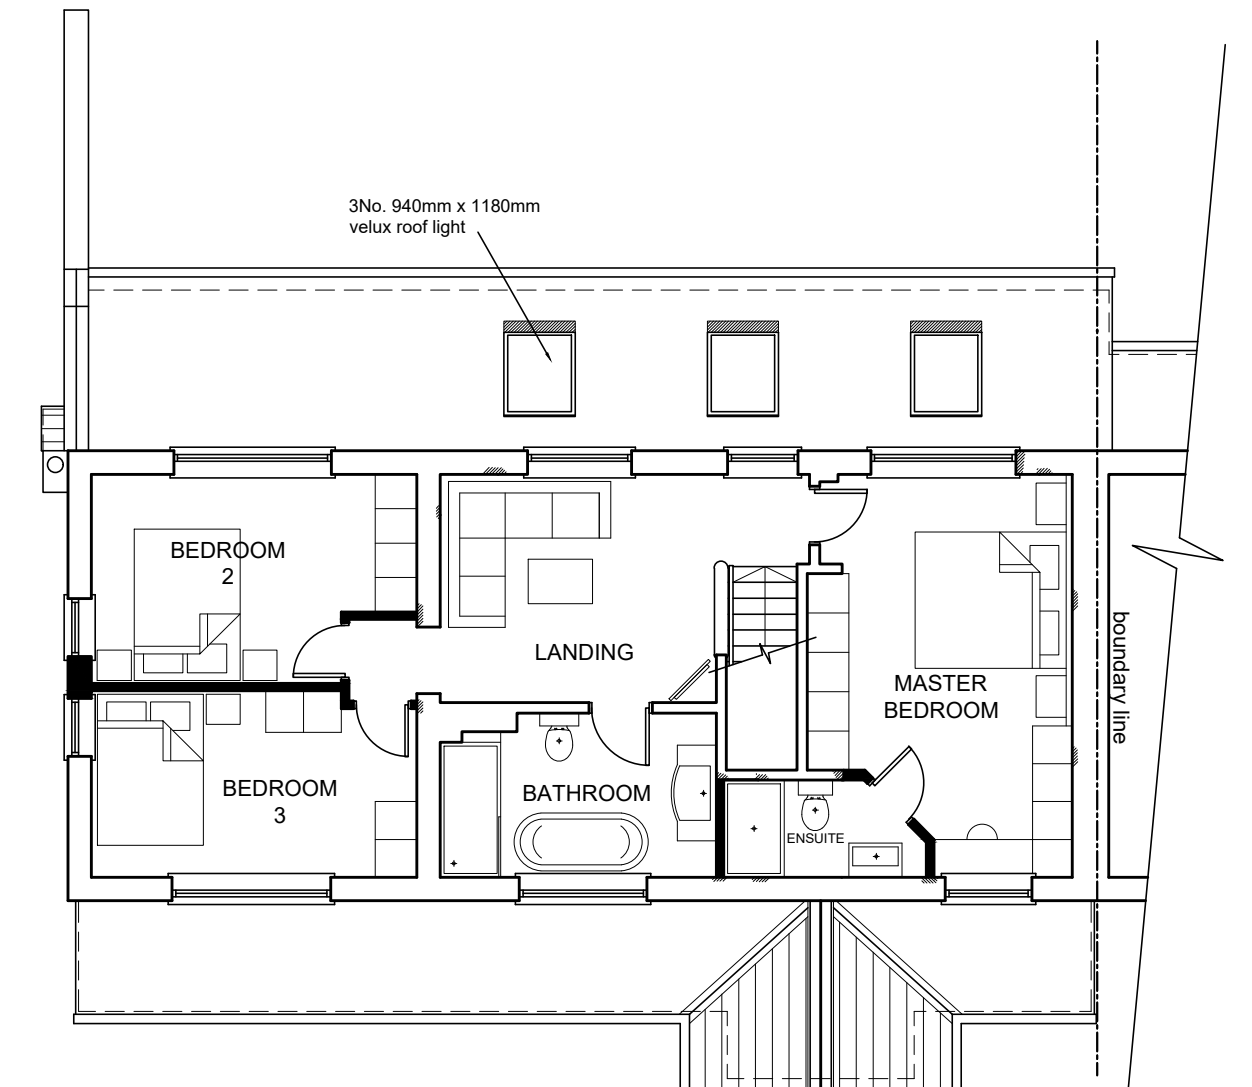


FIRST FLOOR




FRONT ELEVATION



LEFT ELEVATION

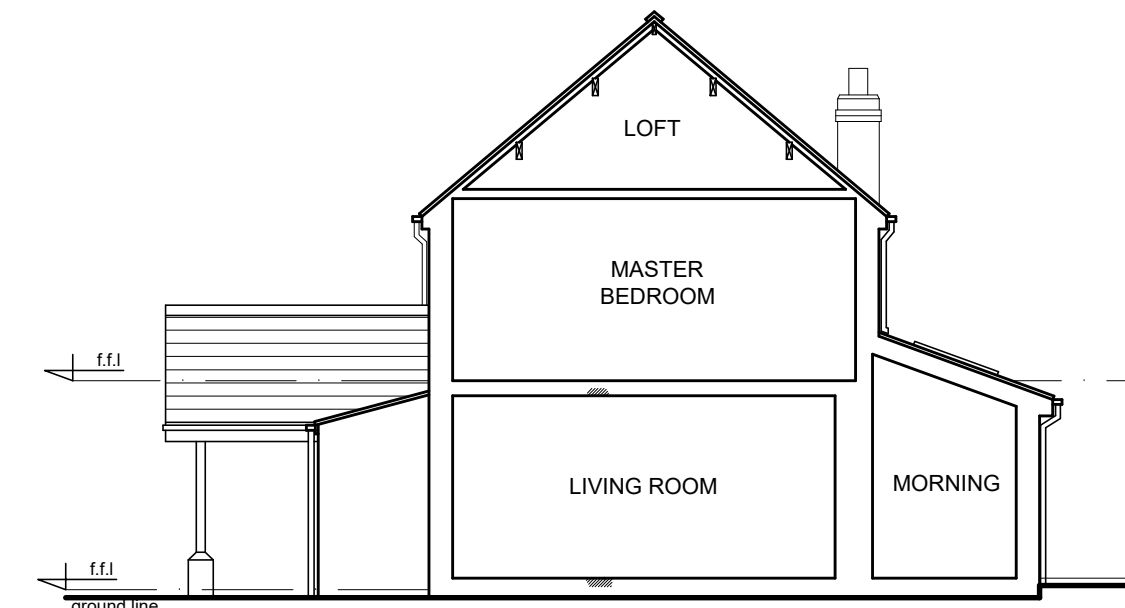

RIGHT ELEVATION

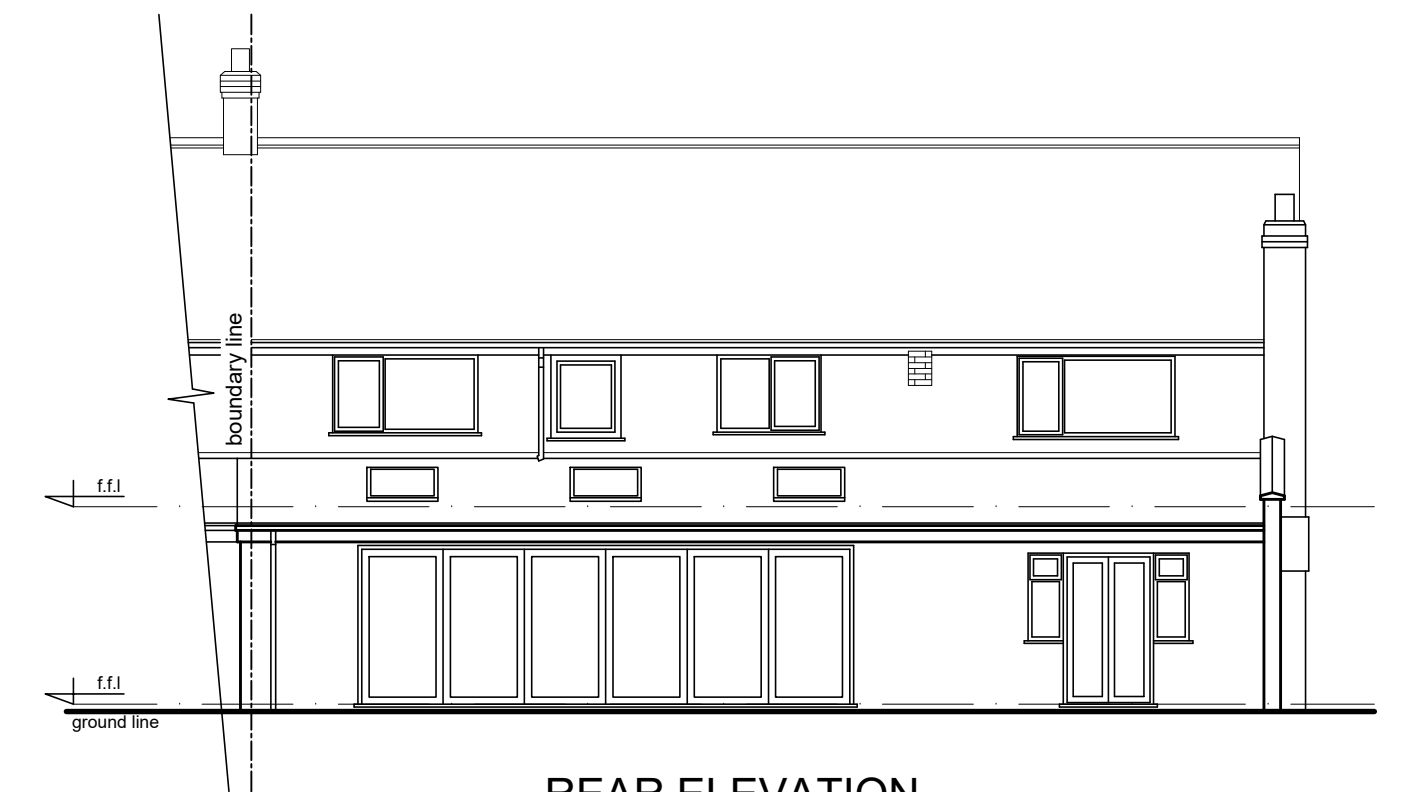

REAR ELEVATION

1:100 scale bar 0 1 2 3 4 metres

PROPOSED SITE BLOCK PLANS

RJG Architecture Ltd For All Your Architectural Design Requirements	Project 47 Greensbridge Lane Tarbock Green Prescot		
	Dwg Title Existing & Proposed Plans & Elevations		
Tel: 07632 341 644 e-mail: rick@rjgarchitecture.com	Dwg No 01456/SK/02	Scale A3 1:100	Rev Date Aug '21
	Drawn by O.G		