


REAR ELEVATION

1 : 50



SIDE ELEVATION (PARTY WALL)

1 : 50

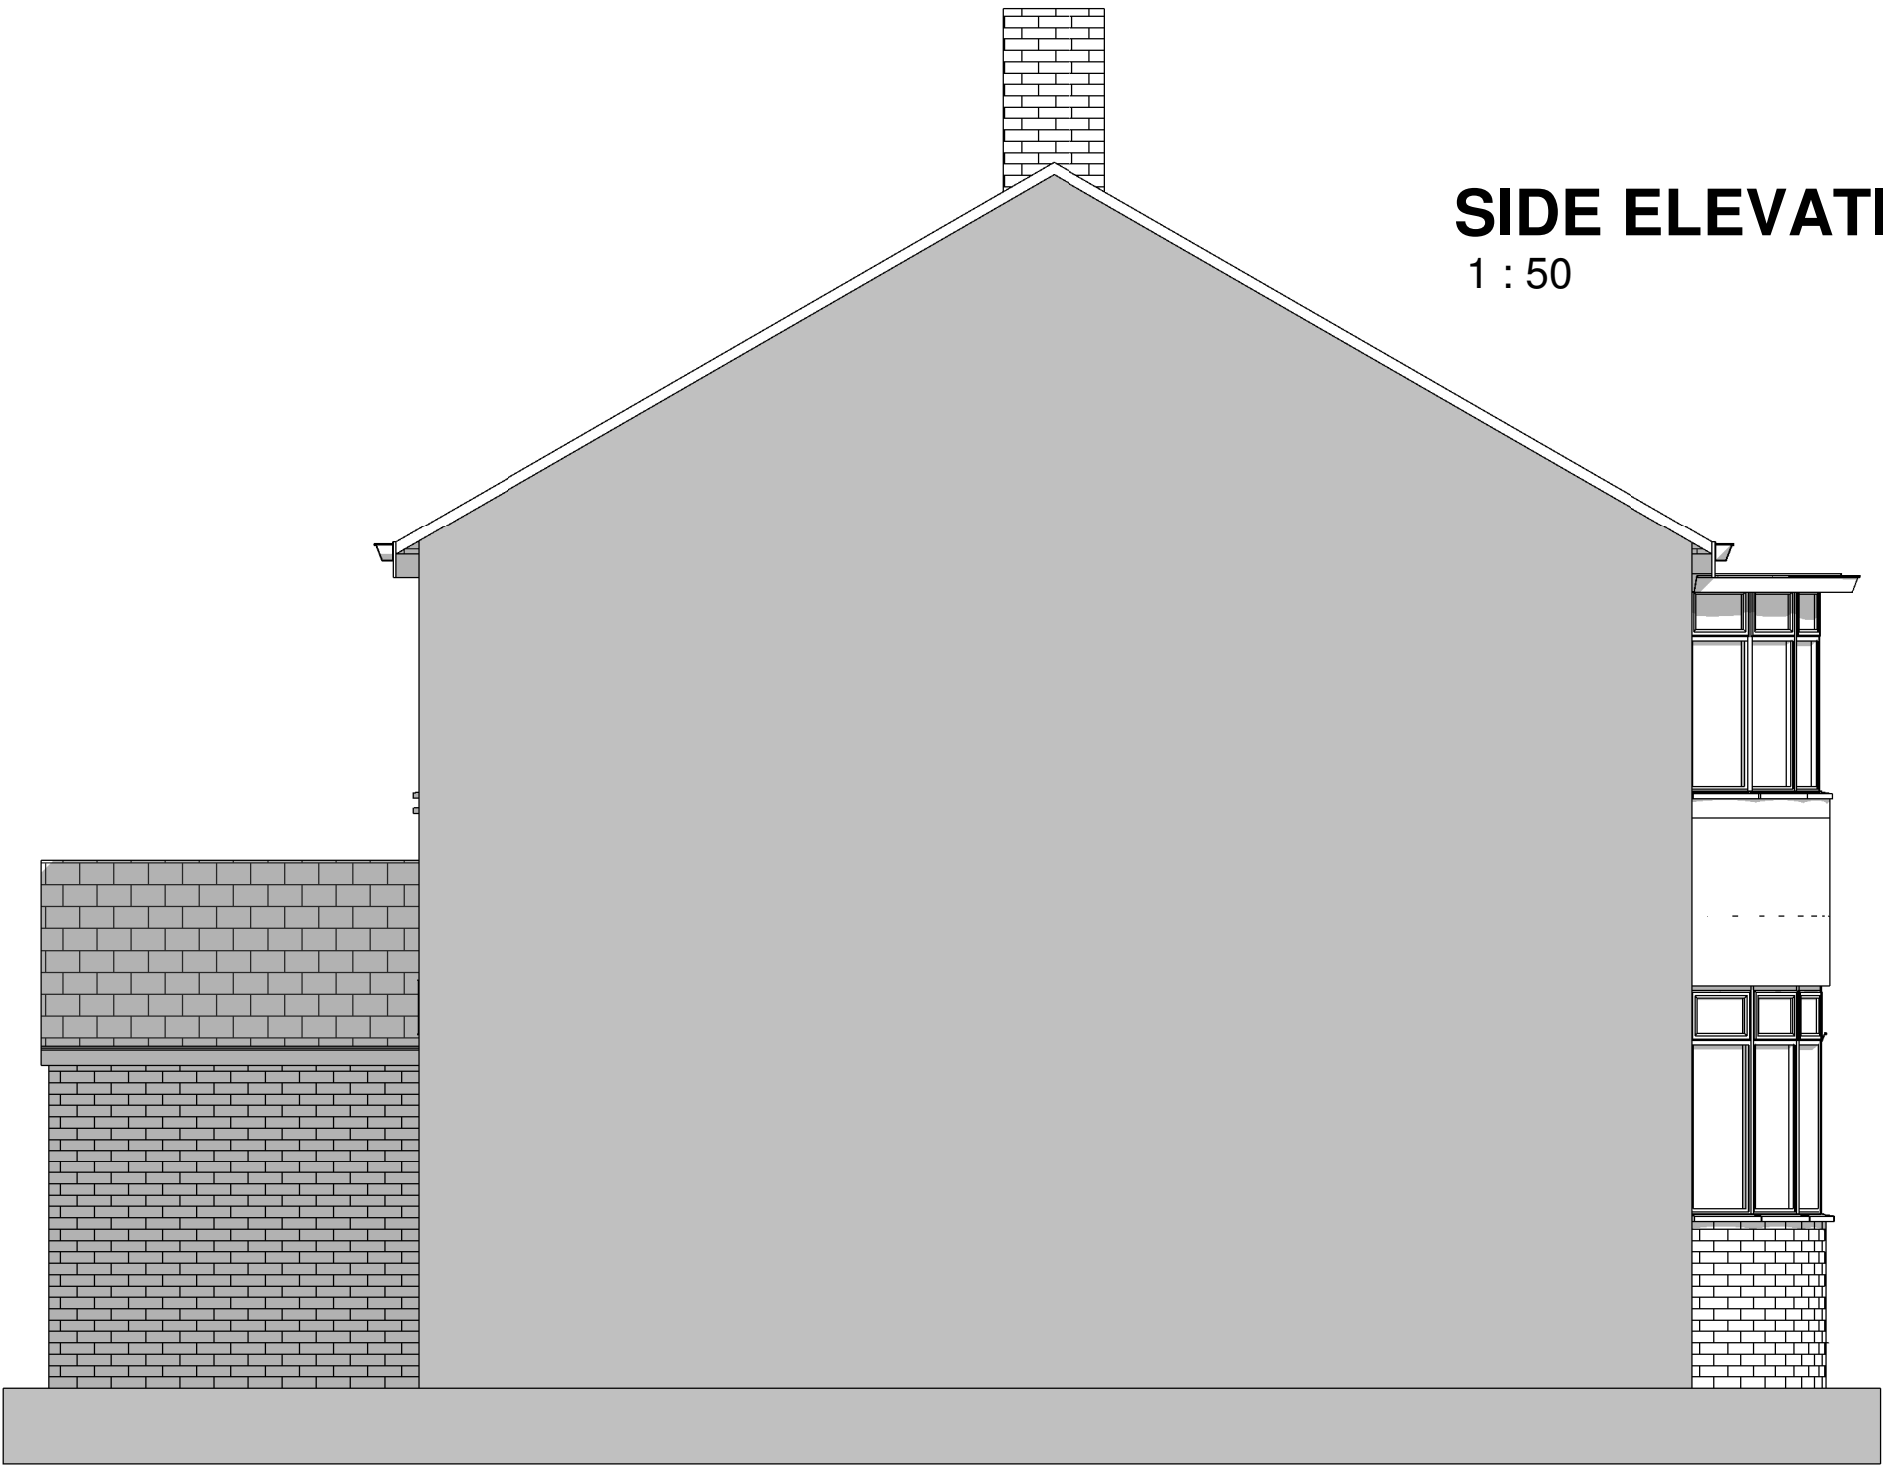


FRONT ELEVATION

1 : 50



SIDE ELEVATION (SOUTH-WEST)

1 : 50

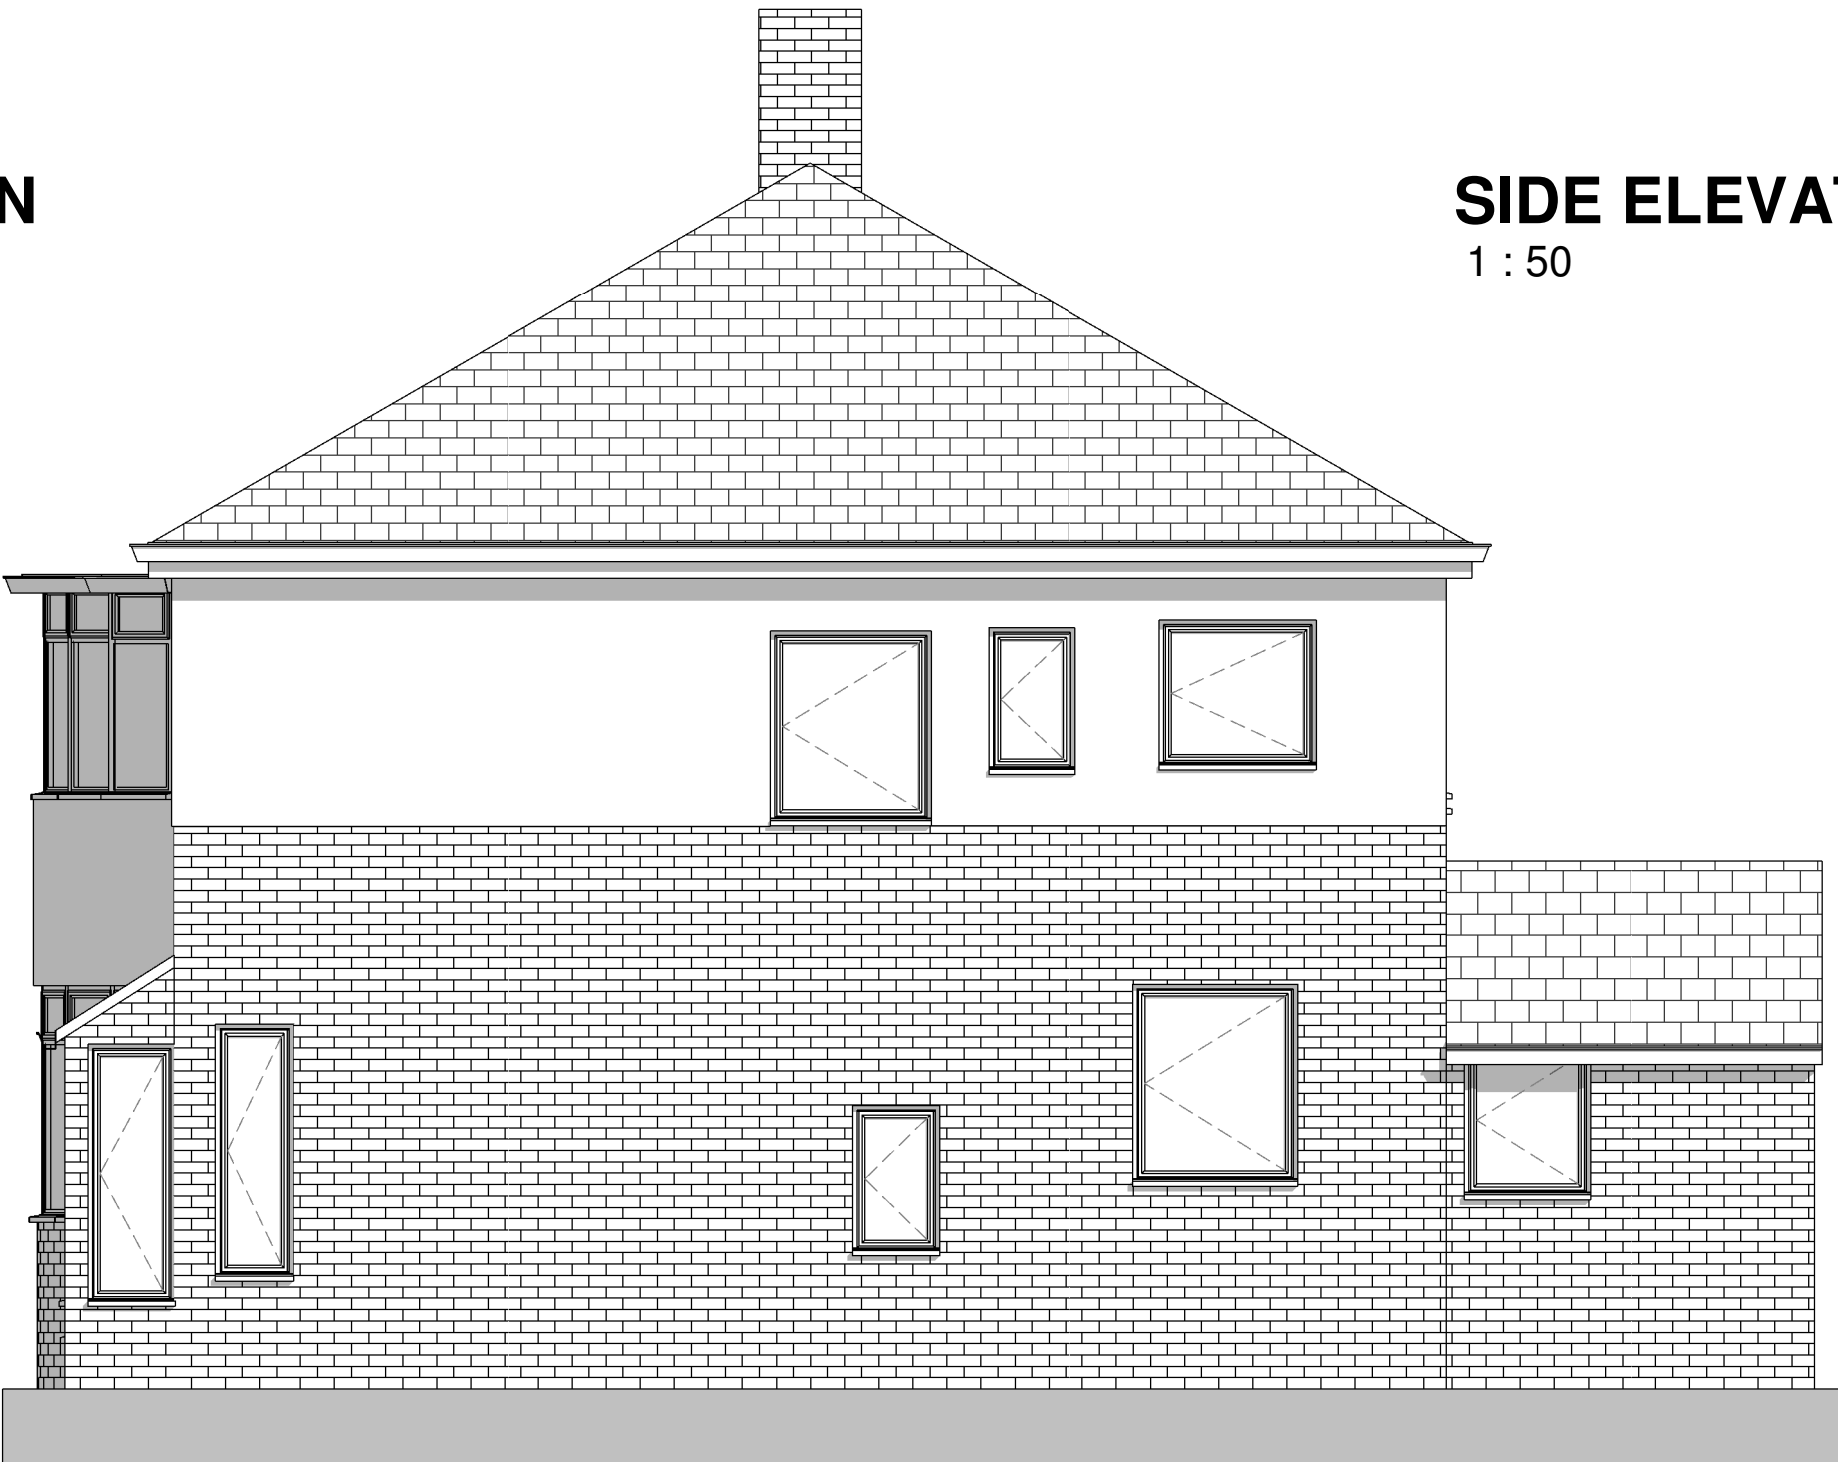

THE CONTENT OF THIS DRAWING PACK IS SUBJECT TO THE PROVISION OF THE COPYRIGHT ACT 1956. WORK TO FIGURED DIMENSIONS ONLY. SITE DIMENSIONS ARE TO BE CHECKED BEFORE WORK IS STARTED.

PROJECT	184 HUYTON LANE, L36 1TQ	
TITLE	ELEVATIONS AS EXISTING	
CLIENT	Owner	
DATE	27/01/2026	
SCALE (@A2)	1:50	
DRAWING NUMBER	702-002	REV P1