

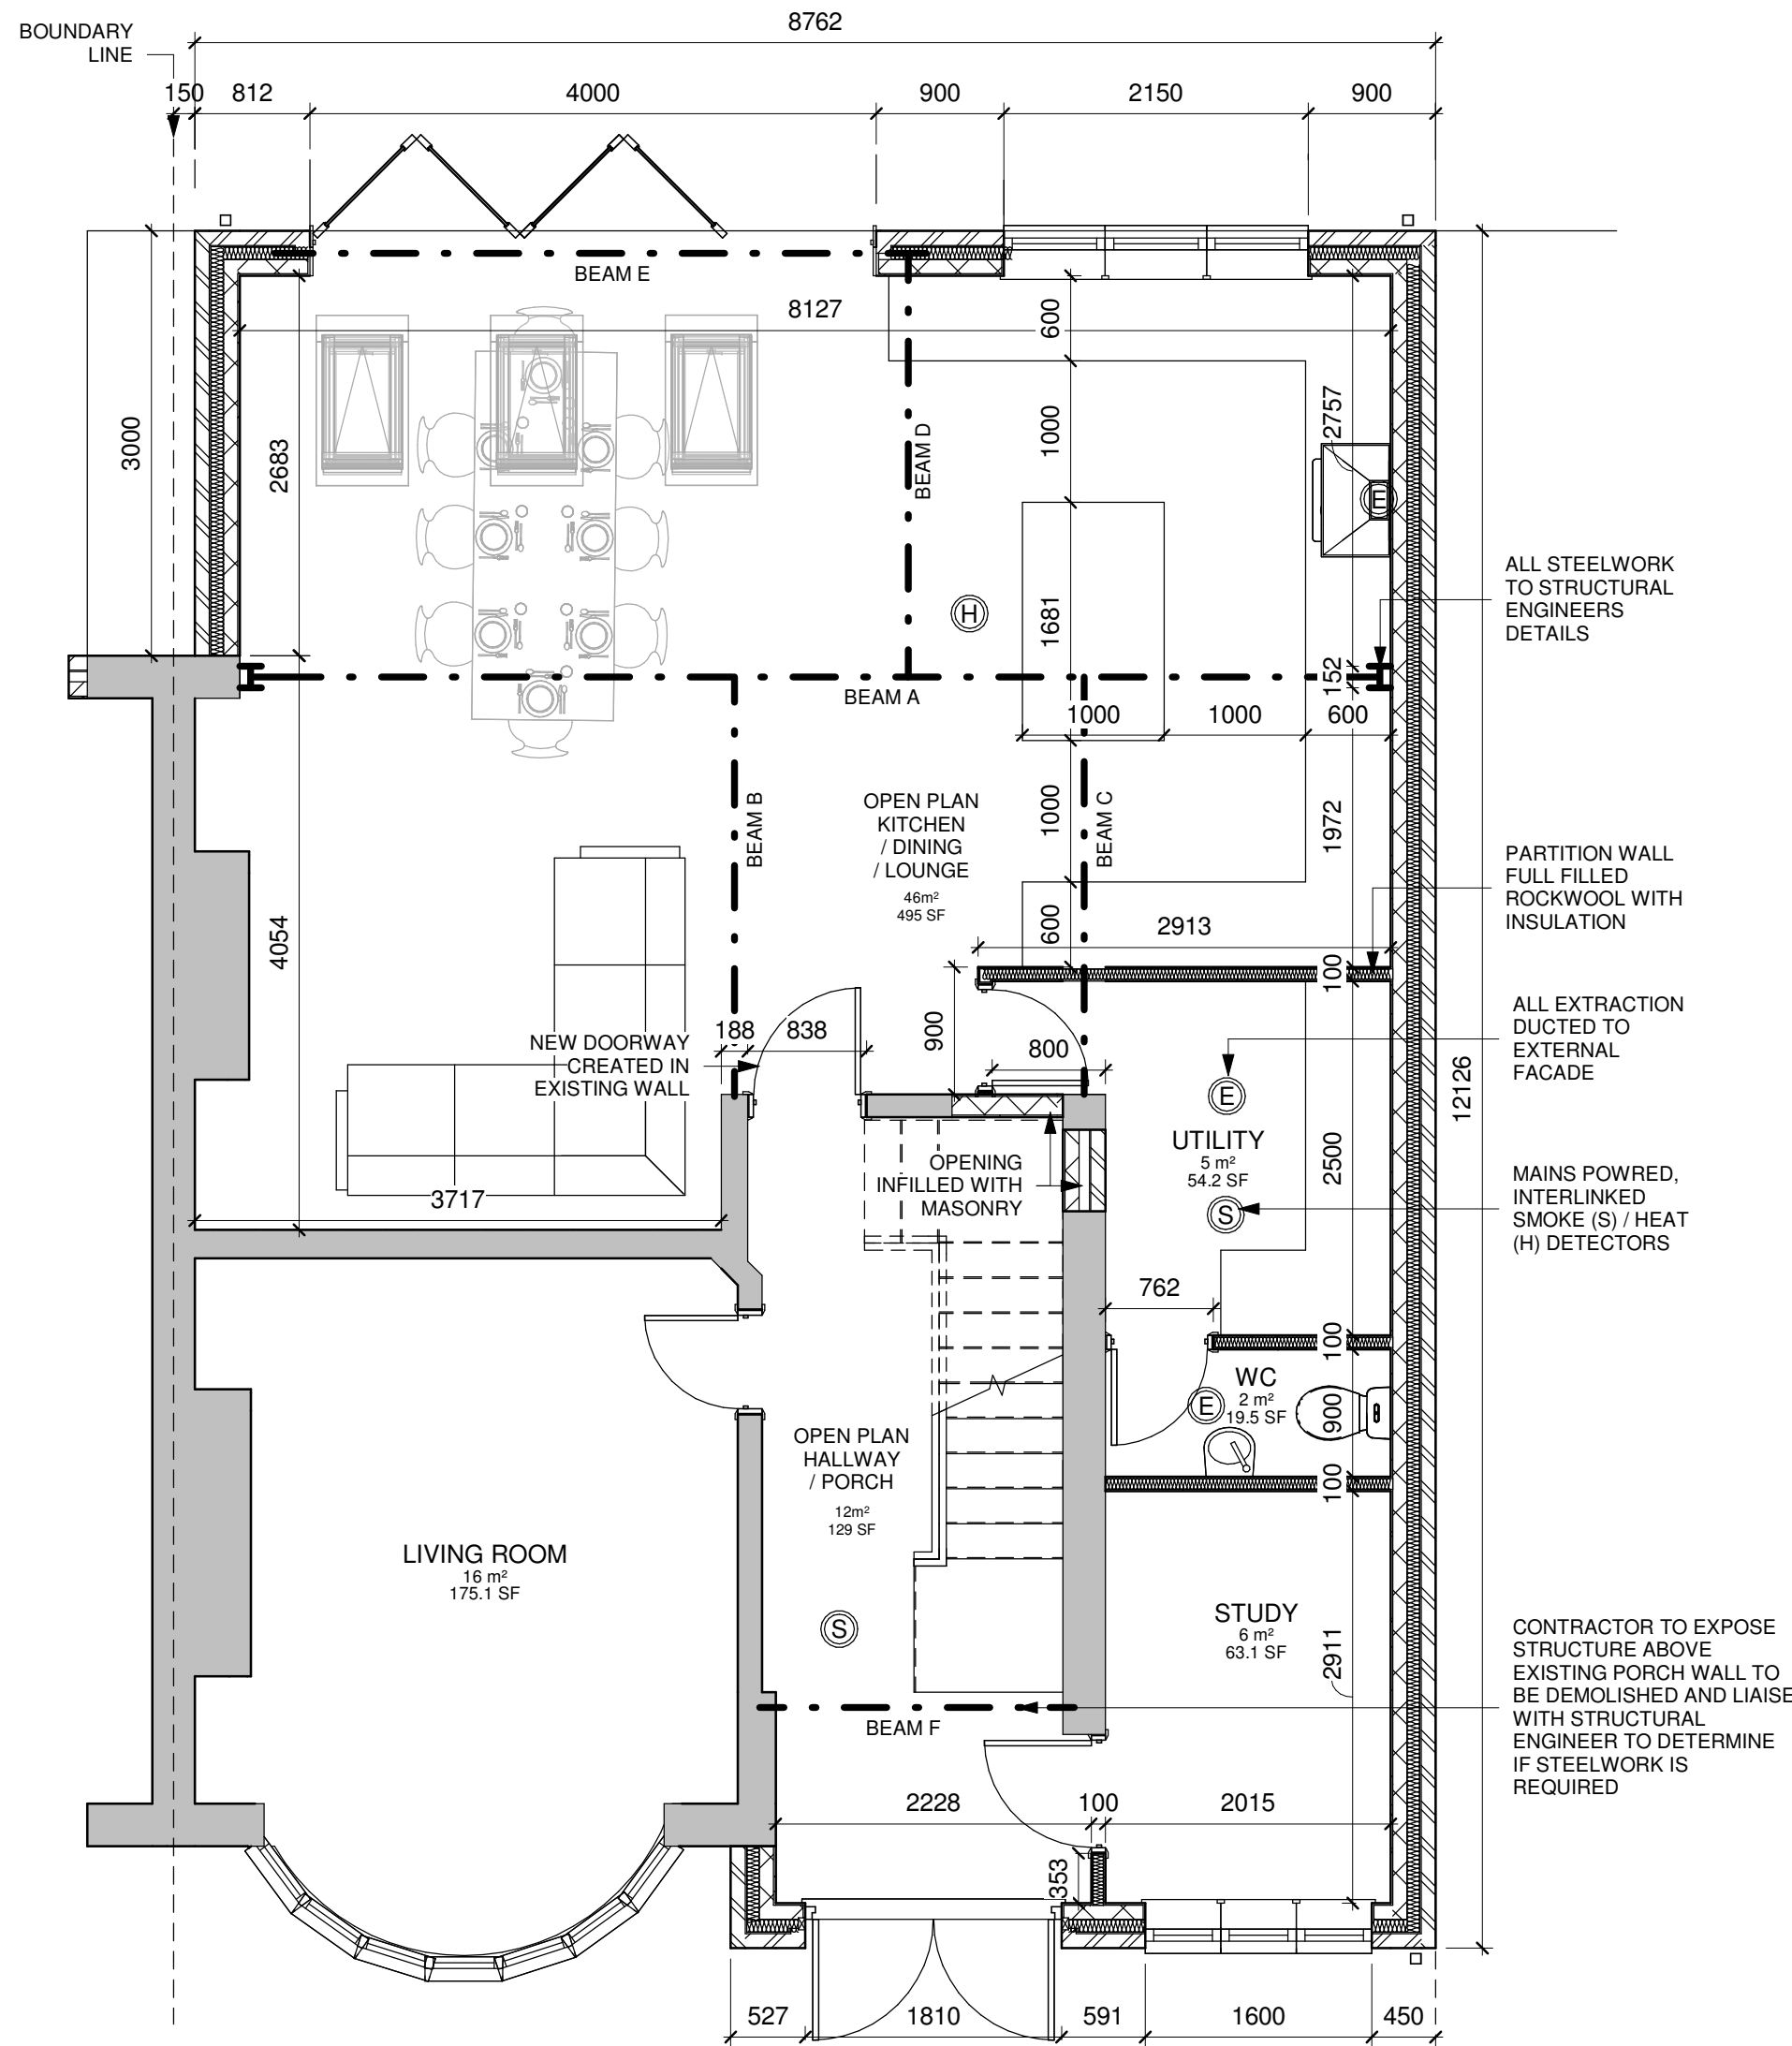


SCALE BAR
1:50

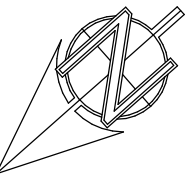

PROPOSED GROUND FLOOR
1 : 50

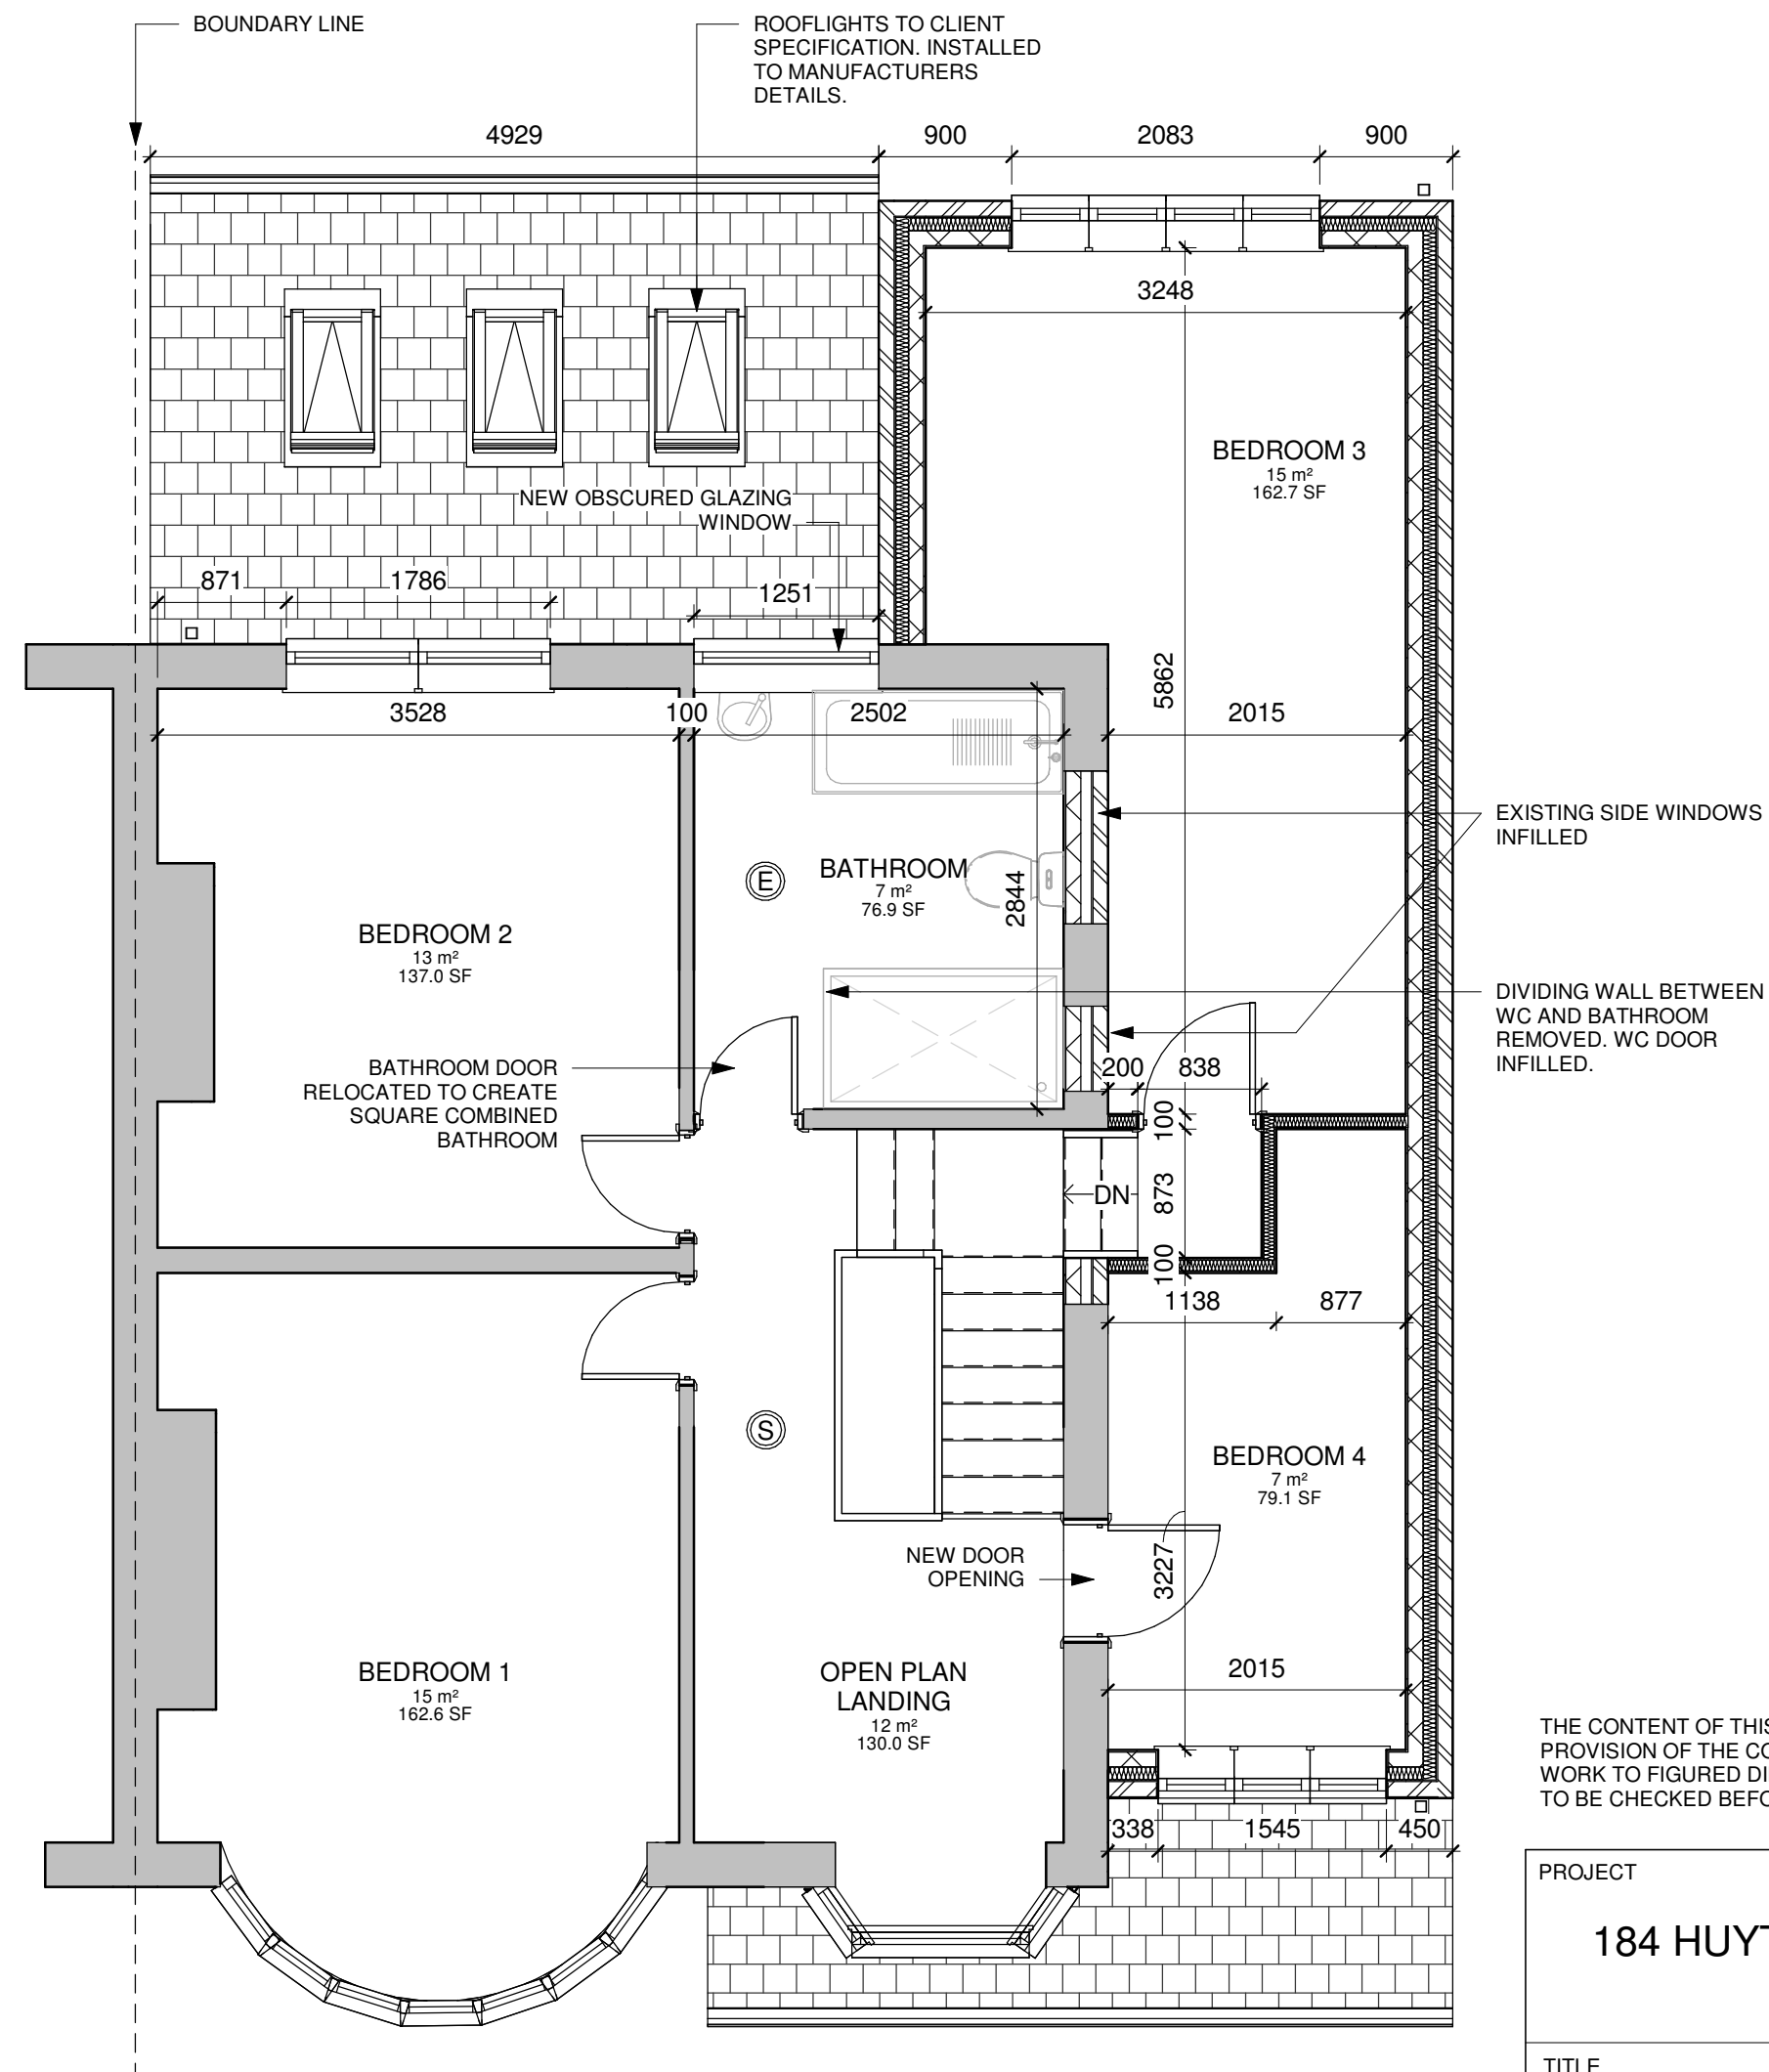

PROPOSED FIRST FLOOR
1 : 50

THE CONTENT OF THIS DRAWING PACK IS SUBJECT TO THE PROVISION OF THE COPYRIGHT ACT 1956. WORK TO FIGURED DIMENSIONS ONLY. SITE DIMENSIONS ARE TO BE CHECKED BEFORE WORK IS STARTED.

PROJECT 184 HUYTON LANE, L36 1TQ		
TITLE PROPOSED GROUND & FIRST FLOOR PLAN		
CLIENT Owner		
DATE 27/01/2026		
SCALE (@A2) 1:50		
DRAWING NUMBER 702-003	REV P1	