



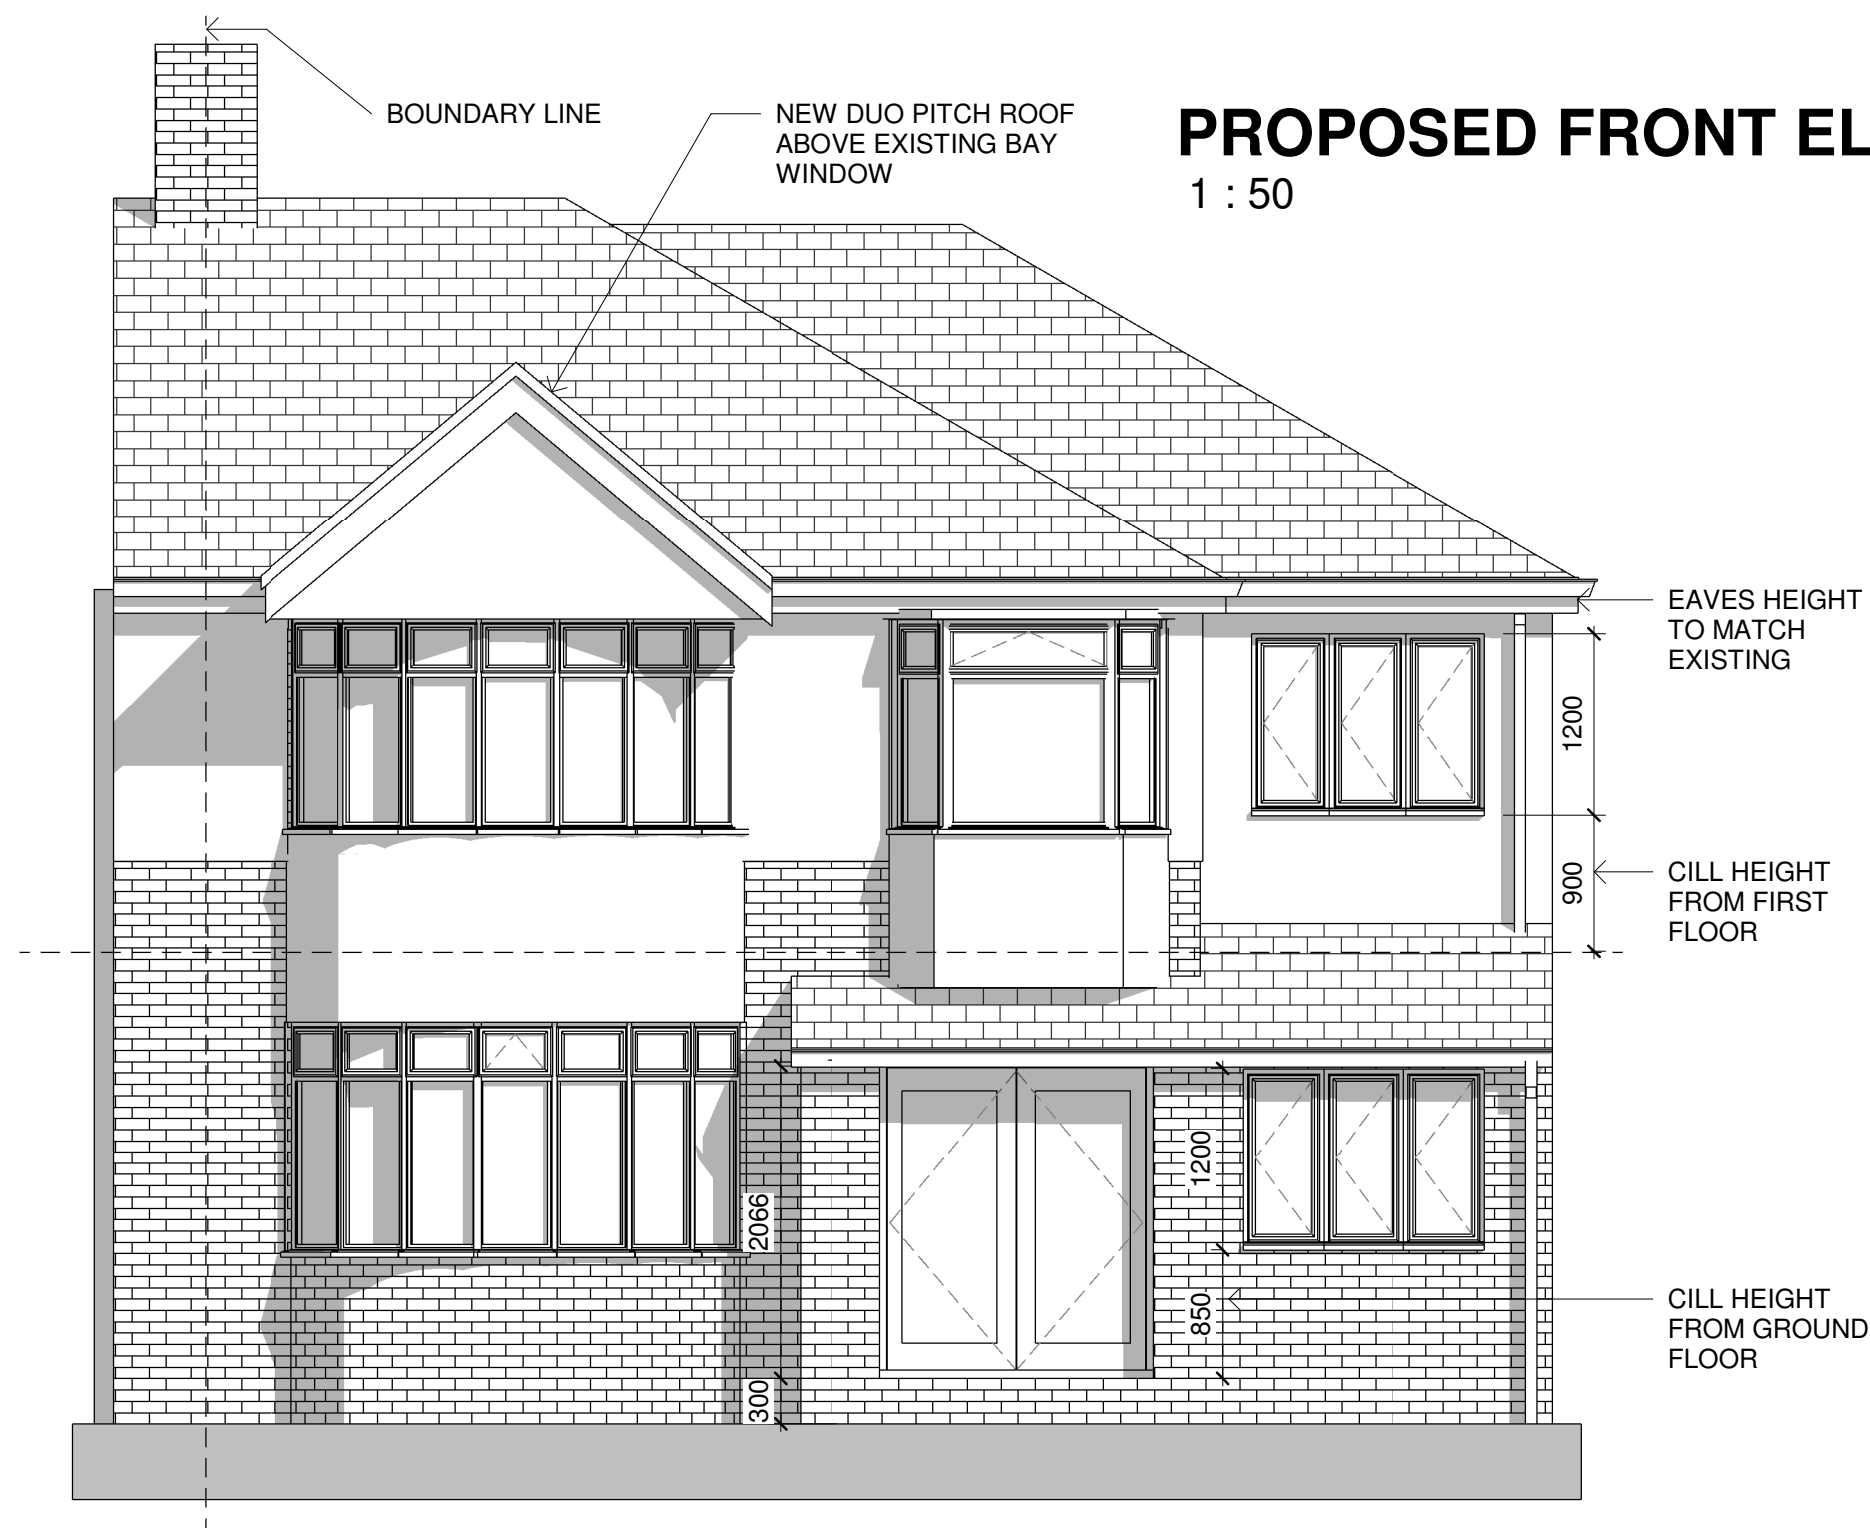

PROPOSED FRONT ELEVATION
1 : 50

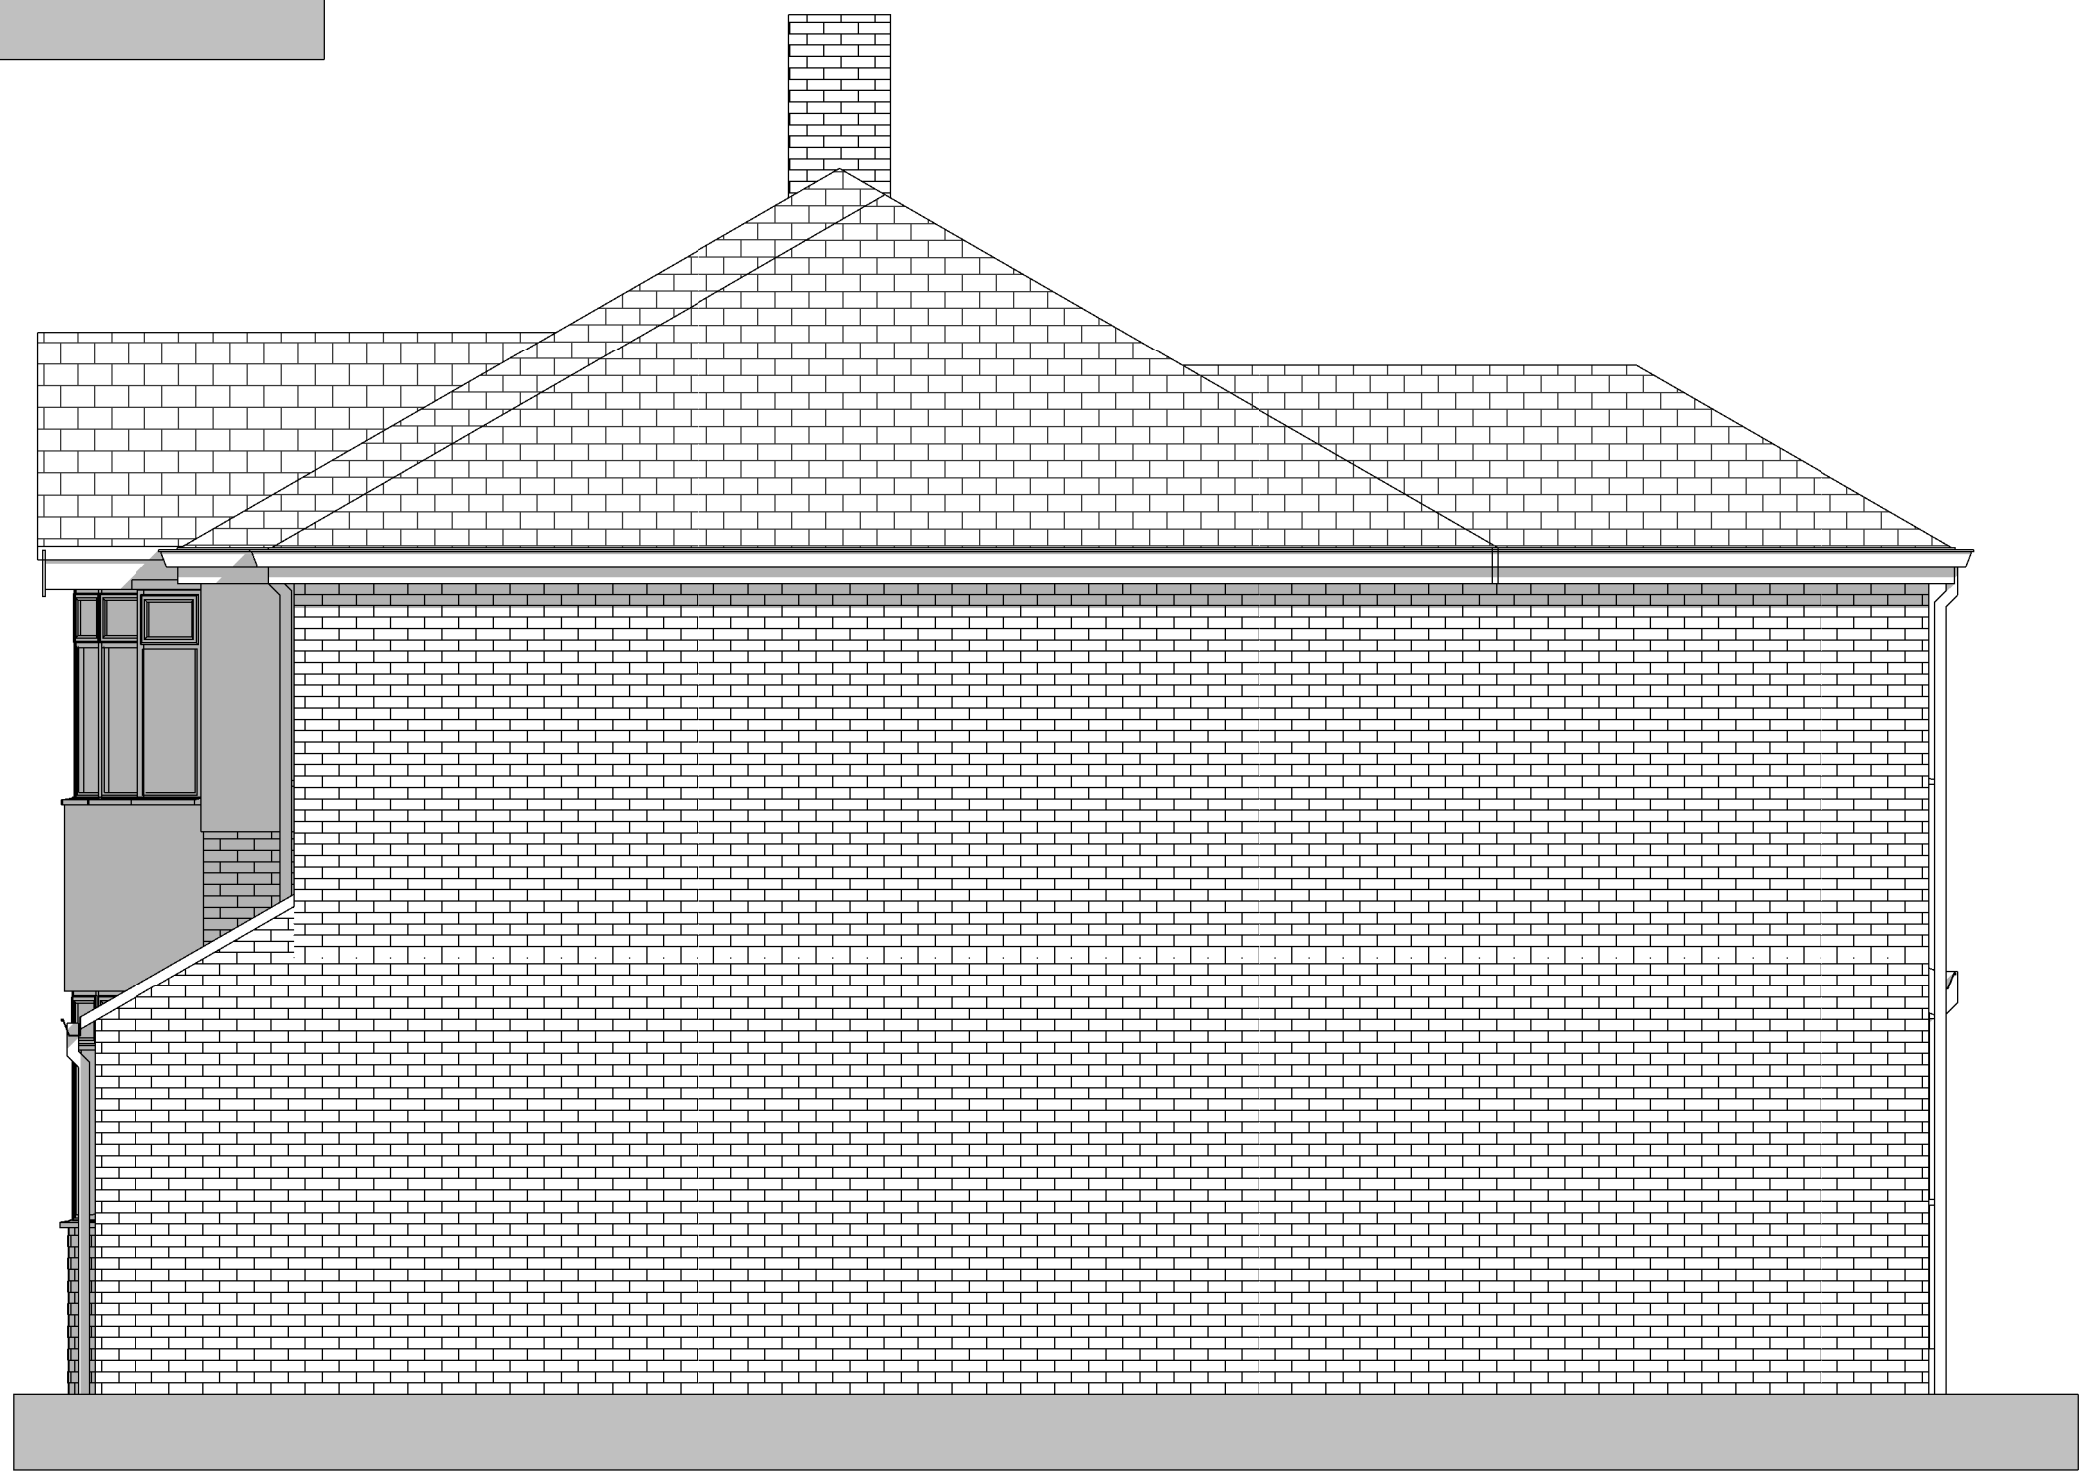

PROPOSED SIDE ELEVATION (SOUTH-WEST)
1 : 50



THE CONTENT OF THIS DRAWING PACK IS SUBJECT TO THE PROVISION OF THE COPYRIGHT ACT 1956. WORK TO FIGURED DIMENSIONS ONLY. SITE DIMENSIONS ARE TO BE CHECKED BEFORE WORK IS STARTED.

PROJECT	
184 HUYTON LANE, L36 1TQ	
TITLE	
PROPOSED ELEVATIONS	
CLIENT	
Owner	
DATE	
27/01/2026	
SCALE (@A2)	
1:50	
DRAWING NUMBER	REV
702-004	P1