


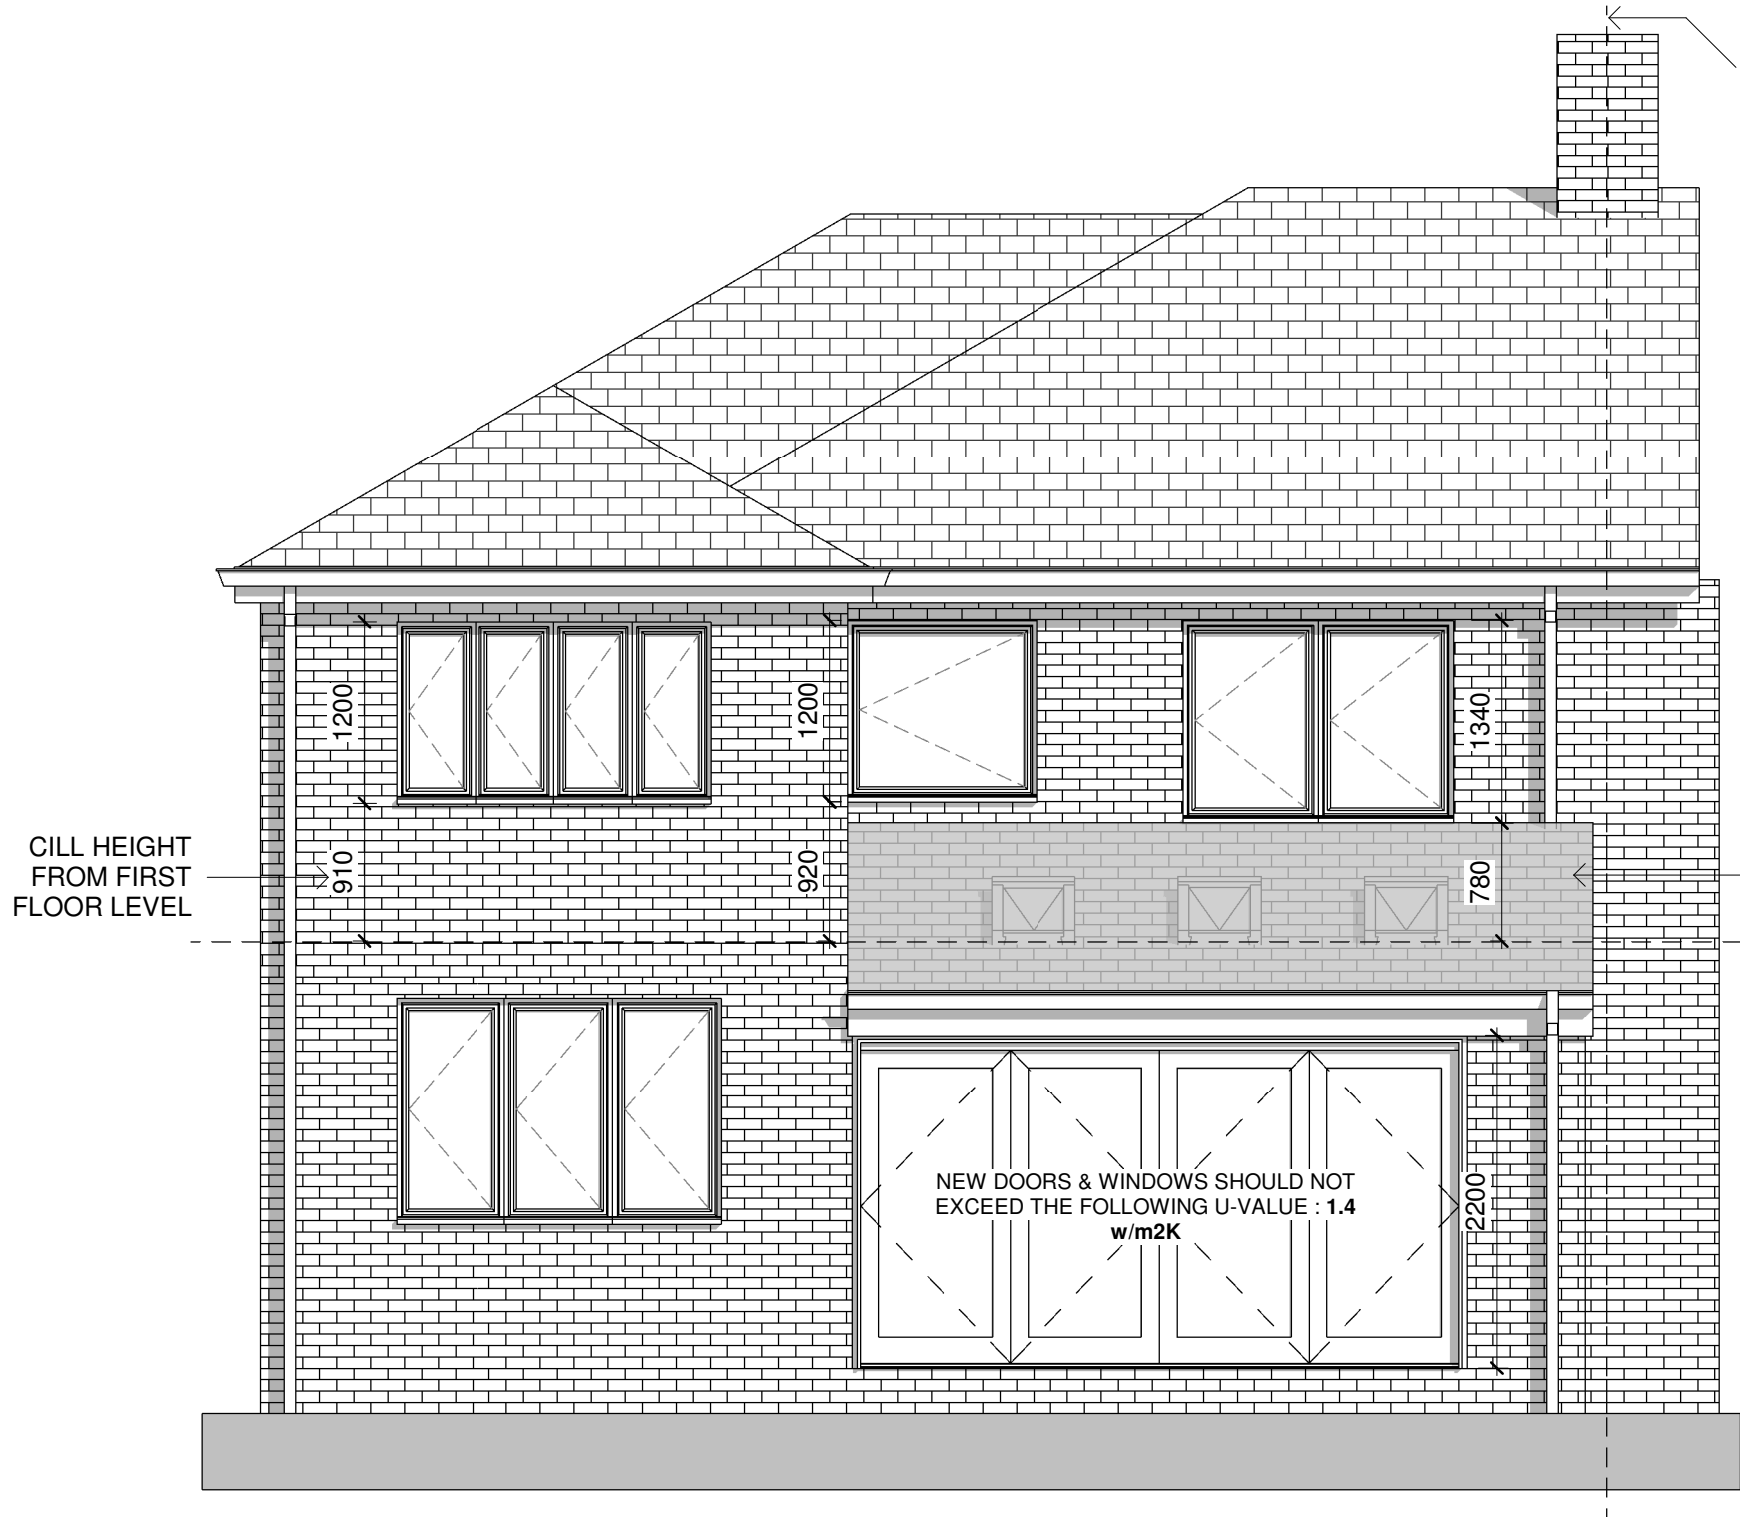

BOUNDARY LINE

PROPOSED REAR ELEVATION

1 : 50


ROOF PITCH TO 20 DEGREE FALL. CONTRACTOR TO ENSURE TILE SPEC ALLOWS 20 DEGREE FALL. FINISH TO MATCH EXISTING.

NEW DOORS & WINDOWS SHOULD NOT EXCEED THE FOLLOWING U-VALUE : 1.4 w/m2K

CILL HEIGHT FROM FIRST FLOOR LEVEL

PROPOSED SIDE ELEVATION (PARTY WALL)

1 : 50

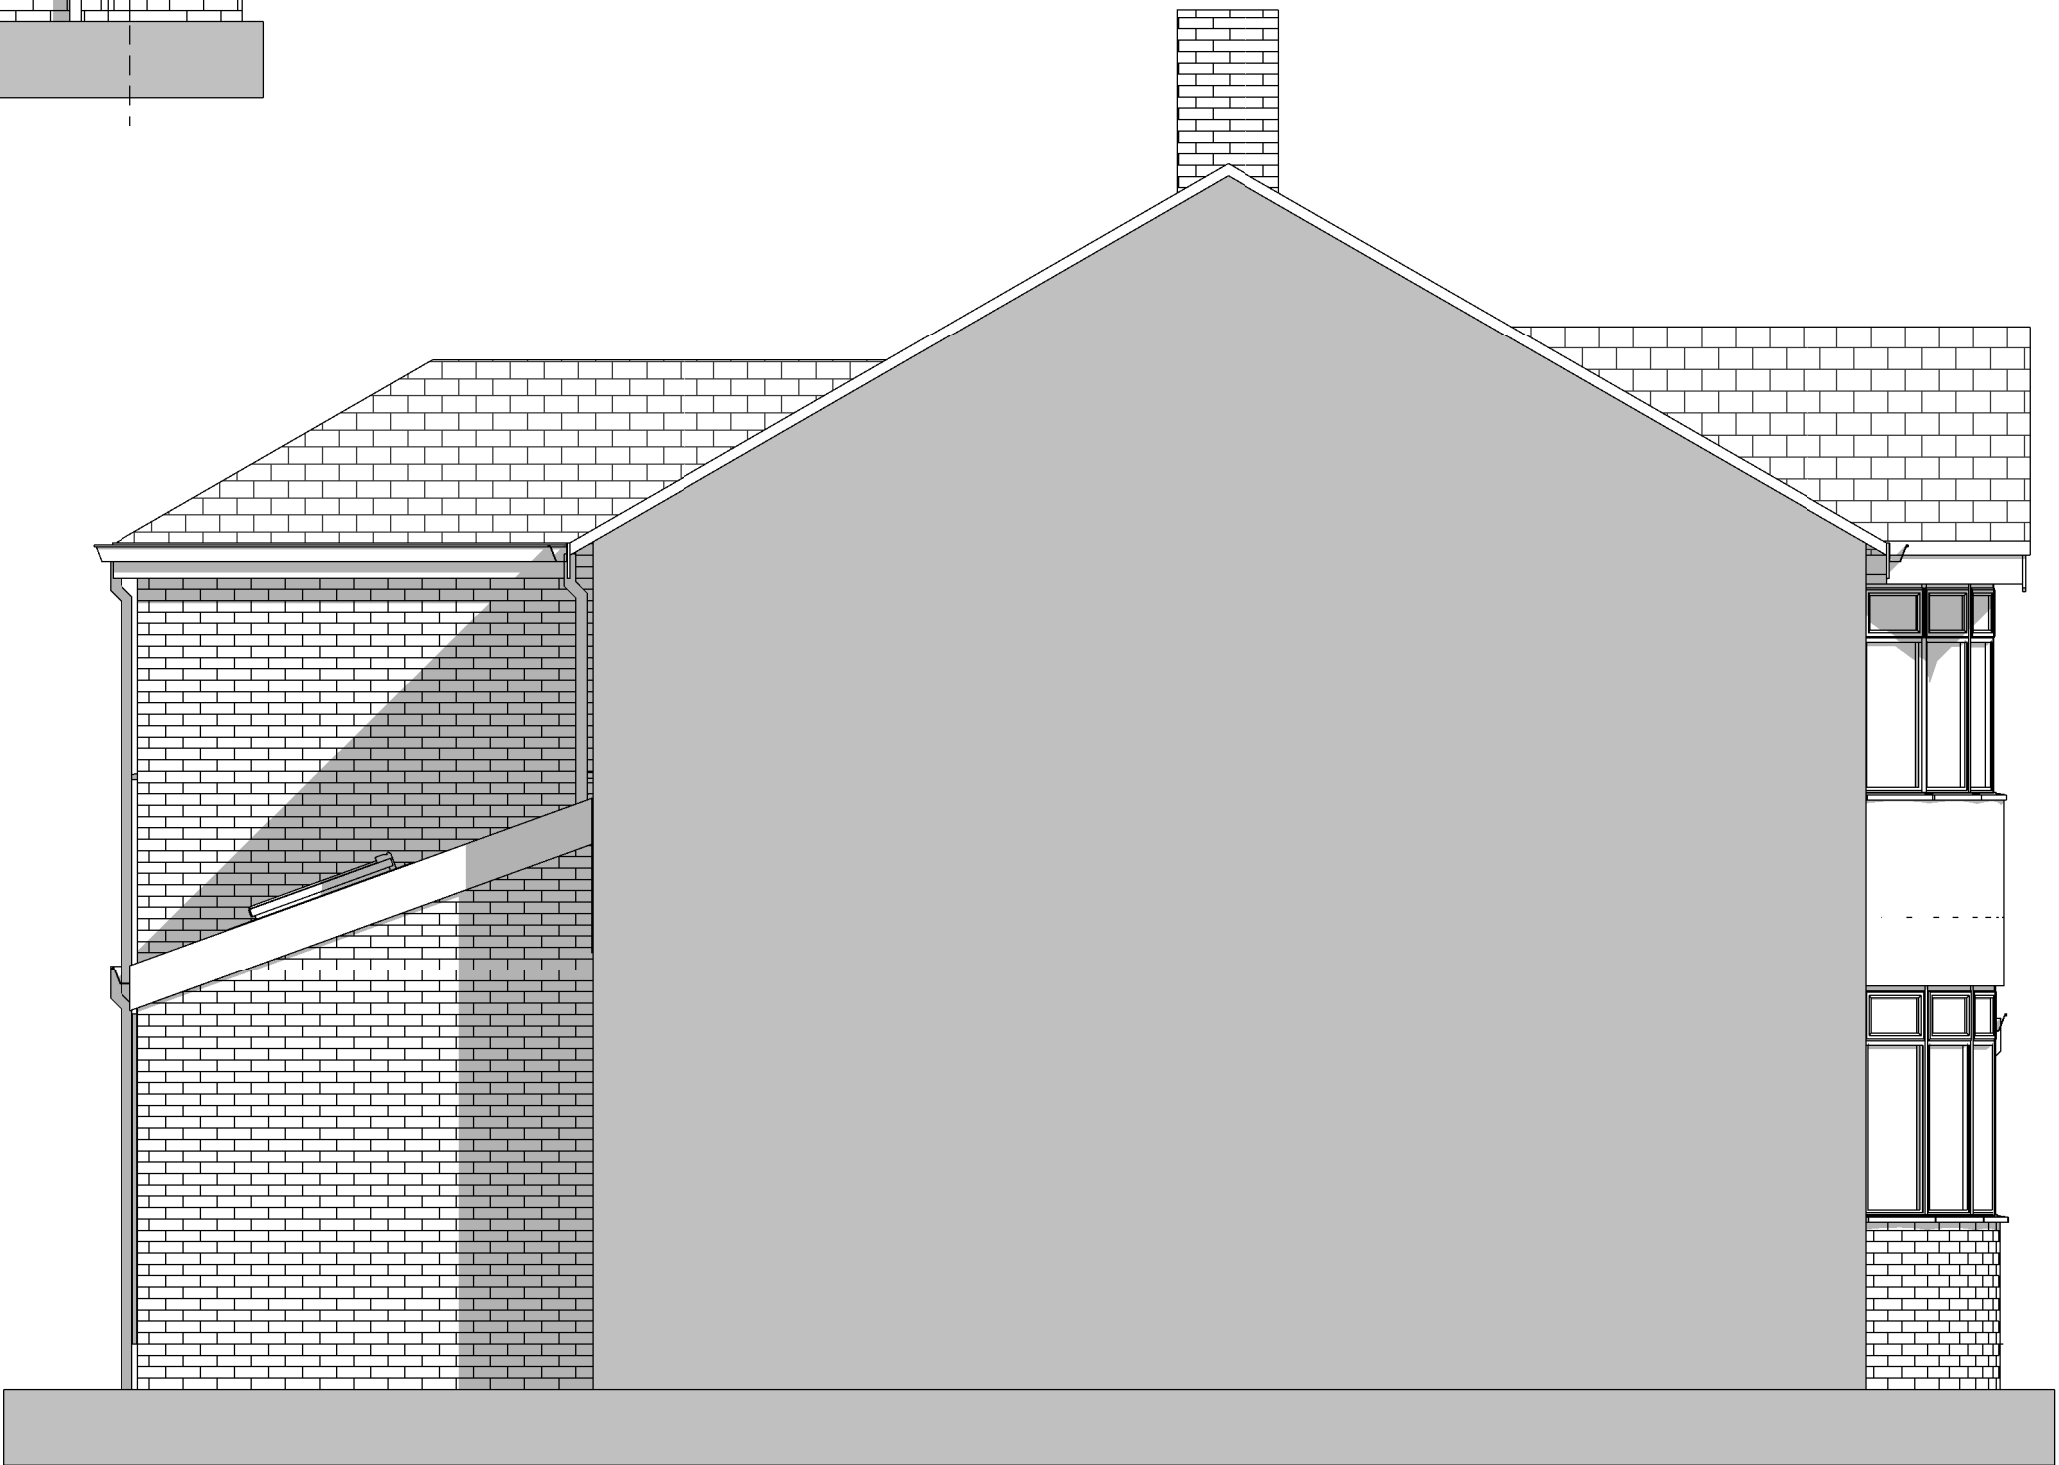

THE CONTENT OF THIS DRAWING PACK IS SUBJECT TO THE PROVISION OF THE COPYRIGHT ACT 1956. WORK TO FIGURED DIMENSIONS ONLY. SITE DIMENSIONS ARE TO BE CHECKED BEFORE WORK IS STARTED.

PROJECT	184 HUYTON LANE, L36 1TQ		
TITLE	PROPOSED ELEVATIONS		
CLIENT	Owner		
DATE	27/01/2026		
SCALE (@A2)	1:50		
DRAWING NUMBER	702-005	REV	P1