




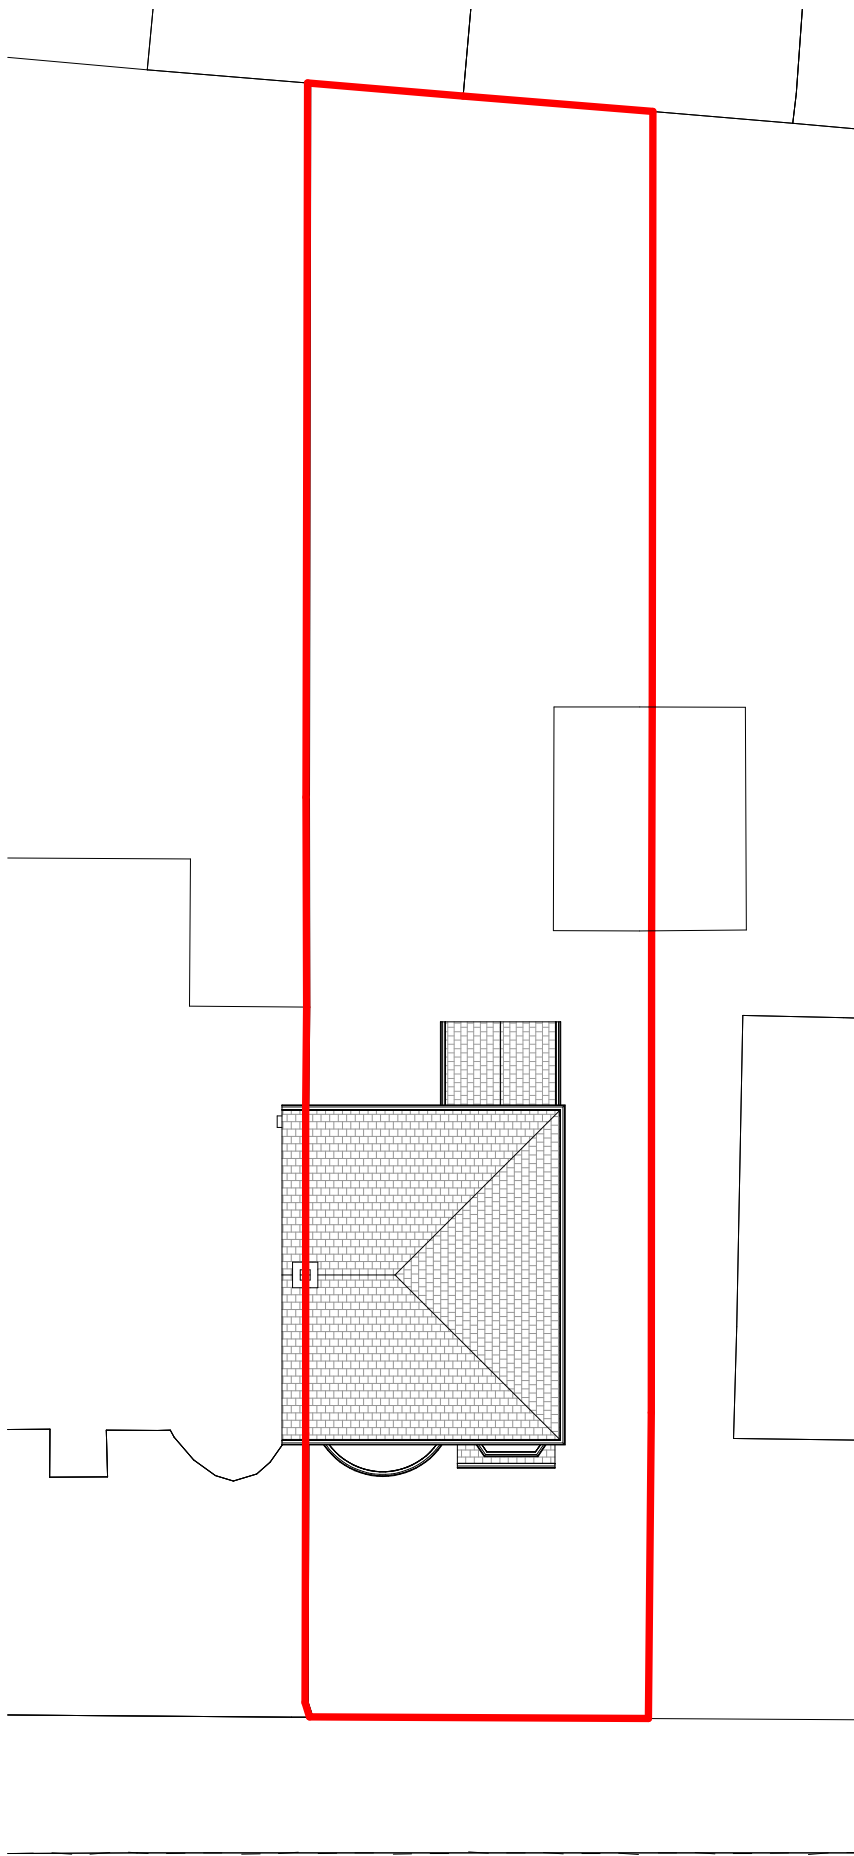

SCALE BAR
1:200

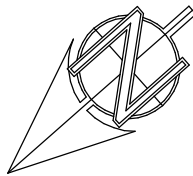

EXISTING SITE PLAN
1 : 200

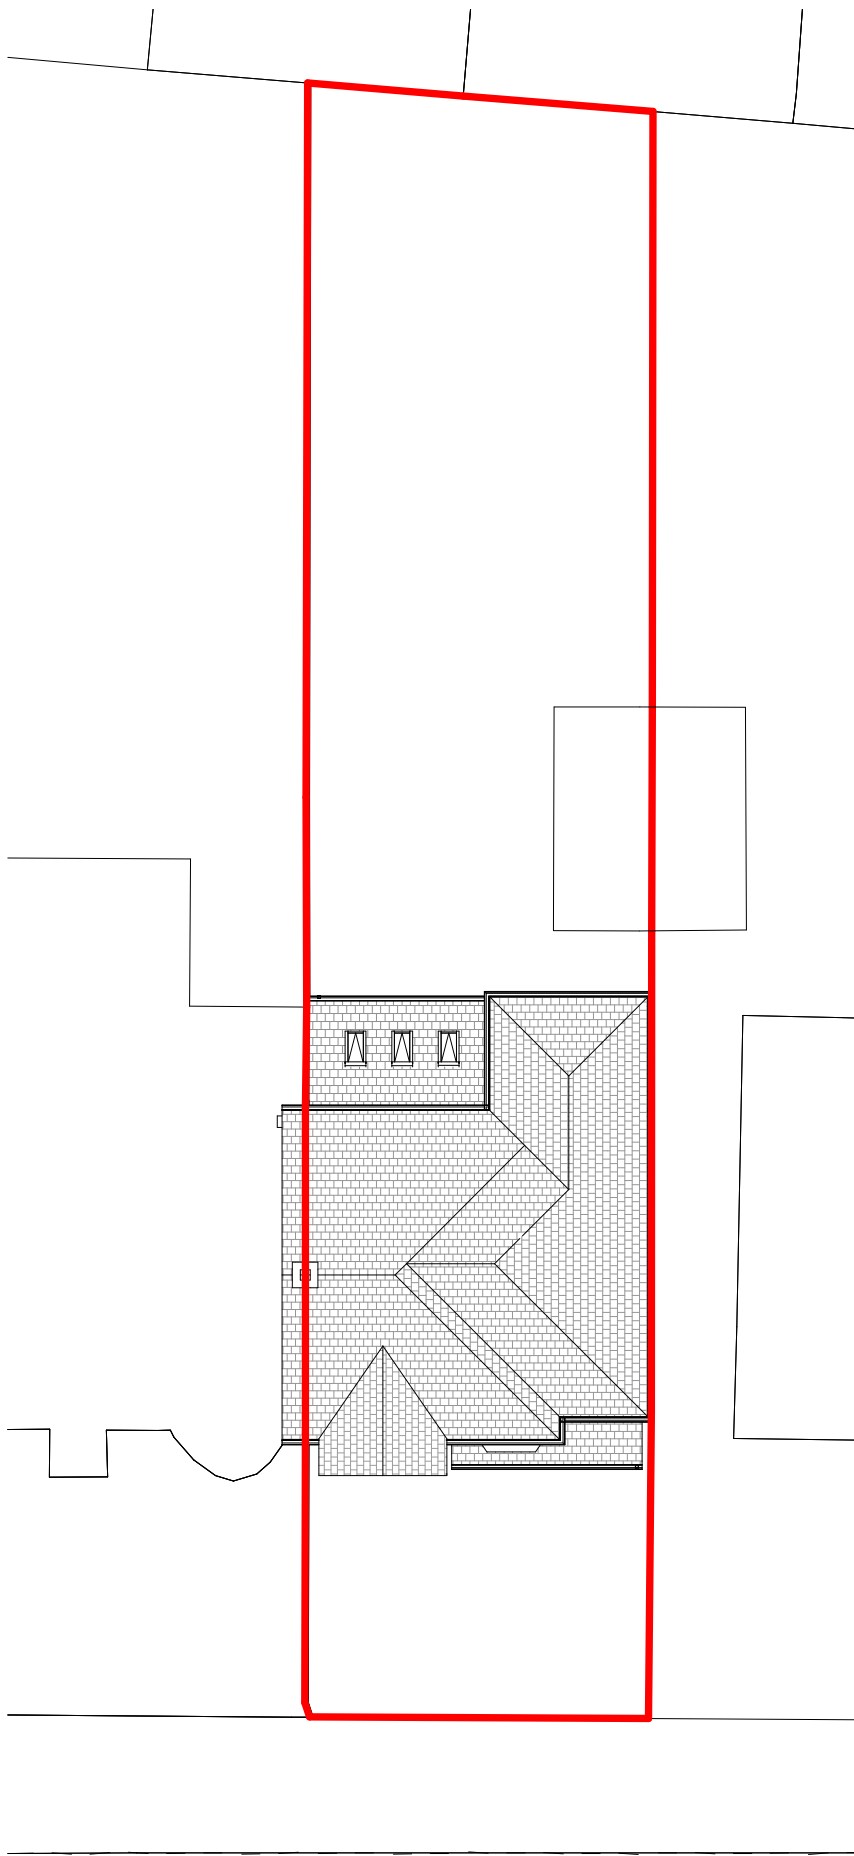

PROPOSED SITE PLAN
1 : 200

THE CONTENT OF THIS DRAWING PACK IS SUBJECT TO THE
PROVISION OF THE COPYRIGHT ACT 1956.
WORK TO FIGURED DIMENSIONS ONLY. SITE DIMENSIONS ARE
TO BE CHECKED BEFORE WORK IS STARTED.

PROJECT		184 HUYTON LANE, L36 1TQ	
TITLE		EXISTING & PROPOSED SITE PLAN	
CLIENT		Owner	
DATE		27/01/2026	
SCALE (@A2)		1:200	
DRAWING NUMBER		702-006	REV P1