



NOTES


Rev	Amendment	Date
P01	Issue	18/10/21

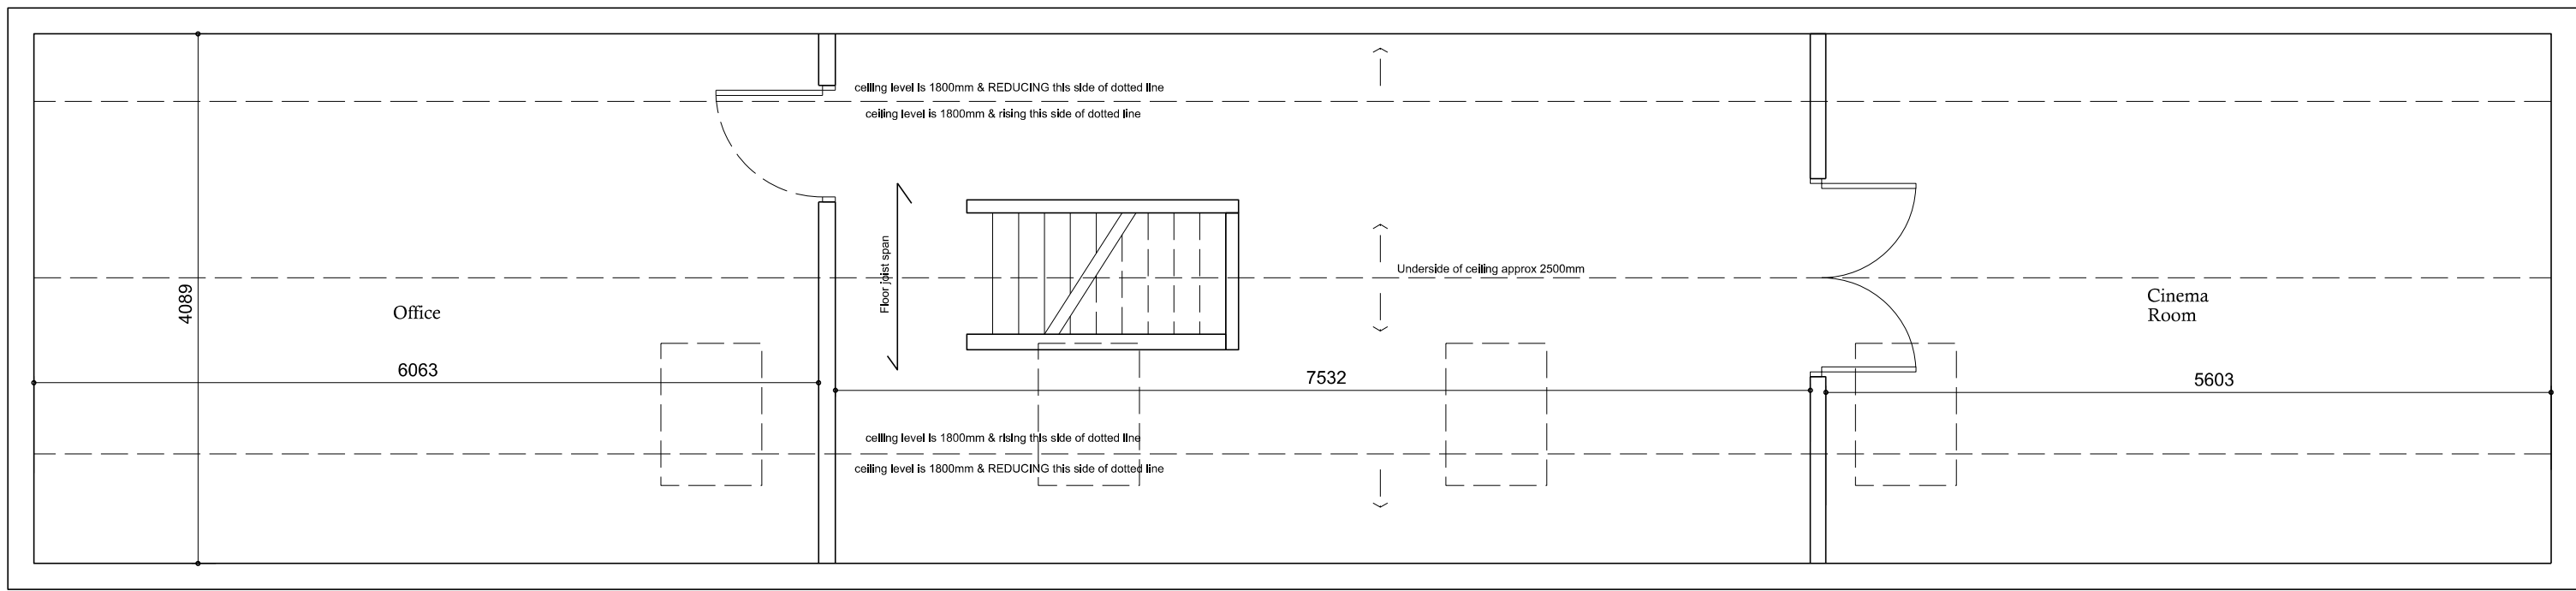

Loft Level Layout

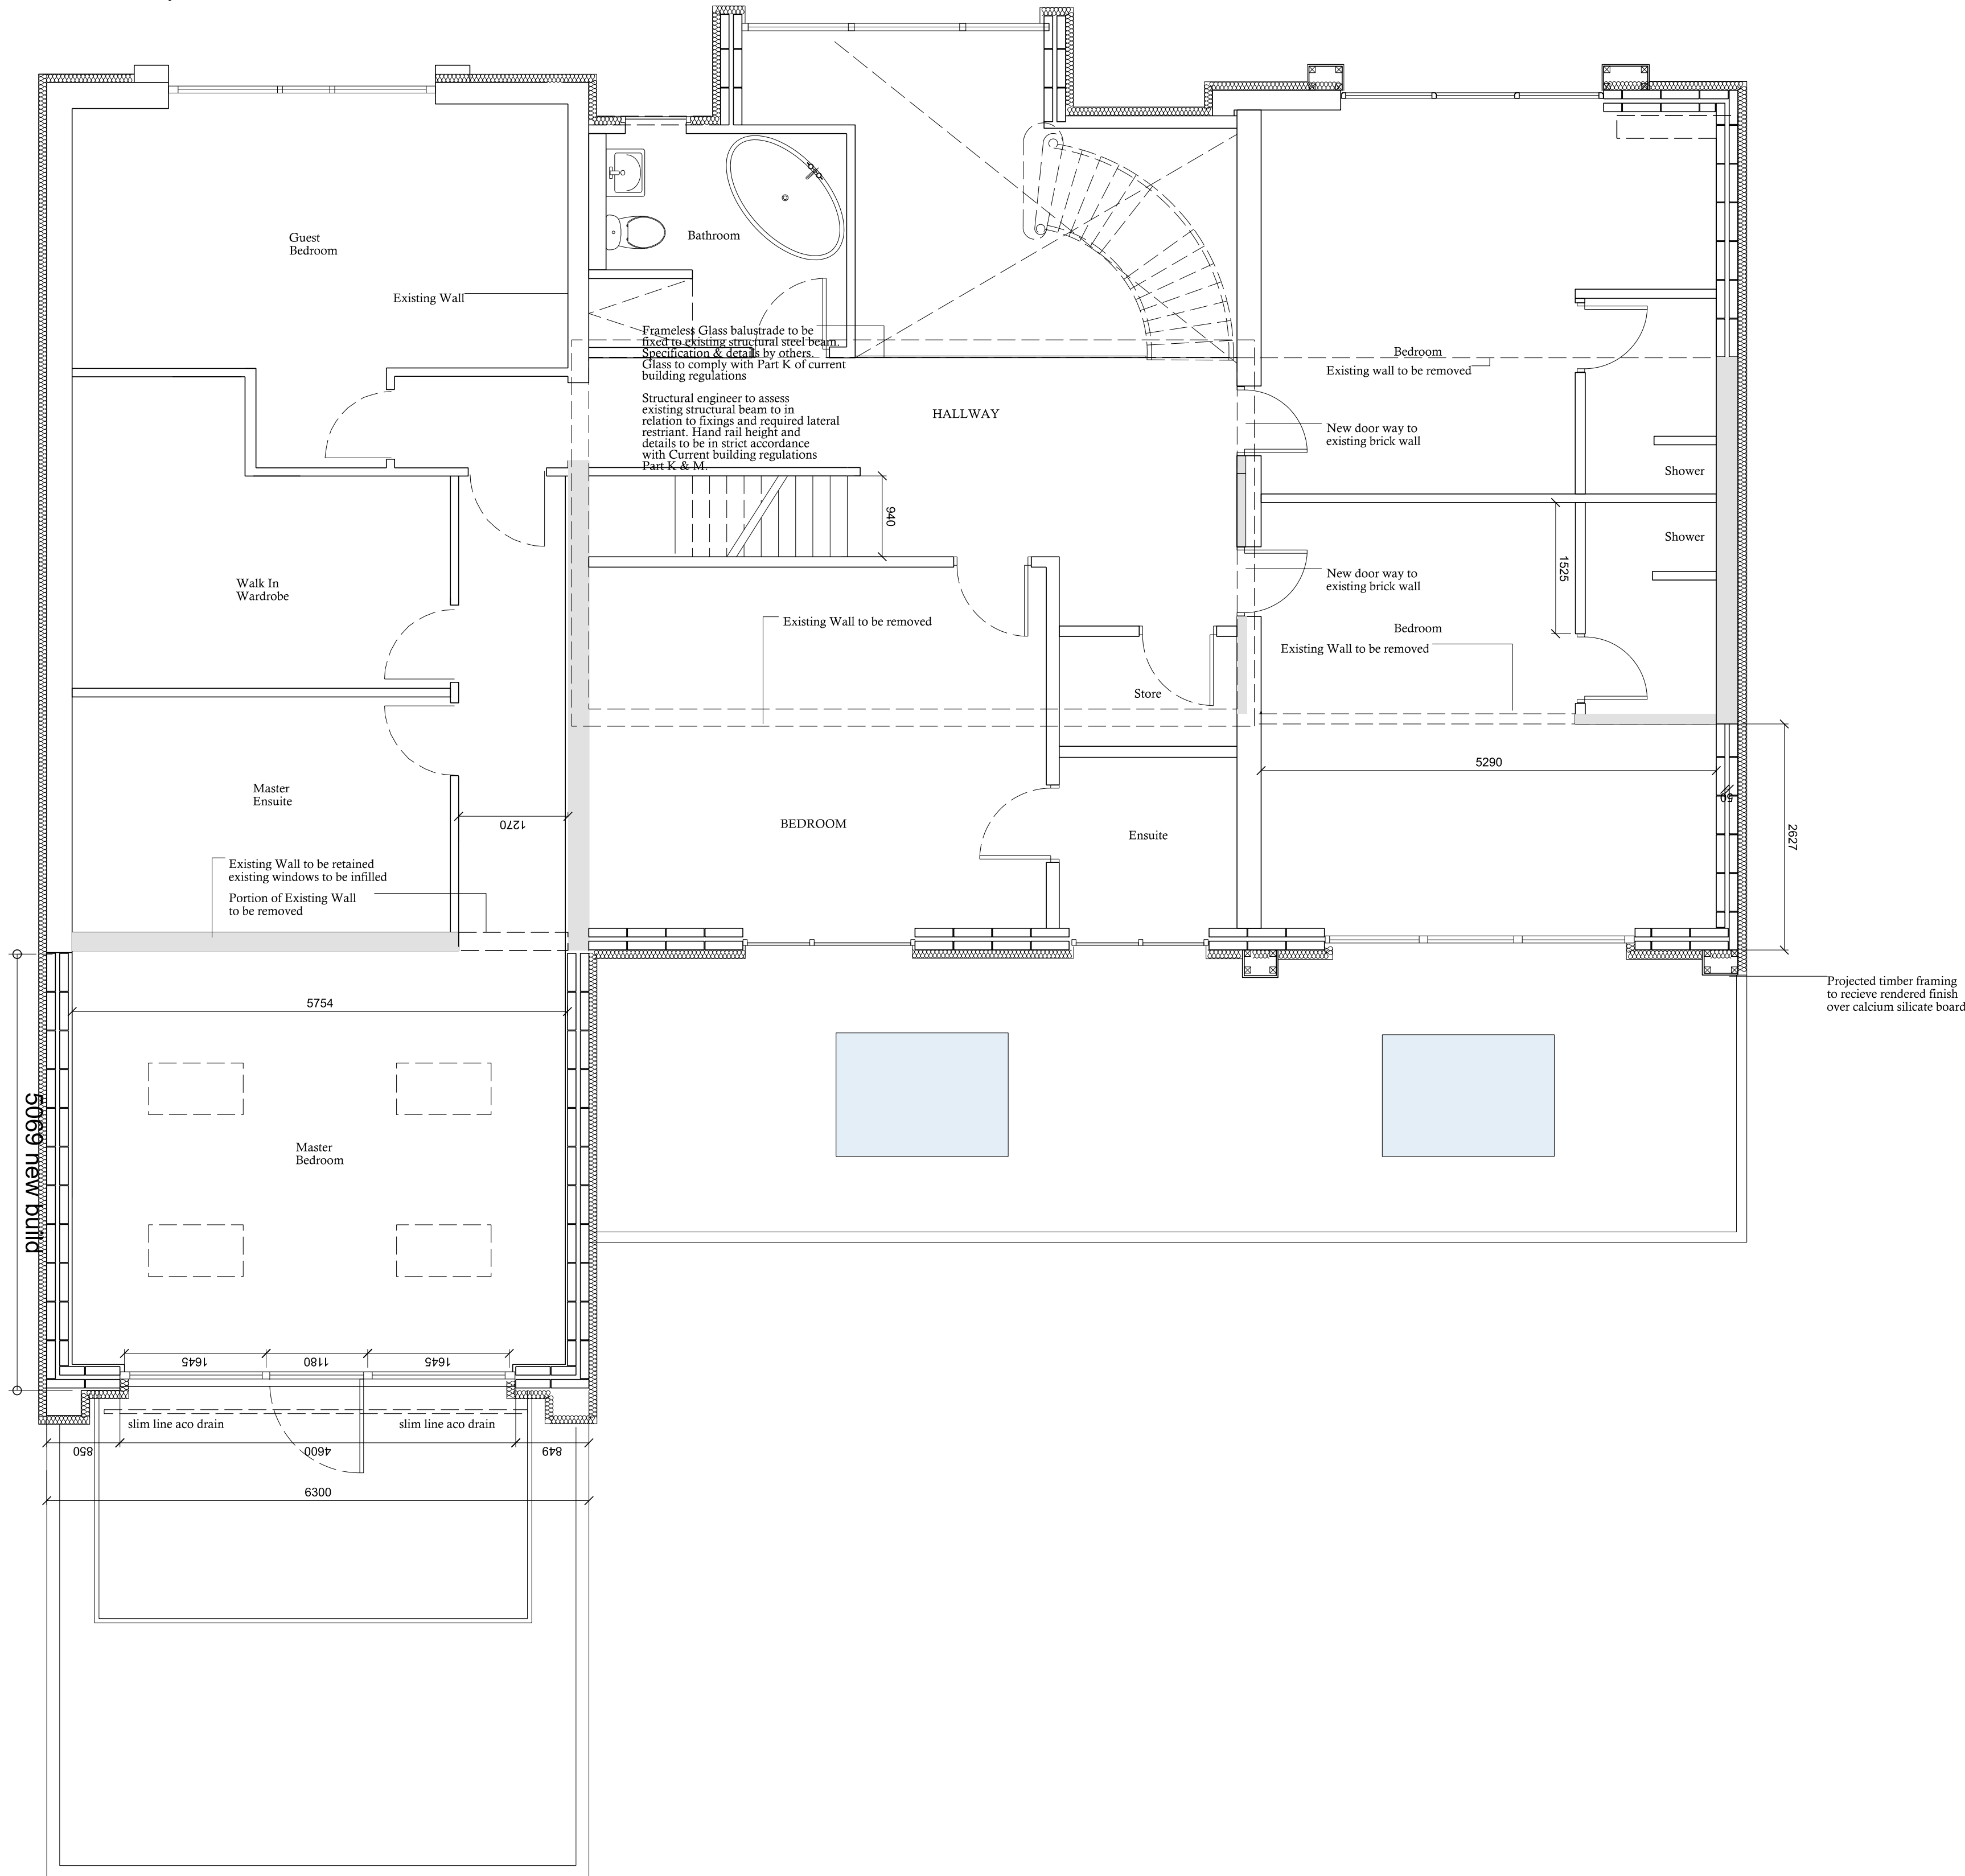

FOR INFORMATION
STUDIO ATTIS

 Project		Drawing Title												
27 Ormskirk Rd		First Floor Plan												
☐		<table><tr><th>Drawing Scale</th><th>Issue Date</th><th>Drawn</th></tr><tr><td>1:50 @ A1</td><td>18/10/21</td><td>PN</td></tr><tr><th>Job NO.</th><th>Drawing NO.</th><th>Rev</th></tr><tr><td>2050</td><td>02-03-3001</td><td>01</td></tr></table>	Drawing Scale	Issue Date	Drawn	1:50 @ A1	18/10/21	PN	Job NO.	Drawing NO.	Rev	2050	02-03-3001	01
Drawing Scale	Issue Date	Drawn												
1:50 @ A1	18/10/21	PN												
Job NO.	Drawing NO.	Rev												
2050	02-03-3001	01												