


Rev	Amendement	Date
P01	Issue	18/10/21

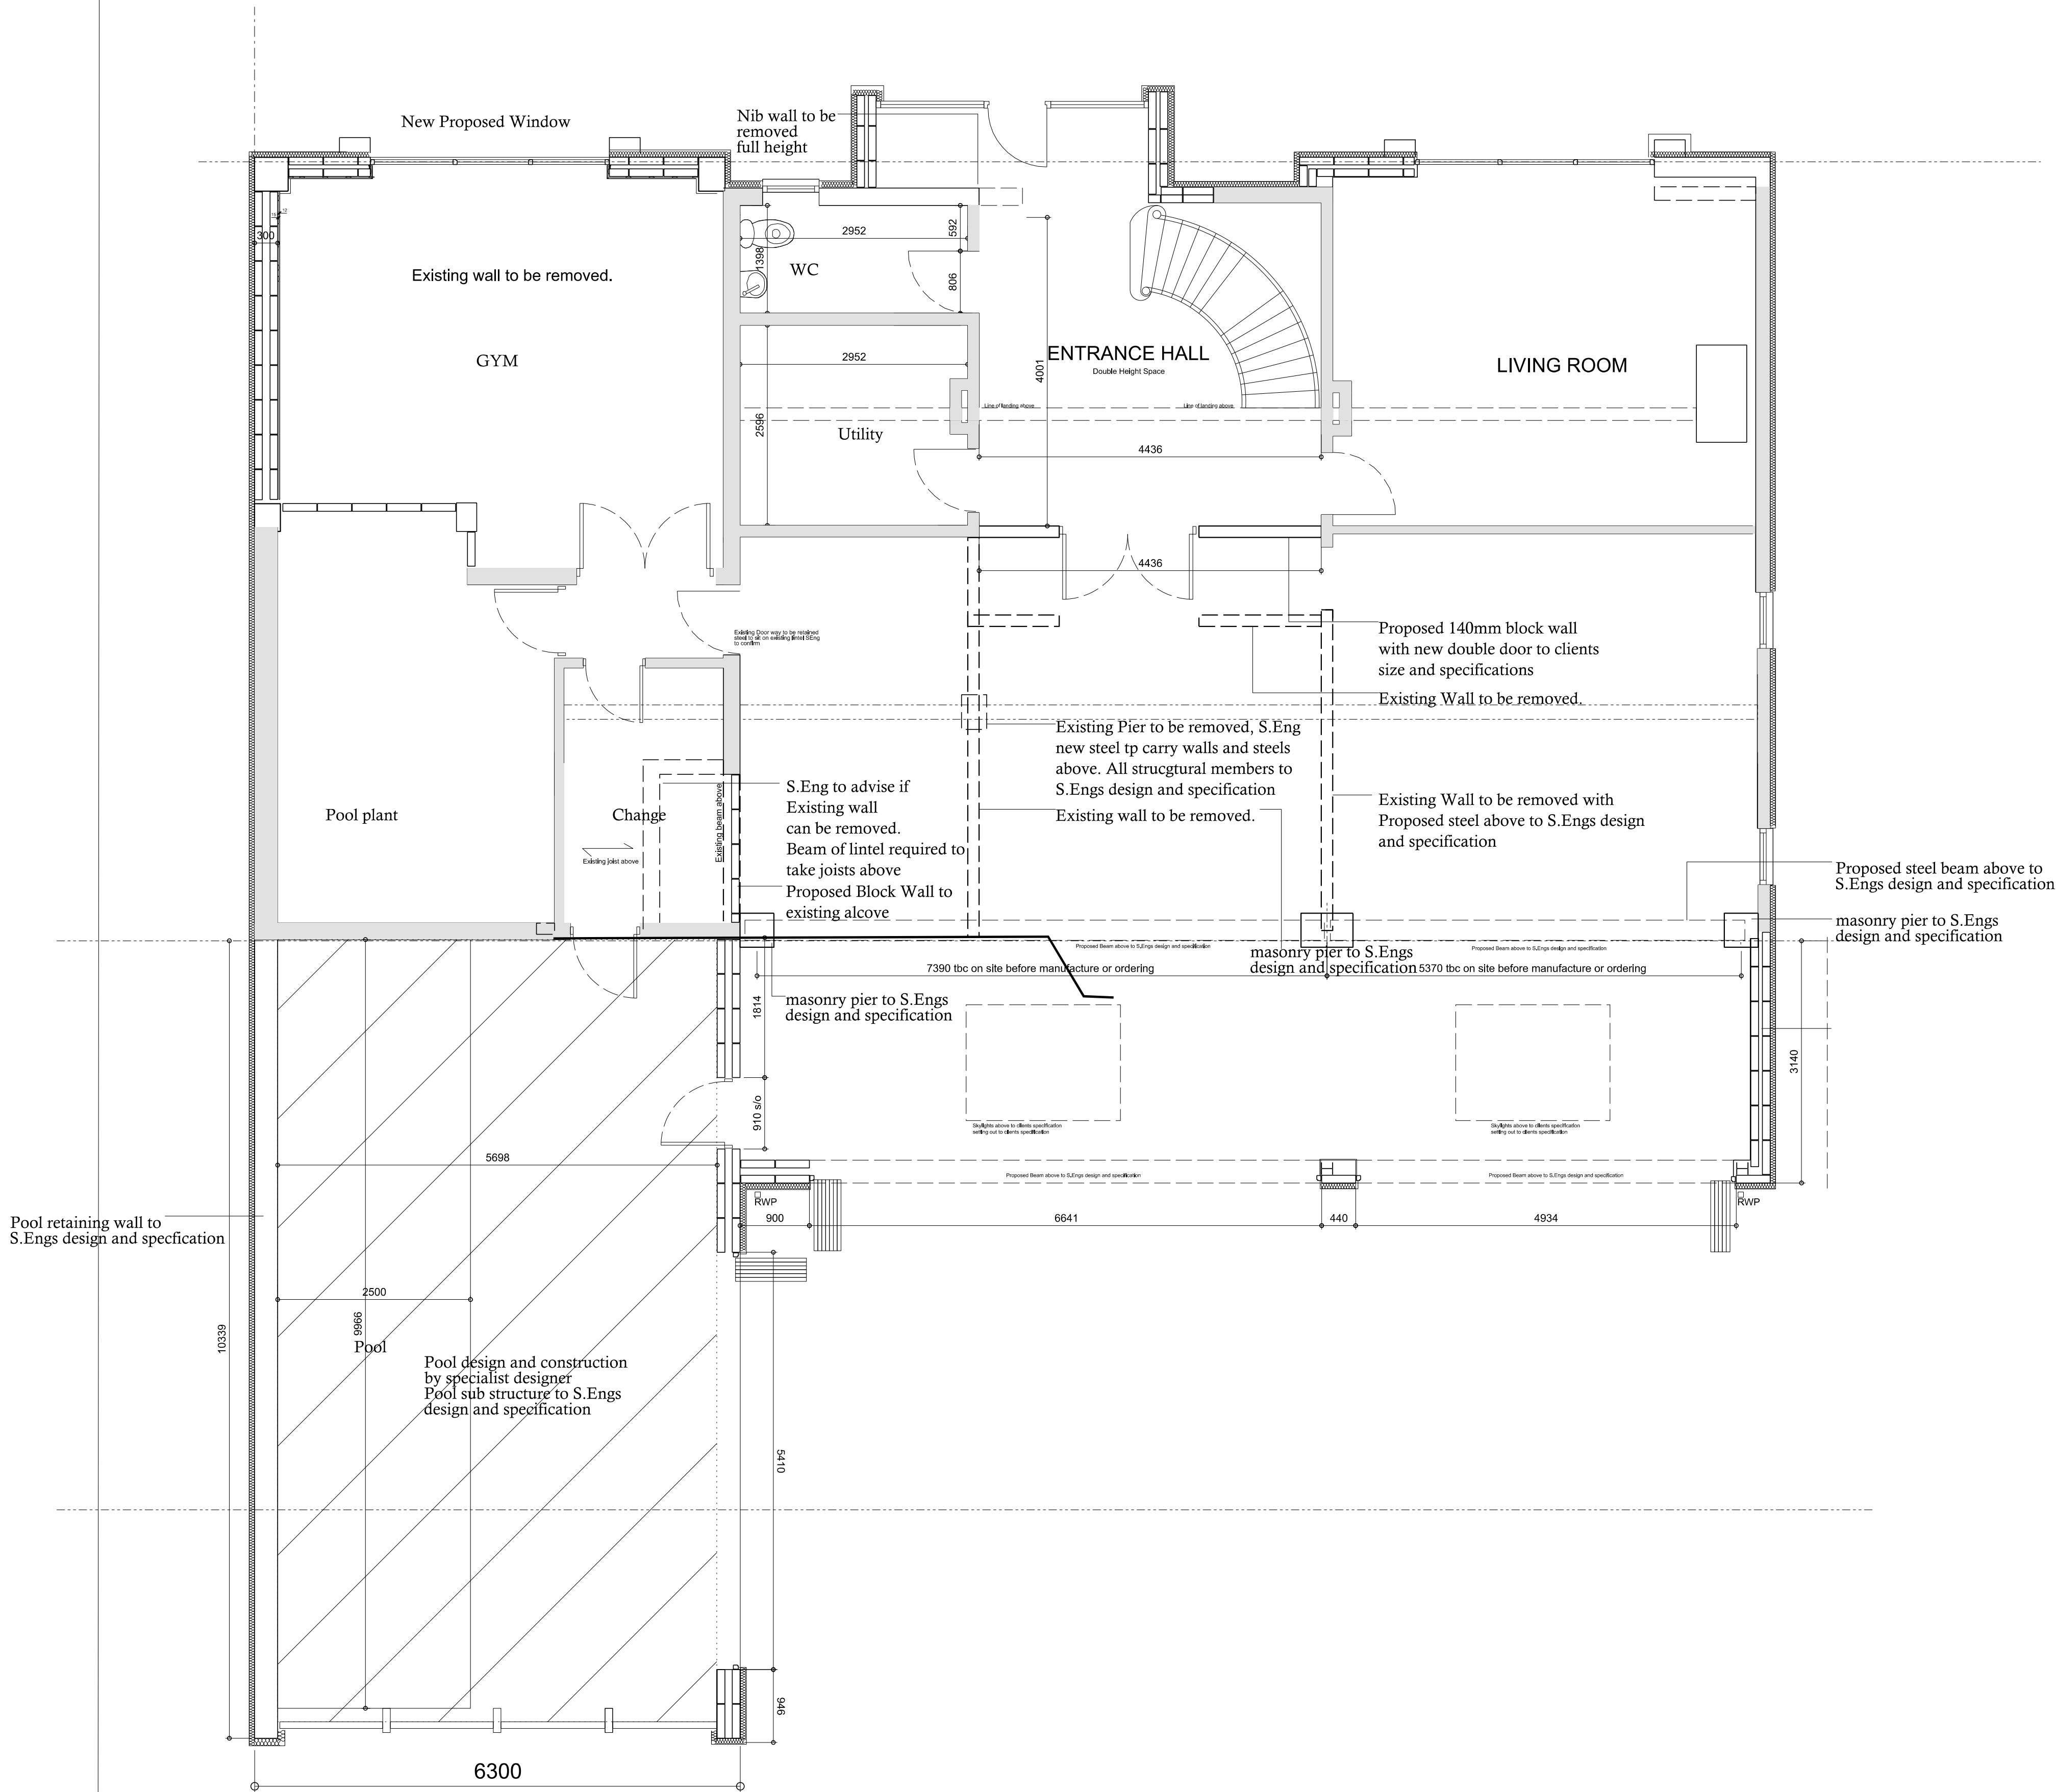

FOR INFORMATION

STUDIO ATTIS

Project	Drawing Title
27 Ormskirk Rd	Ground floor plan
Drawing Scale	Issue Date
1:50 @ A1	18/10/21
Job NO.	Drawing NO.
2050	02-03-3000
PN	Rev
	01