


NOTES

This Document is presented to The Client may not be used or relied on by any other person or by the client in relation to any other matters not covered specifically by the scope of this Document. All dimensions to be confirmed by via the clients topographical survey


Notwithstanding anything to the contrary contained in the Document, Studio Attis is obligated to exercise reasonable skill, care and diligence in the performance of the services required by Client Name and Studio Attis shall not be liable except to the extent that it has failed to exercise reasonable skill, care and diligence, and this Document shall be read and construed accordingly.

This Document has been prepared by Studio Attis and no individual is personally liable in connection with the preparation of this Document. By receiving this Document and acting on it, the client or any other person accepts that no individual is personally liable whether in contract, tort, for breach of statutory duty or otherwise Studio Attis has used reasonable endeavours to provide information that is correct and accurate and the Document sets out reasonable conclusions that have been reached on the basis of the information available.


Version	Amendment	Drawn & Date
P01	Issued for Information	08.02.21

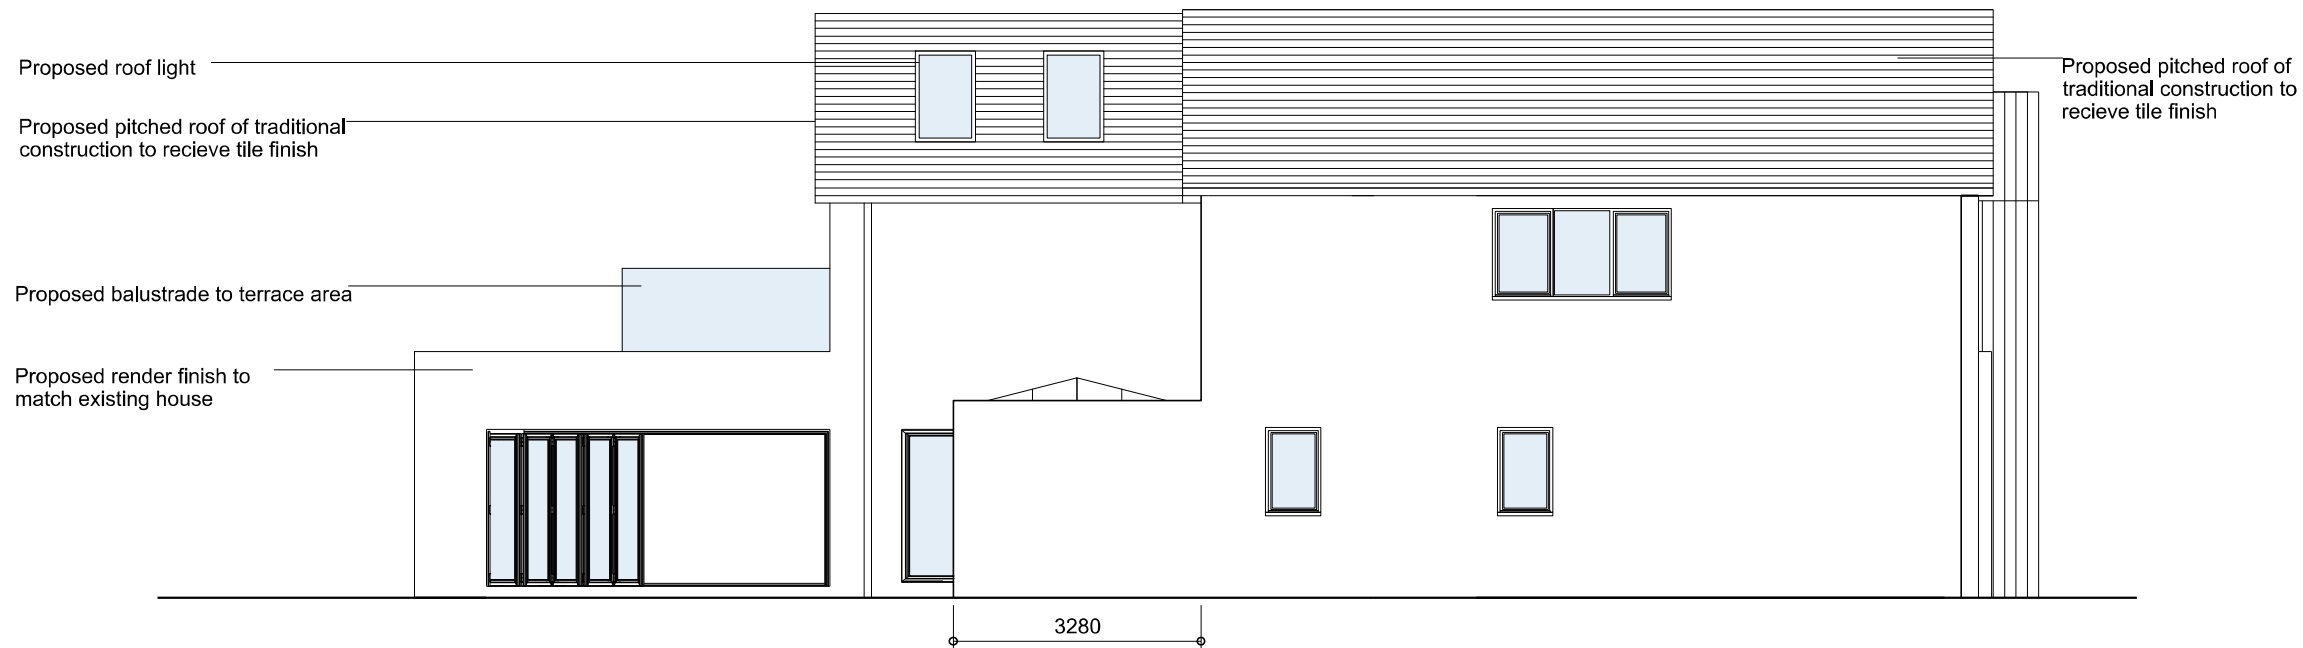

South Elevation

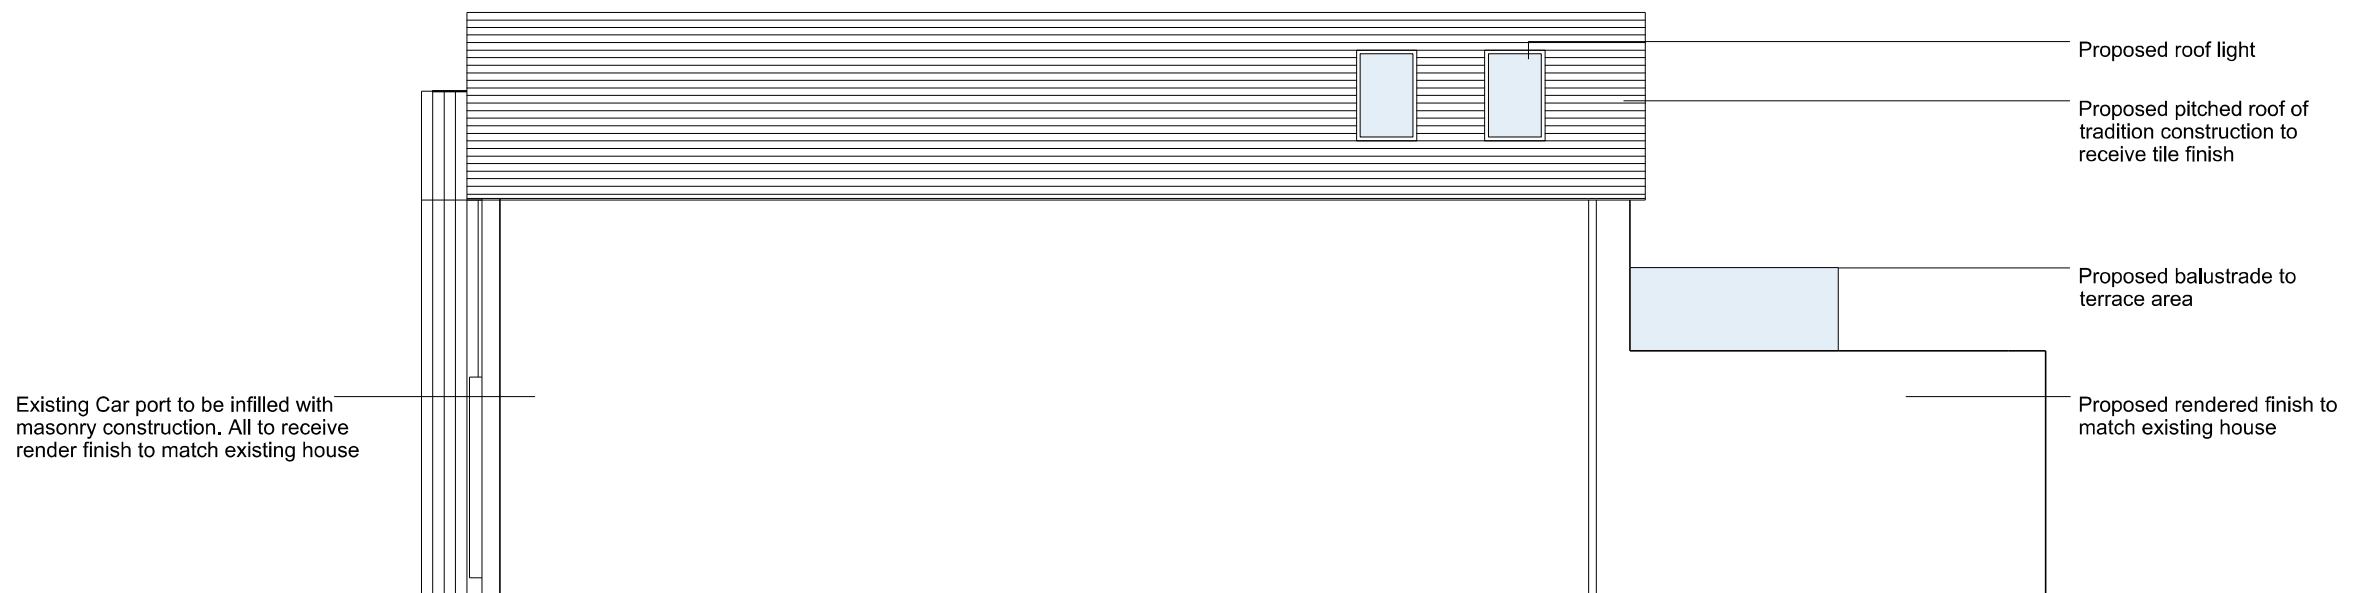

North Elevation

 

Studio Attis.

ALL DIMENSIONS TO BE CONFIRMED BY VIA THE CLIENTS TOPOGRAPHICAL SURV
INFORMATION DRAWINGS ONLY DO NOT BUILD FROM THIS DOCUMENT

Planning Information Only

Issuing Office	Telephone
----------------	-----------

E-mail
Info@StudioAttis.co.uk

Internal Project Number
20-50

Client	Mr Costello
--------	-------------

Project Name
27 Ormskirk Rd Knowsley Village

Drawing Title

Approved Side Elevations

Original Size A3	RIBA 2013 Stage 03	
Scale 1:100	Checked	Approved

Drawing Number	Status
2050-SAT-ZZ-00-DR-A-1401	S3
	Revision
	P01