





EXISTING: front elevation

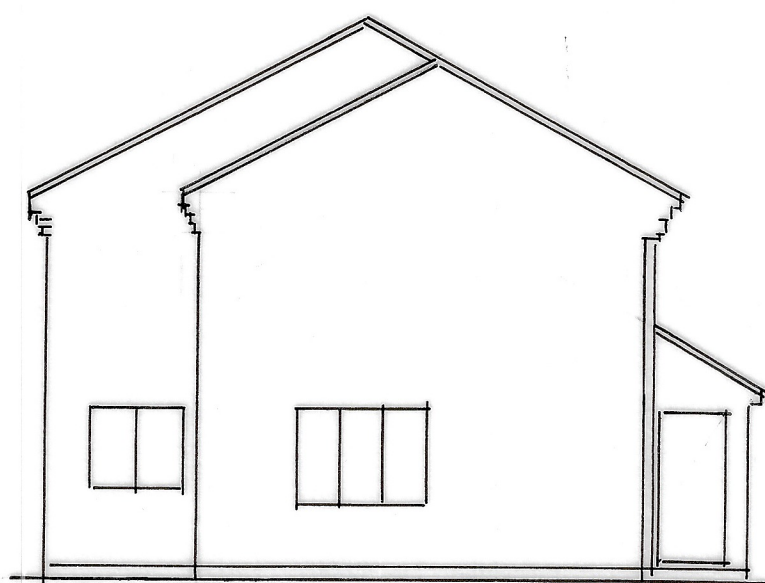

side elevation




rear elevation

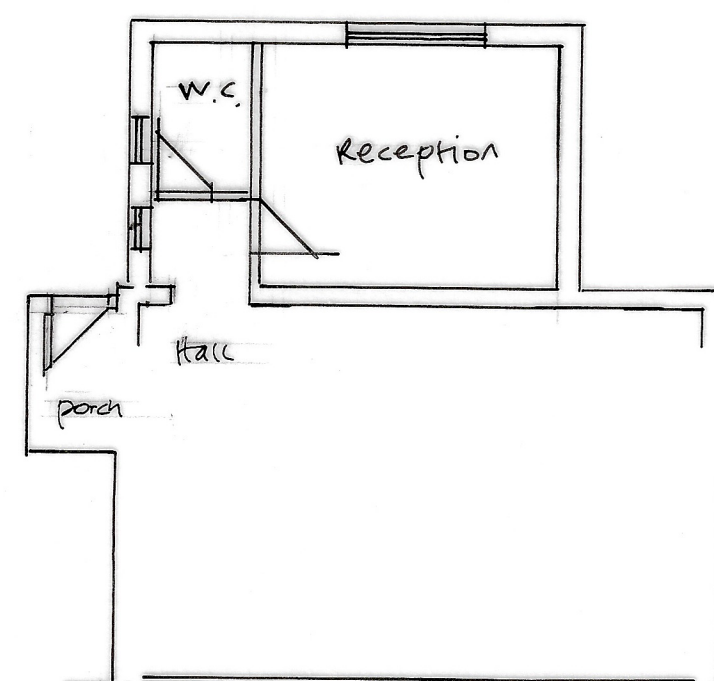


ground floor plan



PROPOSED front elevation

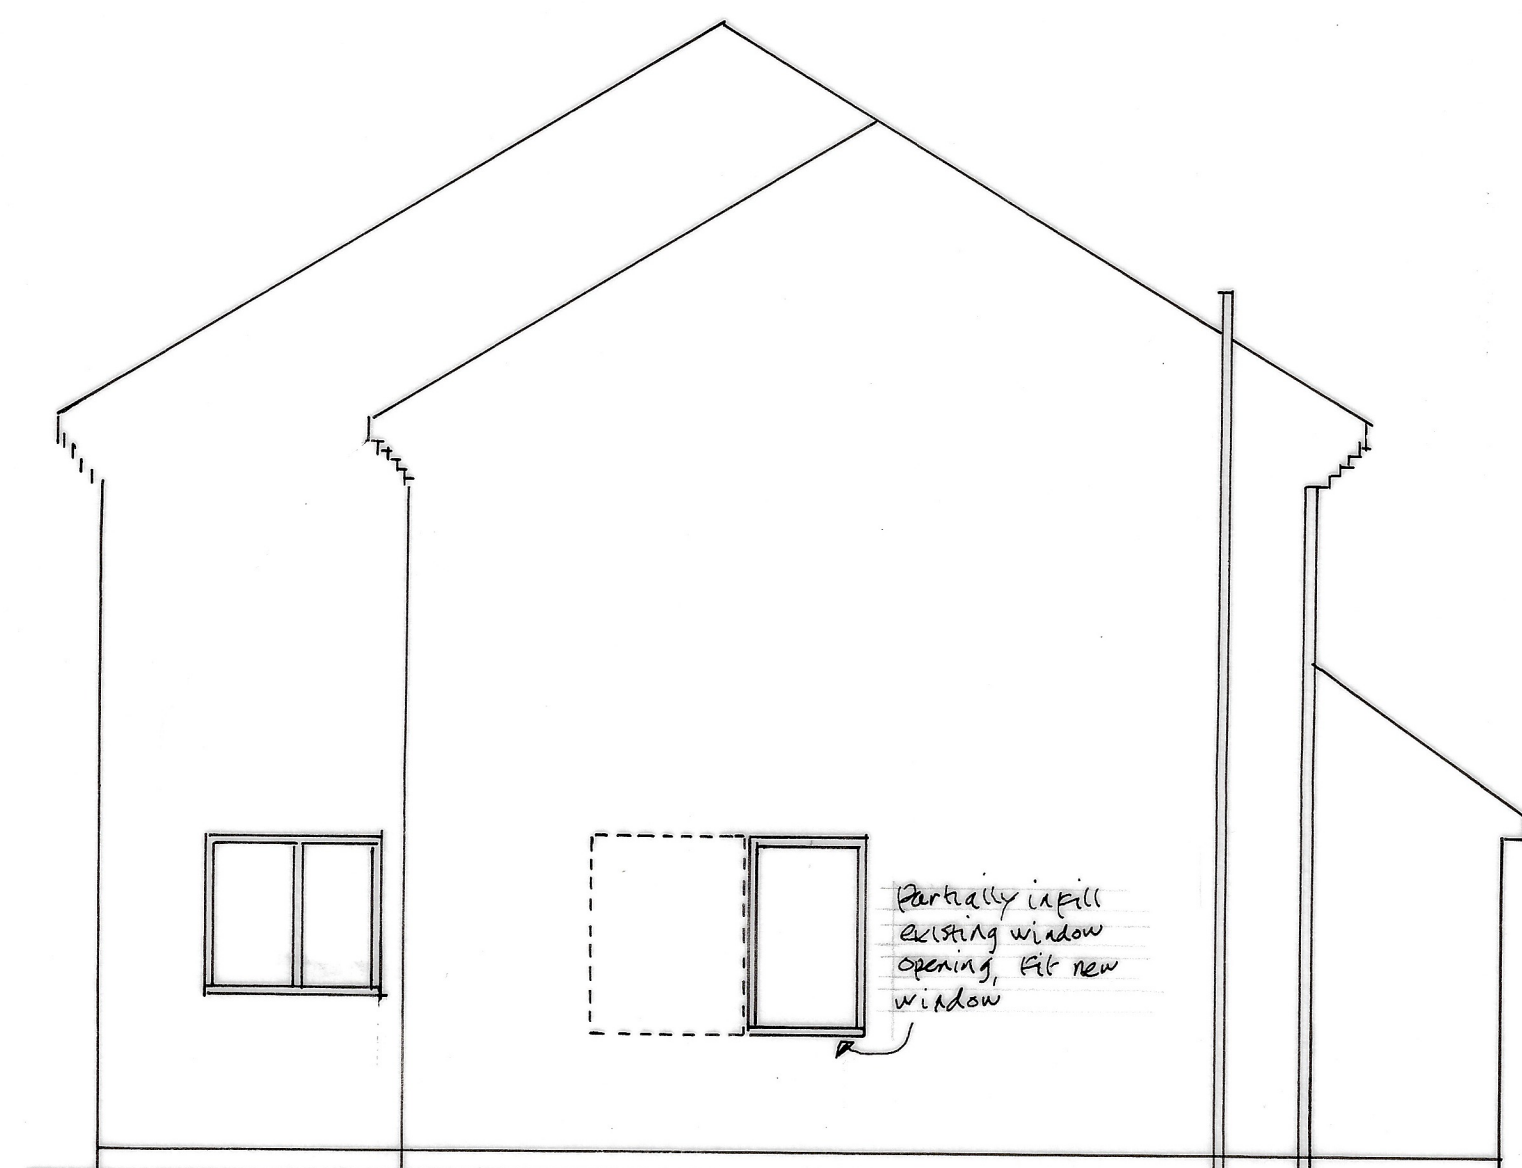


side elevation

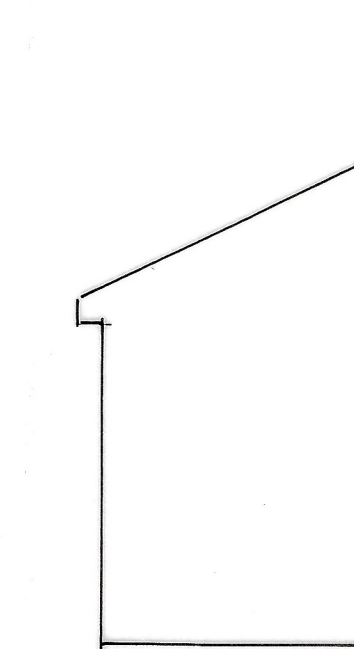


side elev.



rear elevation

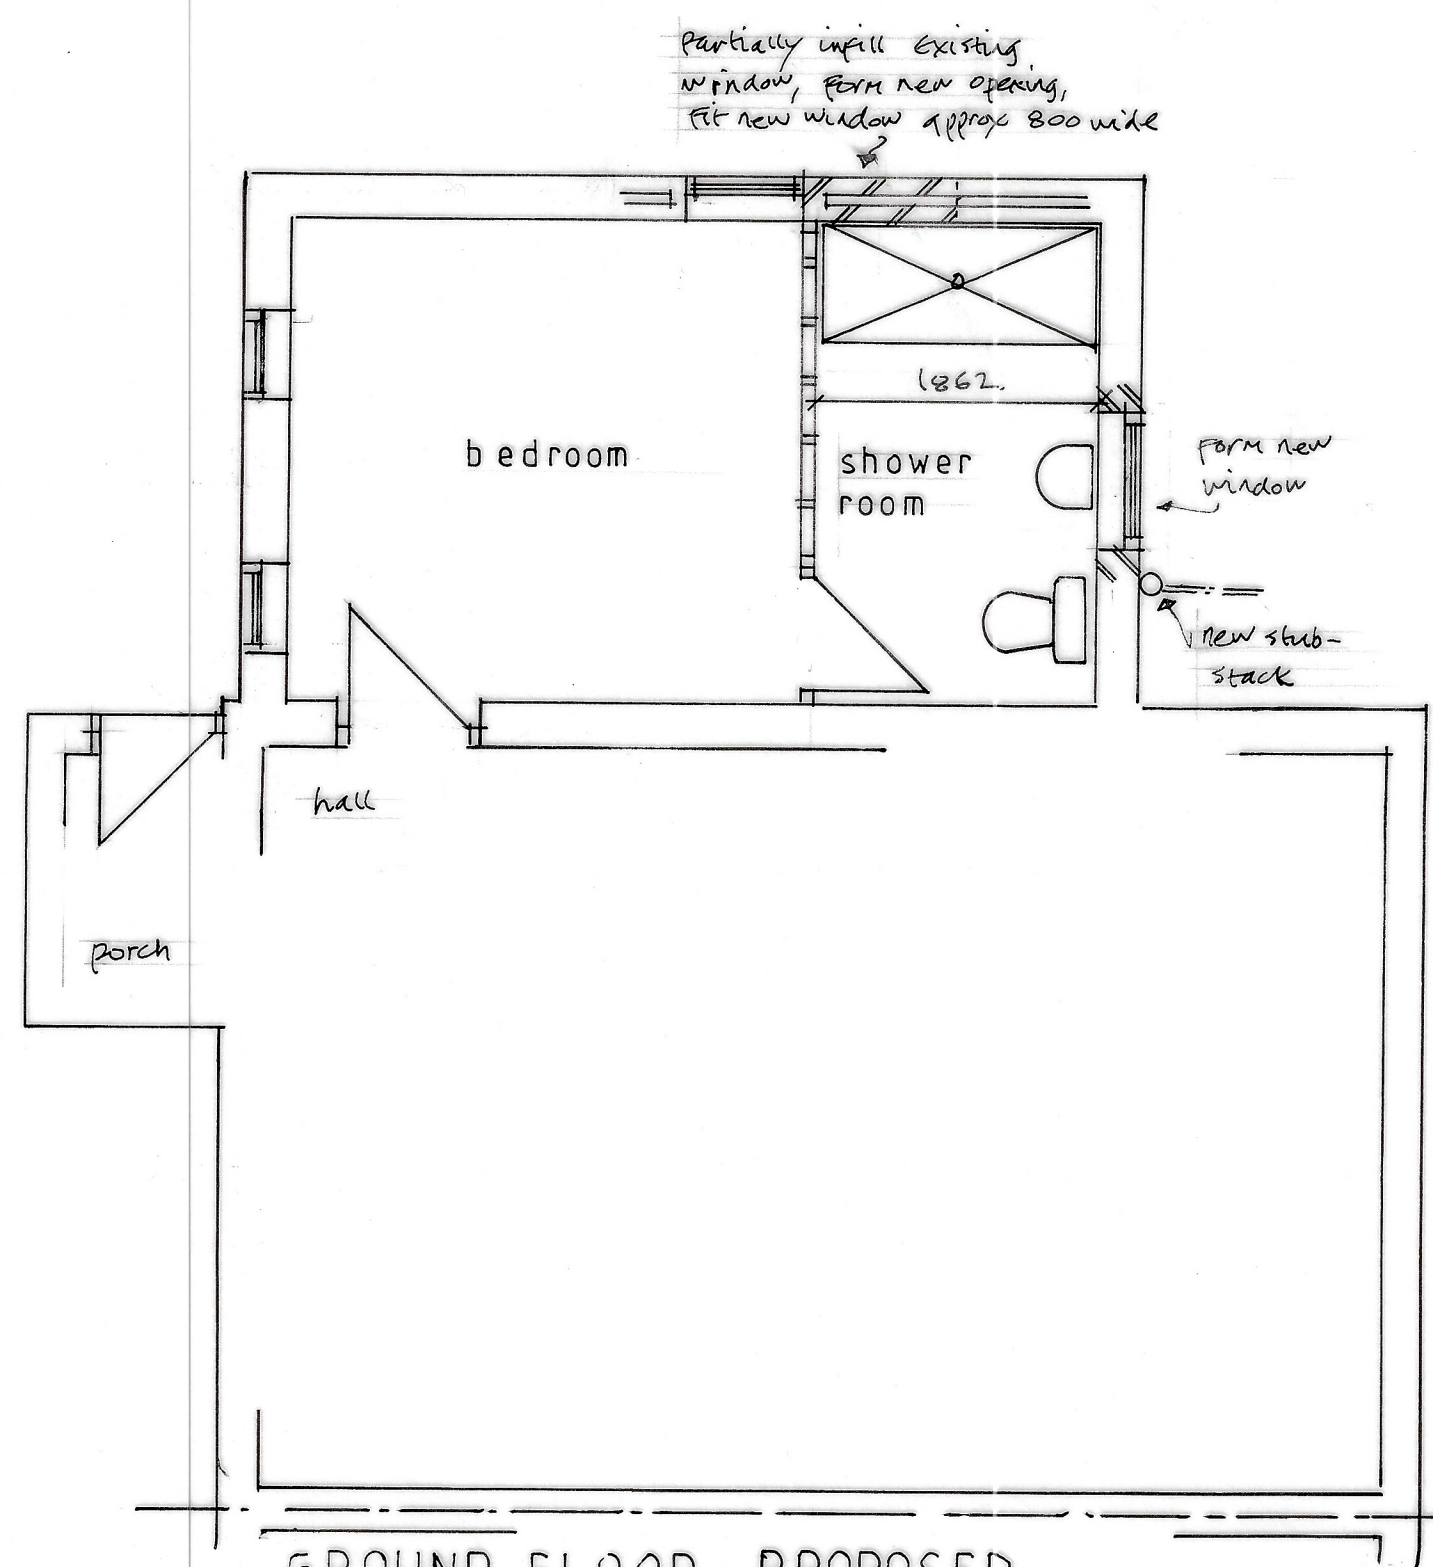

GROUND FLOOR - PROPOSED

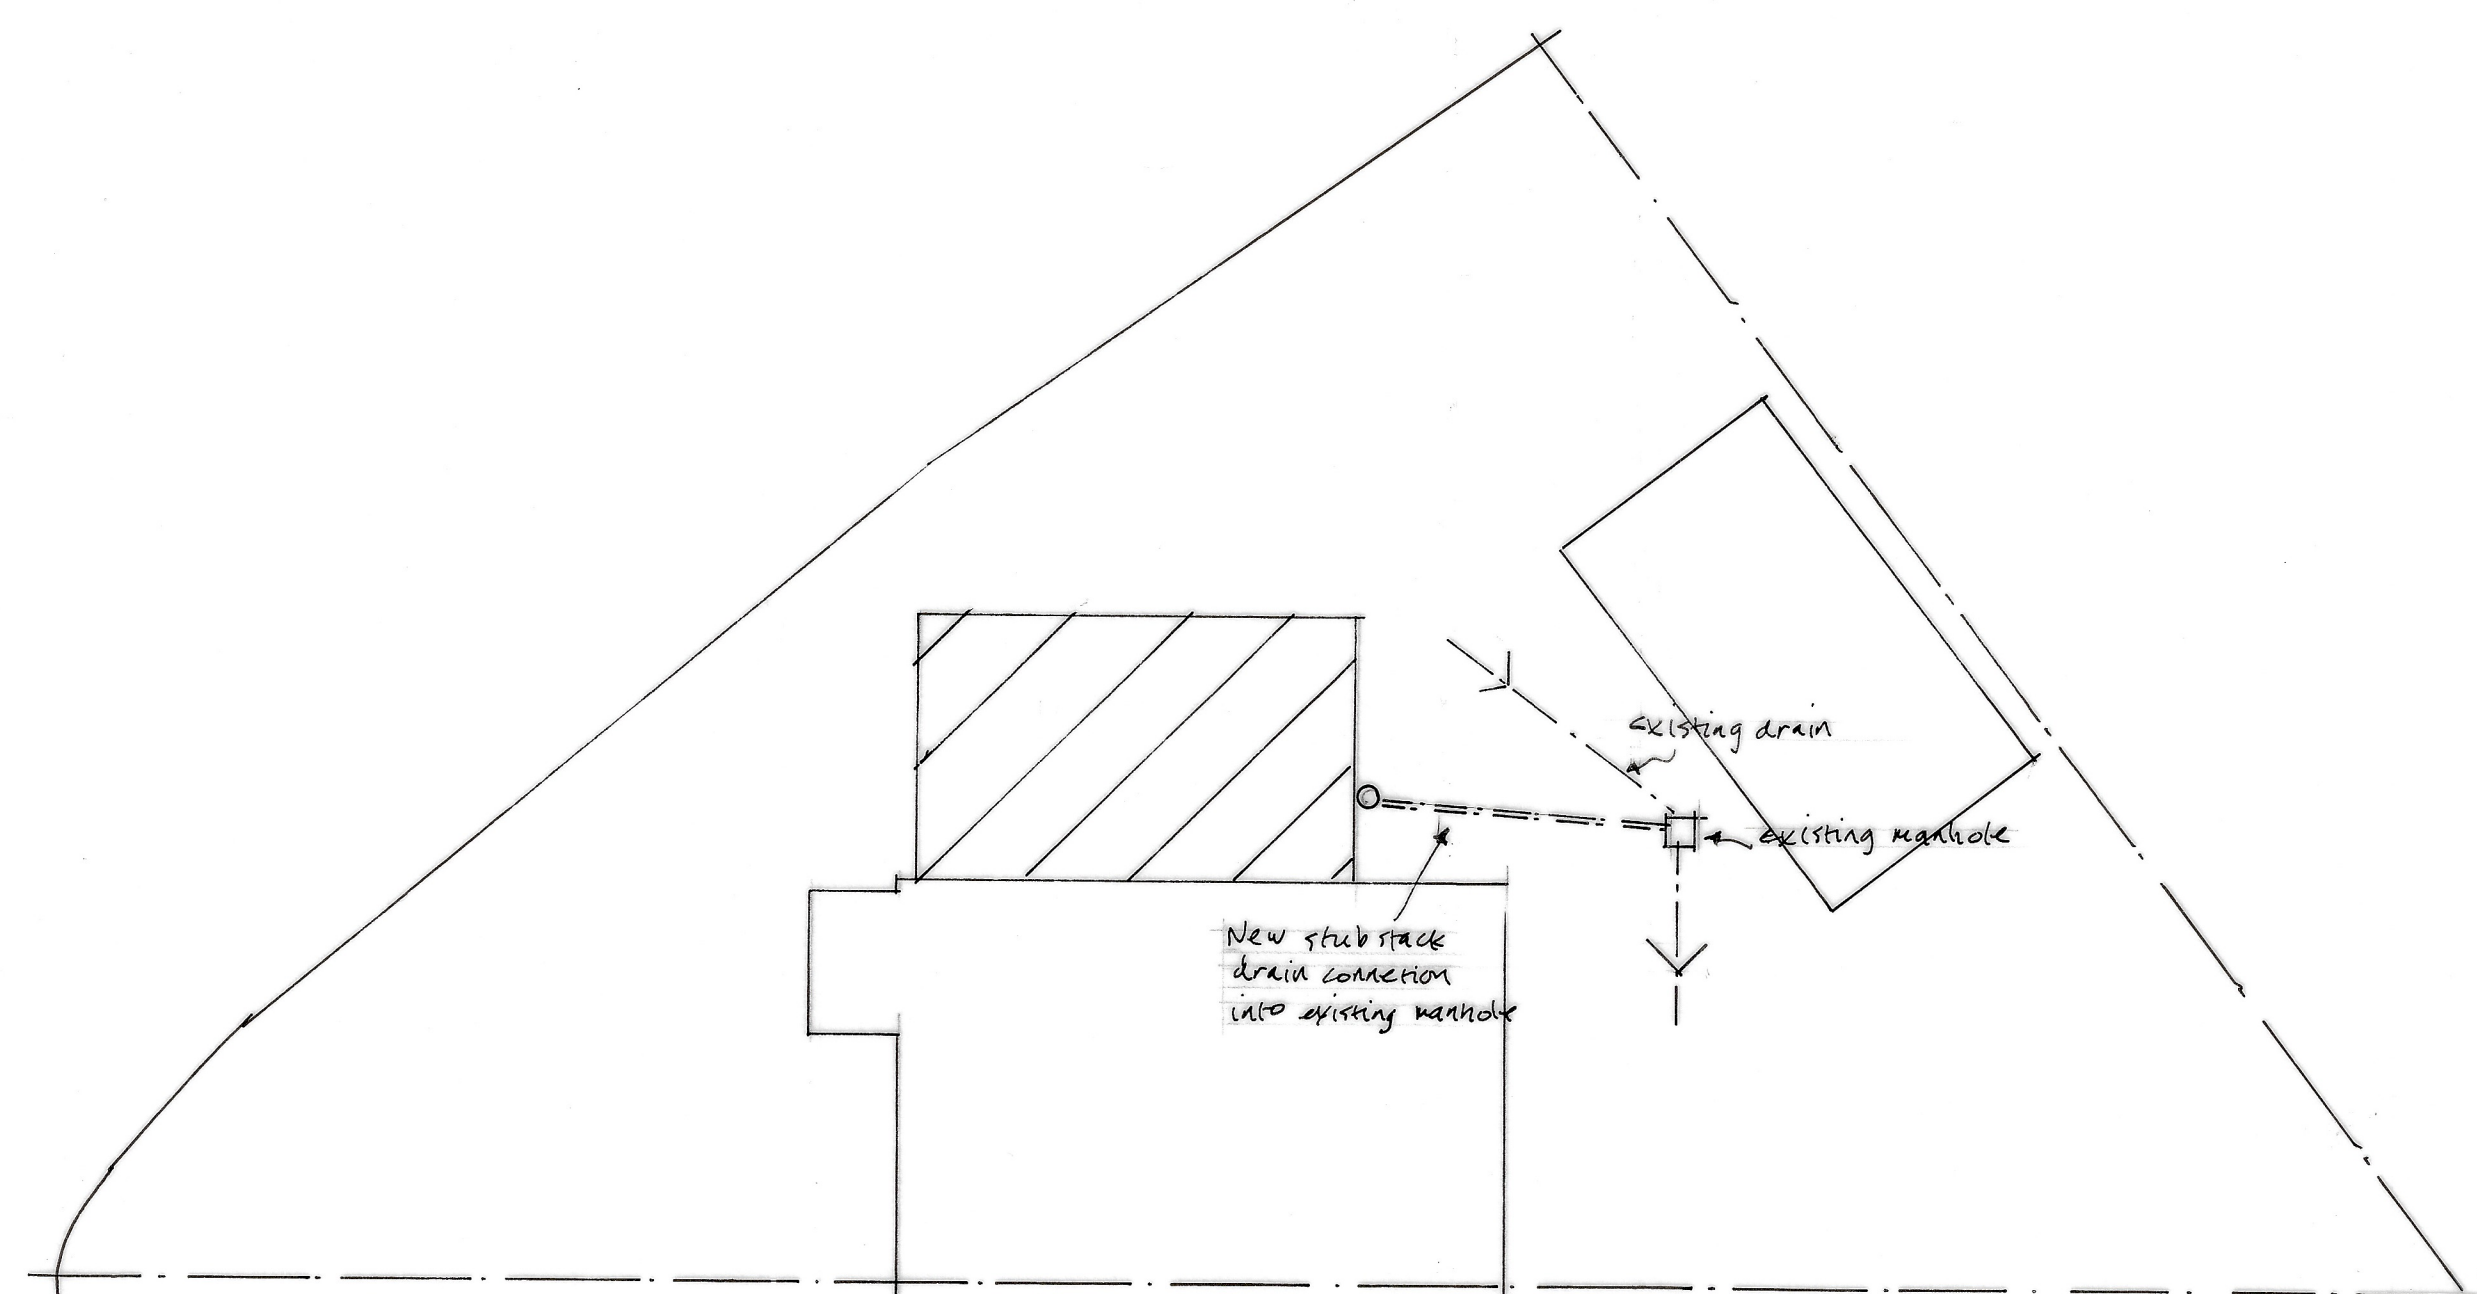

BLOCK PLAN

New internal doors minimum 800mm clear opening
all as current building regulations.

This drawing to be read in conjunction with separate
"Schedule of Notes"

SCALE BAR 1:50eA1 1.00 2.00 3.00 4.00 5.00 M.

DRAWING NO 1 - 06.06.2022 (01/02)

SCALE 1:50 1:100

PROPOSED GROUND FLOOR ADAPTATION

57 ELWORTHY AVENUE

HALEWOOD L26 7AA