

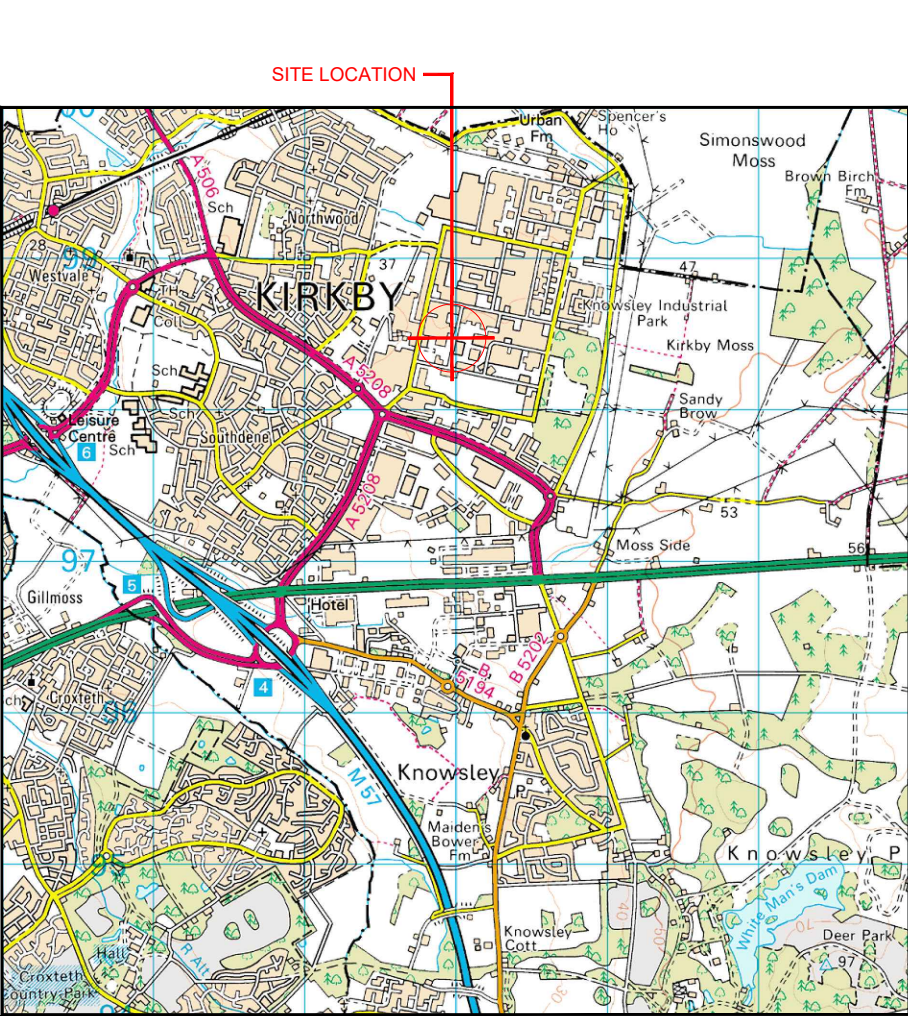


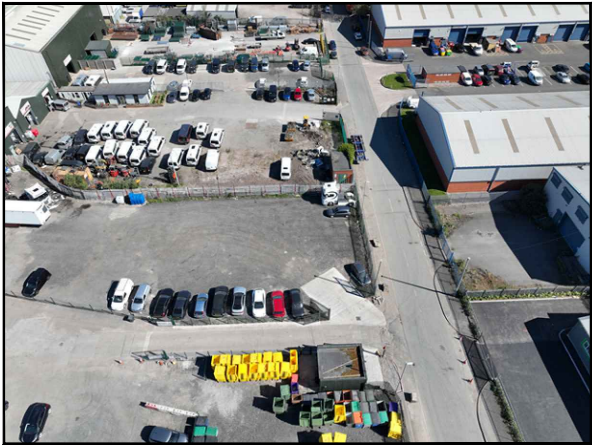


Reproduced by permission of Ordnance Survey on behalf of the Controller of His Majesty's Stationery Office. All rights reserved. © Crown Copyright licence no. 100022432

SITE AREA PLAN

 


SITE PHOTOGRAPH

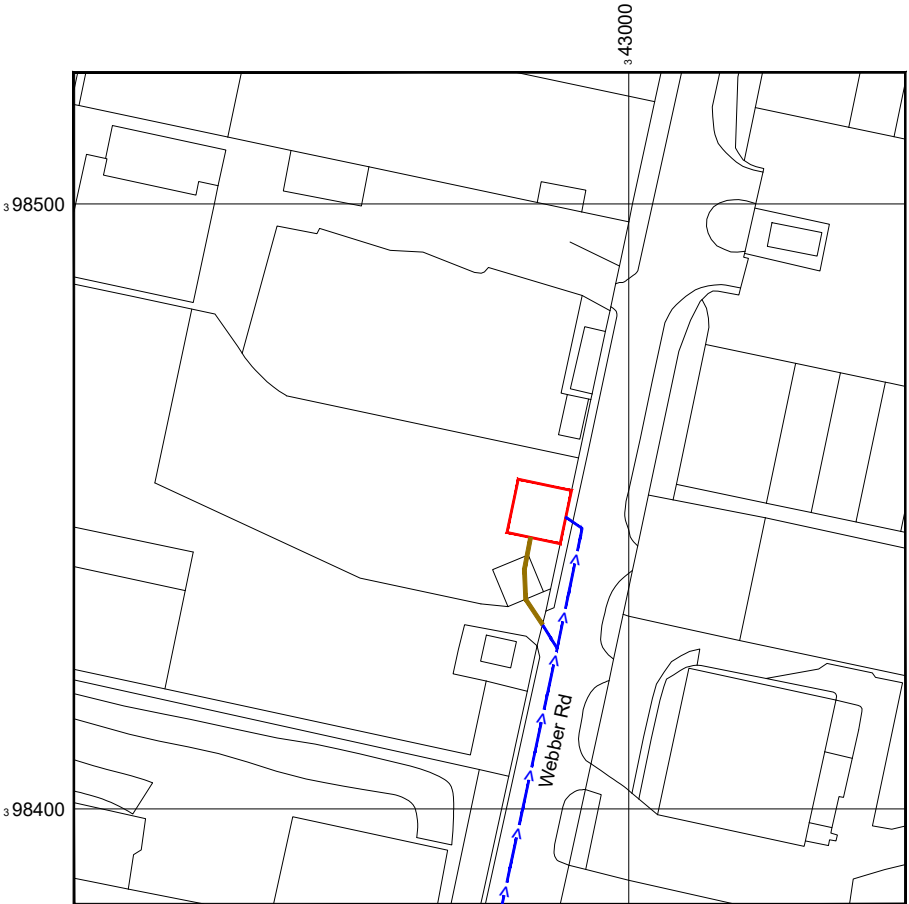

Reproduced by permission of Ordnance Survey on behalf of the Controller of His Majesty's Stationery Office. All rights reserved. © Crown Copyright licence no. 100022432

NGR E: 342981 N: 398454
W3W: apparatus.standing.deduced

SITE LOCATION PLAN

 

- NOTES:
1. ALL DIMENSIONS IN MM UNLESS OTHERWISE NOTED.
- Demise:
- Access Route To Site:
- Access Route:

Master:	Project:	Purpose of Issue:	Issue:
M001	NTQ	Planning	A
Date:	01.06.2026	Revision / Upgrade Description:	
Drawn:	J. Rossi	First Issue	
Checked:	G. Jennings		
Approved:	G. Jennings		



Hutchison 3G UK Limited
Green Park, 450 Longwater Avenue
Reading, RG30 3UR
Tel: 01628 765 000
Fax: 01628 765 001
H3G Base Station Information line:
0845 6043000
Available 8am-8pm Monday to Friday



Everything Everywhere
One Braham Street
London
E1 6EE
Tel: 020 7356 5000



Mobile Broadband Network Limited
Sixth Floor, Thames Tower, Station Road, Reading, RG1 1LX

Design Consultant:



WHP Telecoms
Castlevue House,
Calder Island Way, Wakefield
WF2 7AW

Tel: 01925 424 100
e-mail: info@whptelecoms.com

Site Name:
3 WEBBER ROAD

Site ID:
30003786

Address:
**3 WEBBER ROAD
KNOWSLEY INDUSTRIAL PARK
LIVERPOOL
L33 7SW**


Title:
002 SITE LOCATION PLAN

Project:
NTQ (R)


Purpose of Issue:
GENERAL ARRANGEMENT

EE Cell ID:	MBNL Cell ID:	H3G Cell ID:
10102016	KSY127	L2203

File name:
KSY127_10102016_L2203_MBNL_NTQ_GAD_A

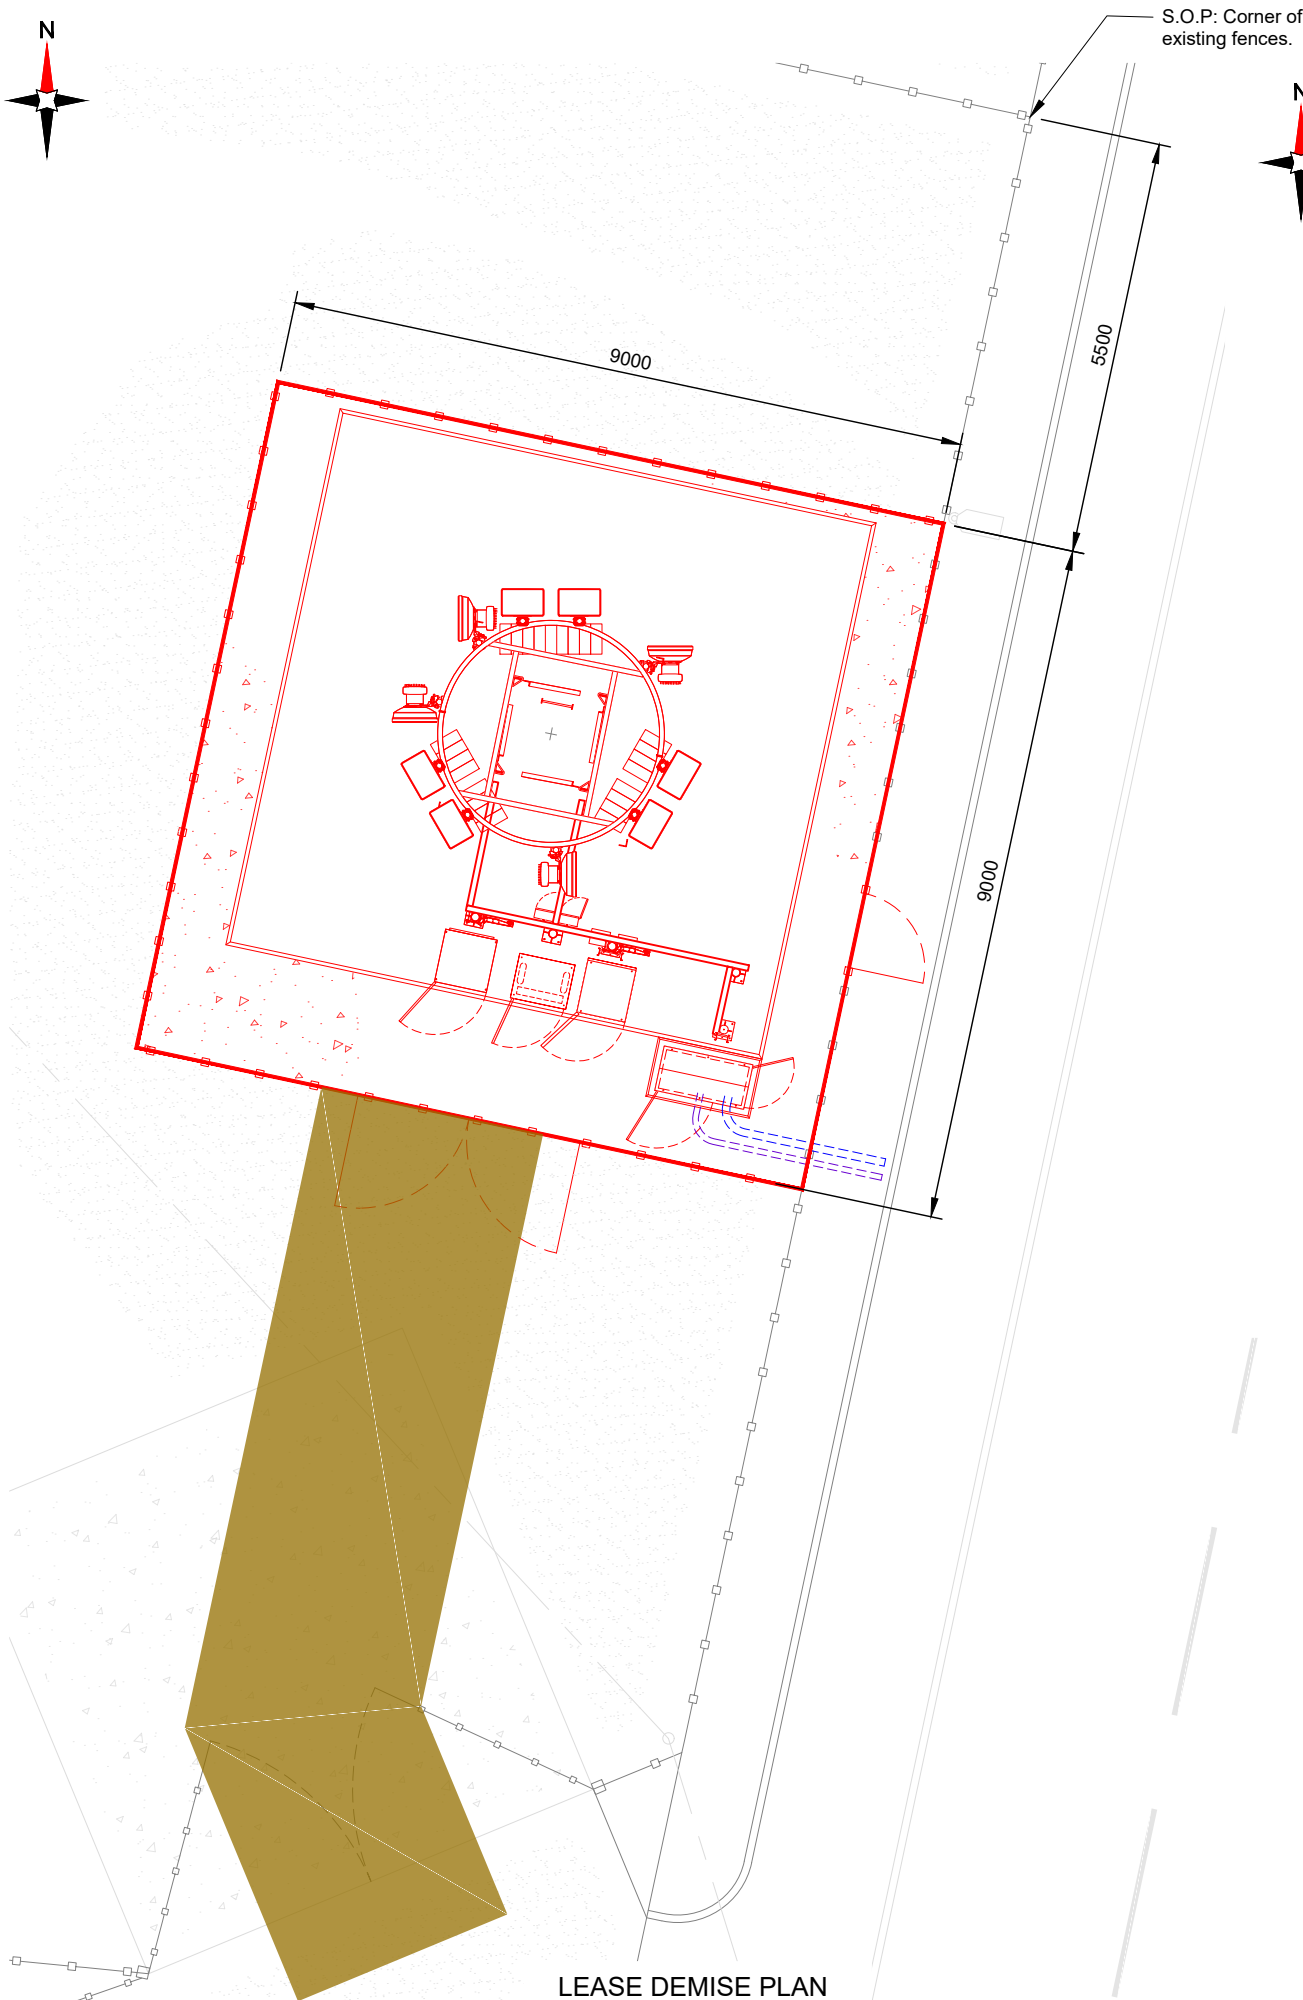


S.O.P: Corner of existing fences.

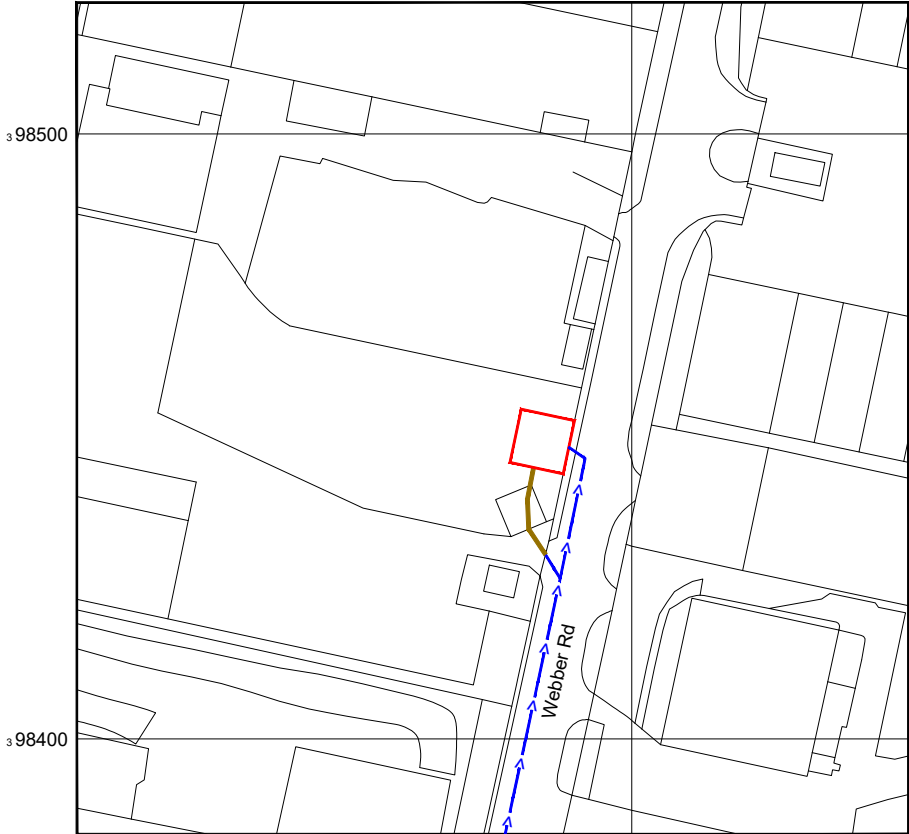


Reproduced by permission of Ordnance Survey on behalf of the Controller of His Majesty's Stationery Office. All rights reserved. © Crown Copyright licence no. 100022432

NGR E: 342981 N: 398454
W3W: apparatus.standing.deduced

SITE LOCATION PLAN

 

LEASE DEMISE PLAN

 

NEW CODE:

Equipment Demise:	Outlined in Red	
Access Route:	Solid Brown	

Master:	Project:	Purpose of Issue:	Issue:
M001	NTQ	Planning	A
Date:	01.06.2026	Revision / Upgrade Description:	
Drawn:	J.Rossi	First Issue	
Checked:	G.Jennings		
Approved:	G.Jennings		



Hutchison 3G UK Limited
Green Park, 450 Longwater Avenue
Reading, RG30 3UR
Tel: 01628 765 000
Fax: 01628 765 001
H3G Base Station Information line:
0845 6043000
Available 8am-8pm Monday to Friday



Everything Everywhere
One Braham Street
London
E1 8EE
Tel: 020 7358 0000




Mobile Broadband Network Limited
Sixth Floor, Thames Tower, Station Road, Reading, RG1 1LX

Design Consultant:



WHP Telecoms
Castleview House,
Calder Island Way, Wakefield
WF2 7AW
Tel: 01925 424 100
e-mail: info@whptelecoms.com

Site Name:	3 WEBBER ROAD		
Site ID:	30003786		
Address:	3 WEBBER ROAD KNOWSLEY INDUSTRIAL PARK LIVERPOOL L33 7SW		
Title:	004 LEASE DEMISE		
Project:	NTQ (R)		
Purpose of Issue:	GENERAL ARRANGEMENT		
EE Cell ID:	MBNL Cell ID:	H3G Cell ID:	
10102016	KSU127	L2203	
File name:			
KSU127_10102016_L2203_MBNL_NTQ_GAD_A			

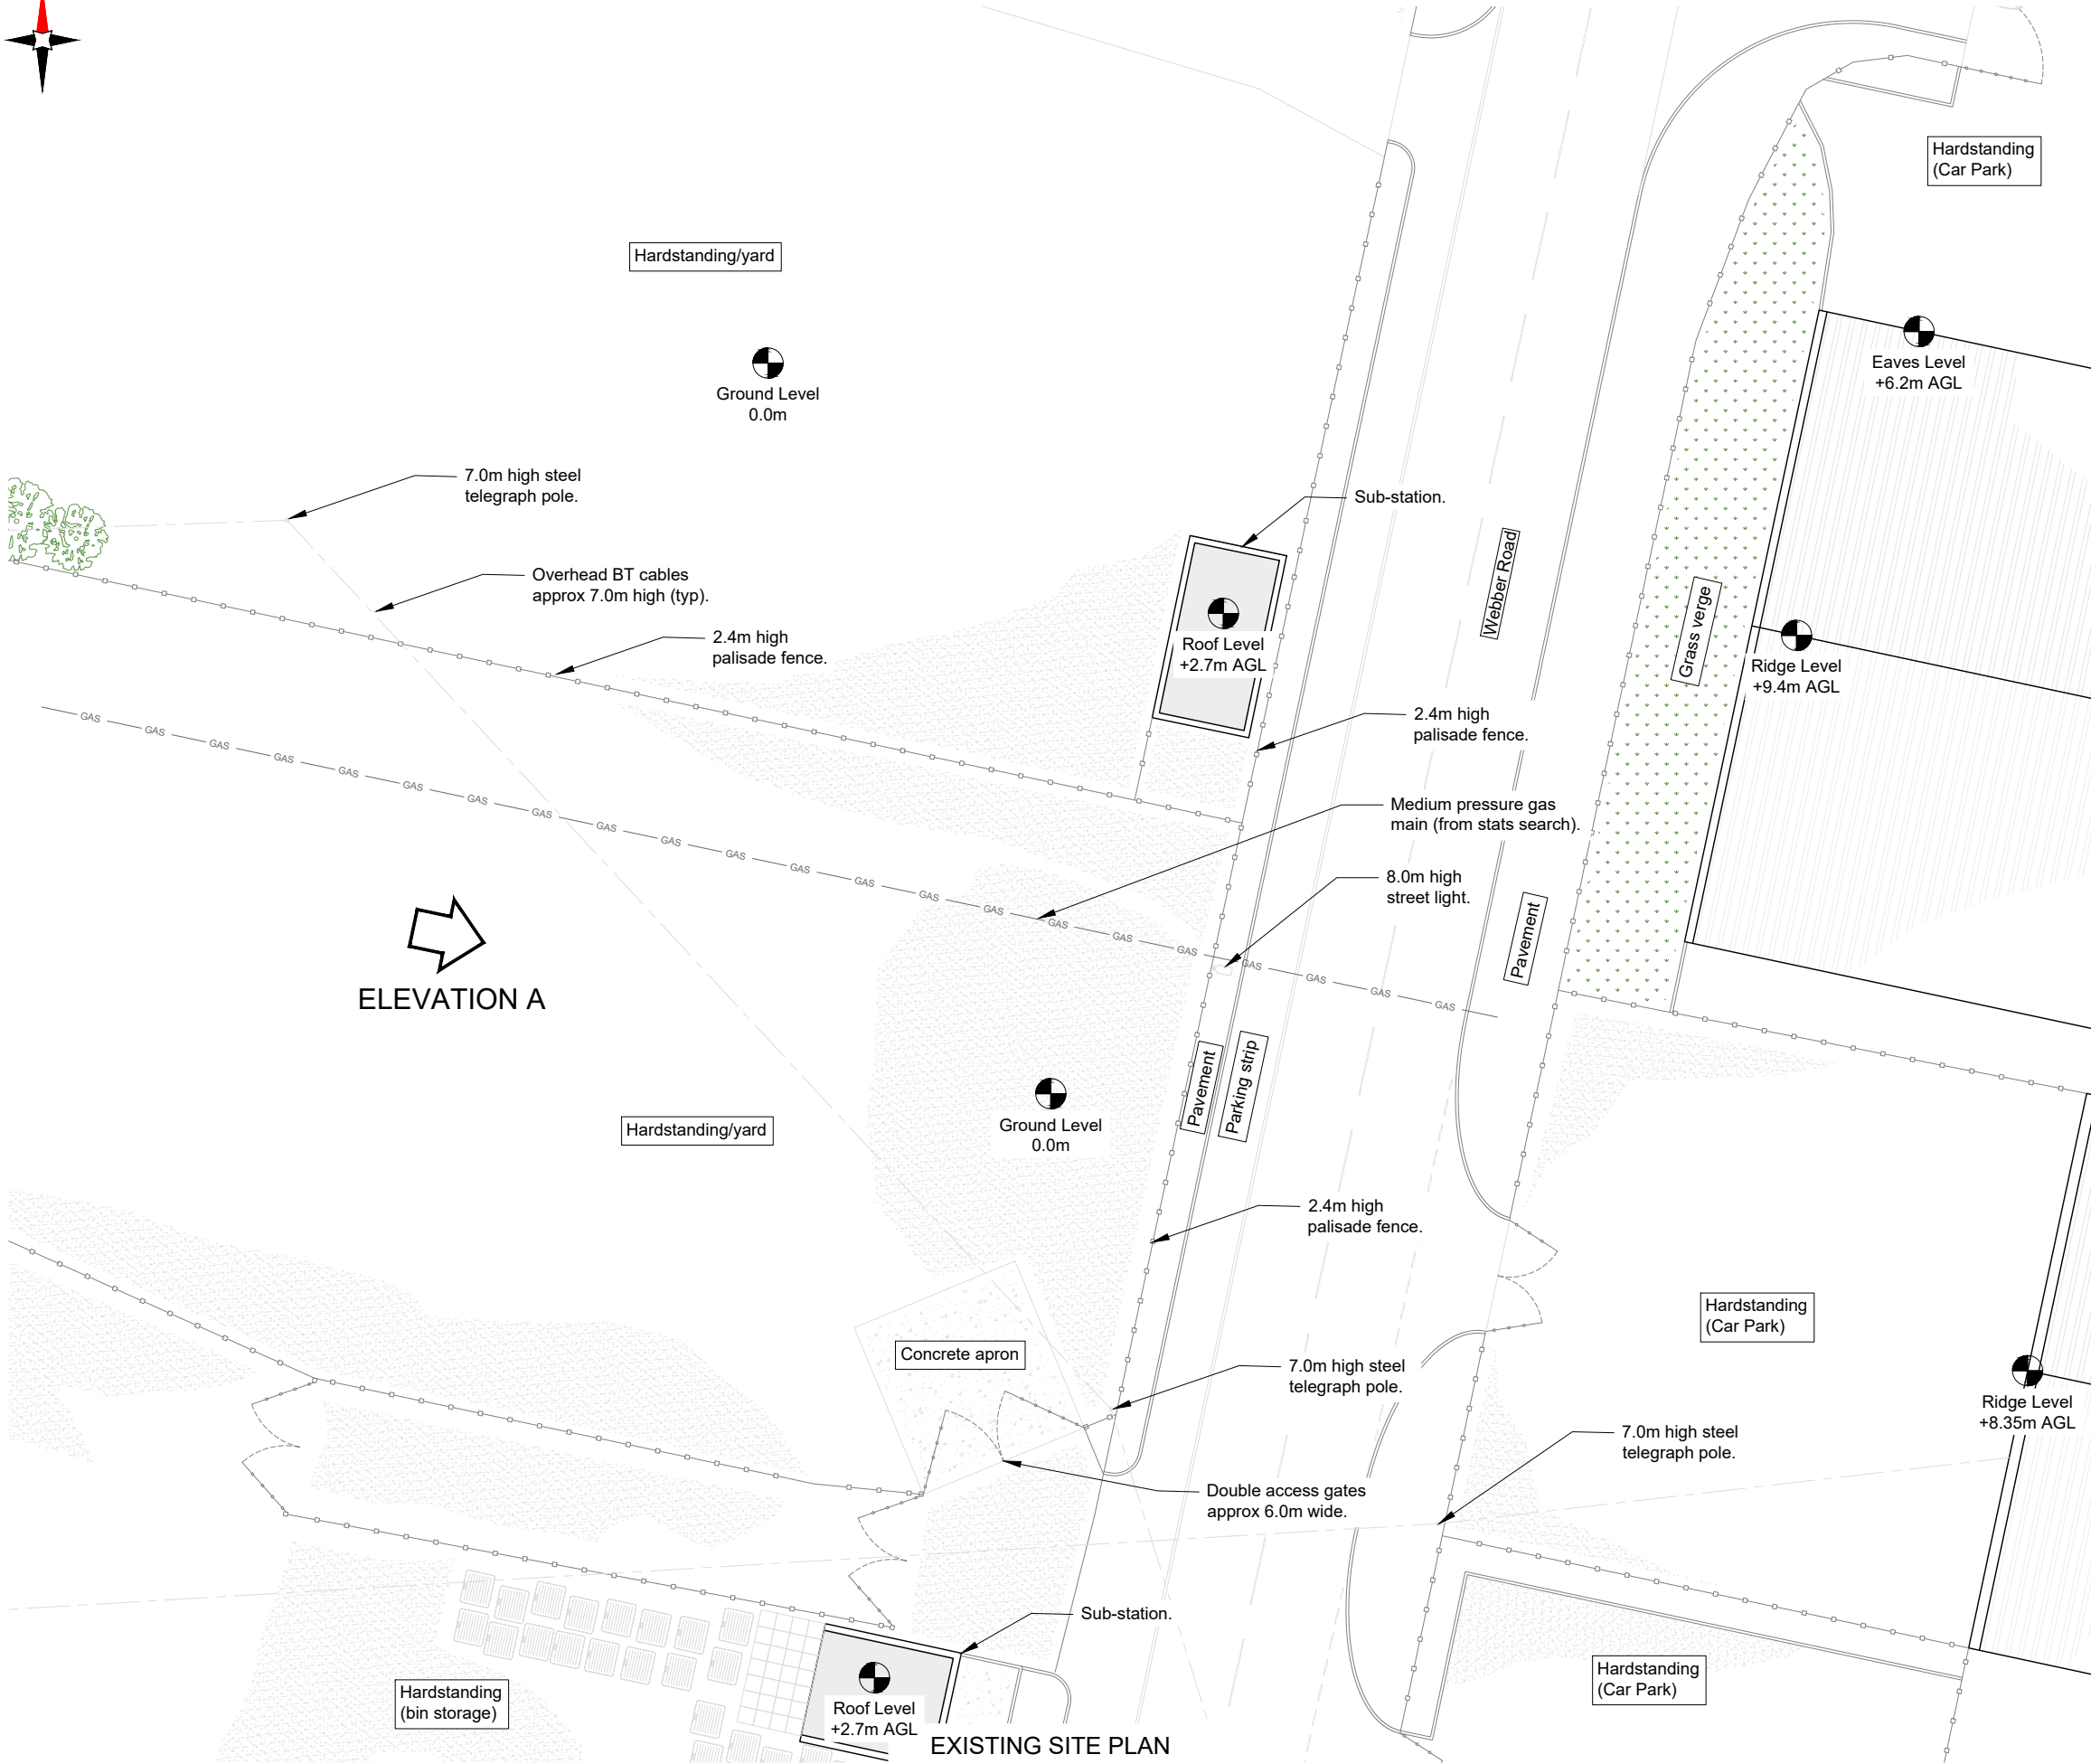

NOTES:

1. ALL DIMENSIONS IN MM UNLESS OTHERWISE NOTED.

Master:	M001	Project:	NTQ	Purpose of Issue:	Planning	Issue:	A
Date:	01.06.2026	Revision / Upgrade Description:					
Drawn:	J.Rossi	First Issue					
Checked:	G.Jennings						
Approved:	G.Jennings						

Hutchison 3G UK Limited
Green Park, 450 Longwater Avenue
Reading, RG30 3UR
Tel: 01628 765 000
Fax: 01628 765 001
H3G Base Station Information line:
0845 6043000
Available 8am-8pm Monday to Friday

Everything Everywhere
One Braham Street
London
E1 6EE
Tel: 020 7356 5000

Mobile Broadband Network Limited
Sixth Floor, Thames Tower, Station Road, Reading, RG1 1LX

Design Consultant:

WHP Telecoms
Castleview House,
Calder Island Way, Wakefield
WF2 7AW
Tel: 01925 424 100
e-mail: info@whptelecoms.com

Site Name:

3 WEBBER ROAD

Site ID:

30003786

Address:

3 WEBBER ROAD
KNOWSLEY INDUSTRIAL PARK
LIVERPOOL
L33 7SW

Title:

100 EXISTING SITE PLAN

Project:

NTQ (R)


Purpose of Issue:

GENERAL ARRANGEMENT

EE Cell ID:	MBNL Cell ID:	H3G Cell ID:
10102016	KSY127	L2203

File name:

KSY127_10102016_L2203_MBNL_NTQ_GAD_A

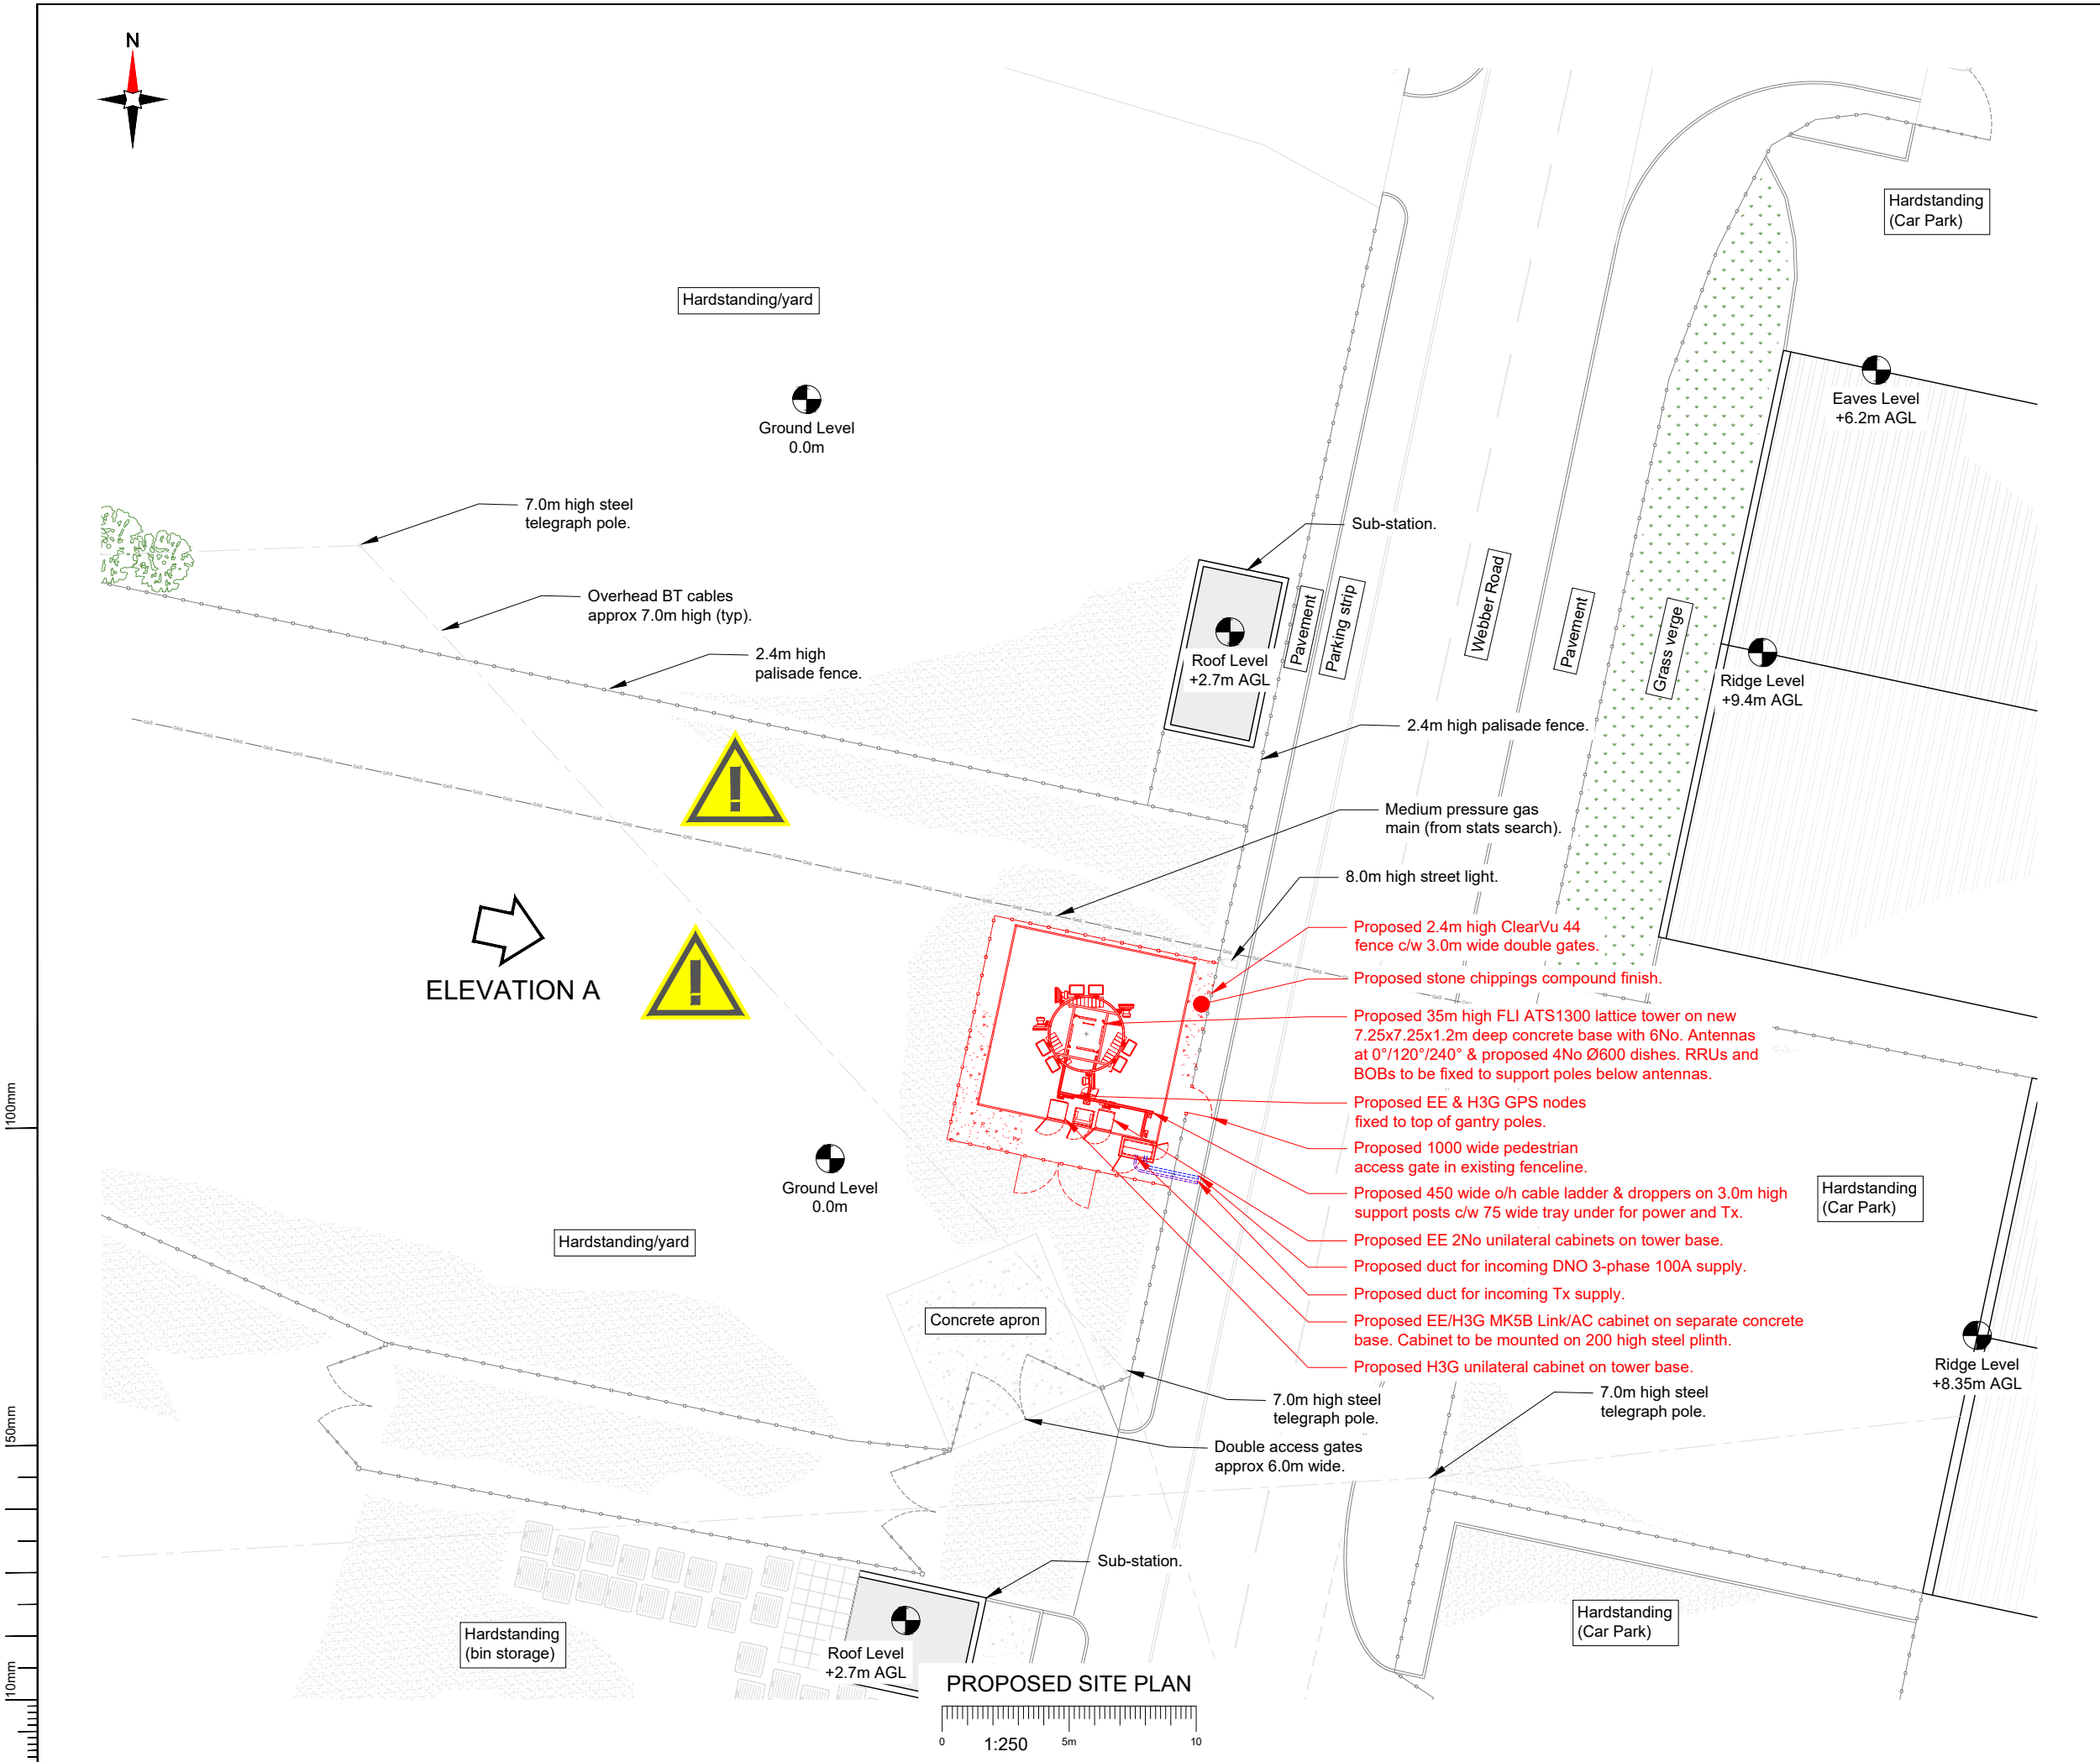

NOTES:

1. ALL DIMENSIONS IN MM UNLESS OTHERWISE NOTED.

Master:	Project:		Purpose of Issue:	Issue:
M001	NTQ		Planning	A
Date:	01.06.2026	Revision / Upgrade Description:		
Drawn:	J.Rossi	First Issue		
Checked:	G.Jennings			
Approved:	G.Jennings			

Hutchison 3G UK Limited
Green Park, 450 Longwater Avenue
Reading, RG30 3UR
Tel: 01628 765 000
Fax: 01628 765 001
H3G Base Station Information line:
0845 6043000
Available 8am-8pm Monday to Friday

Everything Everywhere
One Braham Street
London
E1 8EE
Tel: 020 7358 0000

Mobile Broadband Network Limited
Sixth Floor, Thames Tower, Station Road, Reading, RG1 1LX

Design Consultant:

WHP Telecoms
Castleview House,
Calder Island Way, Wakefield
WF2 7AW
Tel: 01925 424 100
e-mail: info@whptelecoms.com

Site Name:

3 WEBBER ROAD

Site ID:

30003786

Address:

3 WEBBER ROAD
KNOWSLEY INDUSTRIAL PARK
LIVERPOOL
L33 7SW

Title:

150 PROPOSED SITE PLAN

Project:

NTQ (R)

Purpose of Issue:



GENERAL ARRANGEMENT

EE Cell ID:	MBNL Cell ID:	H3G Cell ID:
10102016	KSY127	L2203

File name:

KSY127_10102016_L2203_MBNL_NTQ_GAD_A

100mm
50mm
10mm

 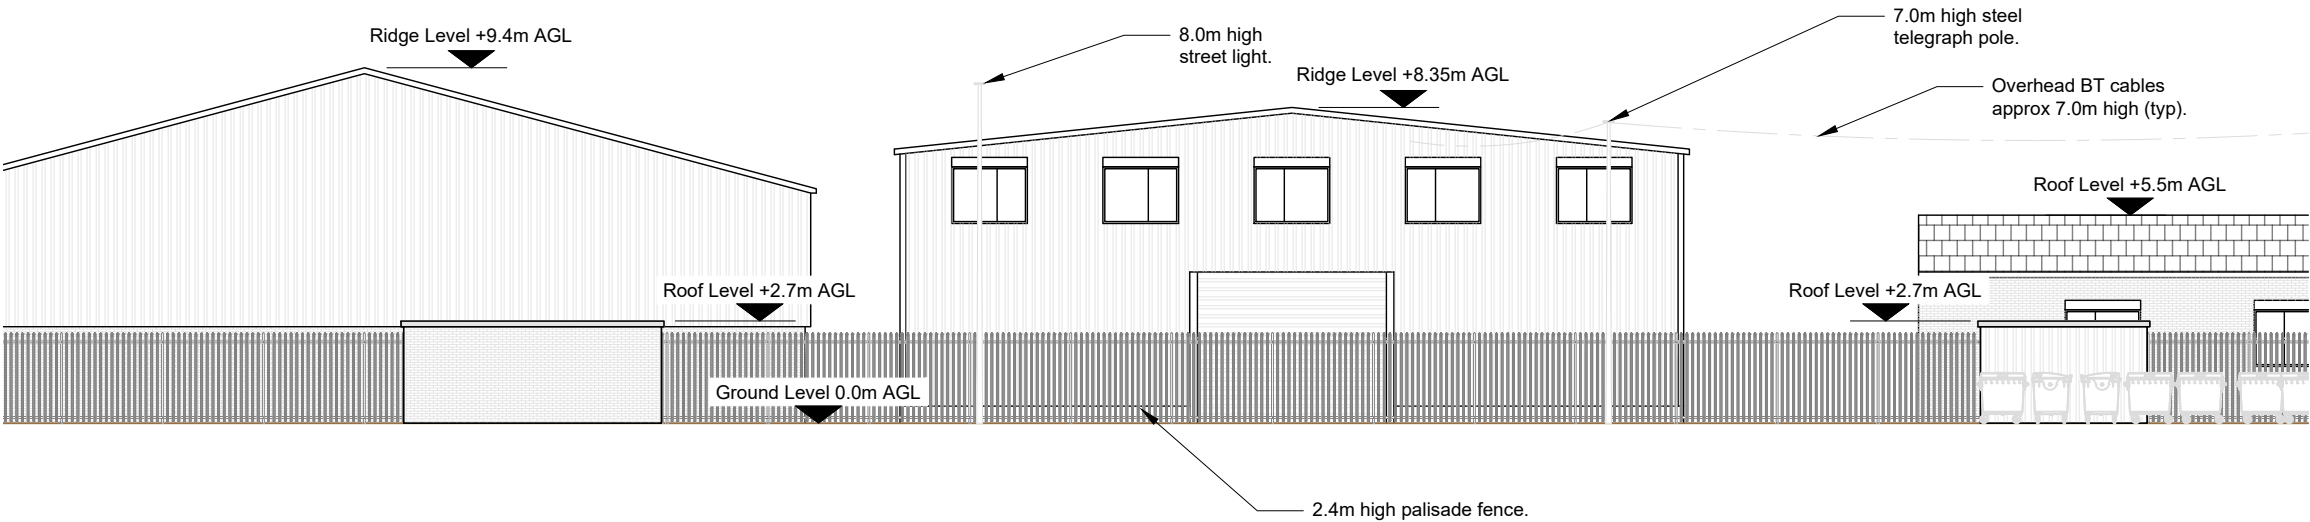

- NOTES:
1. ALL DIMENSIONS IN MM UNLESS OTHERWISE NOTED.

Master:	Project:	Purpose of Issue:	Issue:
M001	NTQ	Planning	A
Date:	01.06.2026	Revision / Upgrade Description:	
Drawn:	J.Rossi	First Issue	
Checked:	G.Jennings		
Approved:	G.Jennings		



Hutchison 3G UK Limited
Green Park, 450 Longwater Avenue
Reading, RG30 3UR
Tel: 01628 765 000
Fax: 01628 765 001

H3G Base Station Information line:
0845 6043000
Available 8am-8pm Monday to Friday



Everything Everywhere
One Braham Street
London
E1 8EE

Tel: 020 7356 5000



Mobile Broadband Network Limited
Sixth Floor, Thames Tower, Station Road, Reading, RG1 1LX

Design Consultant:




WHP Telecoms
Castleview House,
Calder Island Way, Wakefield
WF2 7AW

Tel: 01925 424 100
e-mail: info@whptelecoms.com

Site Name:	3 WEBBER ROAD		
Site ID:	30003786		
Address:	3 WEBBER ROAD KNOWSLEY INDUSTRIAL PARK LIVERPOOL L33 7SW		
Title:	200 EXISTING SITE ELEVATION		
Project:	NTQ (R)		
Purpose of Issue:	GENERAL ARRANGEMENT		
EE Cell ID:	MBNL Cell ID:	H3G Cell ID:	
10102016	KSY127	L2203	
File name:			
KSY127_10102016_L2203_MBNL_NTQ_GAD_A			

100mm
50mm
10mm

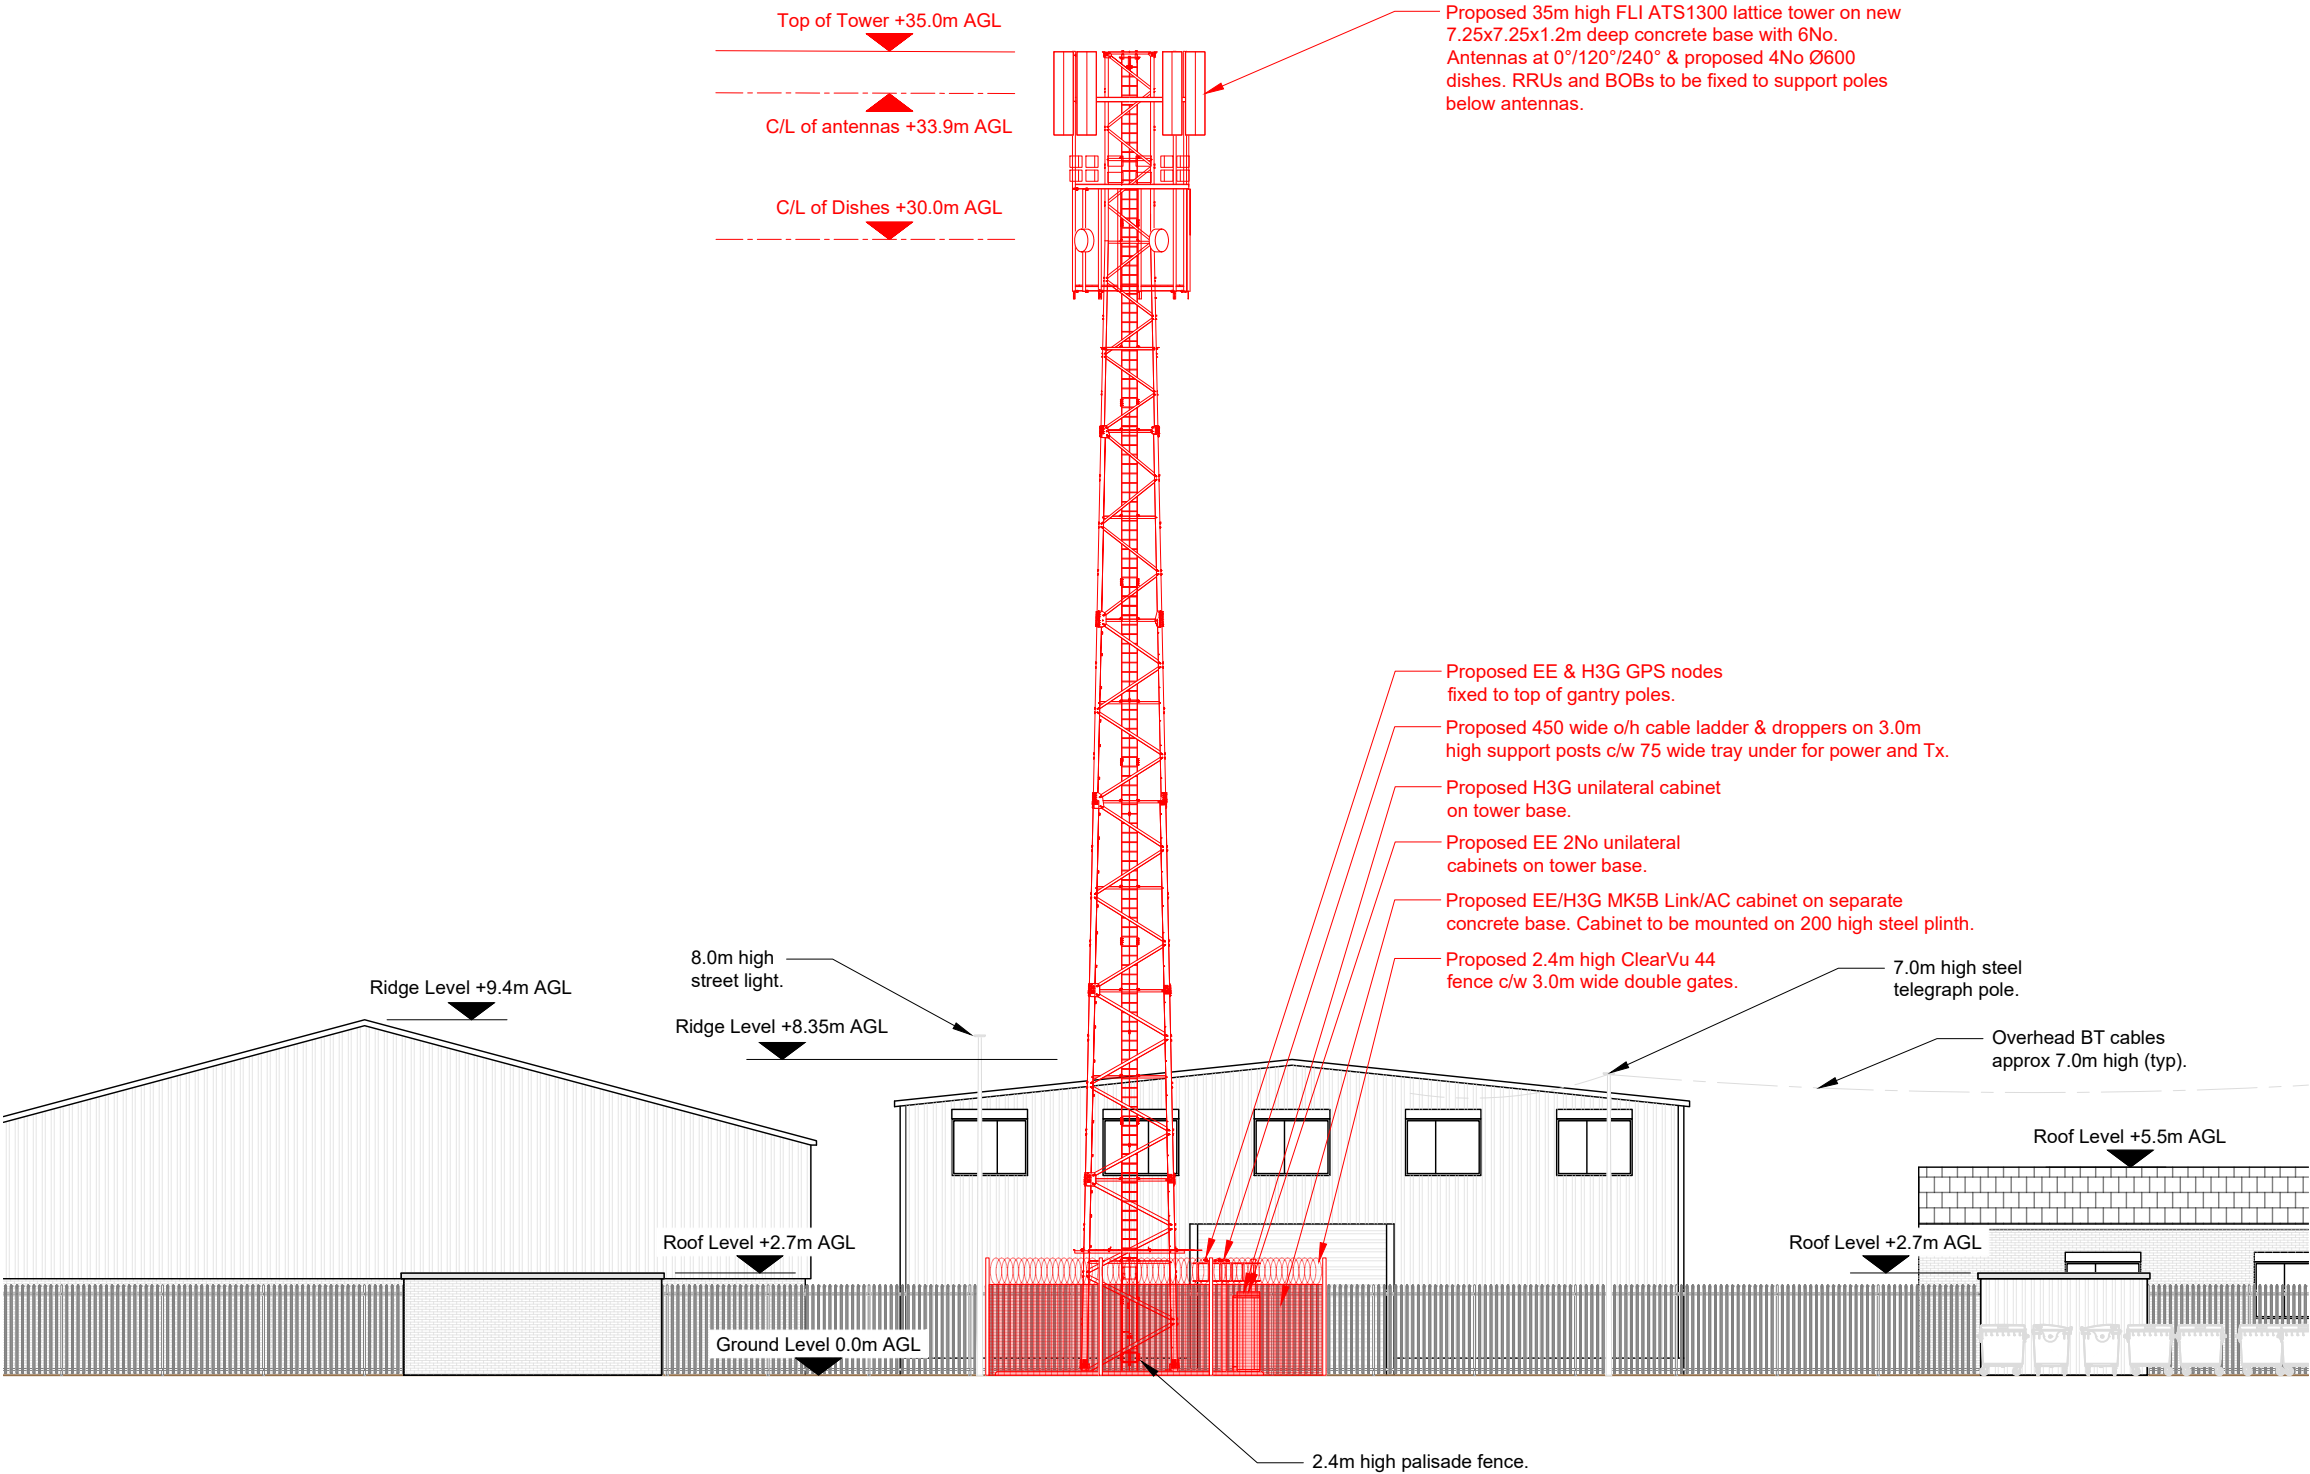

PROPOSED SITE ELEVATION A

0 1:200 5m 8

NOTES:

1. ALL DIMENSIONS IN MM UNLESS OTHERWISE NOTED.

Master:	Project:	Purpose of Issue:	Issue:
M001	NTQ	Planning	A
Date:	01.06.2026	Revision / Upgrade Description:	
Drawn:	J.Rossi	First Issue	
Checked:	G.Jennings		
Approved:	G.Jennings		



Hutchison 3G UK Limited
Green Park, 450 Longwater Avenue
Reading, RG30 3UR
Tel: 01628 765 000
Fax: 01628 765 001
H3G Base Station Information line:
0845 6043000
Available 8am-8pm Monday to Friday



Everything Everywhere
One Braham Street
London
E1 6EE
Tel: 020 7356 0000



Mobile Broadband Network Limited
Sixth Floor, Thames Tower, Station Road, Reading, RG1 1LX

Design Consultant:



WHP Telecoms
Castleview House,
Calder Island Way, Wakefield
WF2 7AW
Tel: 01925 424 100
e-mail: info@whptelecoms.com

Site Name:	3 WEBBER ROAD		
Site ID:	30003786		
Address:	3 WEBBER ROAD KNOWSLEY INDUSTRIAL PARK LIVERPOOL L33 7SW		
Title:	250 PROPOSED SITE ELEVATION		
Project:	NTQ (R)		
Purpose of Issue:	GENERAL ARRANGEMENT		
EE Cell ID:	MBNL Cell ID:	H3G Cell ID:	
10102016	KSY127	L2203	
File name:			
KSY127_10102016_L2203_MBNL_NTQ_GAD_A			