


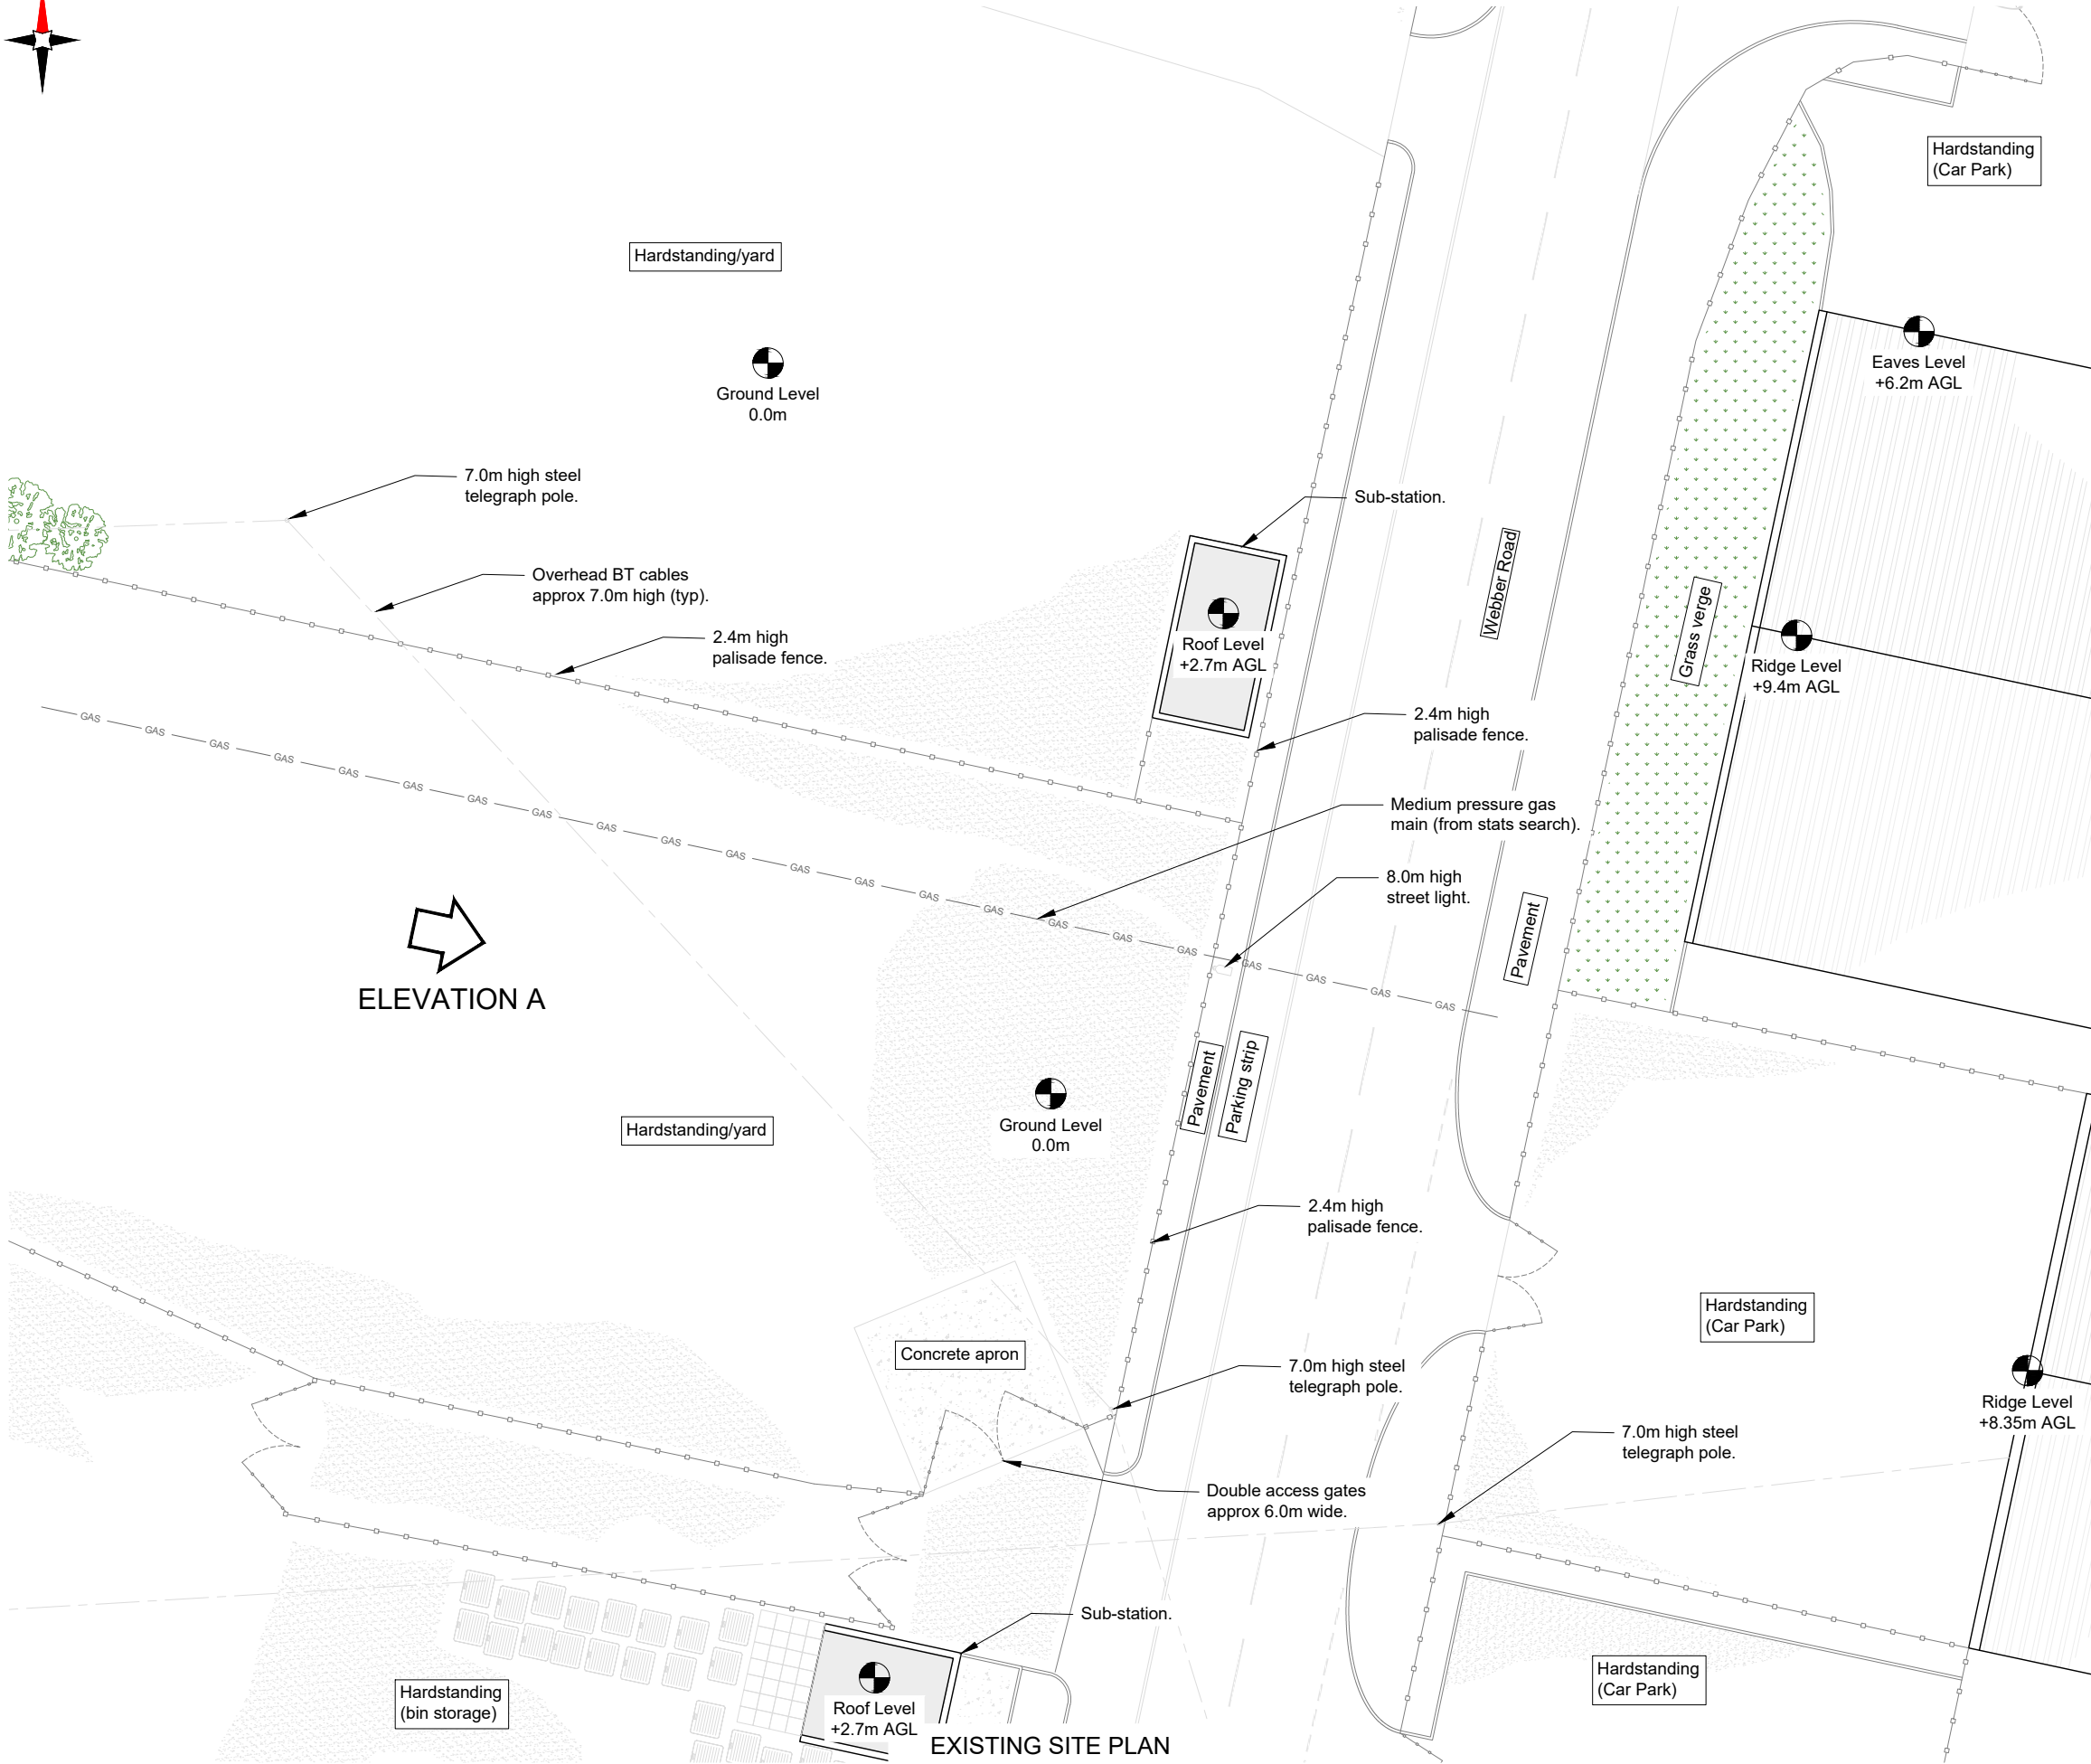

ELEVATION A

- NOTES:
- ALL DIMENSIONS IN MM UNLESS OTHERWISE NOTED.

Master:	M001	Project:	NTQ	Purpose of Issue:	Planning	Issue:	A
Date:	01.06.2026	Drawn:	J.Rossi	Checked:	G.Jennings	Approved:	G.Jennings
Revision / Upgrade Description:				First Issue			



Hutchison 3G UK Limited
Green Park, 450 Longwater Avenue
Reading, RG30 3UR
Tel: 01628 765 000
Fax: 01628 765 001
H3G Base Station Information line:
0845 6043000
Available 8am-8pm Monday to Friday



Everything Everywhere
One Braham Street
London
E1 6EE
Tel: 020 7356 5000



Mobile Broadband Network Limited
Sixth Floor, Thames Tower, Station Road, Reading, RG1 1LX

Design Consultant:



WHP Telecoms
Castleview House,
Calder Island Way, Wakefield
WF2 7AW
Tel: 01925 424 100
e-mail: info@whptelecoms.com

Site Name: 3 WEBBER ROAD

Site ID: 30003786

Address: 3 WEBBER ROAD
KNOWSLEY INDUSTRIAL PARK
LIVERPOOL
L33 7SW

Title: 100 EXISTING SITE PLAN

Project: NTQ (R)

Purpose of Issue: GENERAL ARRANGEMENT

EE Cell ID:	MBNL Cell ID:	H3G Cell ID:
10102016	KSY127	L2203

File name: KSY127_10102016_L2203_MBNL_NTQ_GAD_A