


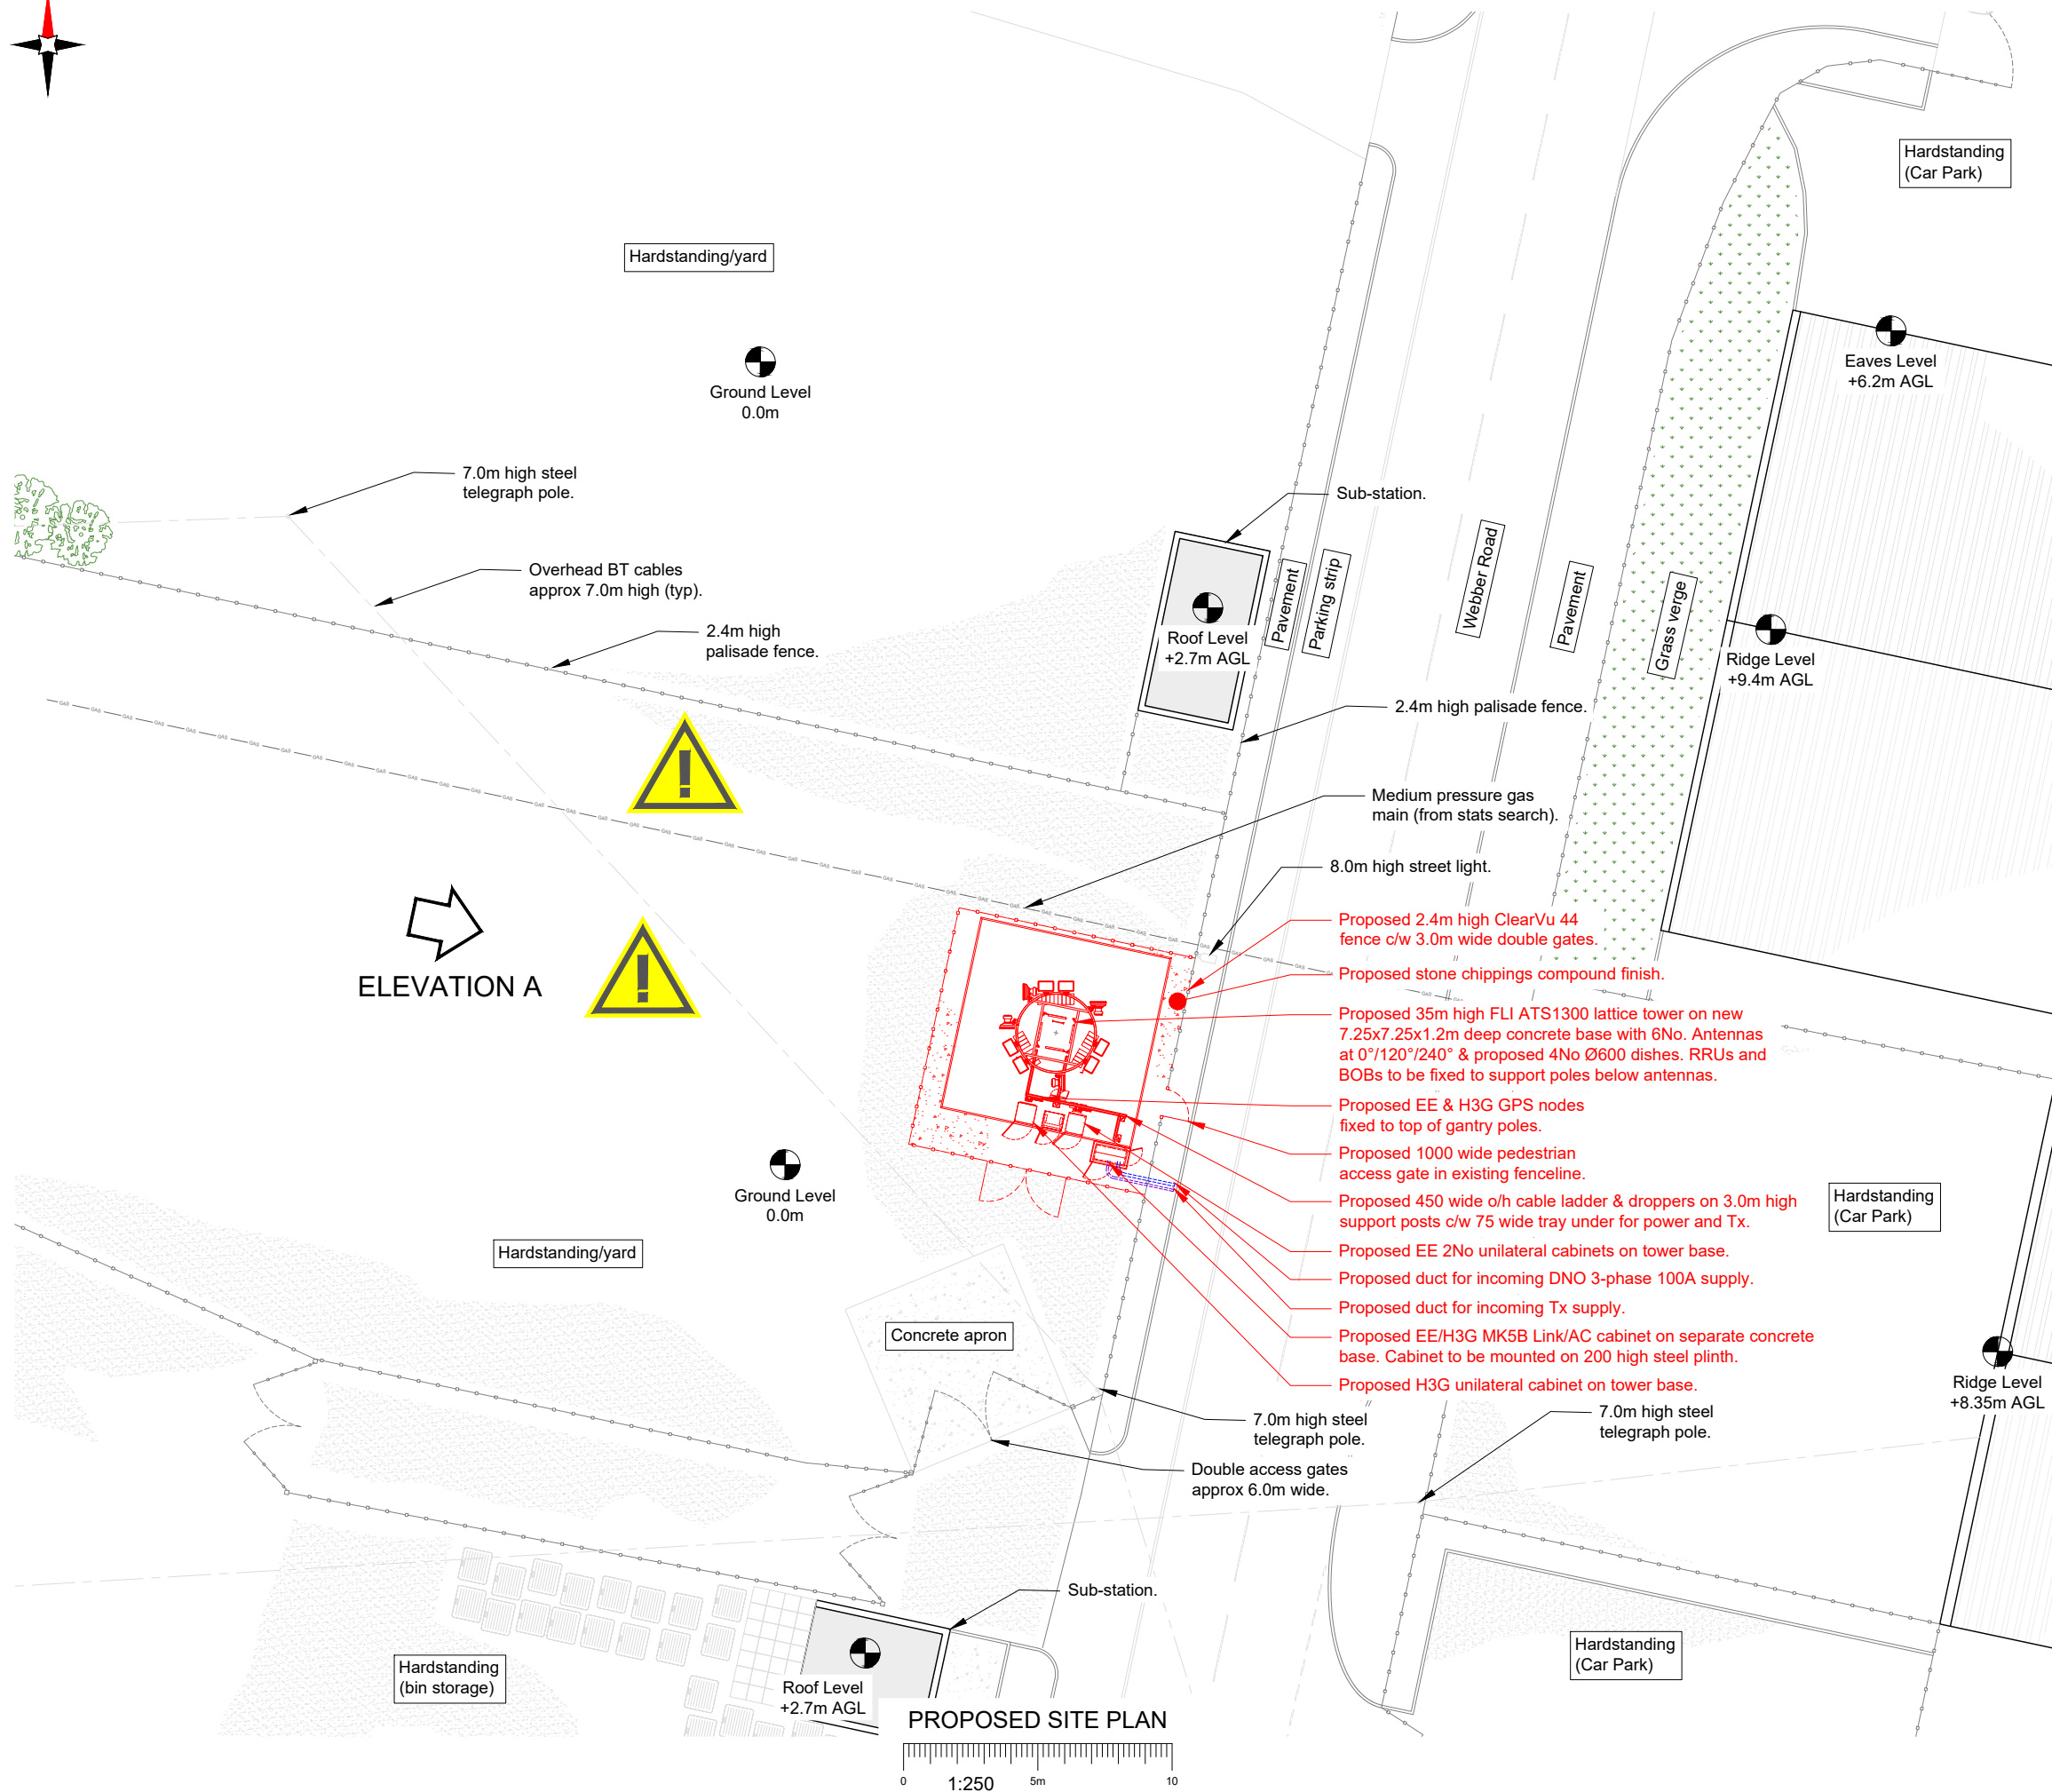

1. ALL DIMENSIONS IN MM UNLESS OTHERWISE NOTED.

Master: M001	Project: NTQ	Purpose of Issue: Planning	Issue: A
Date: 01.06.2026	Revision / Upgrade Description:		
Drawn: J.Rossi	First Issue		
Checked: G.Jennings			
Approved: G.Jennings			



Hutchison 3G UK Limited
Green Park, 450 Longwater Avenue
Reading, RG30 3UR
Tel: 01628 765 000
Fax: 01628 765 001

H3G Base Station Information line:
0845 6043000
Available 8am-8pm Monday to Friday



Everything Everywhere
One Braham Street
London
E1 8EE

Tel: 020 7356 5000



Mobile Broadband Network Limited
Sixth Floor, Thames Tower, Station Road, Reading, RG1 1LX

Design Consultant:



WHP Telecoms
Castleview House,
Calder Island Way, Wakefield
WF2 7AW

Tel: 01925 424 100
e-mail: info@whptelecoms.com

Site Name: 3 WEBBER ROAD

Site ID: 30003786

Address: 3 WEBBER ROAD
KNOWSLEY INDUSTRIAL PARK
LIVERPOOL
L33 7SW

Title: 150 PROPOSED SITE PLAN

Project:	NTQ (R)
----------	---------

Purpose of Issue:	GENERAL ARRANGEMENT
-------------------	---------------------

EE Cell ID: 10102016	MBNL Cell ID: KSY127	H3G Cell ID: L2203
--------------------------------	--------------------------------	------------------------------

File name: KSY127 10102016 L2203 MBNL NTQ GAD A