


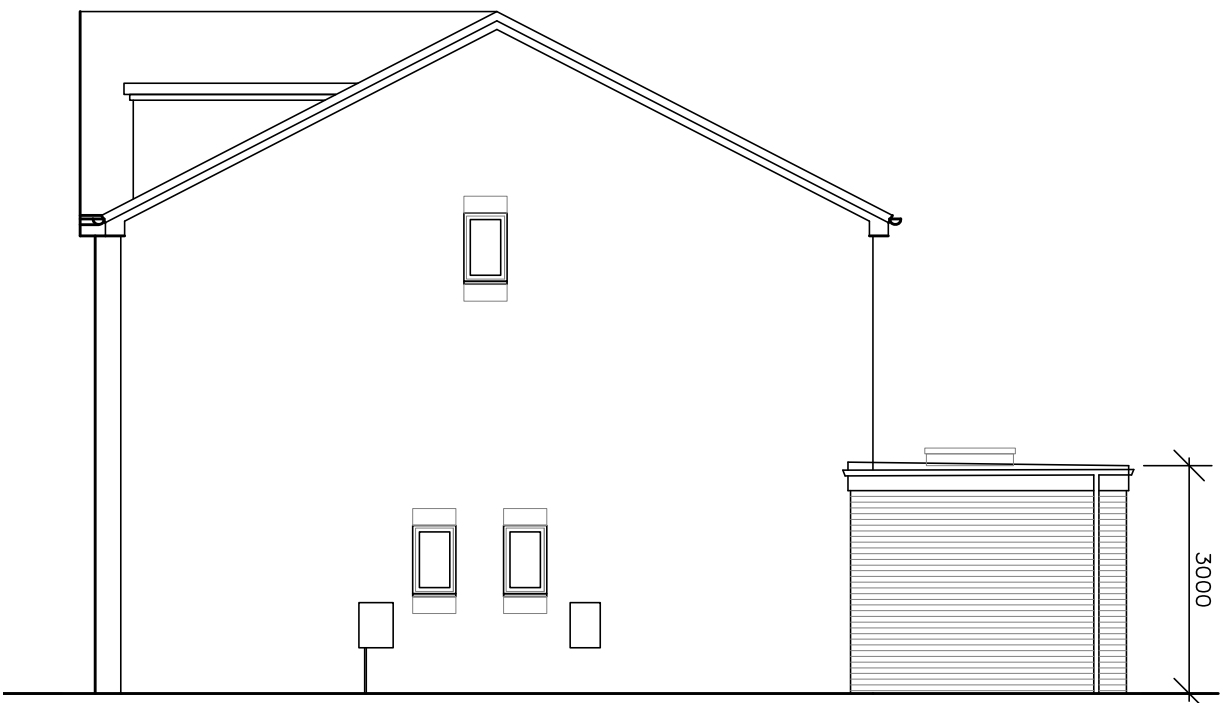

SIDE ELEVATION South 1:100


PROPOSED MATERIALS
To Match Existing

WALLS:
Baggeridge Oakwood Multi


ROOF: Grey Insitu GRP
RW Goods: Black Half
Round Gutters

French Door: White uPVC
Sliding Folding Door: White
Aluminium

0 5
Metres 1:100

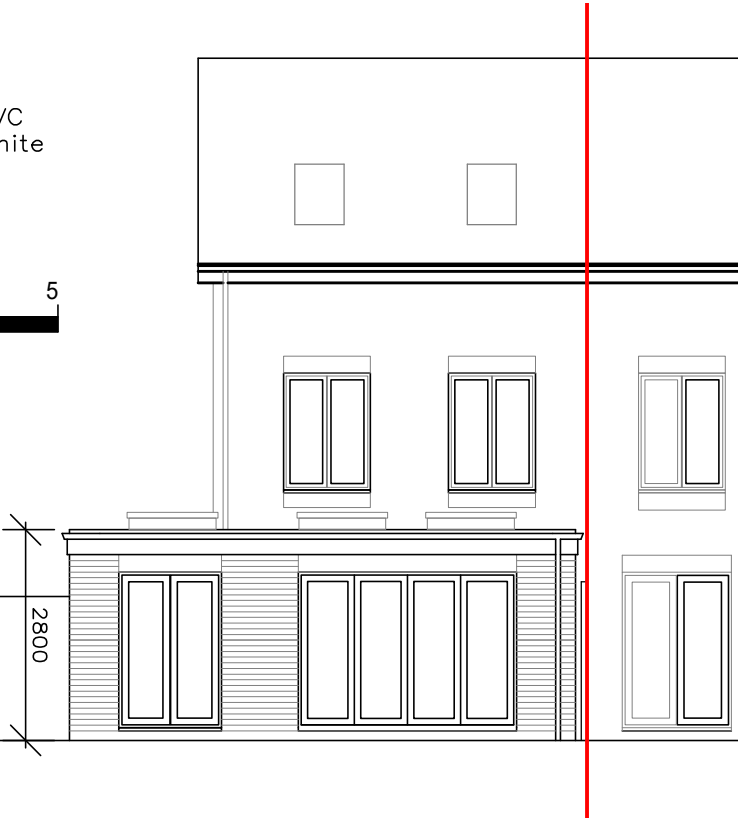


REAR ELEVATION 1:100

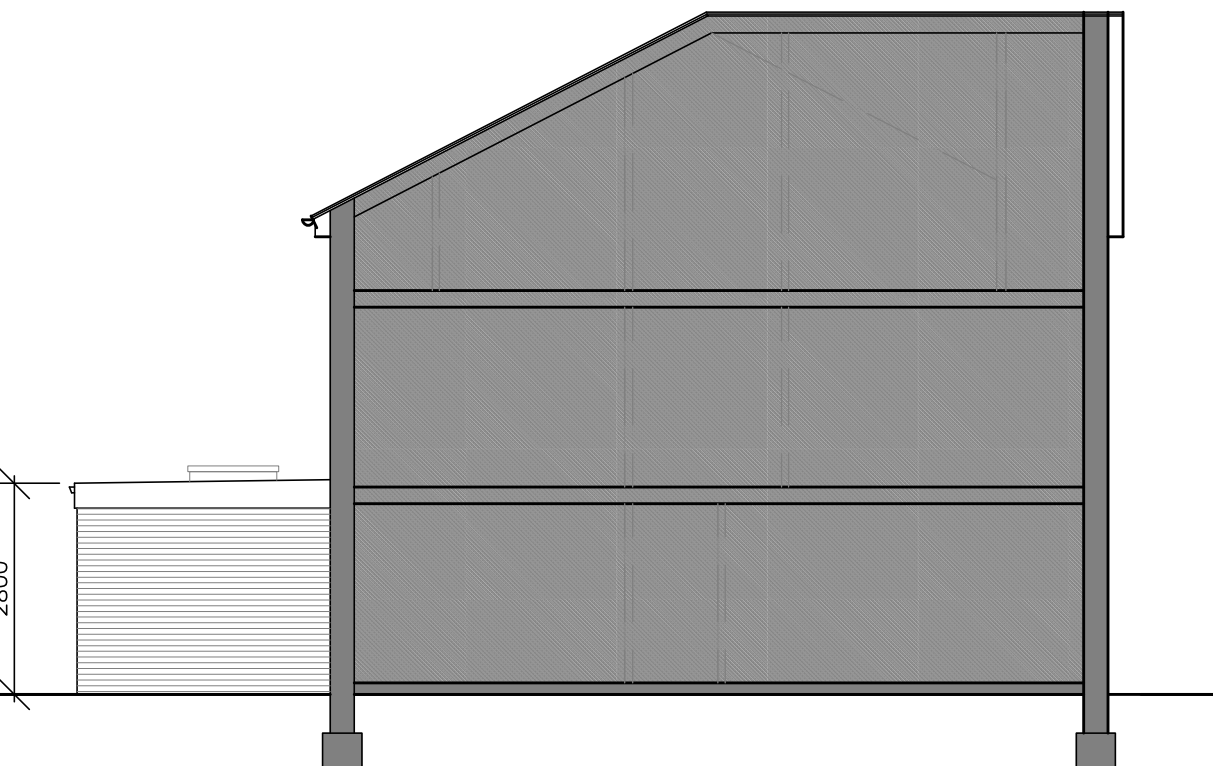


SIDE ELEVATION North 1:100


FIRST FLOOR PLAN 1:100
Not Surveyed

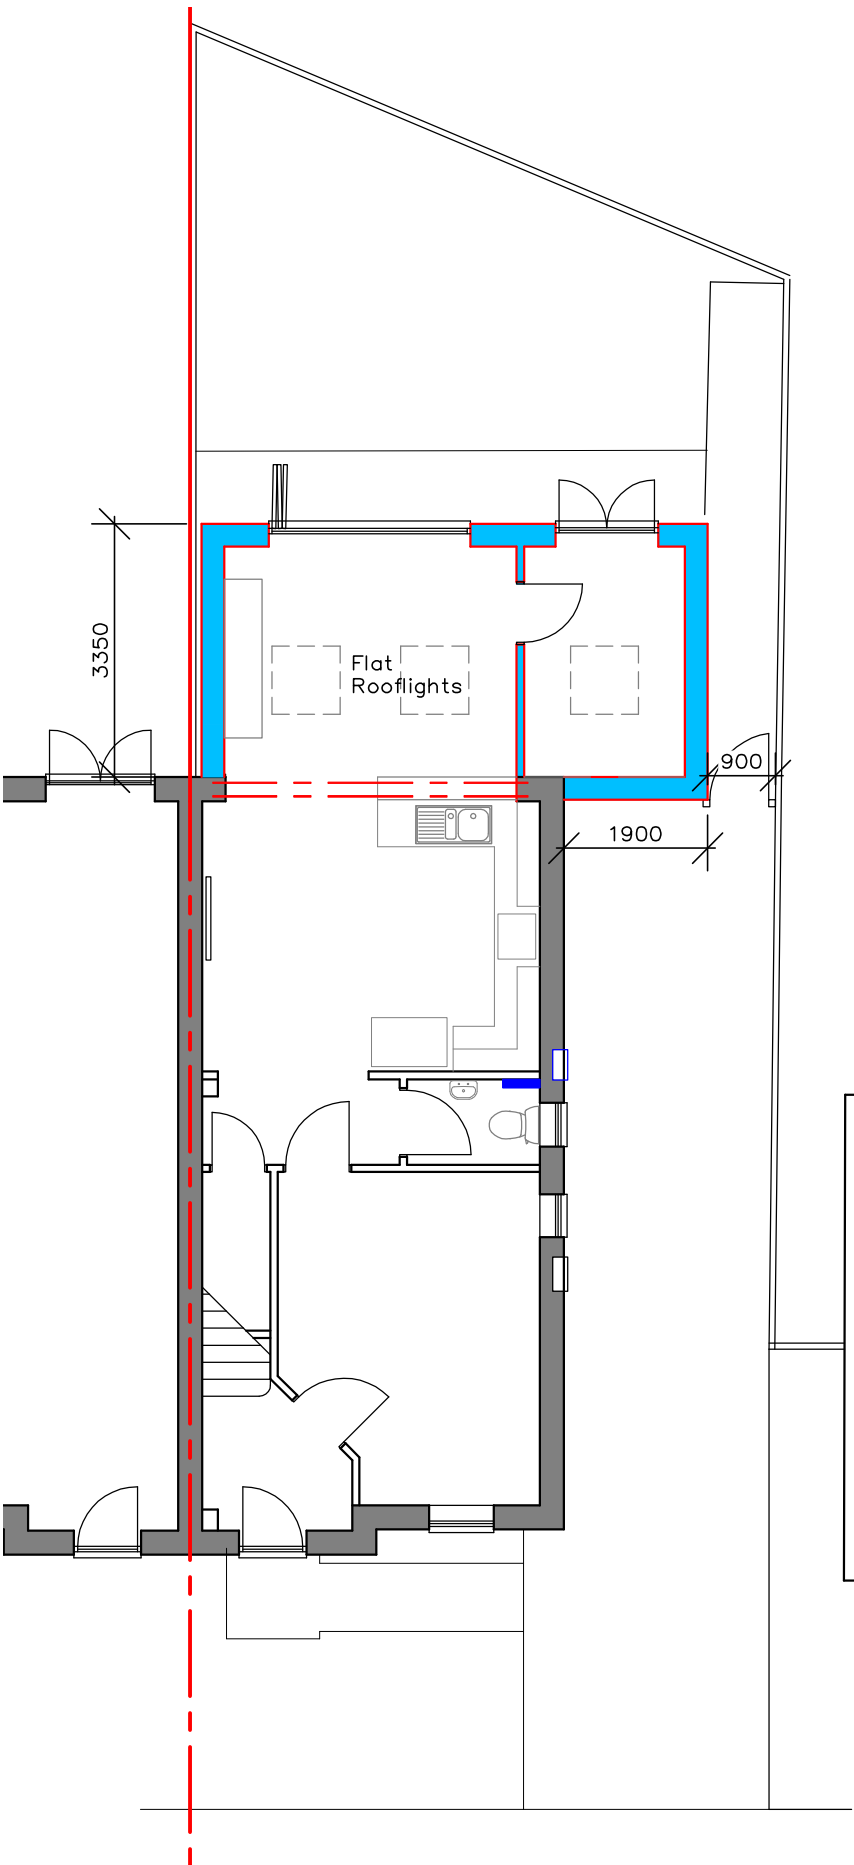

GROUND FLOOR PLAN 1:100

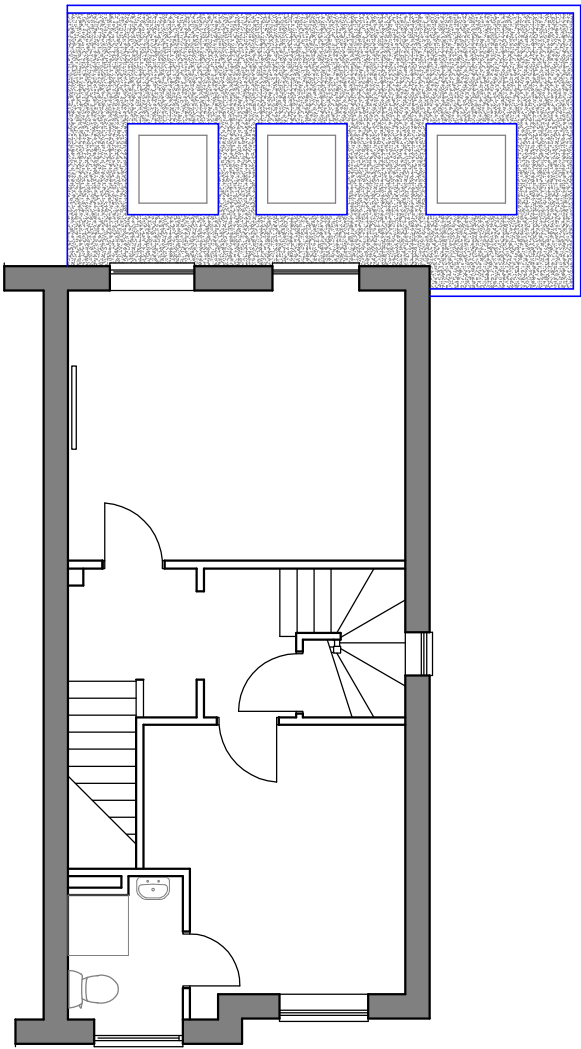

FRONT ELEVATION 1:100

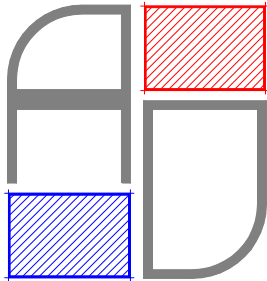

ALLERTON DESIGN
Peter Franklin | Architect

www.allertondesign.uk
0151 601 7605
mail@allertondesign.uk

33 Eastcote Road, Liverpool L19 7NR

Registered as an architect under the Architects Act 1997

REVISIONS

THIS DRAWING IS COPYRIGHT PROTECTED & MUST NOT BE REPRODUCED, IN WHOLE OR IN PART,
WITHOUT THE CONSENT OF THE ARCHITECT.

DRAWING	PROPOSED	DATE	19/07/24
CLIENT	Rachel & Simon Corness	SCALE	AsShown@A2
PROJECT	Ground Floor Extension \$0 Sandfield Crescent L35 7HJ FILE	2407.200	
DRAWING NO	2407/RSC/200/02	REV	