



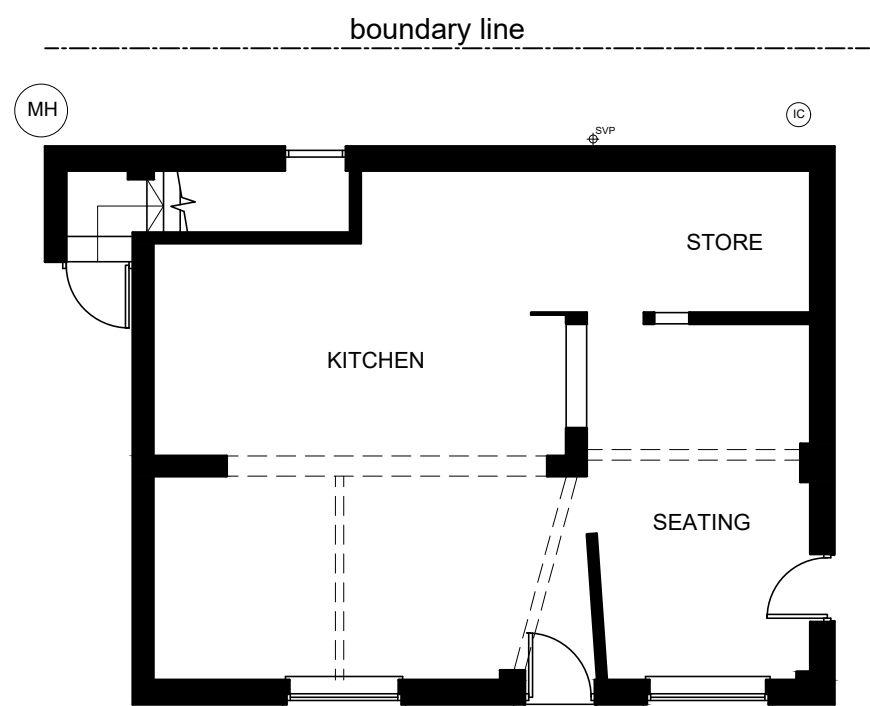


GROUND FLOOR PLAN

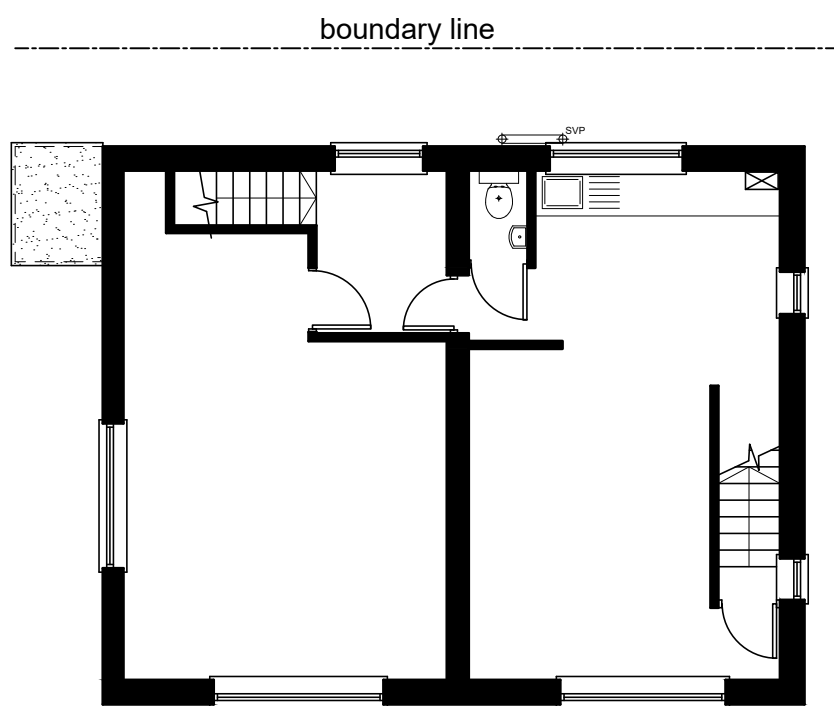


FIRST FLOOR PLAN




FRONT ELEVATION

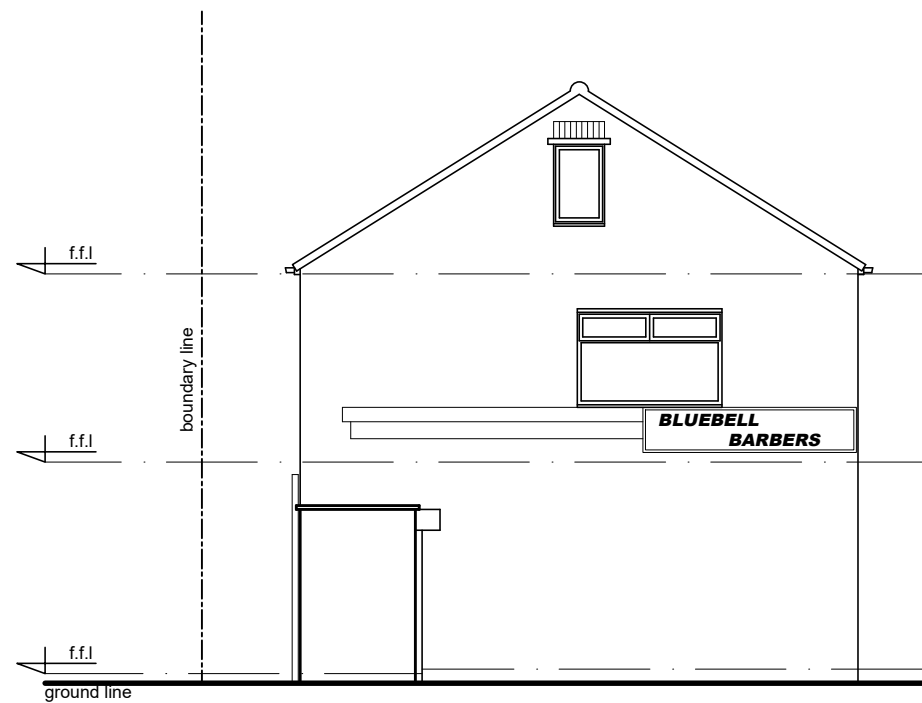

LEFT ELEVATION

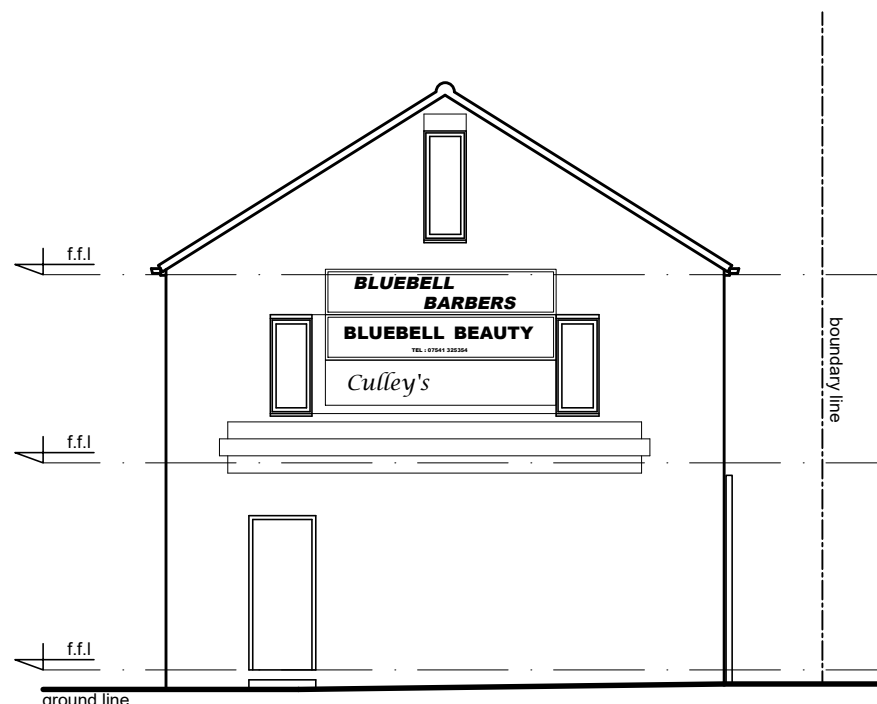


RIGHT ELEVATION

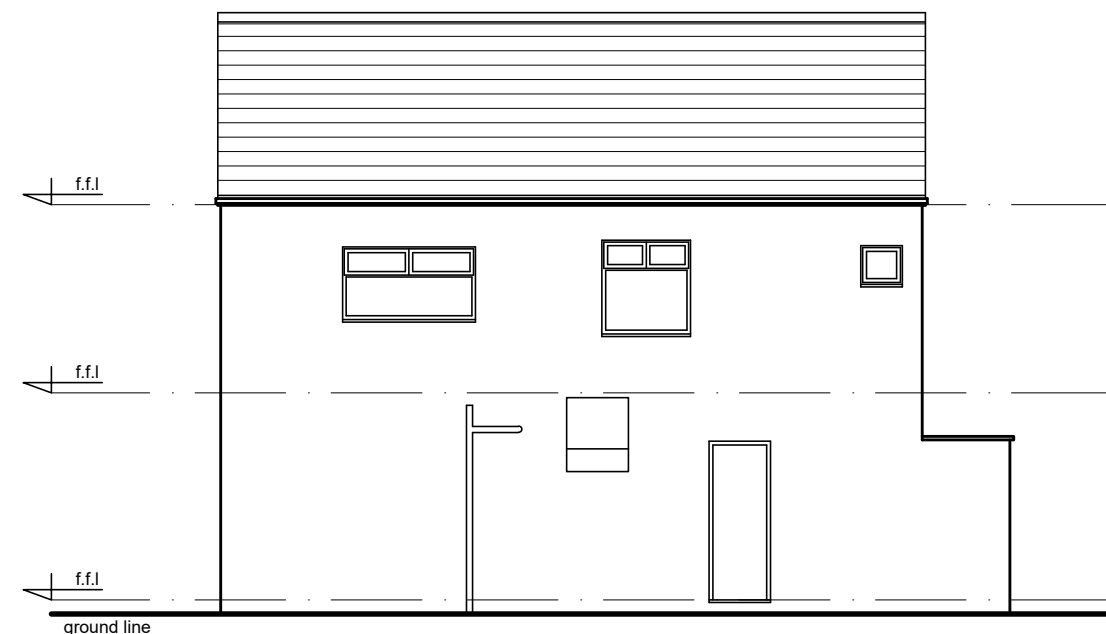


REAR ELEVATION

EXISTING PLANS & ELEVATIONS

1:100 scale bar 0 1 2 3 4 5metres

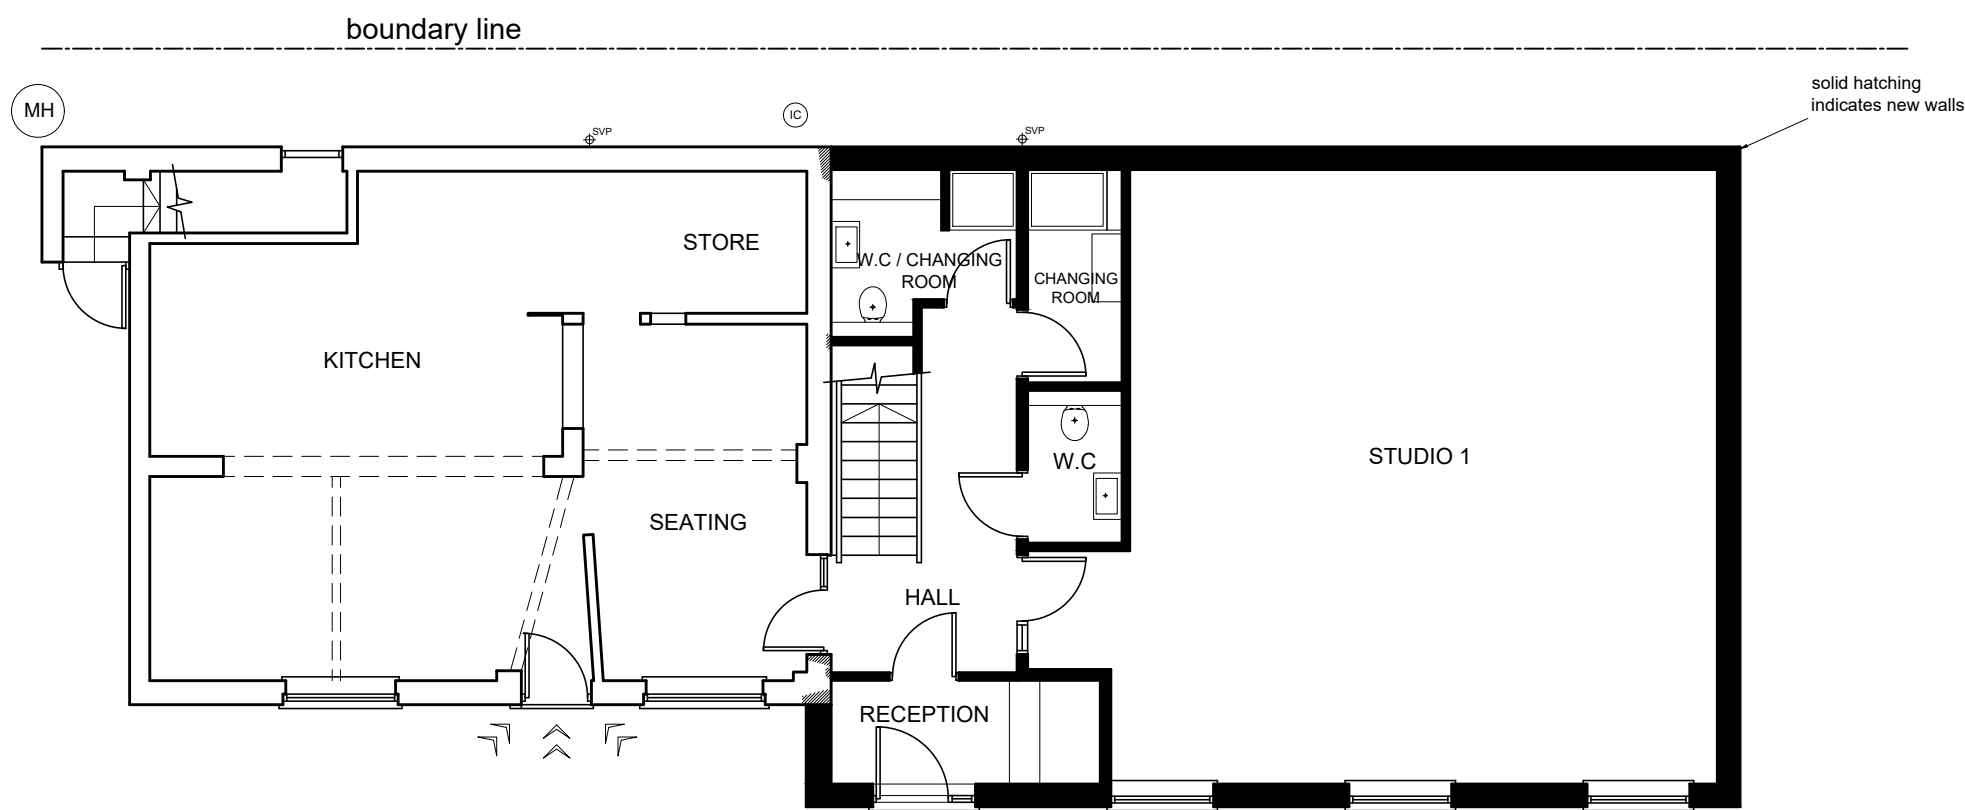


GROUND FLOOR PLAN

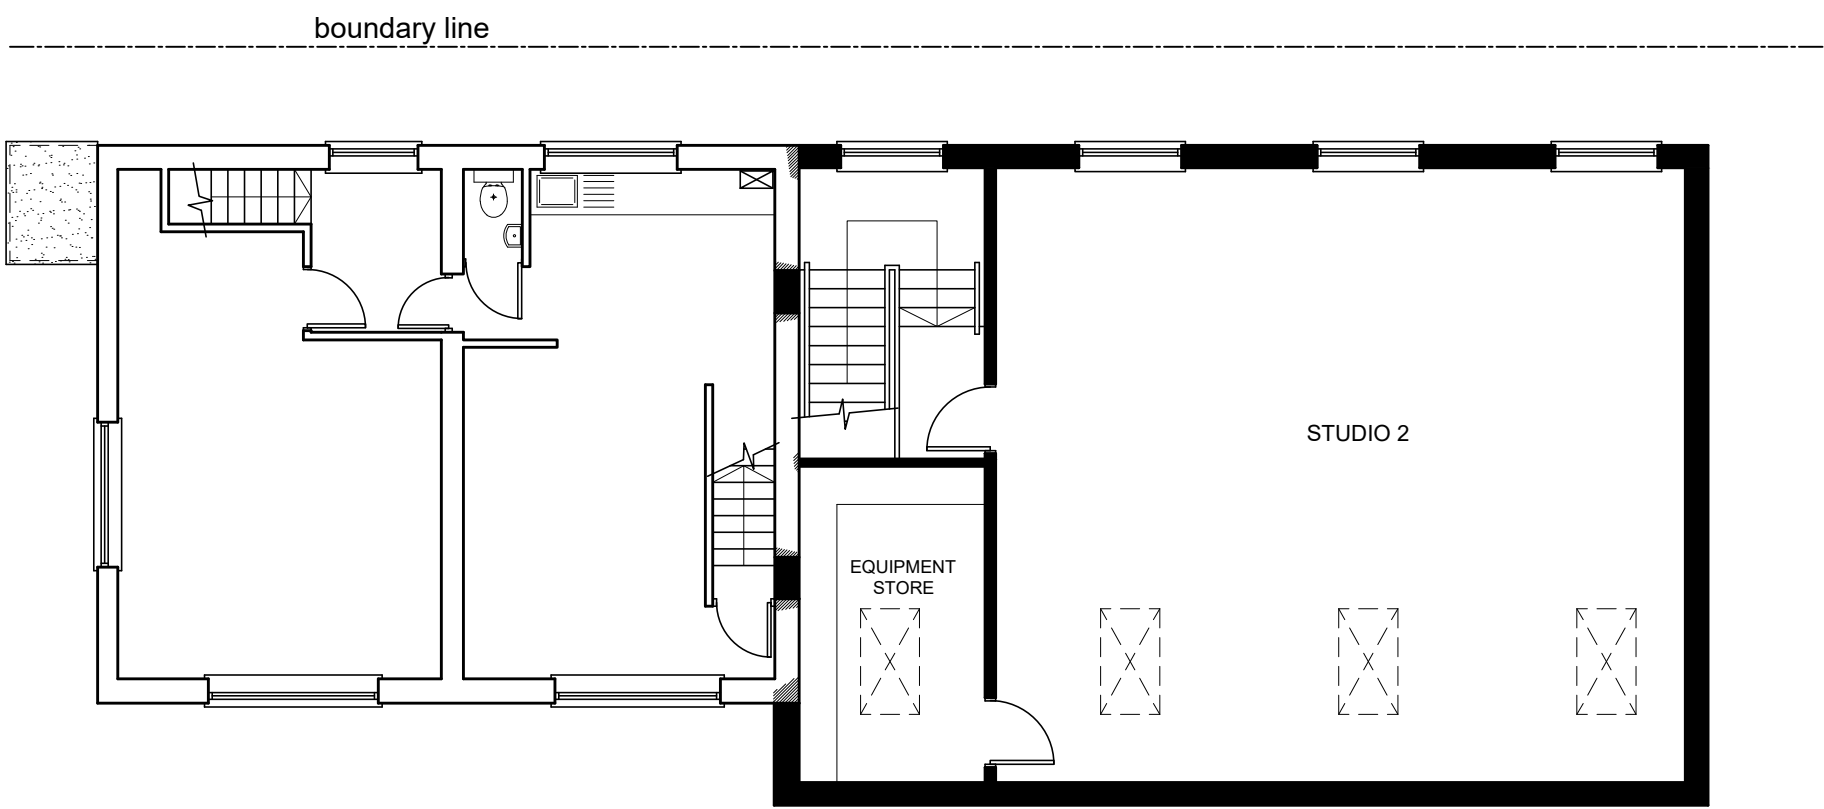


FIRST FLOOR PLAN




FRONT ELEVATION

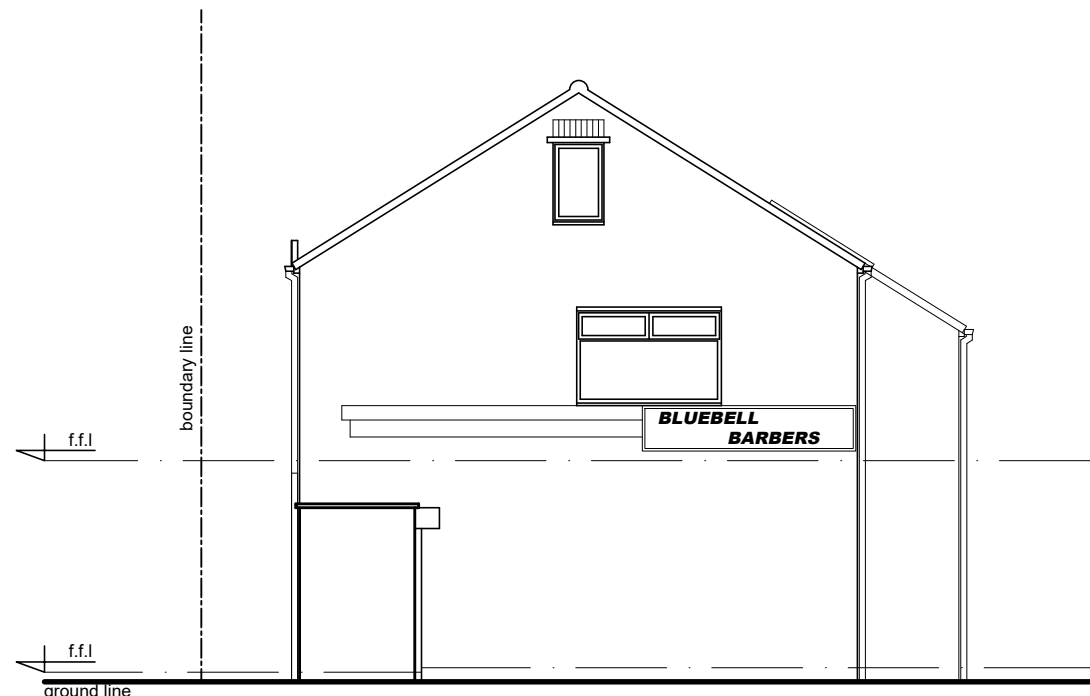

LEFT ELEVATION

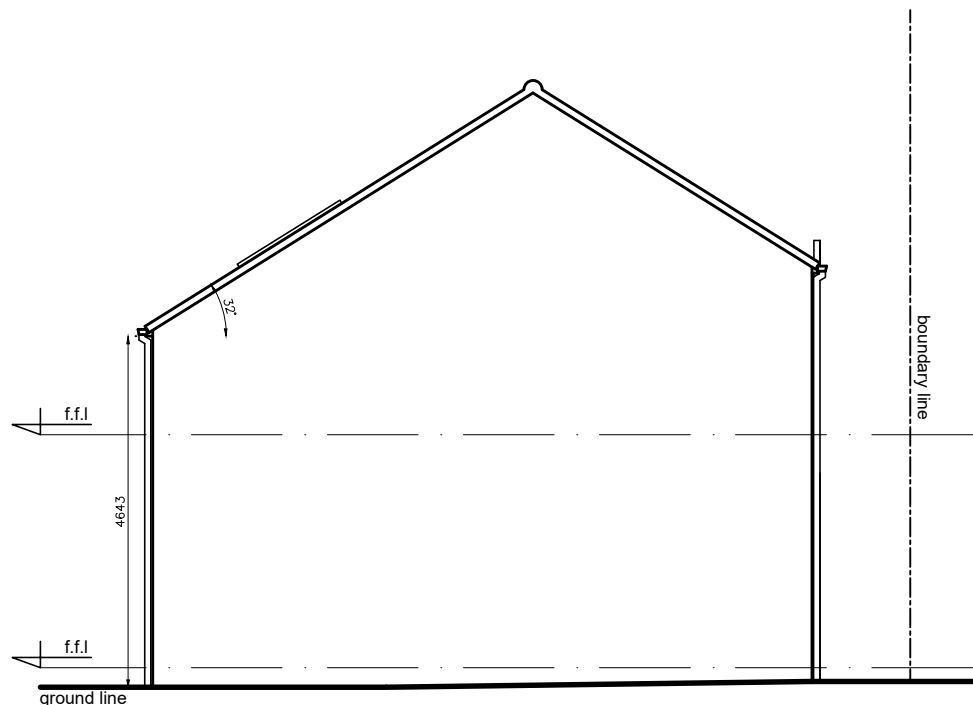

RIGHT ELEVATION

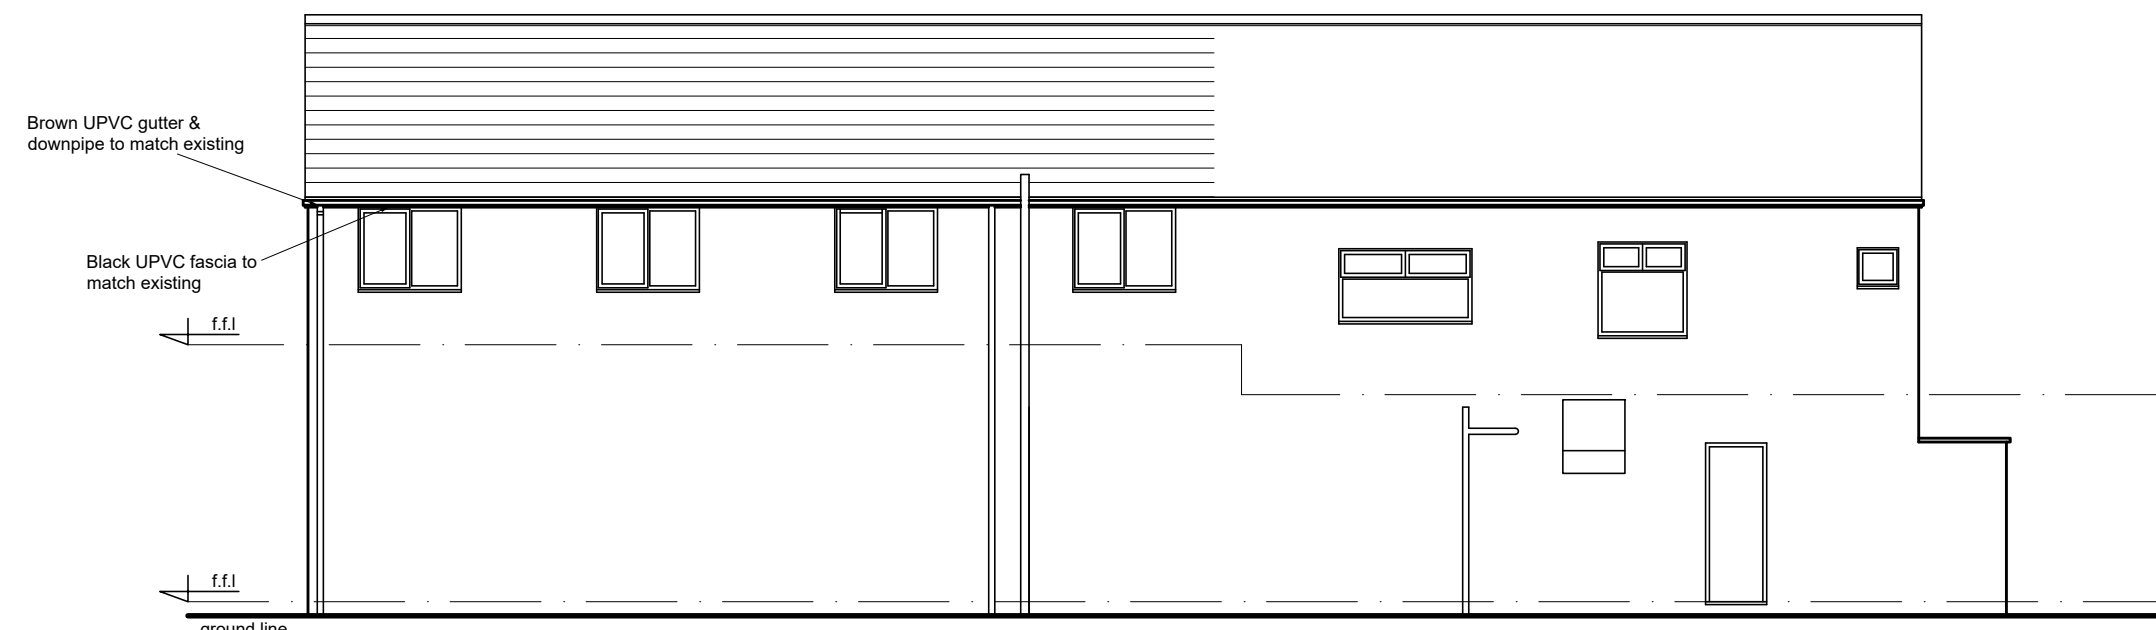

REAR ELEVATION

PROPOSED PLANS & ELEVATIONS

1:100 scale bar 0 1 2 3 4 5metres

R J G Architecture Ltd For All Your Architectural Design Requirements	Project Bluebell Barbers Huyton Liverpool		
	Dwg Title Existing and Proposed Plans & Elevations		
Tel : 07832 341 644 e-mail: rjg@rjgarchitecture.com	Dwg No 01583/SK/01	Rev	
	Drawn by C.S		
Scale 1:100		Date May '22	
1. Figure dimensions to be followed in preference to scale. 2. All dimensions to be checked on site. 3. This drawing remains the copyright of the architect and may not be copied without prior consent.			