




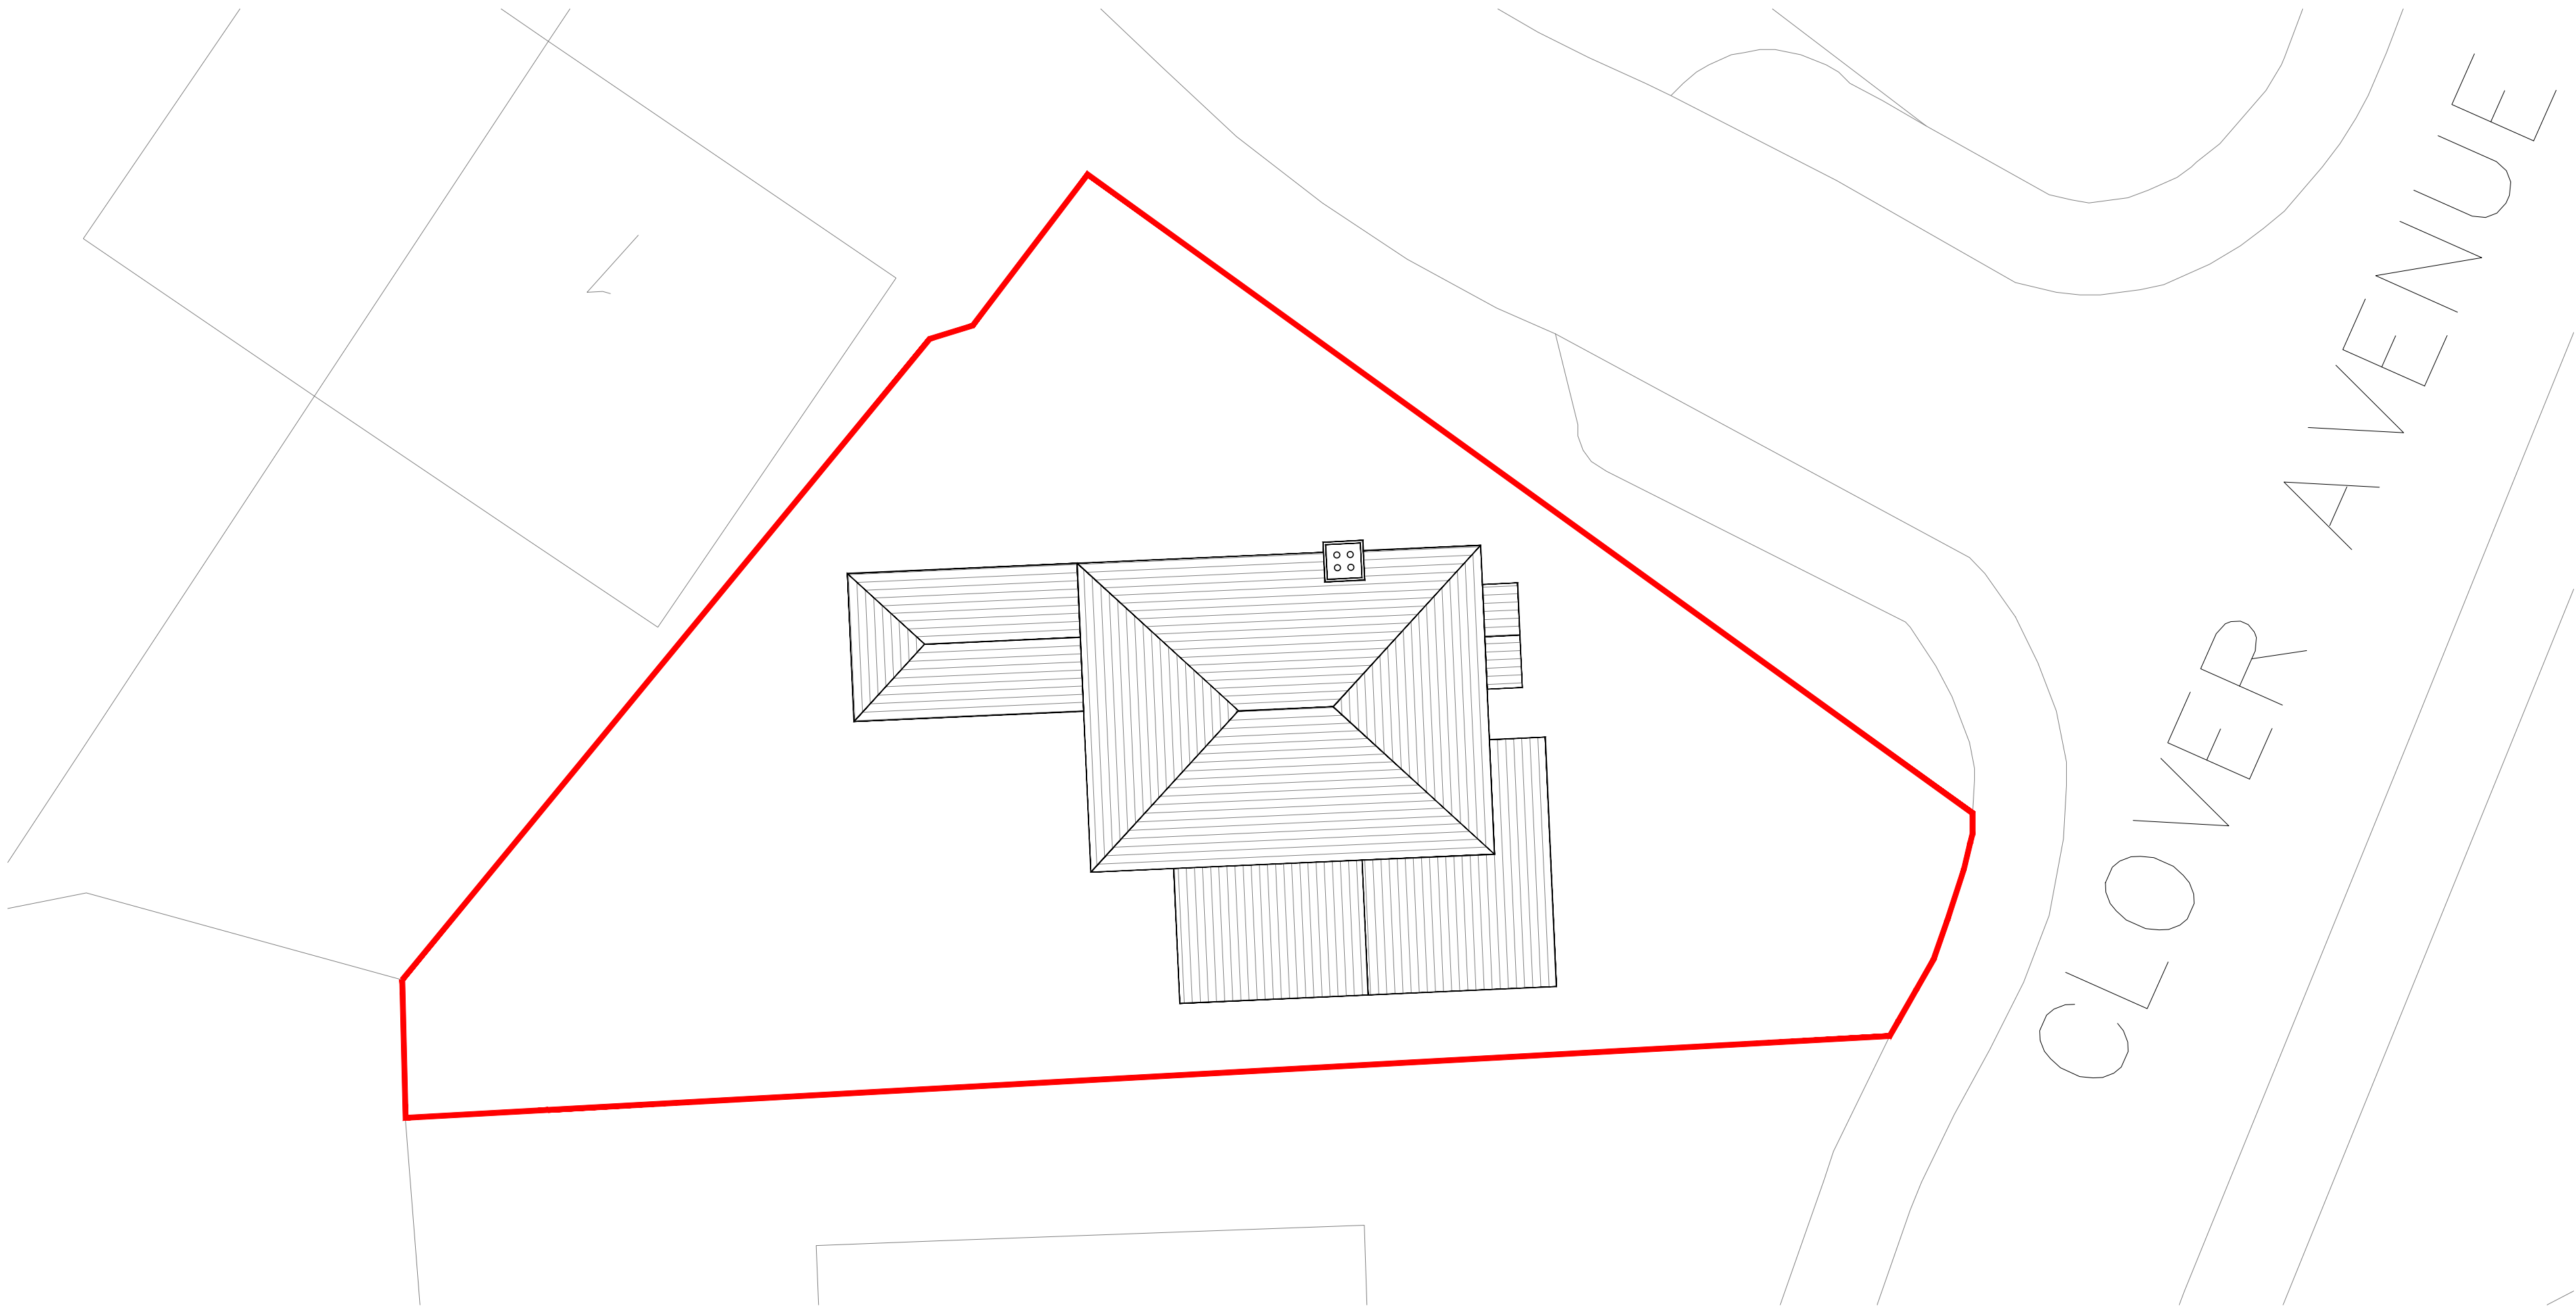


EXISTING SITE PLAN | SCALE 1:100

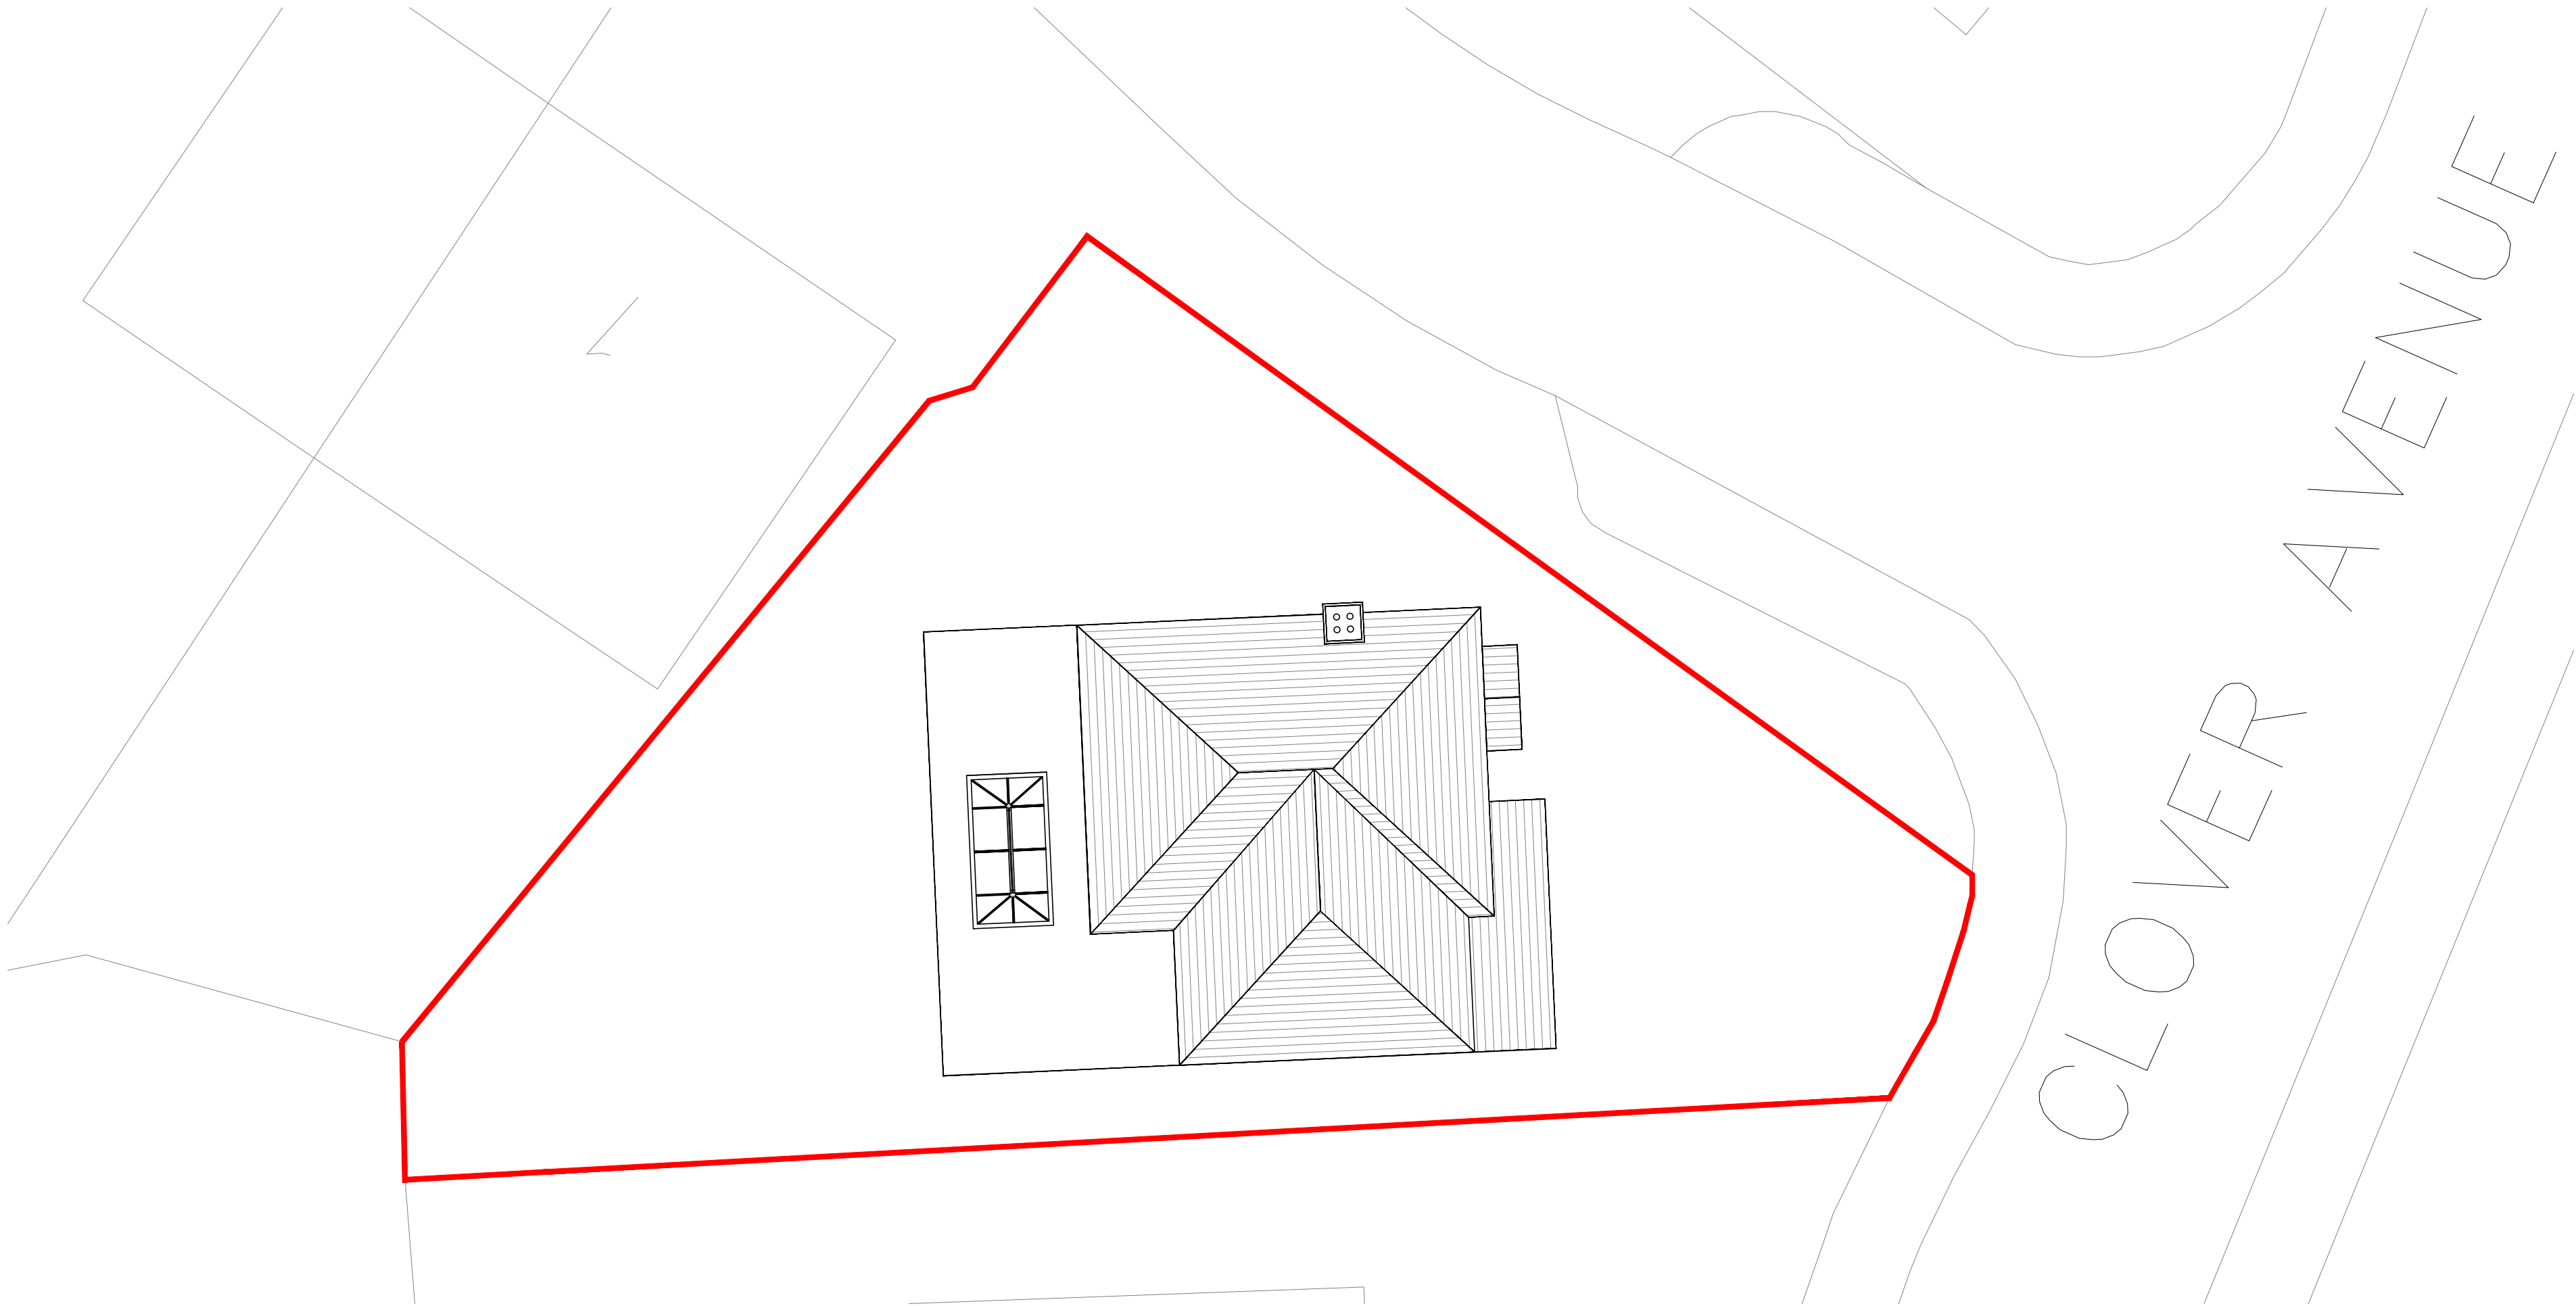



PROPOSED SITE PLAN | SCALE 1:100

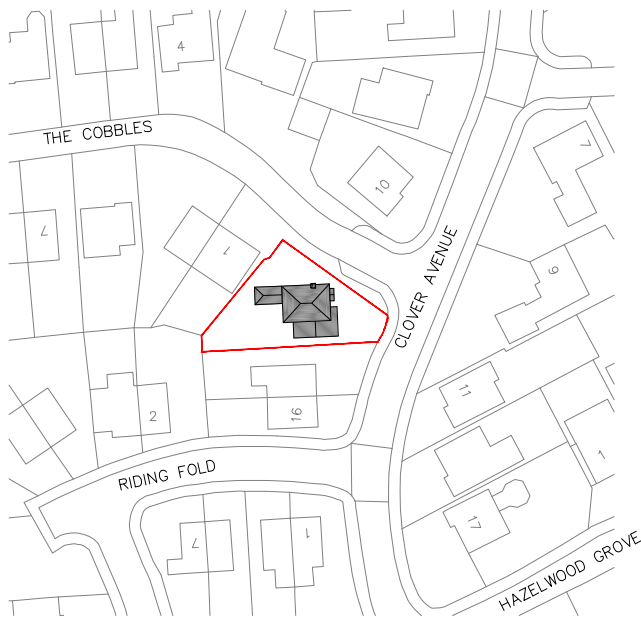

EXISTING SITE LOCATION PLAN | SCALE 1:1250

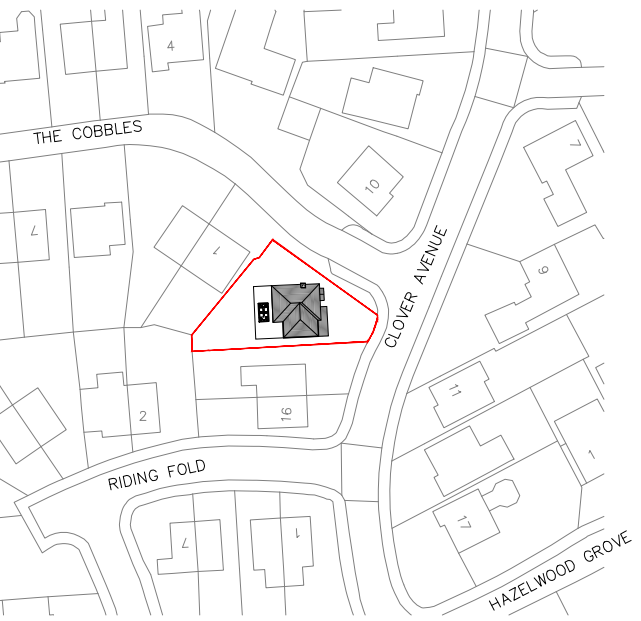

PROPOSED SITE LOCATION PLAN | SCALE 1:1250

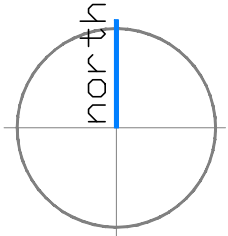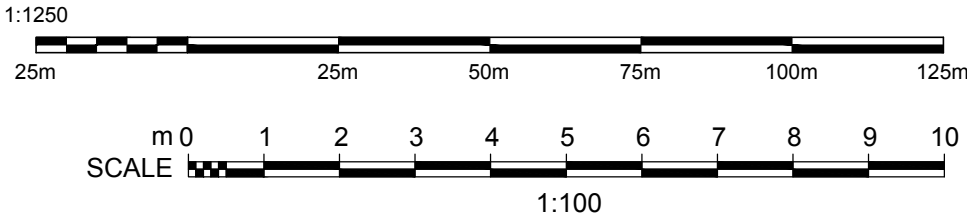

STATUS PLANNING	© Copyright of PM DESIGNS. All rights reserved. ALL dimensions are in millimetres unless stated otherwise. ALL dimensions must be checked on site prior to construction and any discrepancies reported to the architect. Work is subject to change following detailed design.				
	RevNo	Revision note	Date	Signature	Checked

PM

PARLE MAGUIRE DESIGNS

PROJECT: 12 CLOVER AVENUE
HALEWOOD
L26 7XG

CLIENT: MR CHAPLIN

Drawing Title
EXISTING AND PROPOSED SITE AND LOCATION
PLANS

Address: 222 Thomas Drive, Liverpool, L14 3LF
Telephone: 07580804180
Email: robertparle@pmdesigns.co.uk
Website: www.pmdesigns.co.uk

Drawing No.
A100

Date:
FEB 2023

Scale:
VARIES @ A1

Revision:
-

Issue:
PLANNING STATUS