
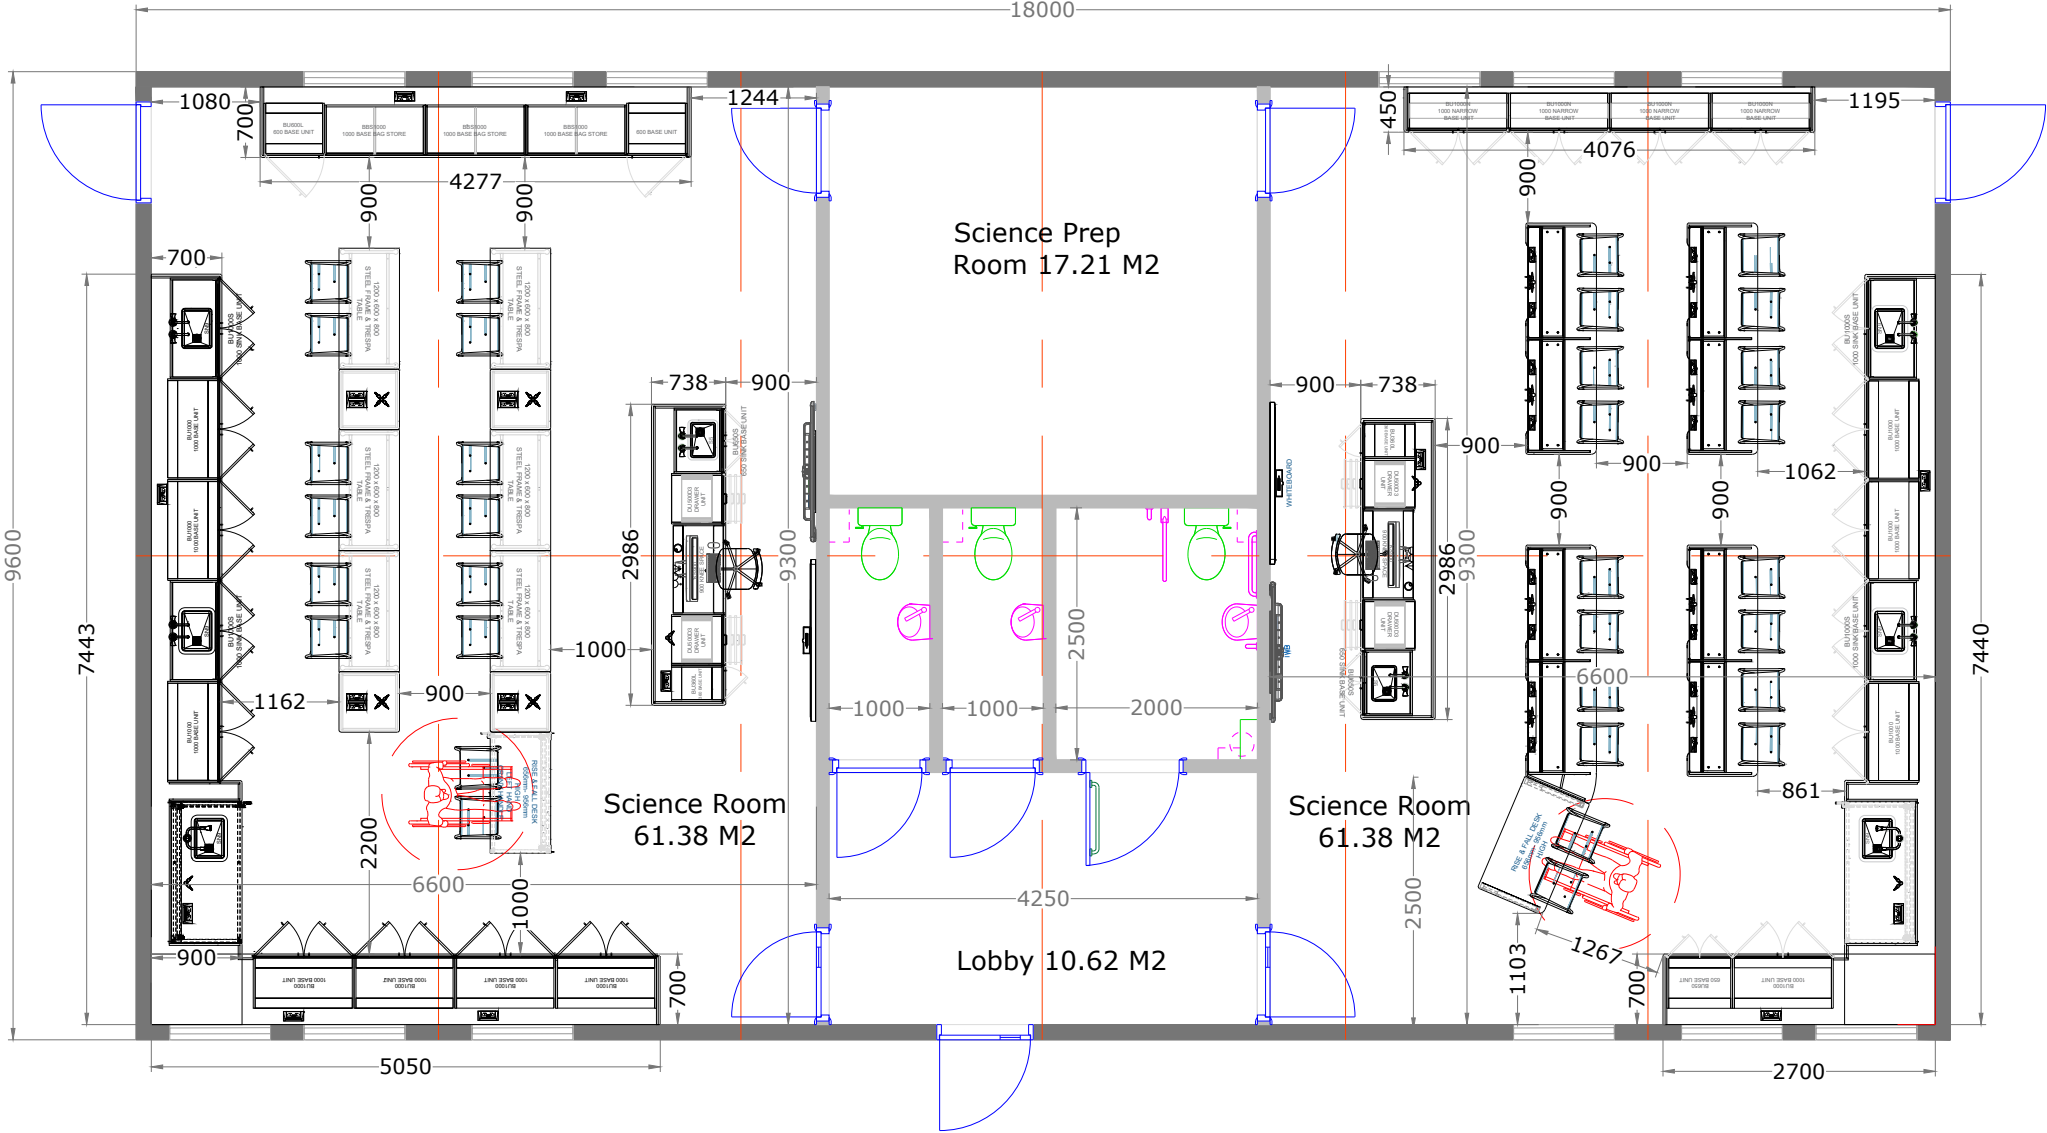
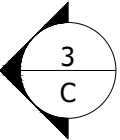
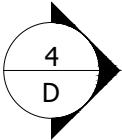
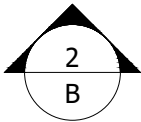


NOTE
This drawing must not be reissued, loaned or copied without the written consent of Department of Corporate Resources , KMBC. (the originator).
All errors, omissions, discrepancies should be reported to the originator immediately.
All dimensions to be checked before site fabrication by the contractor, his sub-contractor or supplier.
Any deviation from the drawing to be reported to the originator immediately.

Any mapped information depicted is based on Ordnance Survey material with the permission of Ordnance Survey on behalf of the Controller of Her Majestys Stationary Office Crown Copyright.
Unauthorized reproduction infringes Crown Copyright and may lead to prosecution or civil proceedings.
Knowsley MBC, LA 100017655
Ref: MAPREF

Drawing issue status:
☐ PRELIMINARY ☐ CLIENT APPROVAL ☐ PLANNING ☐
☐ BUILDING REGS ☐ TENDER ☐ CONSTRUCTION ☐ AS-BUILT ☐

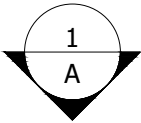


REV	DATE	DESCRIPTION
 Asset Services 3rd Floor, Municipal Buildings Archway Road Merseyside, L36 9UX		
PROJECT PROPOSED SCIENCE BLOCK		CLIENT KMBC
SUBJECT FLOOR PLAN		DATABASE
		DATE 31/01/25
		SCALE NTS
PROJECT NR -	DRAWING NR PL-101	REV -
		DRAWN MH
		CHECKED -

1

Elevation - A.


Scale: 1:75

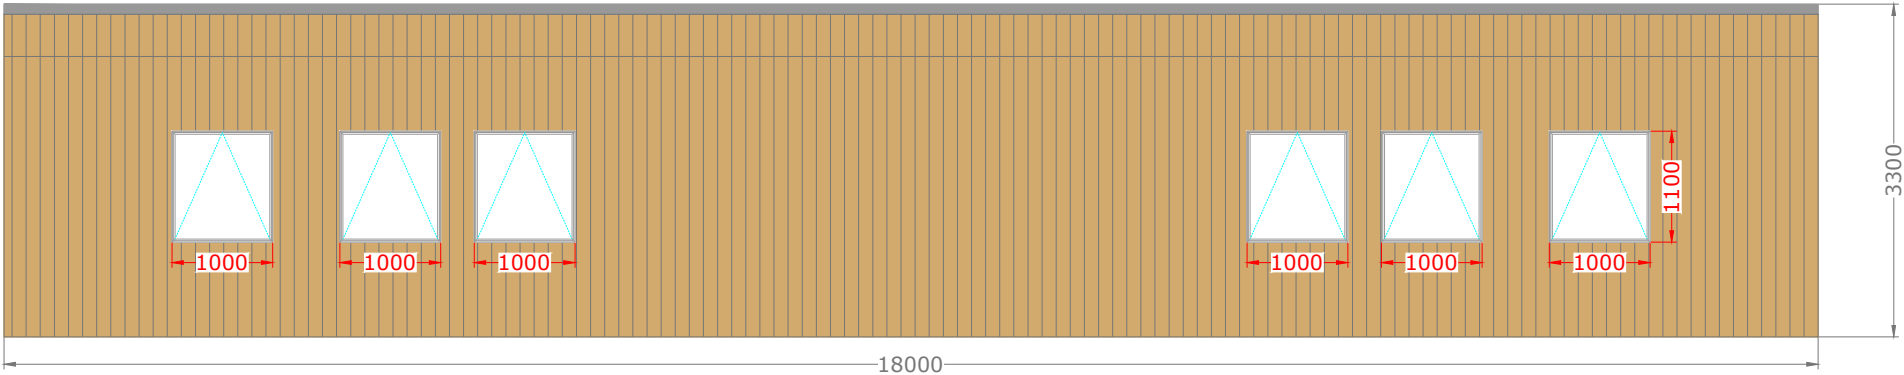

2

Elevation - B.


Scale: 1:75

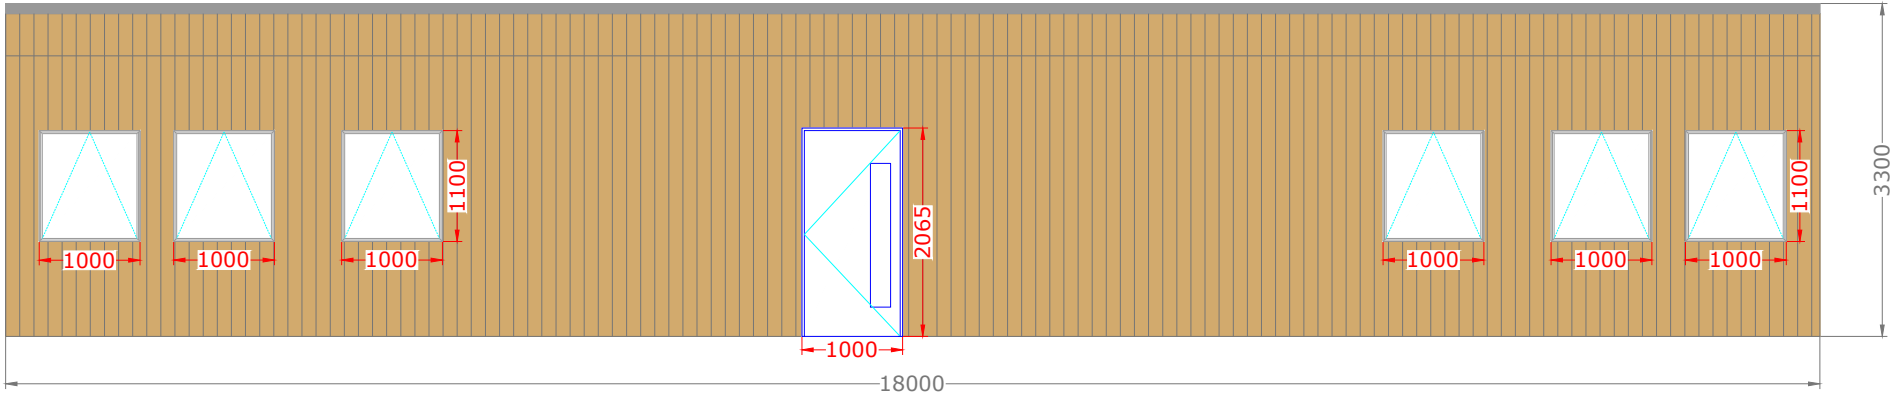

3

Elevation - C.


Scale: 1:75

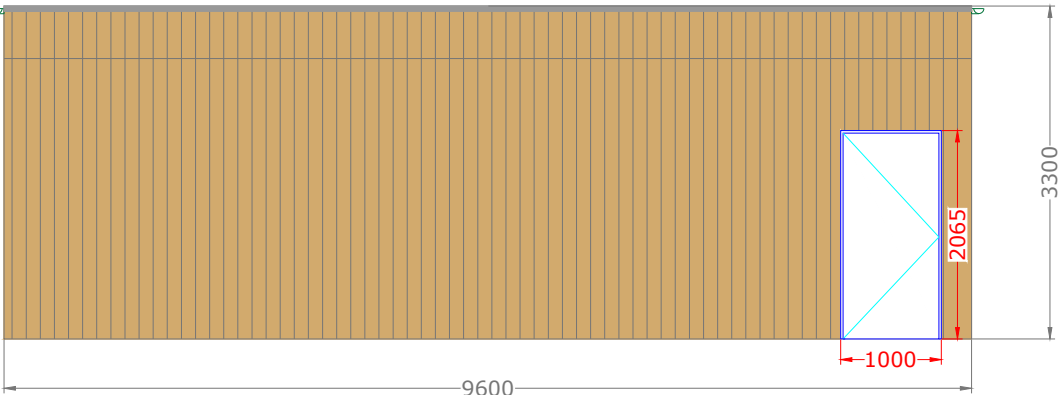

4

Elevation - D.

Scale: 1:75

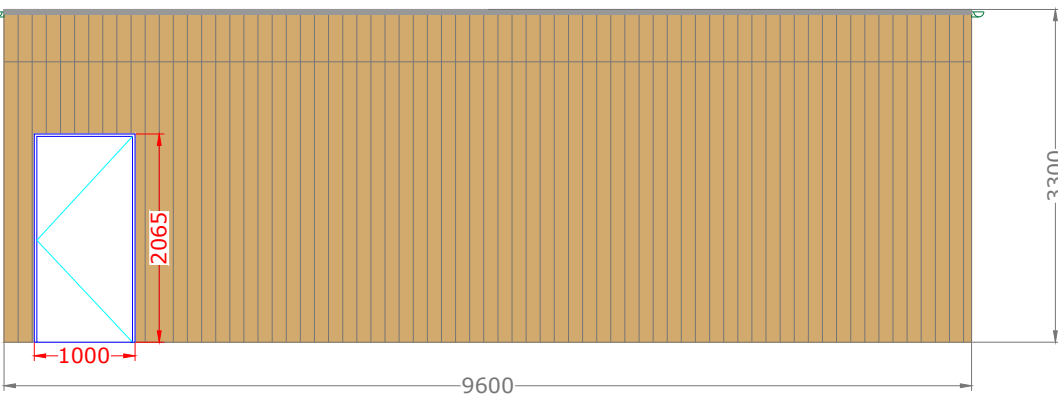

NOTE
This drawing must not be reissued, loaned or copied without the written consent of Department of Corporate Resources , KMBC. (the originator).
All errors, omissions, discrepancies should be reported to the originator immediately.
All dimensions to be checked before site fabrication by the contractor, his sub-contractor or supplier.
Any deviation from the drawing to be reported to the originator immediately.

Any mapped information depicted is based on Ordnance Survey material with the permission of Ordnance Survey on behalf of the Controller of Her Majestys Stationary Office Crown Copyright.
Unauthorized reproduction infringes Crown Copyright and may lead to prosecution or civil proceedings.
Knowsley MBC, LA 100017655
Ref: MAPREF

Drawing issue status:
PRELIMINARY ☐ CLIENT APPROVAL ☐ PLANNING ☐
BUILDING REGS ☐ TENDER ☐ CONSTRUCTION ☐ AS-BUILT ☐

REV	DATE	DESCRIPTION



Knowsley Council






Asset Services

3rd Floor, Municipal Buildings

Archway Road

Merseyside, L36 9UX

PROJECT		CLIENT		
PROPOSED SCIENCE BLOCK		KMBC		
SUBJECT		DATABASE	DATE	SCALE
ELEVATIONS		----	31/01/25	NTS
PROJECT NR	DRAWING NR	REV	DRAWN	CHECKED
-	EL-101	-	MH	-

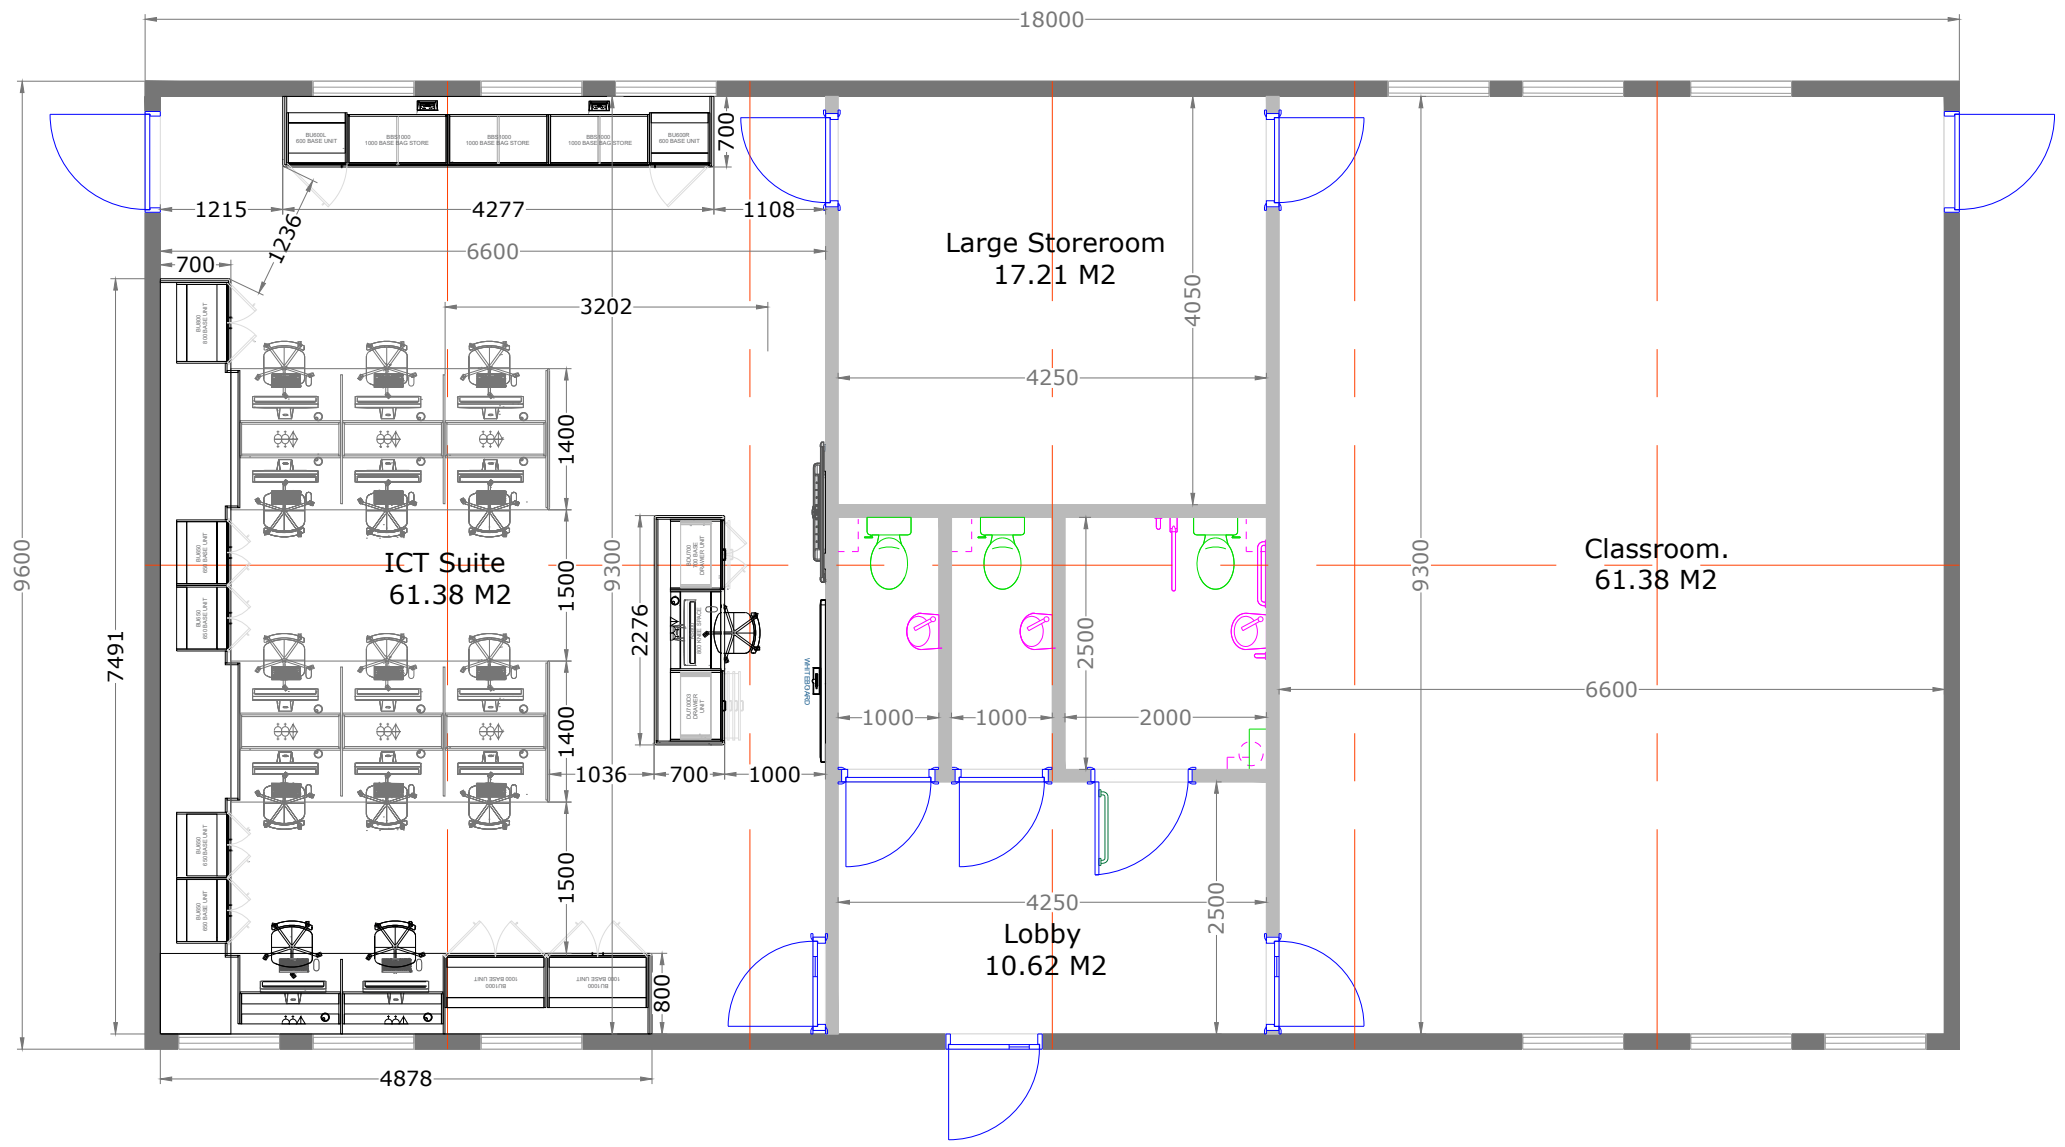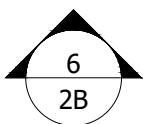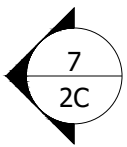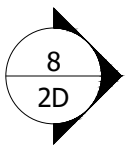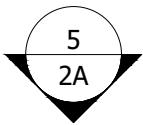

NOTE
This drawing must not be reissued, loaned or copied without the written consent of Department of Corporate Resources , KMBC. (the originator).
All errors, omissions, discrepancies should be reported to the originator immediately.
All dimensions to be checked before site fabrication by the contractor, his sub-contractor or supplier.
Any deviation from the drawing to be reported to the originator immediately.


Any mapped information depicted is based on Ordnance Survey material with the permission of Ordnance Survey on behalf of the Controller of Her Majestys Stationary Office Crown Copyright.
Unauthorized reproduction infringes Crown Copyright and may lead to prosecution or civil proceedings.
Knowsley MBC, LA 100017655
Ref: MAPREF

Drawing issue status:
PRELIMINARY ☐ **CLIENT APPROVAL** ☐ **PLANNING** ☐
BUILDING REGS ☐ **TENDER** ☐ **CONSTRUCTION** ☐ **AS-BUILT** ☐

REV	DATE	DESCRIPTION
 Knowsley Council Asset Services 3rd Floor, Municipal Buildings Archway Road Merseyside, L36 9UX		
PROJECT PROPOSED ICT/CLASSROOM		CLIENT KMBC
SUBJECT FLOOR PLAN		DATABASE -----
		DATE 31/01/25
		SCALE NTS
PROJECT NR -	DRAWING NR PL-102	REV -
		DRAWN MH
		CHECKED -


5 Elevation - 2A.

Scale: 1:75

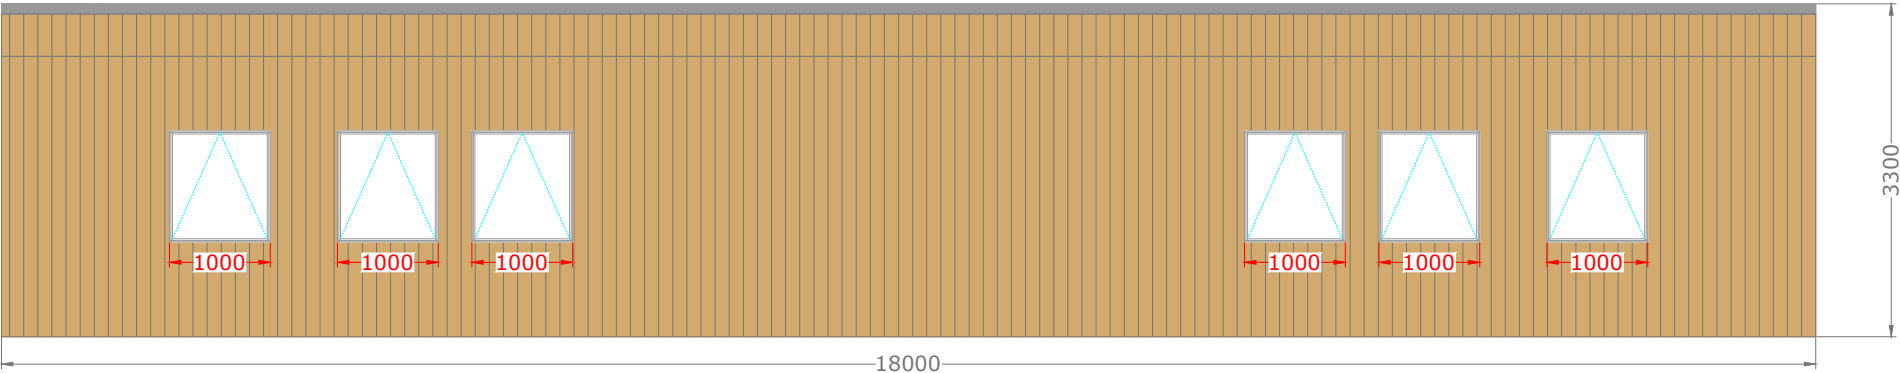


6 Elevation - 2B.

Scale: 1:75

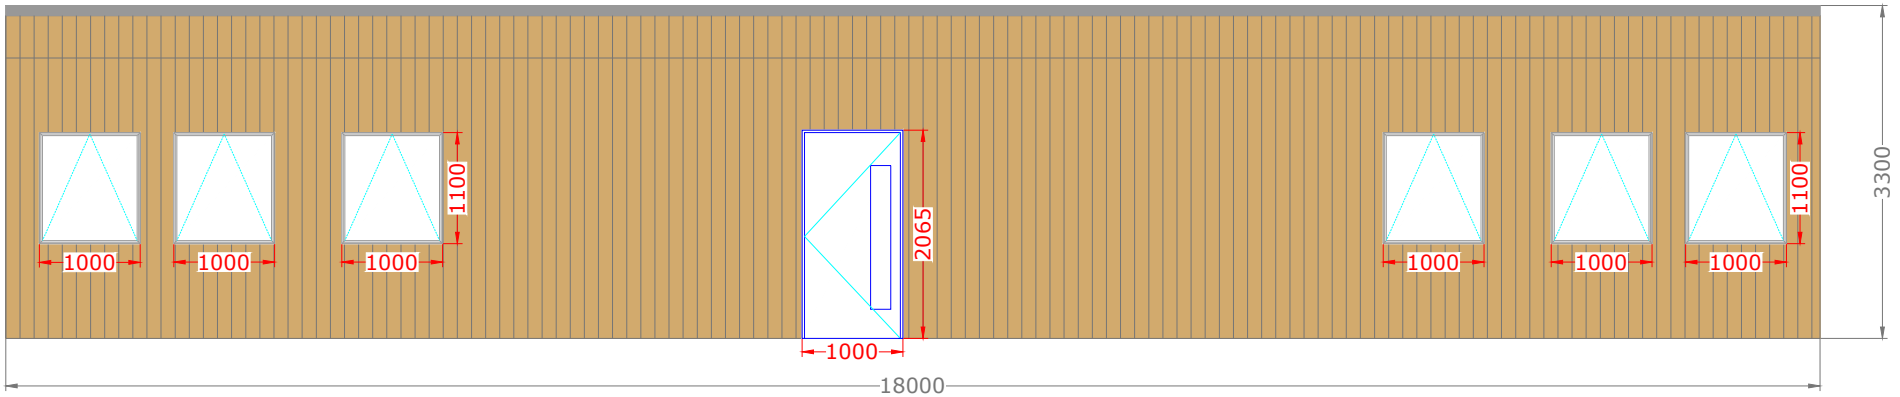


7 Elevation - 2C.

Scale: 1:75

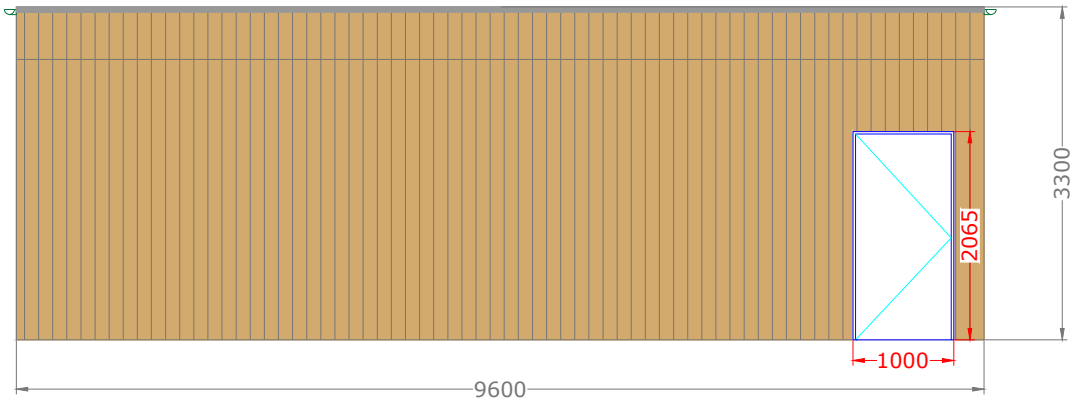

8 Elevation - 2D.

Scale: 1:75

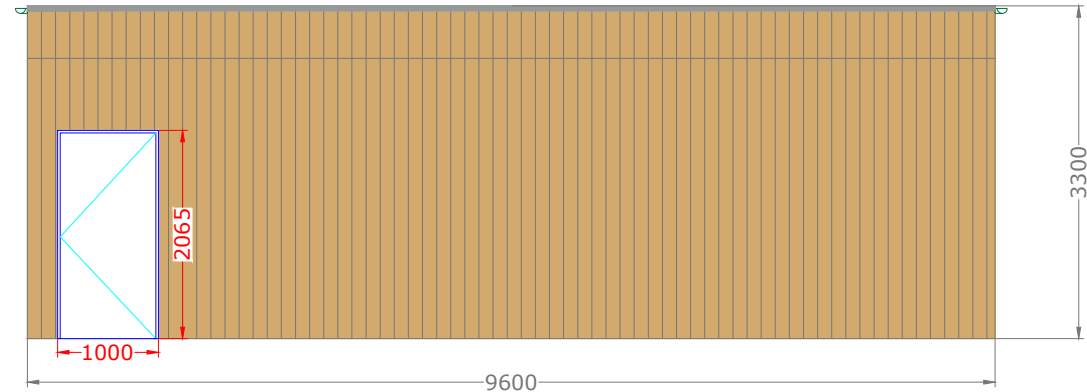

NOTE
This drawing must not be reissued, loaned or copied without the written consent of Department of Corporate Resources , KMBC. (the originator).
All errors, omissions, discrepancies should be reported to the originator immediately.
All dimensions to be checked before site fabrication by the contractor, his sub-contractor or supplier.
Any deviation from the drawing to be reported to the originator immediately.

Any mapped information depicted is based on Ordnance Survey material with the permission of Ordnance Survey on behalf of the Controller of Her Majestys Stationary Office Crown Copyright.
Unauthorized reproduction infringes Crown Copyright and may lead to prosecution or civil proceedings.
Knowsley MBC, LA 100017655
Ref: MAPREF


Drawing issue status:
PRELIMINARY ☐ **CLIENT APPROVAL** ☐ **PLANNING** ☐
BUILDING REGS ☐ **TENDER** ☐ **CONSTRUCTION** ☐ **AS-BUILT** ☐

REV		DATE	DESCRIPTION																										
 Asset Services 3rd Floor, Municipal Buildings Archway Road Merseyside, L36 9UX <table><tr><td>PROJECT</td><td colspan="3">CLIENT</td></tr><tr><td>PROPOSED ICT/CLASSROOM</td><td colspan="3">KMBC</td></tr><tr><td>SUBJECT</td><td>DATABASE</td><td>DATE</td><td>SCALE</td></tr><tr><td>ELEVATIONS PLAN</td><td>-----</td><td>31/01/25</td><td>NTS</td></tr><tr><td>PROJECT NR</td><td>DRAWING NR</td><td>REV</td><td>DRAWN</td><td>CHECKED</td></tr><tr><td>-</td><td>EL-102</td><td>-</td><td>MH</td><td>-</td></tr></table>				PROJECT	CLIENT			PROPOSED ICT/CLASSROOM	KMBC			SUBJECT	DATABASE	DATE	SCALE	ELEVATIONS PLAN	-----	31/01/25	NTS	PROJECT NR	DRAWING NR	REV	DRAWN	CHECKED	-	EL-102	-	MH	-
PROJECT	CLIENT																												
PROPOSED ICT/CLASSROOM	KMBC																												
SUBJECT	DATABASE	DATE	SCALE																										
ELEVATIONS PLAN	-----	31/01/25	NTS																										
PROJECT NR	DRAWING NR	REV	DRAWN	CHECKED																									
-	EL-102	-	MH	-																									

NOTE
This drawing must not be reissued, loaned or copied without the written consent of Department of Corporate Resources , KMBC. (the originator).
All errors, omissions, discrepancies should be reported to the originator immediately.
All dimensions to be checked before site fabrication by the contractor, his sub-contractor or supplier.
Any deviation from the drawing to be reported to the originator immediately.

Any mapped information depicted is based on Ordnance Survey material with the permission of Ordnance Survey on behalf of the Controller of Her Majestys Stationary Office Crown Copyright.
Unauthorized reproduction infringes Crown Copyright and may lead to prosecution or civil proceedings.
Knowsley MBC, LA 100017655
Ref: MAPREF

Drawing issue status:
PRELIMINARY ☐ CLIENT APPROVAL ☐ PLANNING ☐
BUILDING REGS ☐ TENDER ☐ CONSTRUCTION ☐ AS-BUILT ☐

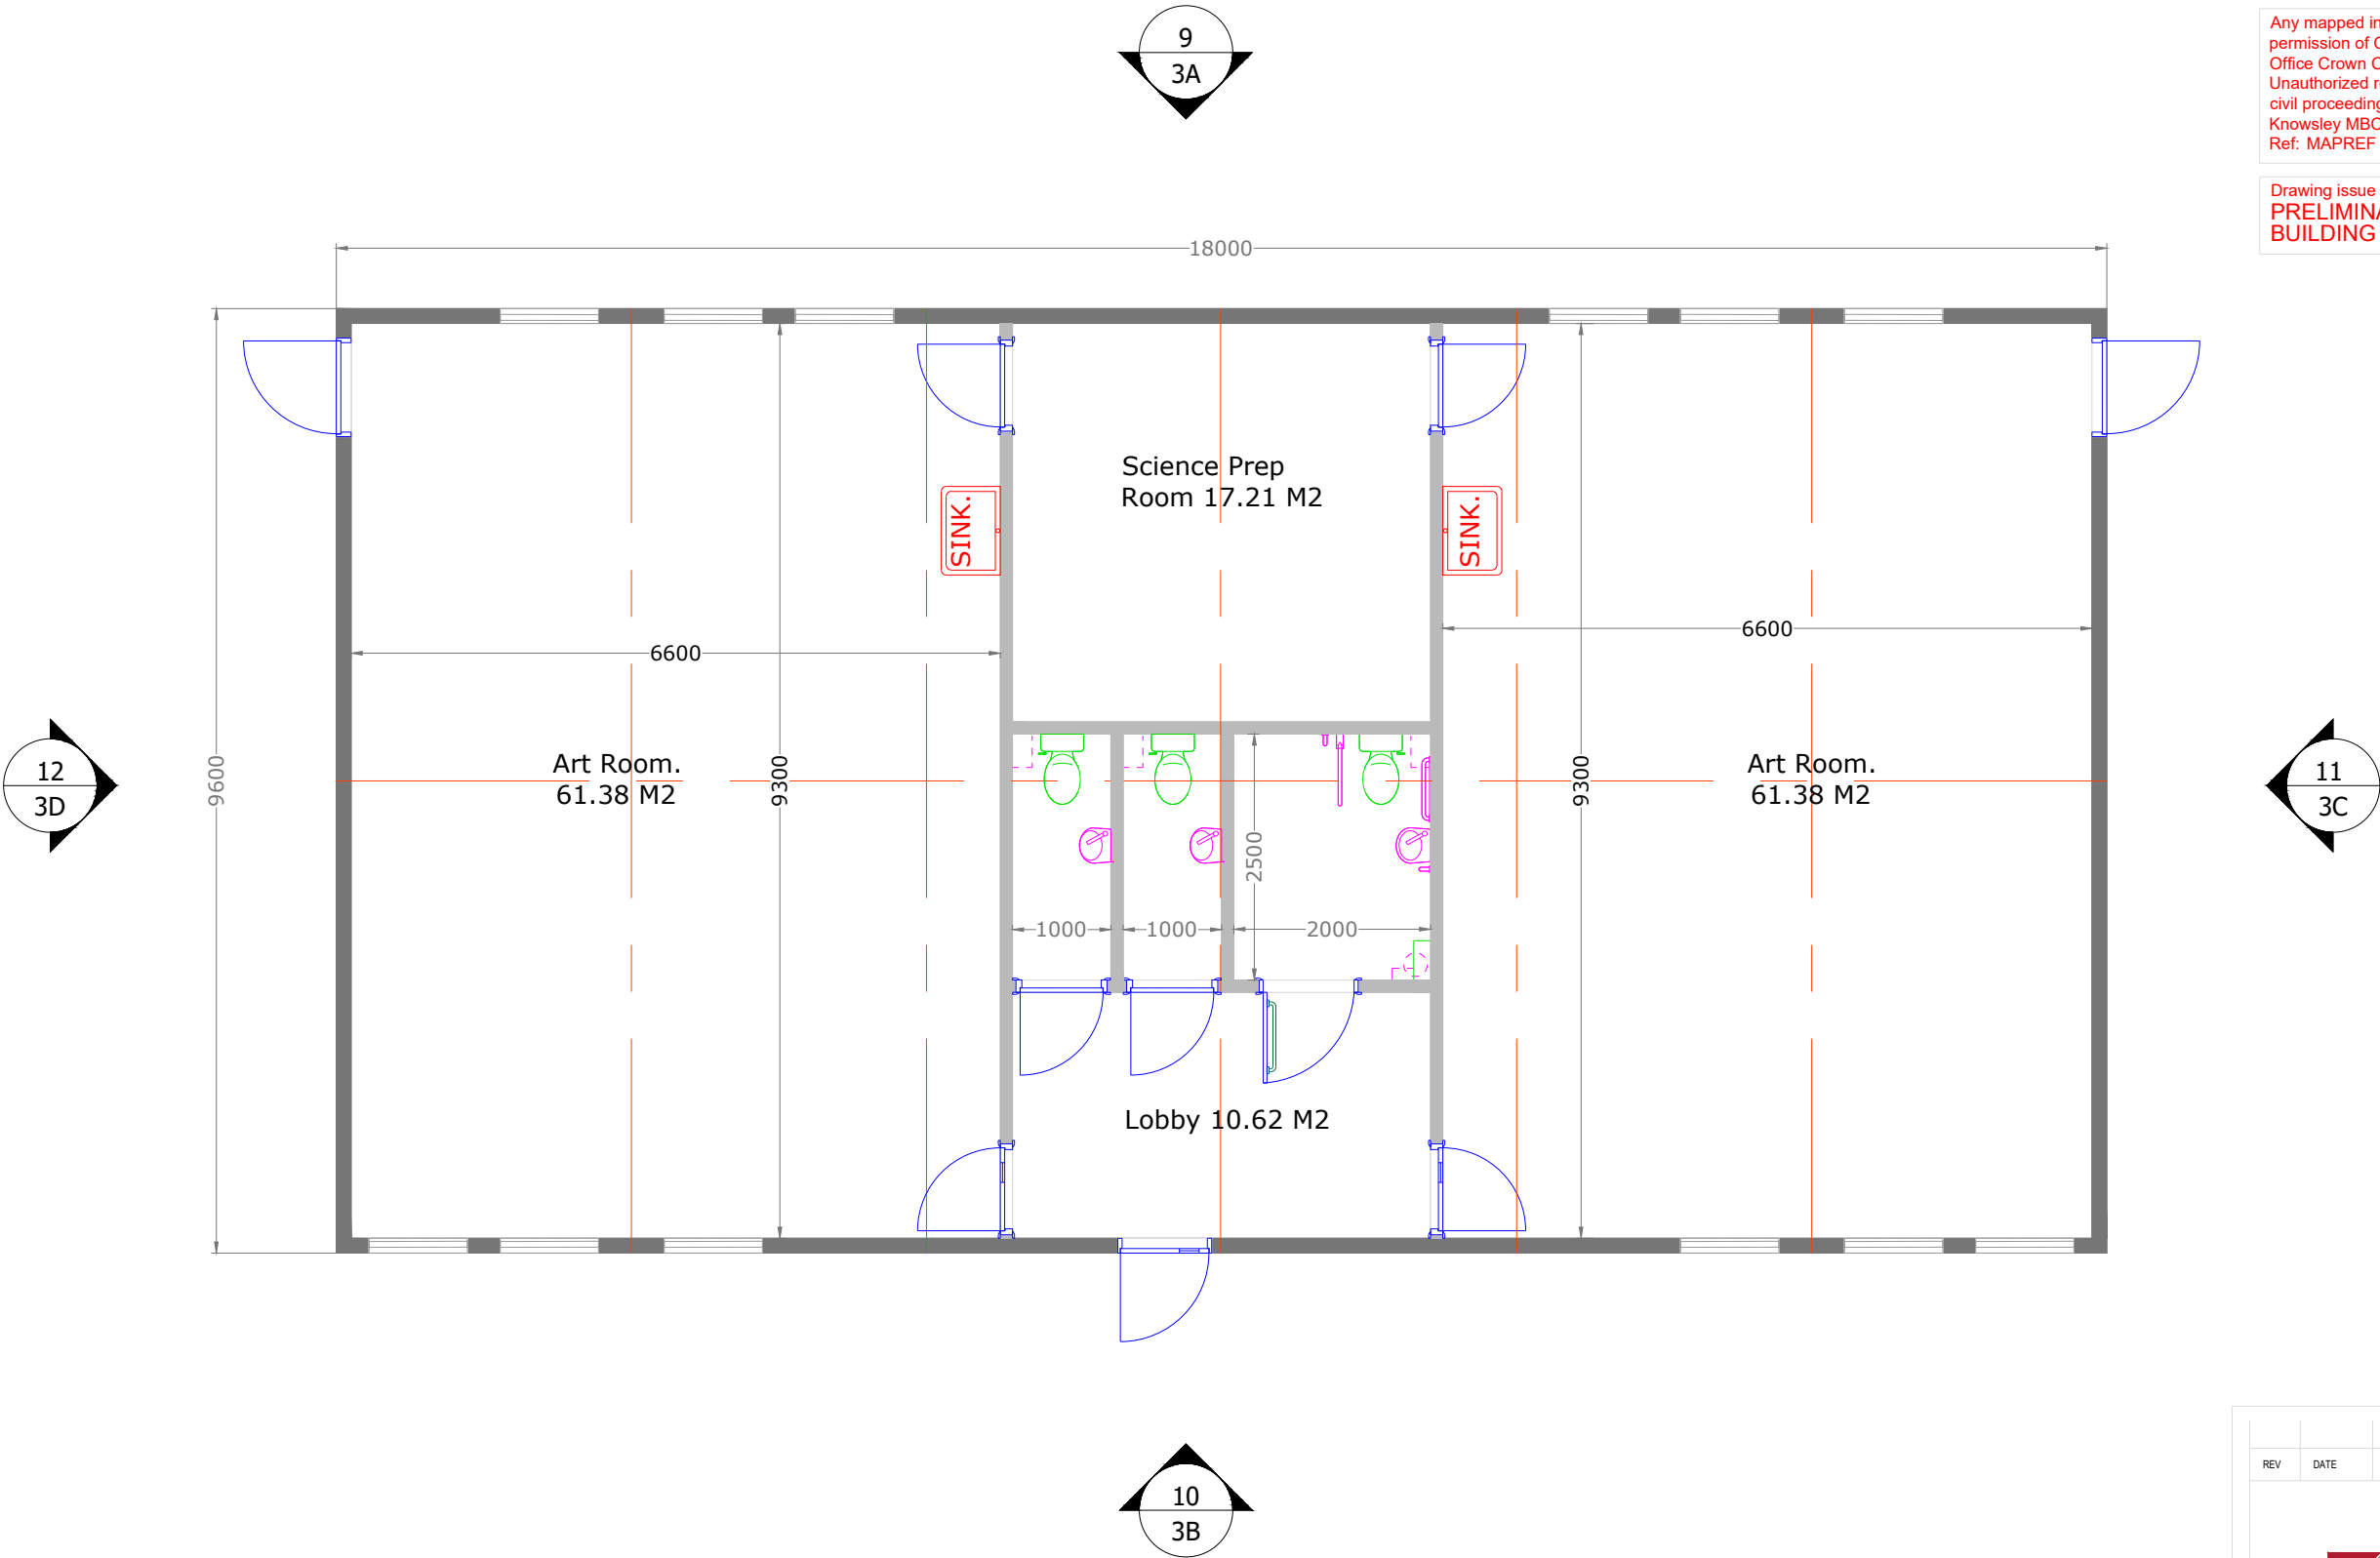


 **Knowsley Council**
Asset Services
3rd Floor, Municipal Buildings
Archway Road
Merseyside, L36 9UX

PROJECT ART CLASSROOMS		CLIENT KMBC		
SUBJECT FLOOR PLAN		DATABASE	DATE 31/01/25	SCALE NTS
PROJECT NR -	DRAWING NR PL-103	REV -	DRAWN MH	CHECKED -


9 Elevation - 3A.

Scale: 1:75

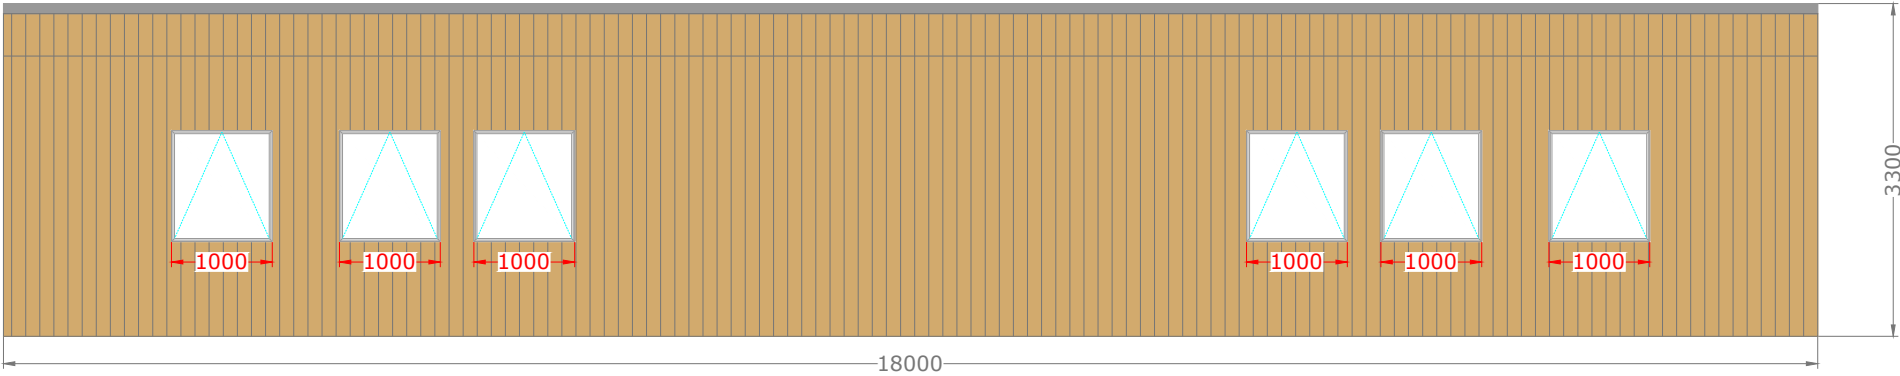


10 Elevation - 3B.

Scale: 1:75

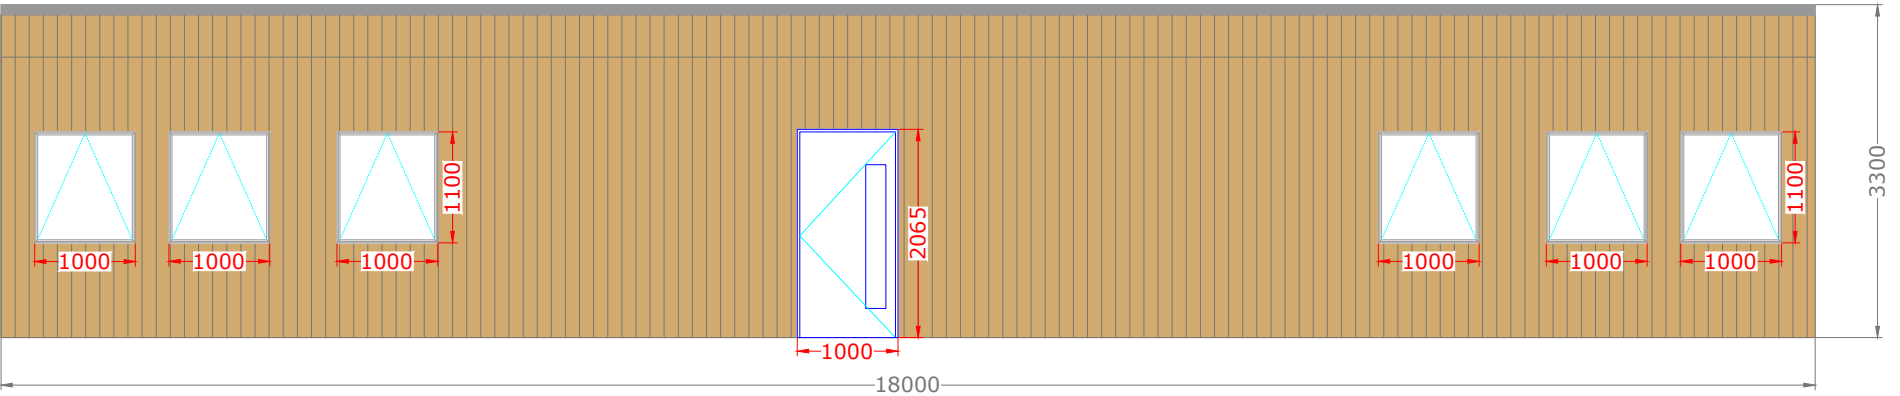


11 Elevation - 3C.

Scale: 1:75

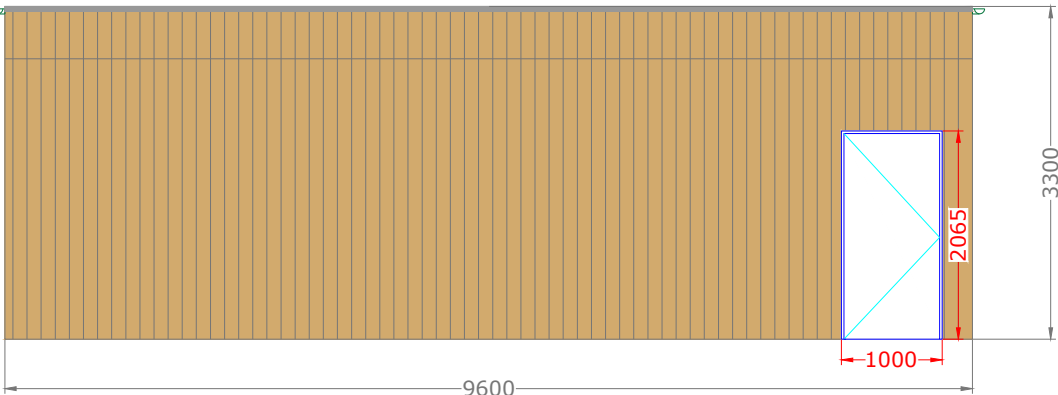

12 Elevation - 3D.

Scale: 1:75

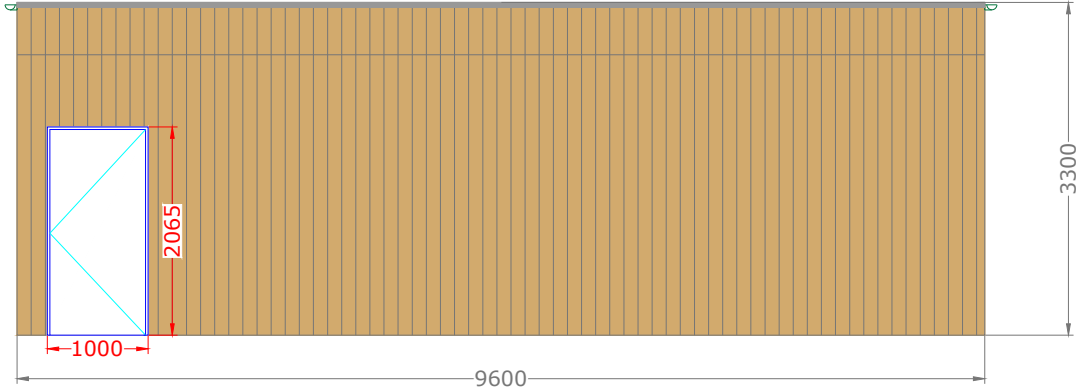

NOTE
This drawing must not be reissued, loaned or copied without the written consent of Department of Corporate Resources , KMBC. (the originator).
All errors, omissions, discrepancies should be reported to the originator immediately.
All dimensions to be checked before site fabrication by the contractor, his sub-contractor or supplier.
Any deviation from the drawing to be reported to the originator immediately.

Any mapped information depicted is based on Ordnance Survey material with the permission of Ordnance Survey on behalf of the Controller of Her Majestys Stationary Office Crown Copyright.
Unauthorized reproduction infringes Crown Copyright and may lead to prosecution or civil proceedings.
Knowsley MBC, LA 100017655
Ref: MAPREF

Drawing issue status:
PRELIMINARY ☐ CLIENT APPROVAL ☐ PLANNING ☐
BUILDING REGS ☐ TENDER ☐ CONSTRUCTION ☐ AS-BUILT ☐

Revision History				
REV	DATE	DESCRIPTION		
		Asset Services 3rd Floor, Municipal Buildings Archway Road Merseyside, L36 9UX		
PROJECT		CLIENT		
ART CLASSROOMS		KMBC		
SUBJECT		DATABASE	DATE	SCALE
ELEVATIONS PLAN		----	31/01/25	NTS
PROJECT NR		DRAWING NR	REV	DRAWN
-		EL-103	-	MH
				CHECKED
				-