
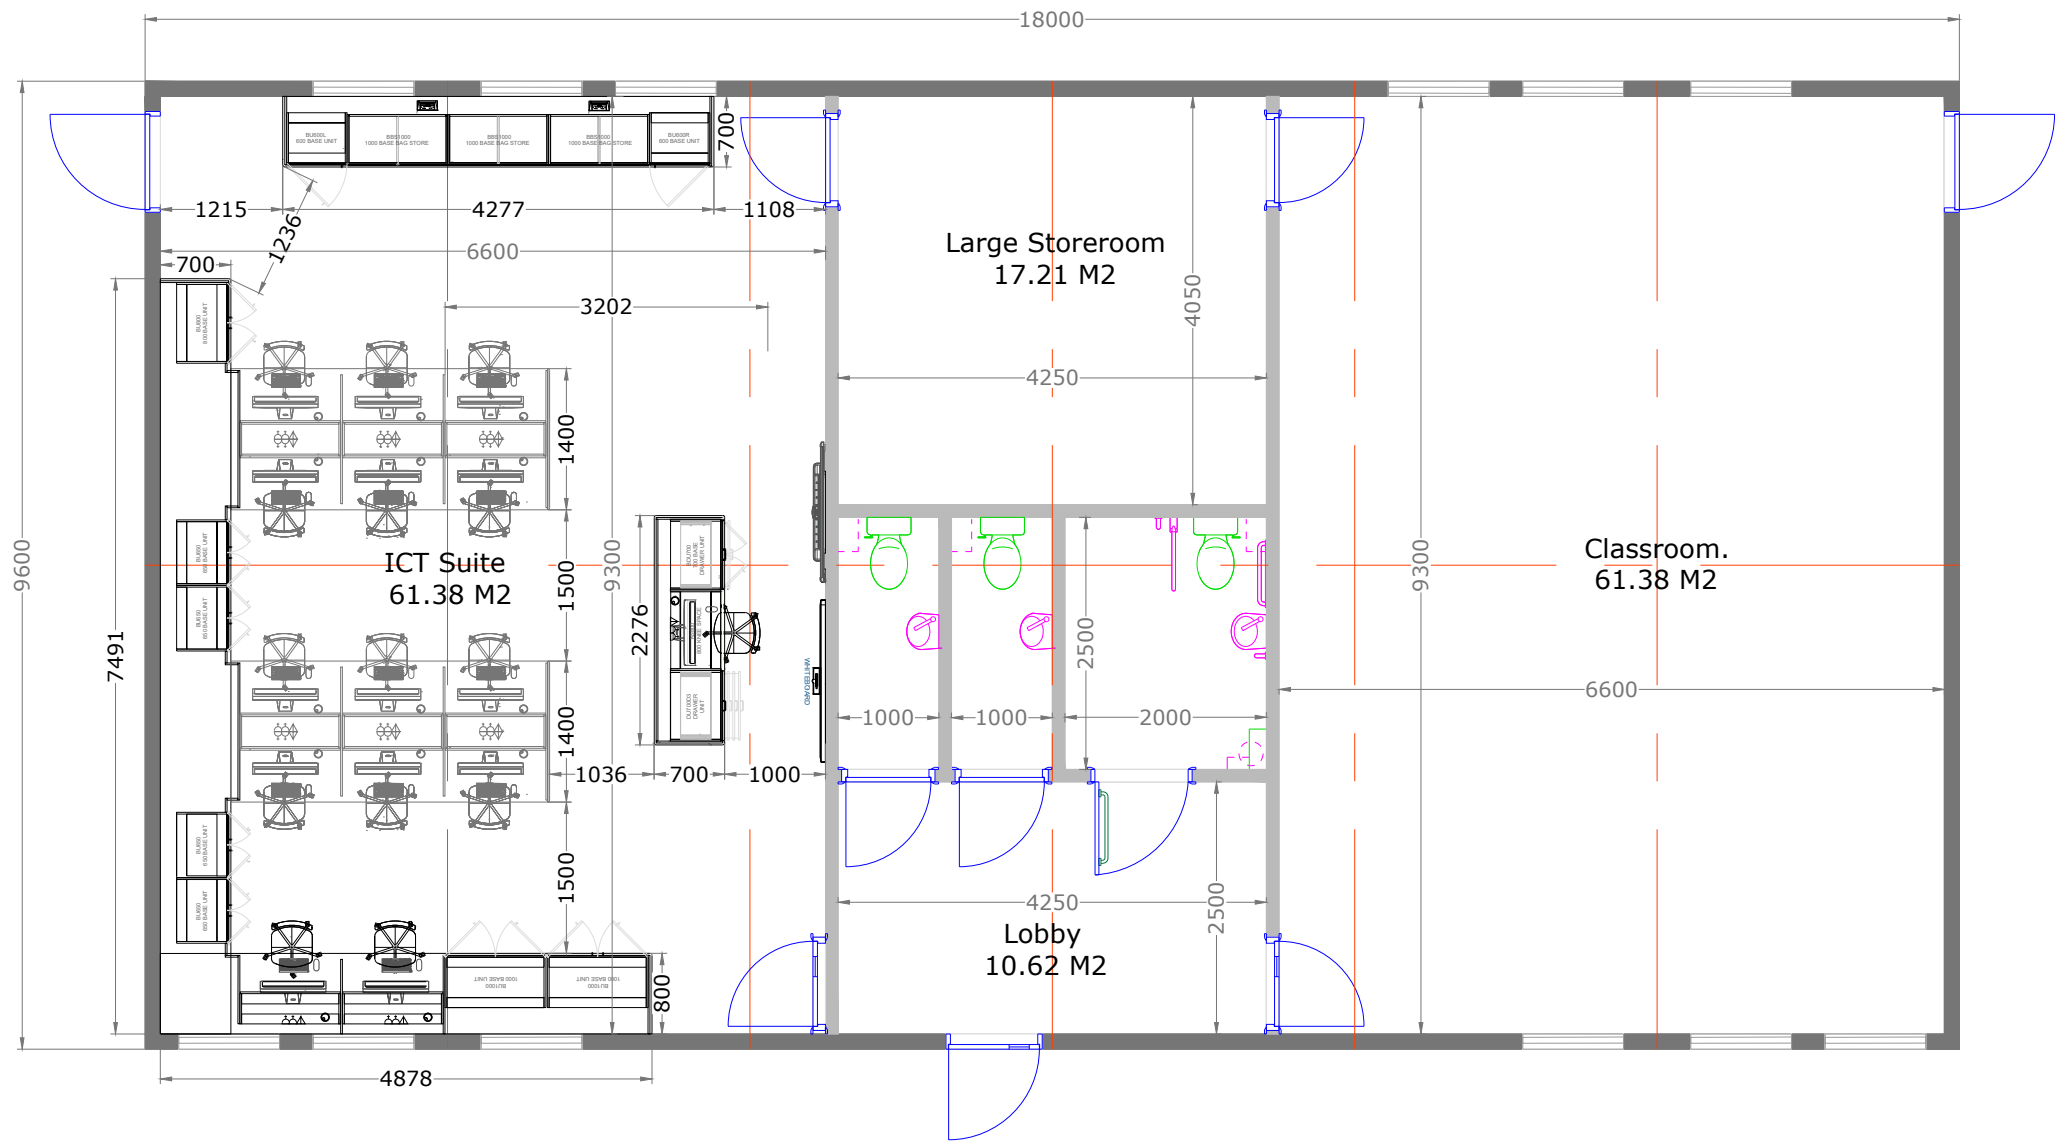
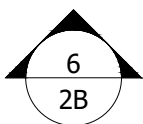
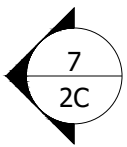
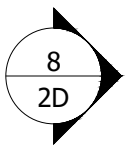


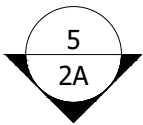

NOTE
This drawing must not be reissued, loaned or copied without the written consent of Department of Corporate Resources , KMBC. (the originator).
All errors, omissions, discrepancies should be reported to the originator immediately.
All dimensions to be checked before site fabrication by the contractor, his sub-contractor or supplier.
Any deviation from the drawing to be reported to the originator immediately.

Any mapped information depicted is based on Ordnance Survey material with the permission of Ordnance Survey on behalf of the Controller of Her Majestys Stationary Office Crown Copyright.
Unauthorized reproduction infringes Crown Copyright and may lead to prosecution or civil proceedings.
Knowsley MBC, LA 100017655
Ref: MAPREF

Drawing issue status:
PRELIMINARY ☐ **CLIENT APPROVAL** ☐ **PLANNING** ☐
BUILDING REGS ☐ **TENDER** ☐ **CONSTRUCTION** ☐ **AS-BUILT** ☐

REV					DATE	DESCRIPTION
 Asset Services 3rd Floor, Municipal Buildings Archway Road Merseyside, L36 9UX						
PROJECT PROPOSED ICT/CLASSROOM			CLIENT KMBC			
SUBJECT FLOOR PLAN			DATABASE	DATE 31/01/25	SCALE NTS	
PROJECT NR -	DRAWING NR PL-102		REV -	DRAWN MH	CHECKED -	