




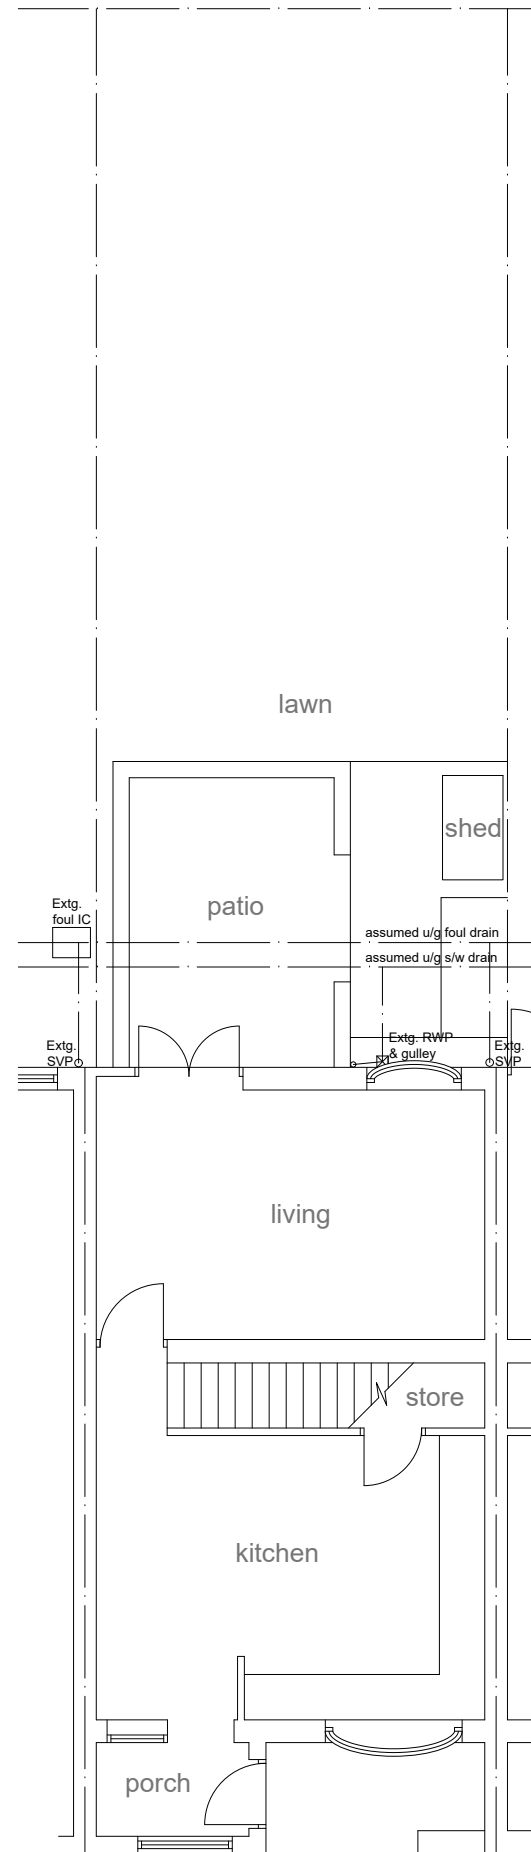

Existing ground floor plan @ 1:100 scale

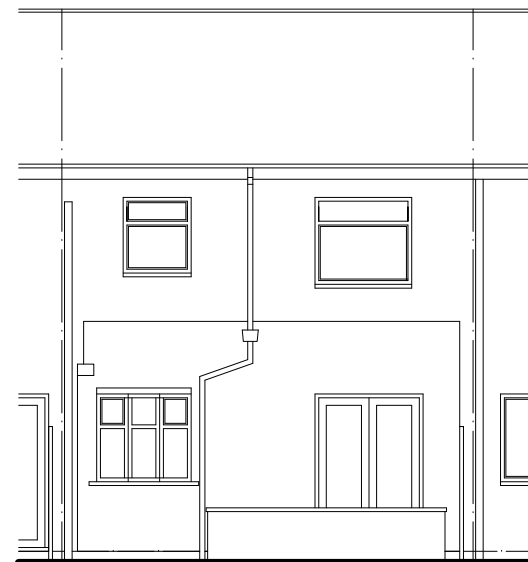

Existing rear elevation @ 1:100 scale

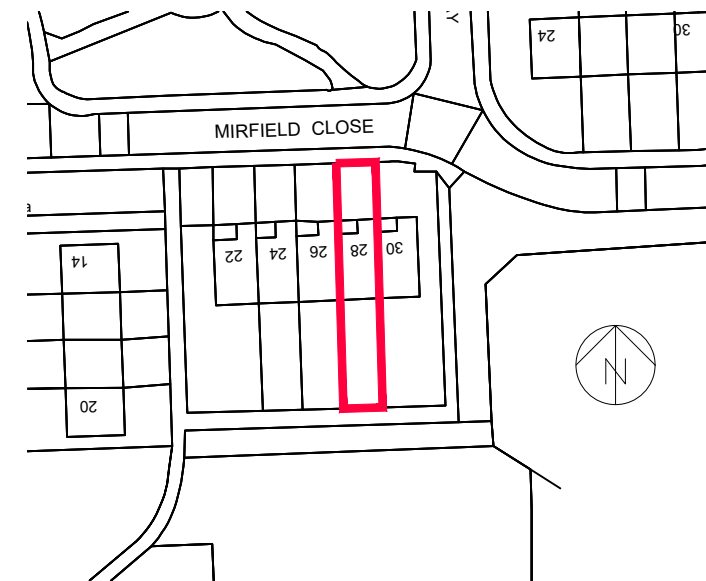

Location Plan @ 1:1250 scale

Project:

**PROPOSED SINGLE STOREY REAR
WC EXTENSION**

at:

**28 MIRFIELD CLOSE
HALEWOOD, L26 9XP**

for:

MISS CHARLOTTE HALEWOOD

EXISTING LAYOUT & LOCATION PLAN

Scale: 1:100 & 1:1250 Date: May 2025

Drawing Number:
502900-01

Revision: