


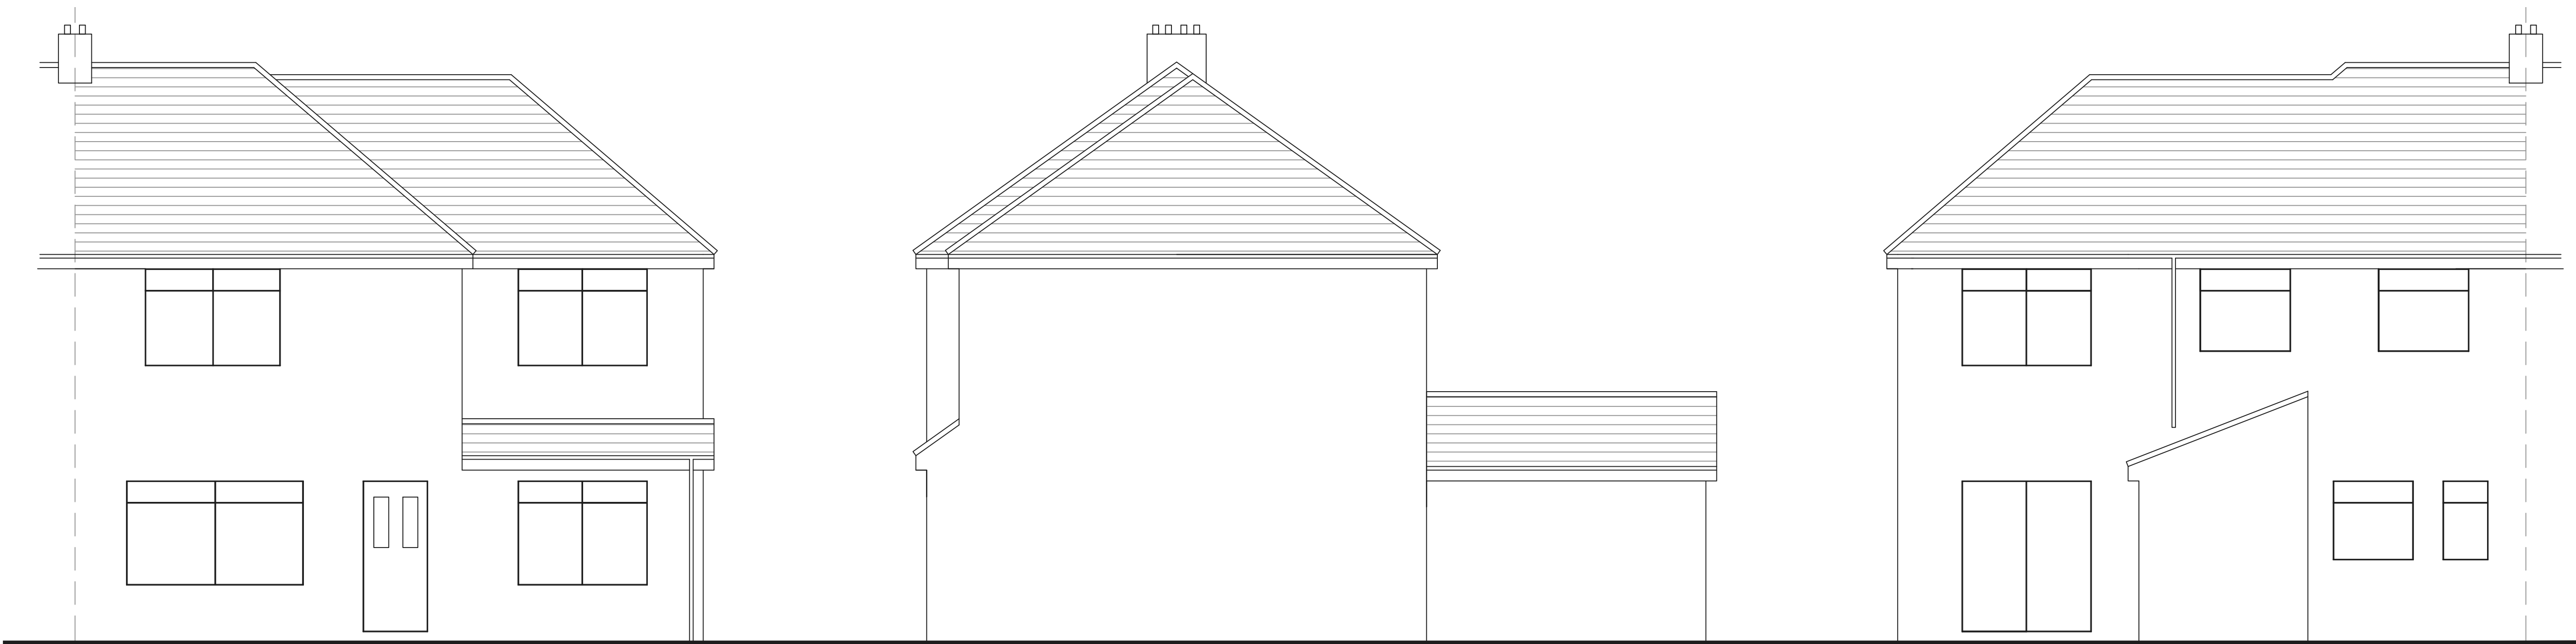


Proposed Front Elevation


Proposed Side Elevation

Proposed Rear Elevation


Standard Details 1:20

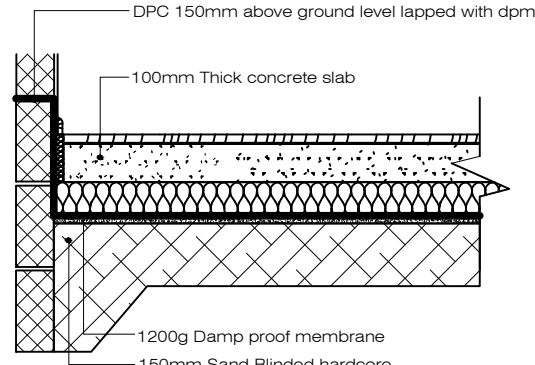


Solid Ground Floor

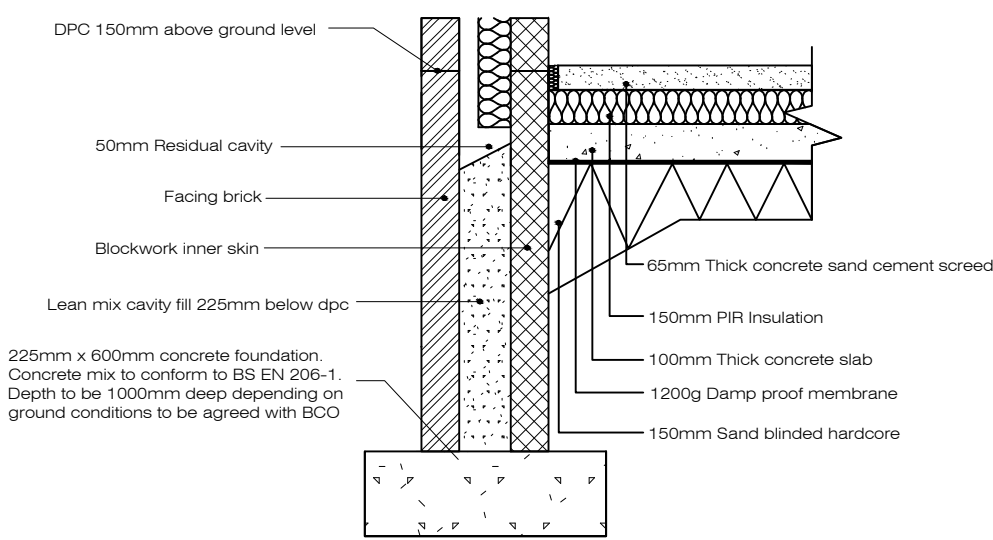


Strip Foundation

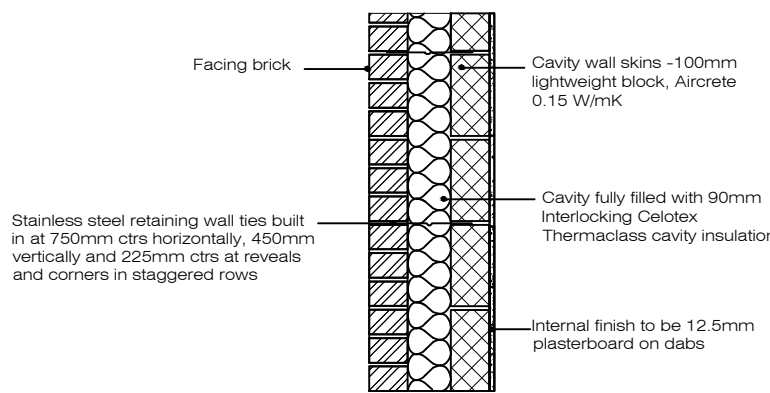

Full Fill Cavity Wall

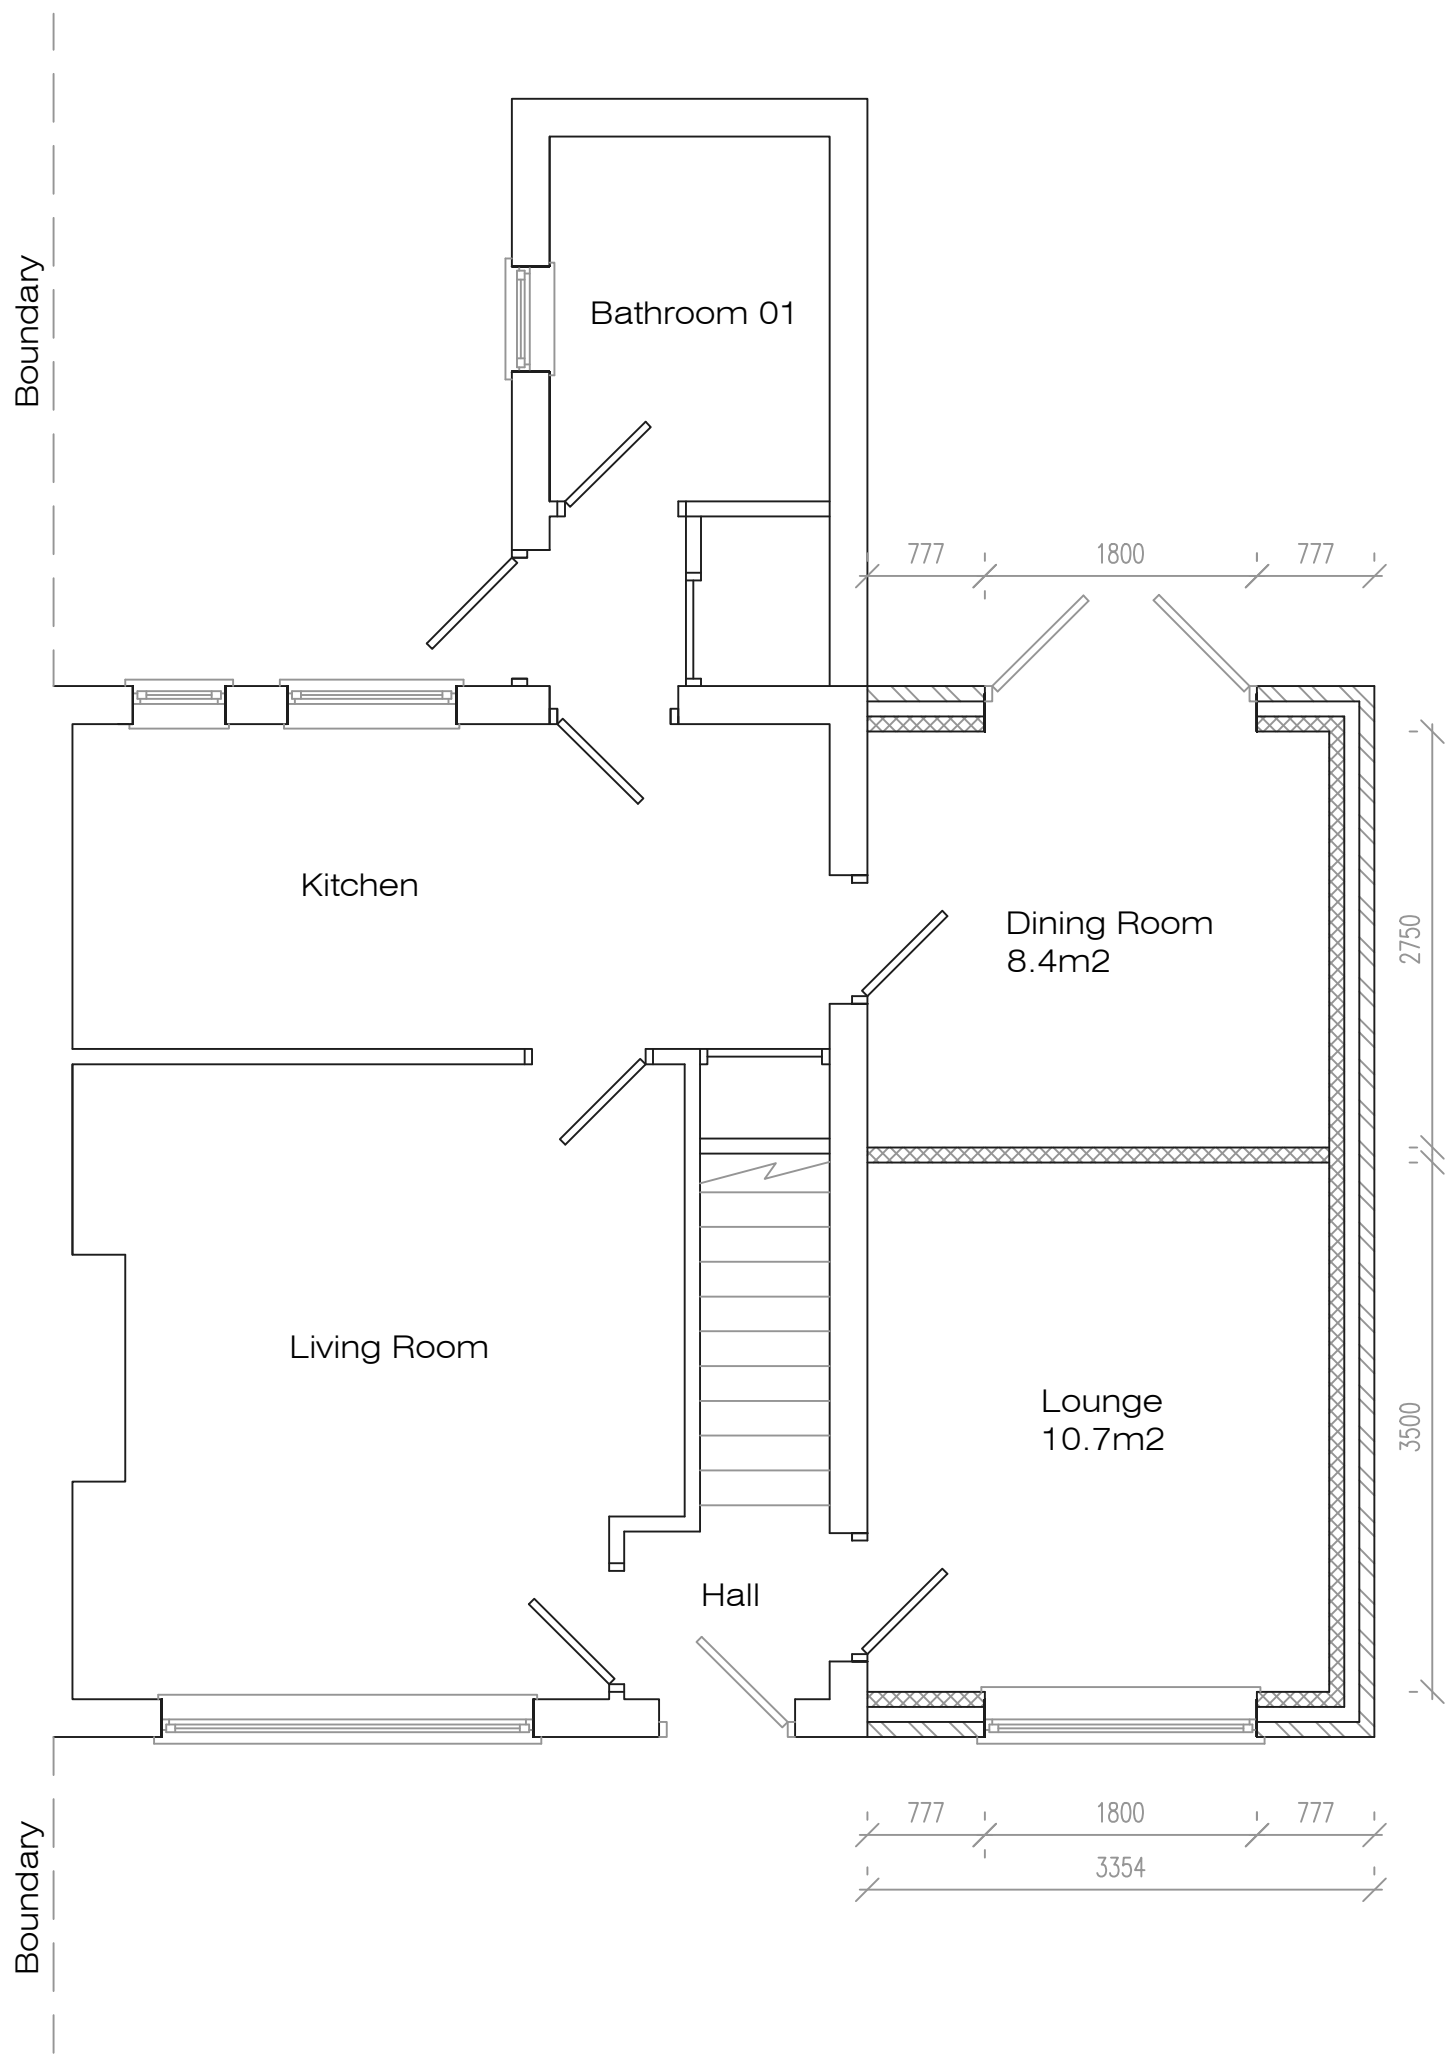

Proposed Ground Floor Plan

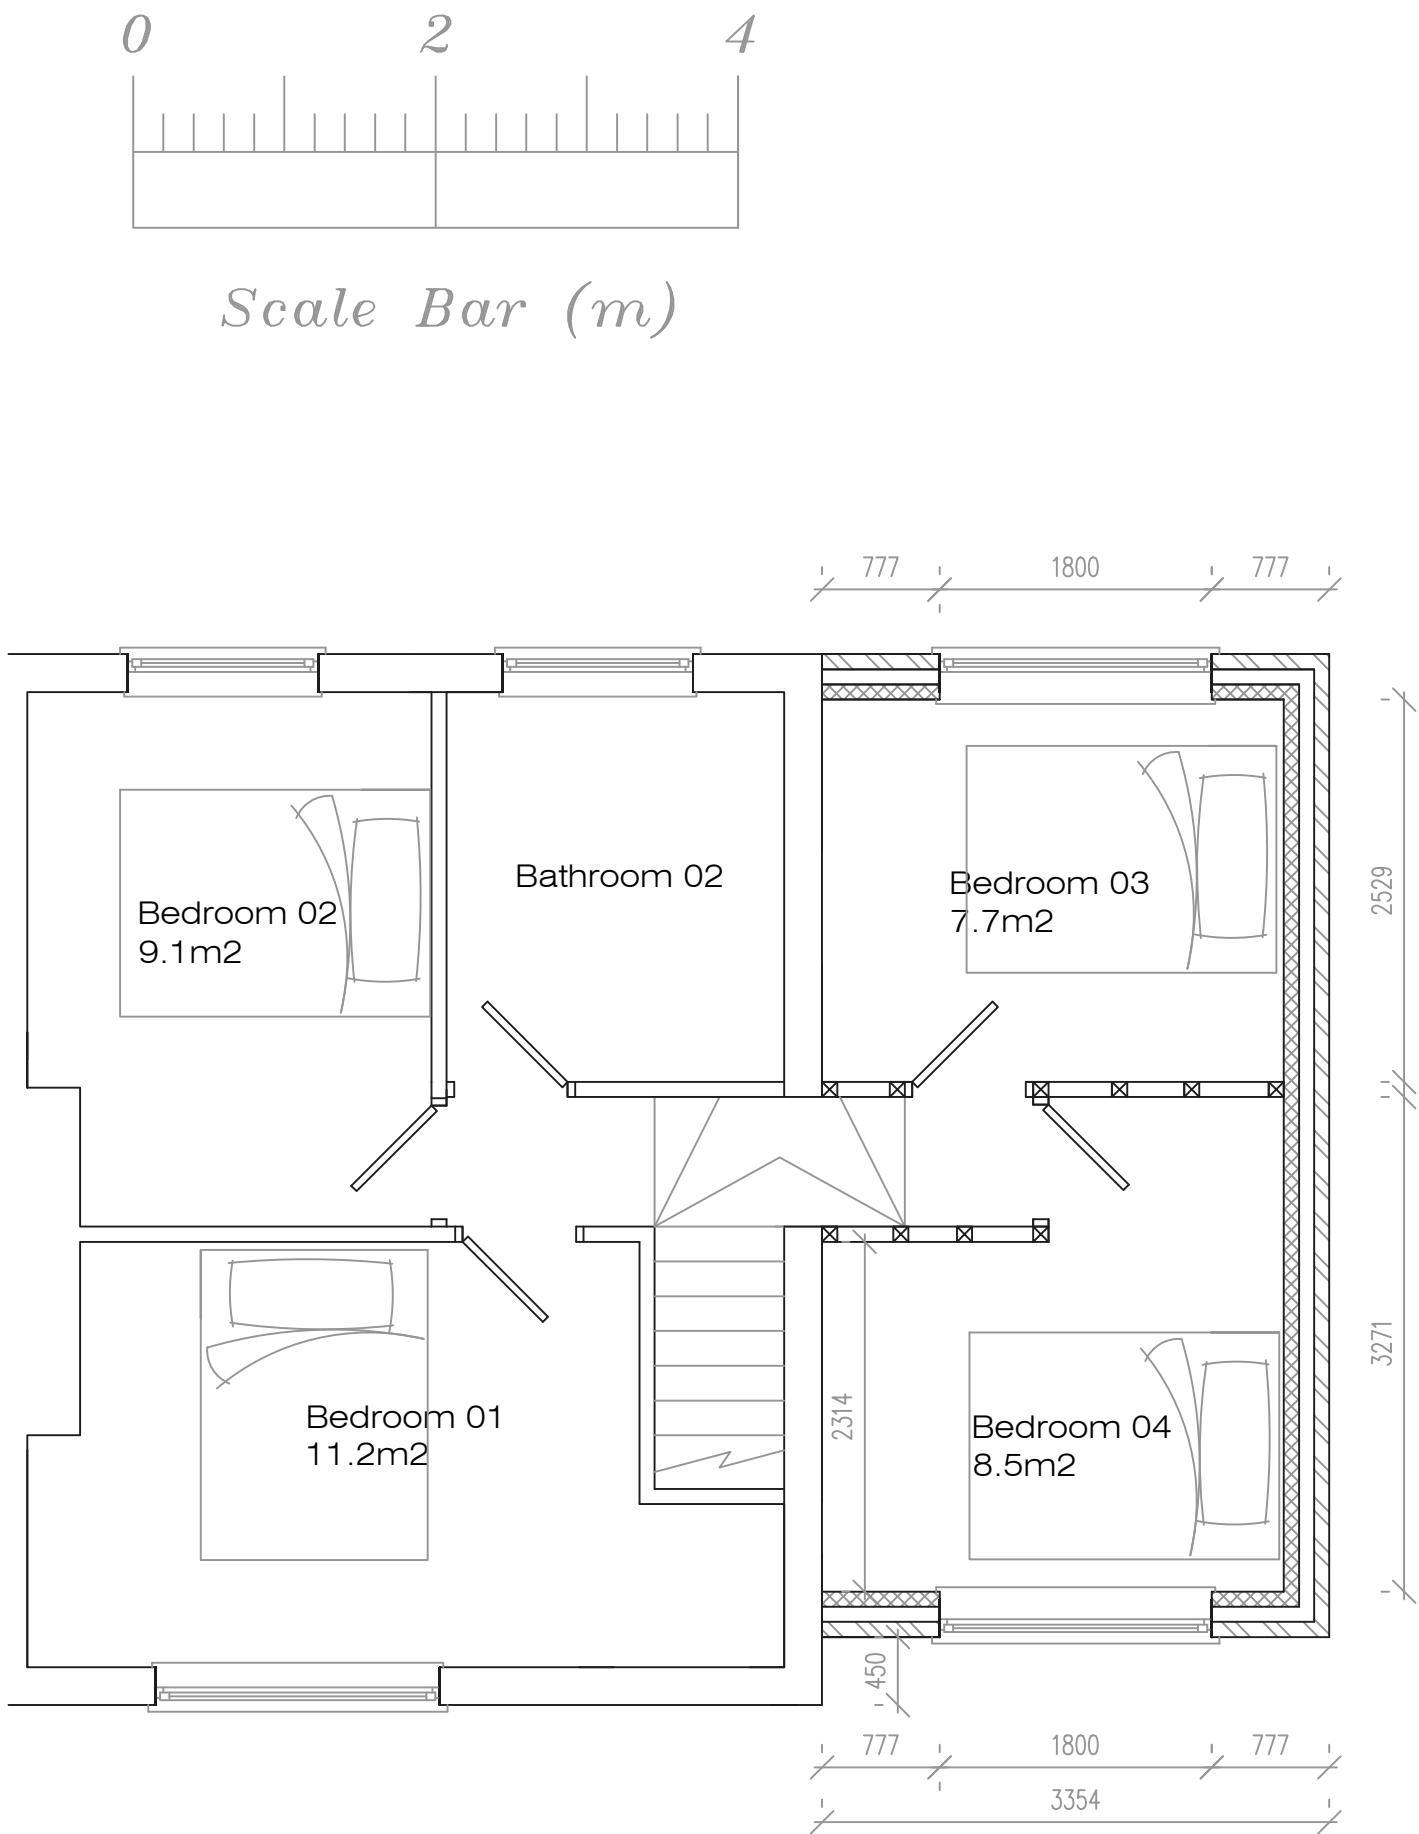

Proposed First Floor Plan

Address		7 Green way, L36	
Job Title		Two storey extension to side	
Drawing title		Proposed Plans	
Chkd	Appvd	date	scale
		Sep '24	1:50/1:20 ● A1
Dwg No.			002