




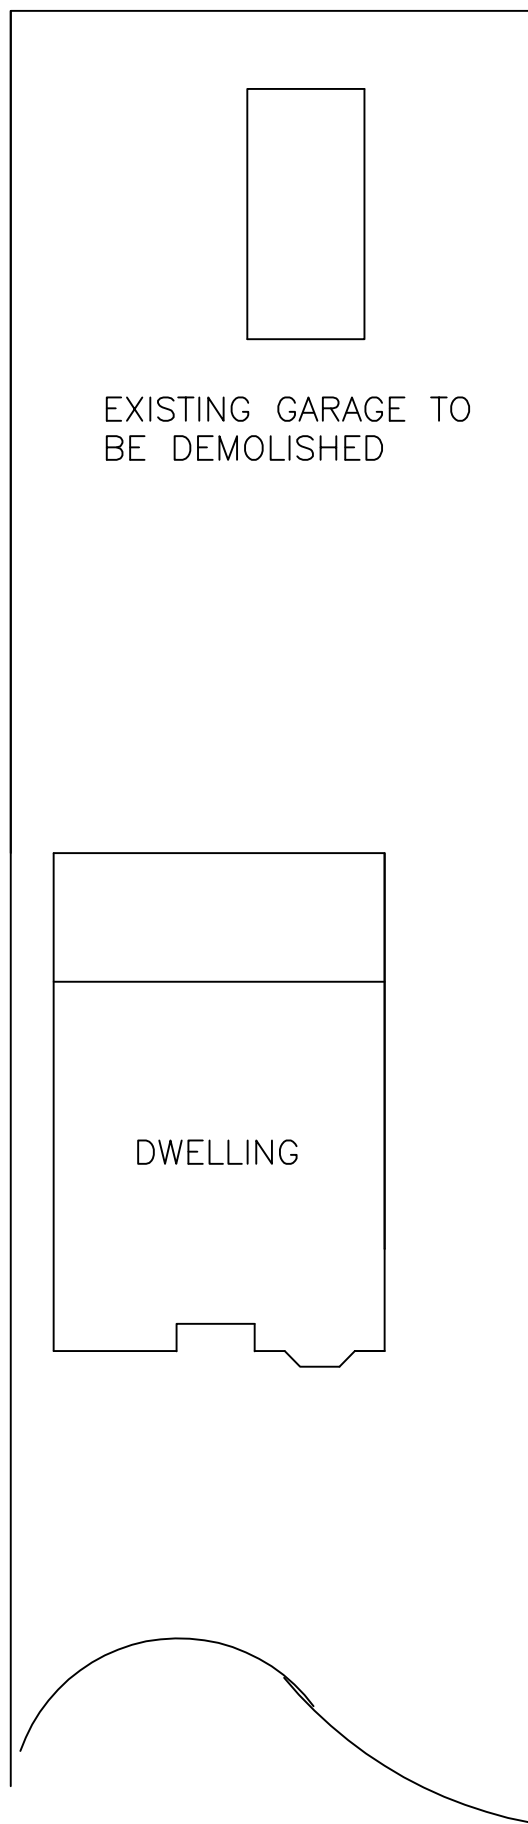

EXISTING SITE PLAN

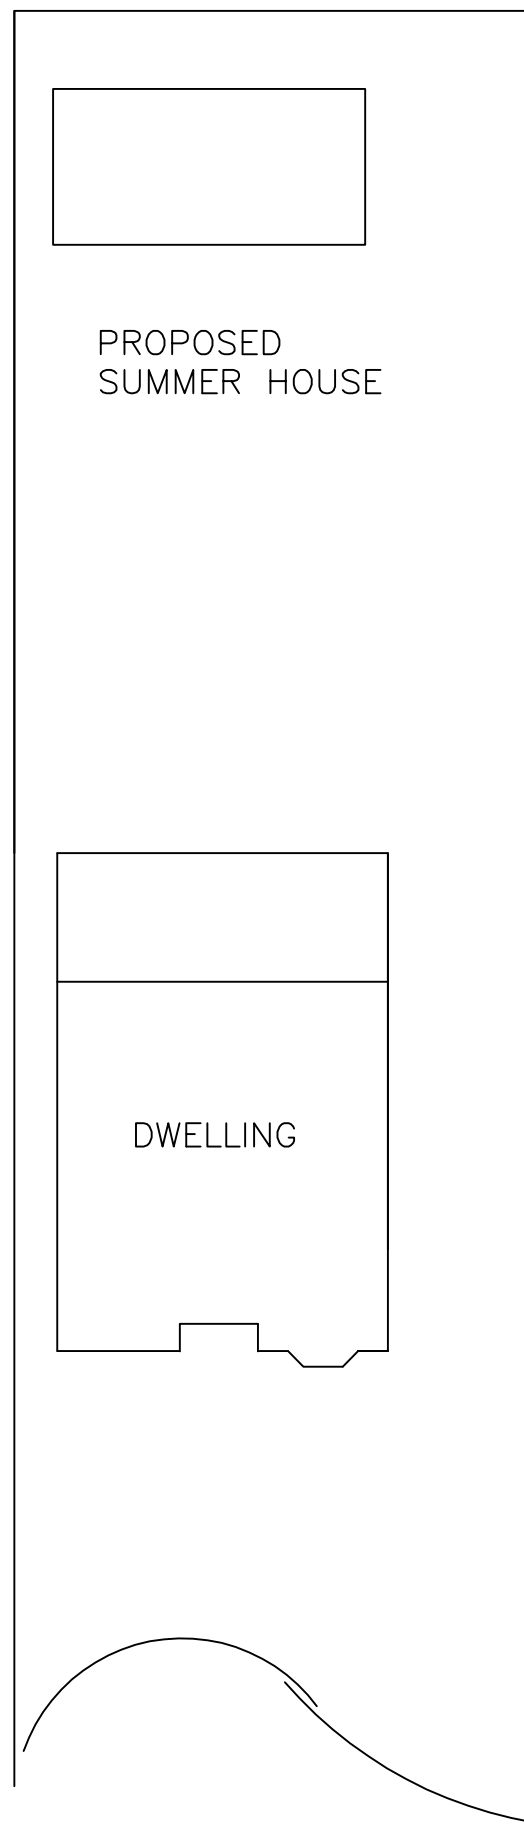

PROPOSED SITE PLAN

 

DRAWING 6
A3 PORTRAIT
21/03/2022

SCALE 1:200