


Demolished




Proposed Gable Elevation

Scale 1.50

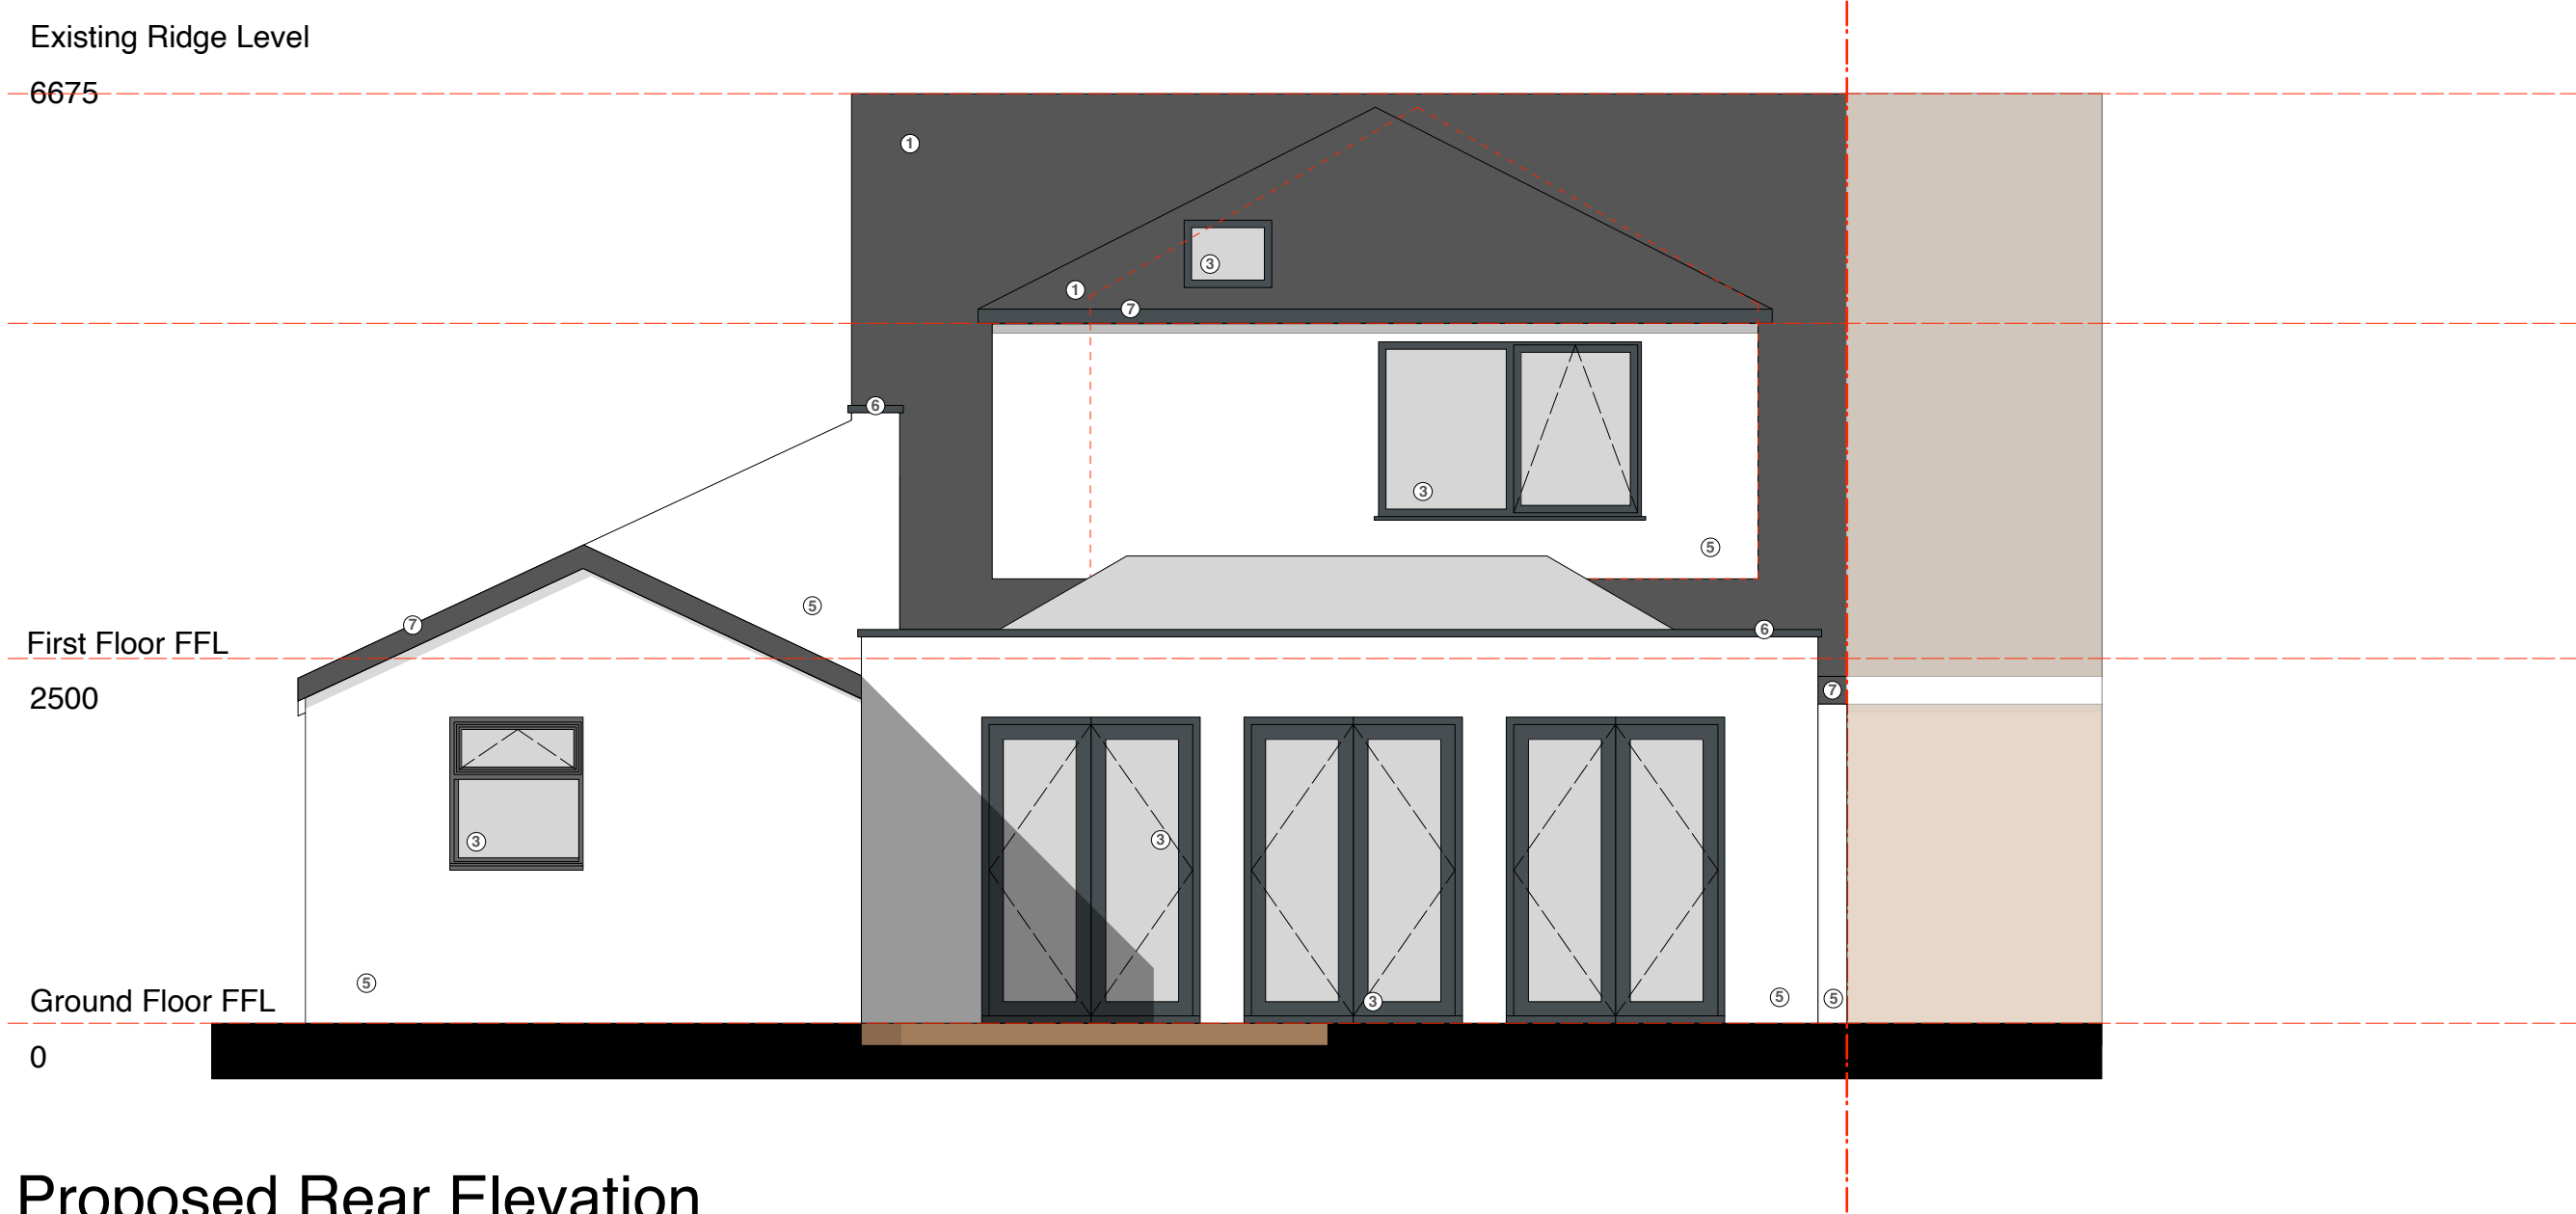

Proposed Rear Elevation

Scale 1.50

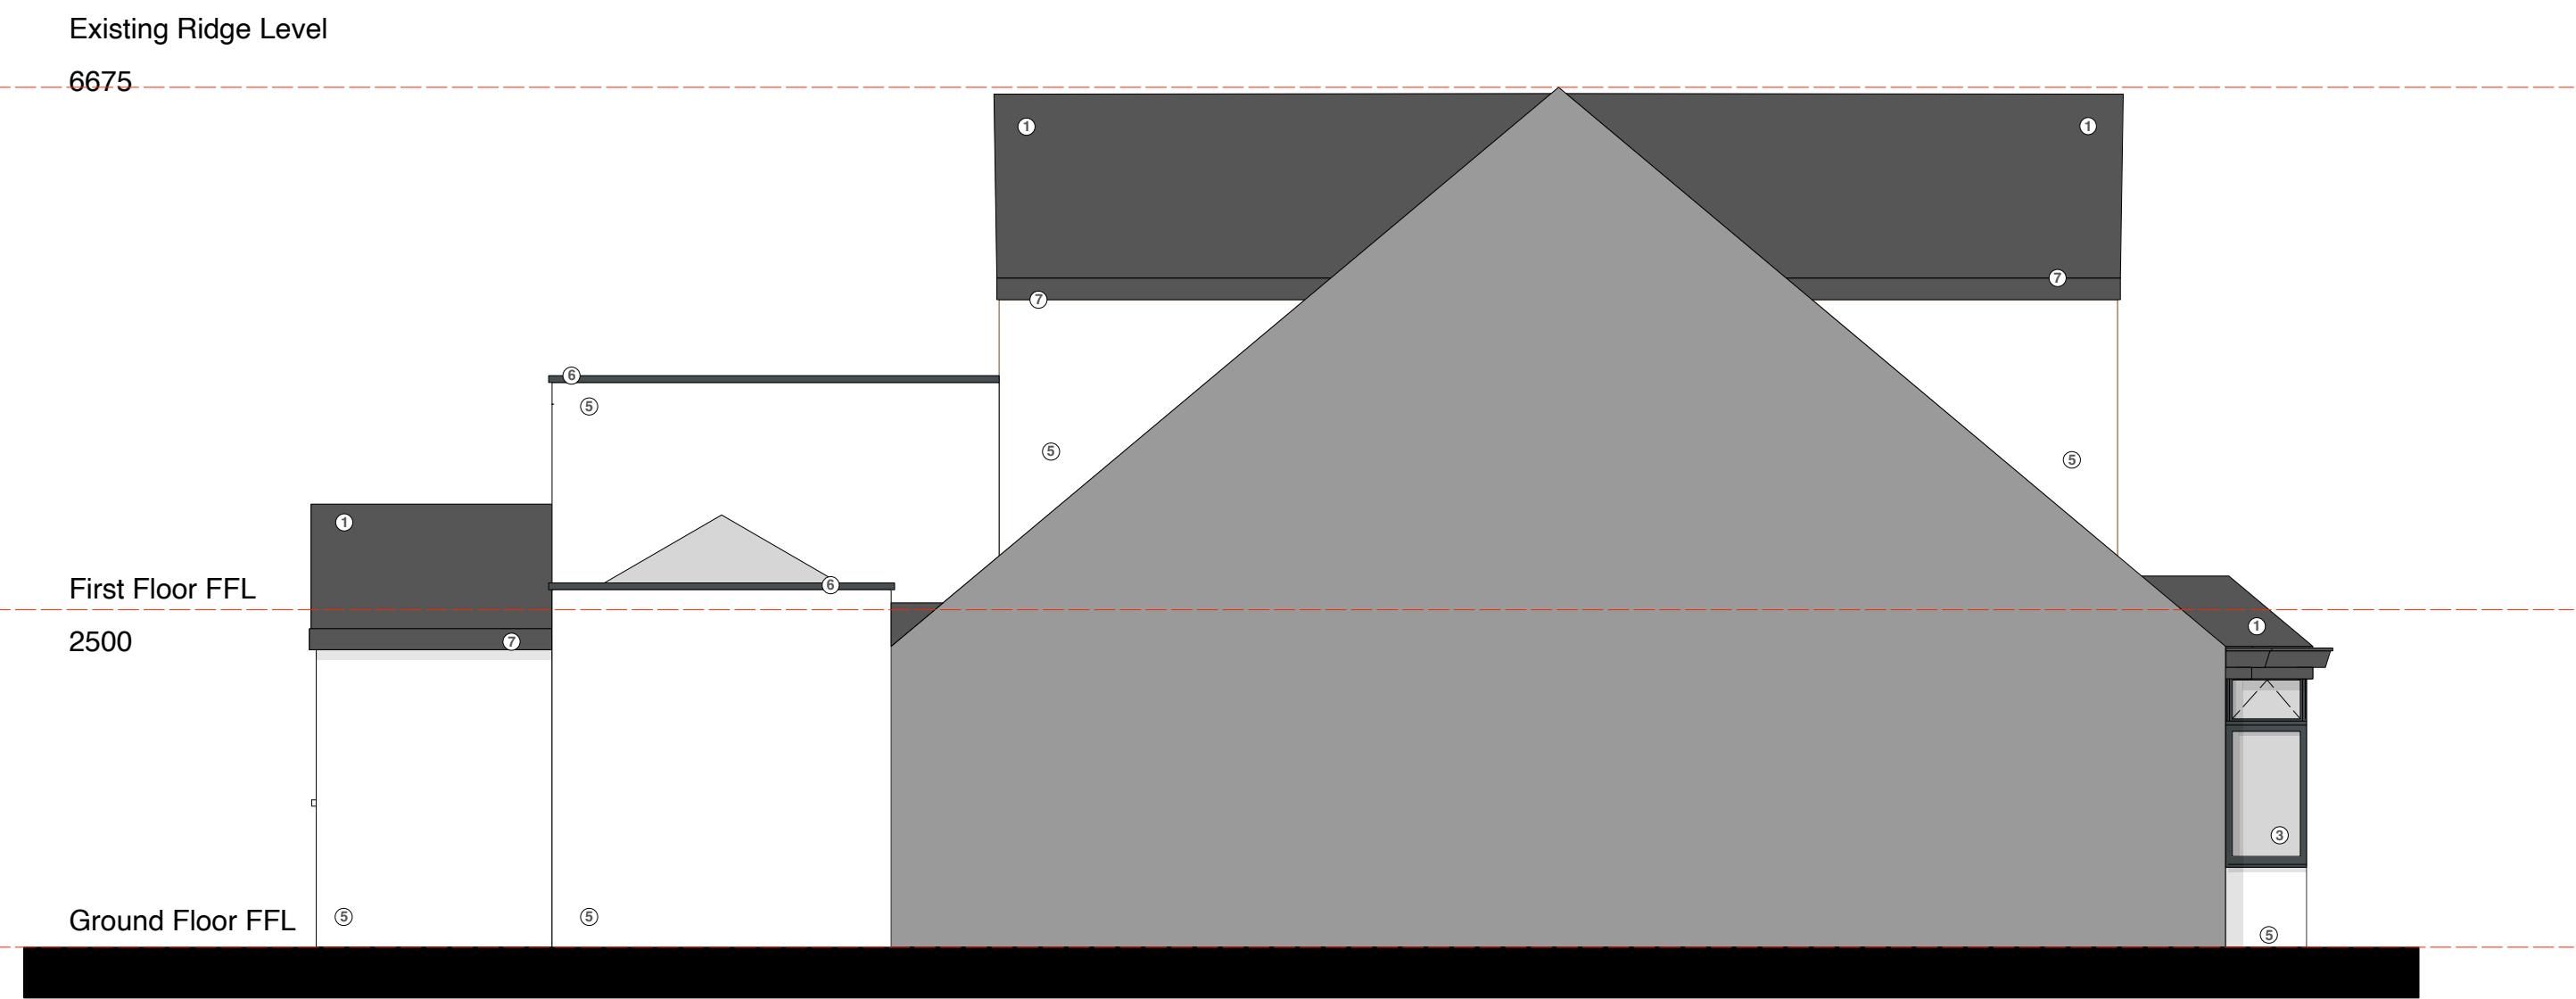

Proposed Rear Side Elevation

Scale 1.50



Proposed Front Elevation

Scale 1.50

Revisions:

Rev A: Updates following planners comments (22.06.2022).
Rev B: Updates following client comments of 23.06.2022 (24.06.2022).



Planning

Project Title:	Pitsmead Road
Client:	Mr. W. Atkins
Drawing Number:	P272_304B
Drawing Title:	Proposed Elevations
Date:	03.12.20
Scale:	1:50 @ A1
Drawn by:	SA
Checked by:	LW