


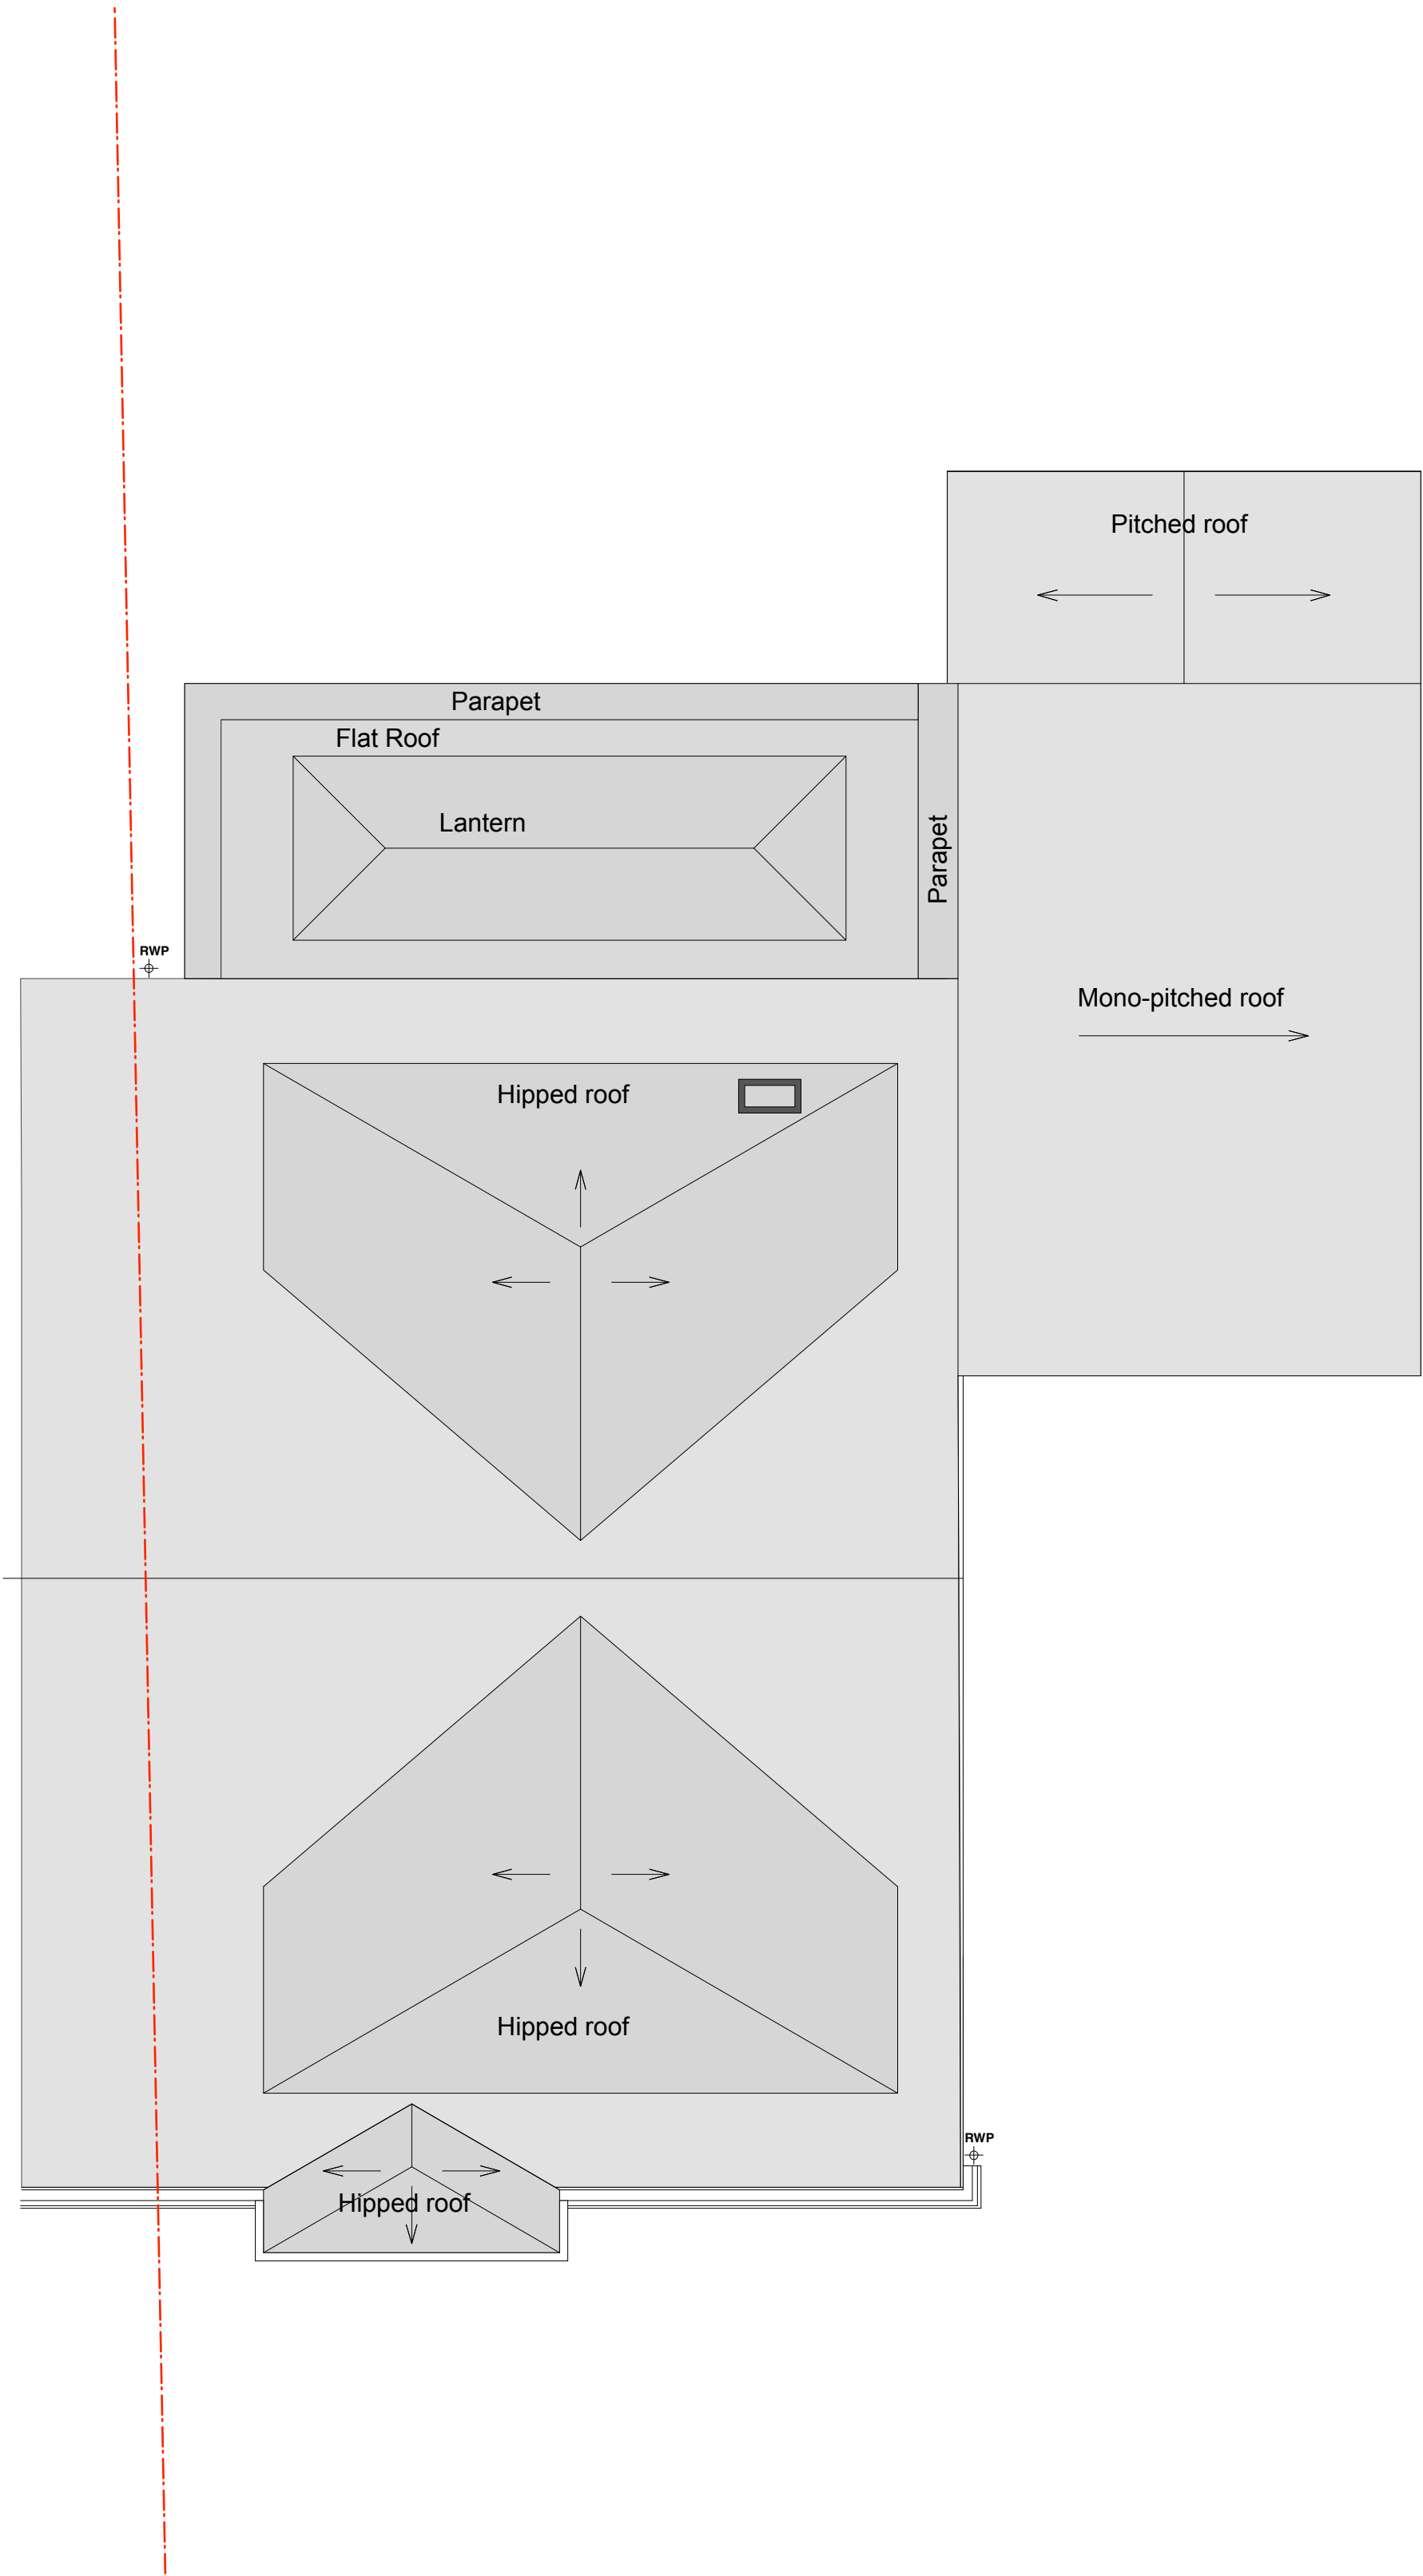

Proposed Roof Plan  
Scale 1:50

**Revisions:**  
 Rev A: Updates following planners comments (22.06.2022).  
 Rev B: Updates following client comments of 23.06.2022 (24.06.2022).

Planning

Project Title:

Pitsmead Road

Client:

Mr W. Atkins

Drawing Number:

P272\_305B

Drawing Title:

Proposed Roof Plan

Date:

22.01.21

Scale:

1:50 @ A1

Drawn by:

SA

Checked by:

LW

LU

L.J Architects Ltd  
 Office 2 | Collage 5 | Clock Tower Park | Liverpool | L10 1LD  
 T: +44 (0)151 901 5150 | E: lee@l-j-architects.co.uk | W: www.l-j-architects.co.uk