
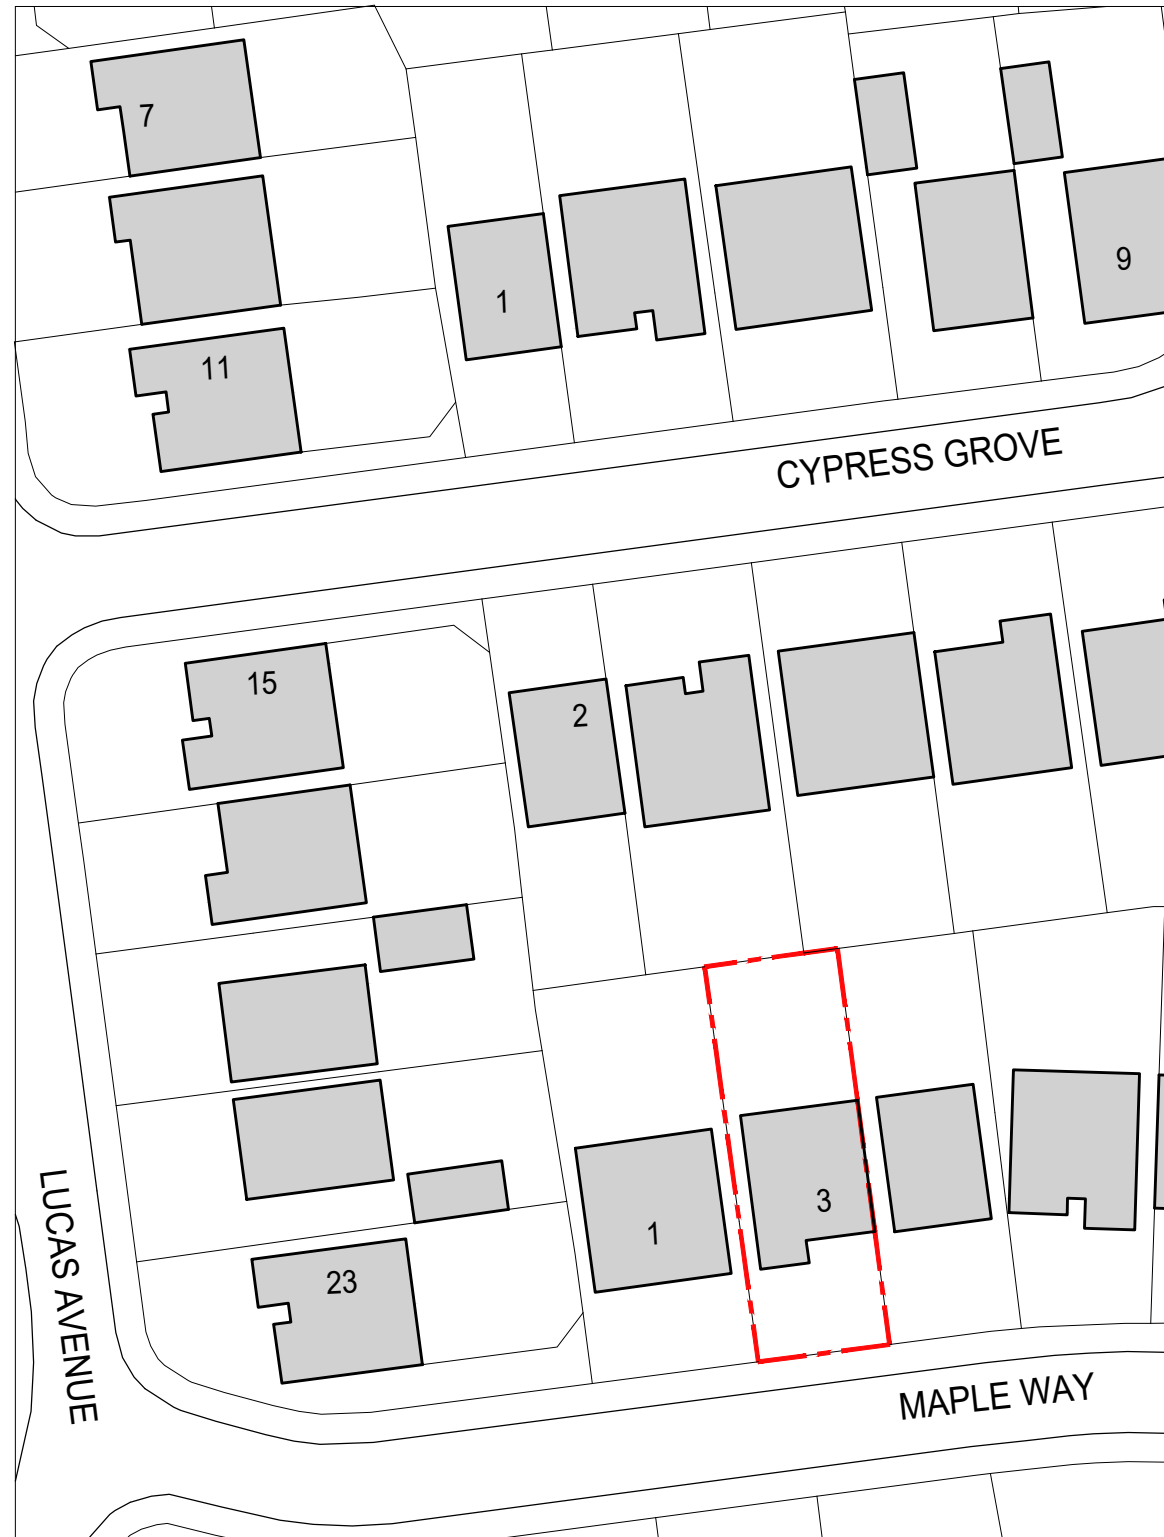
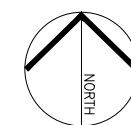
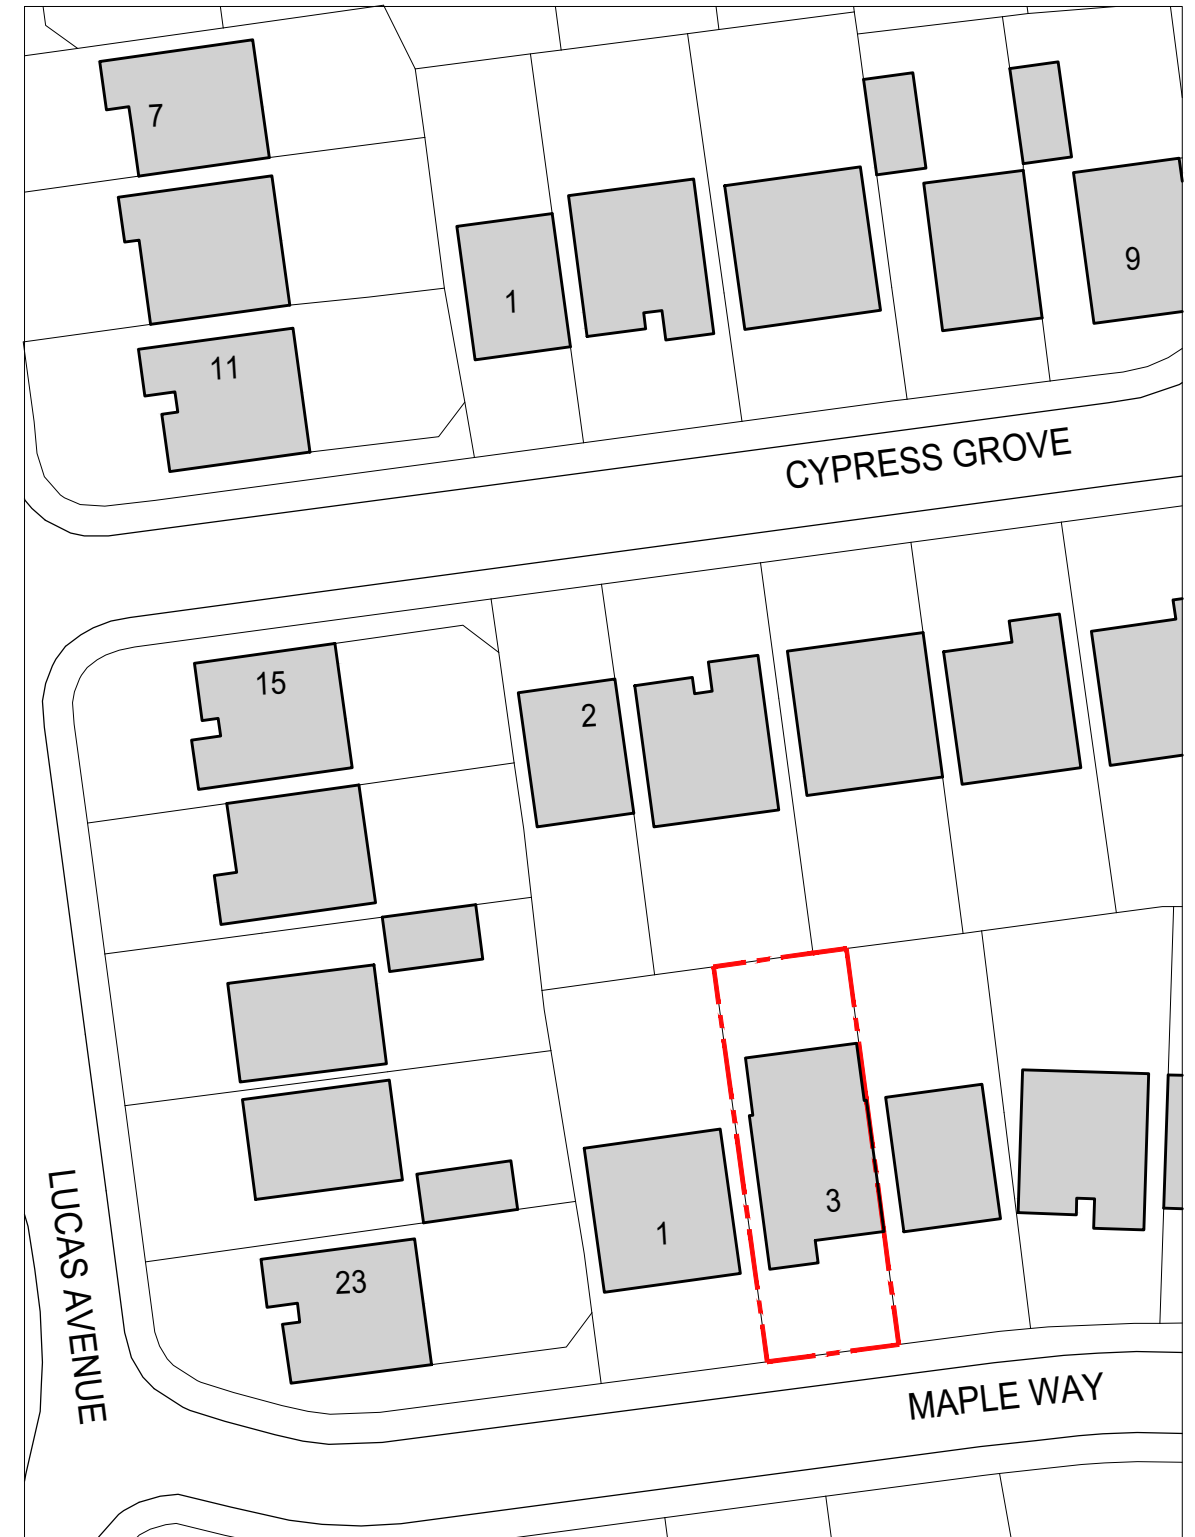


3 MAPLE WAY
EXISTING SITE PLAN
 Site Area: 232.7m²
 Existing Building Footprint 73.2m²

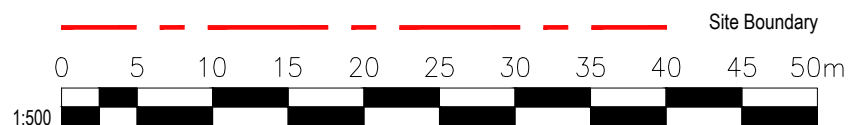

3 MAPLE WAY
PROPOSED SITE PLAN
 Site Area: 232.7m²
 Proposed Building Footprint 101.5m²

project Extension and Alterations to, 3 Maple way, Liverpool L16 2AD		
title Block Plan as Existing & Proposed		
client Mr L. Roberts & Ms. C. Parry		
status planning		
job number 061	drawing 101	revision .
scale 1:500@ A3	date 30.11.21	
rev	description	date
.	.	.

Do not scale. Use figured dimensions only.