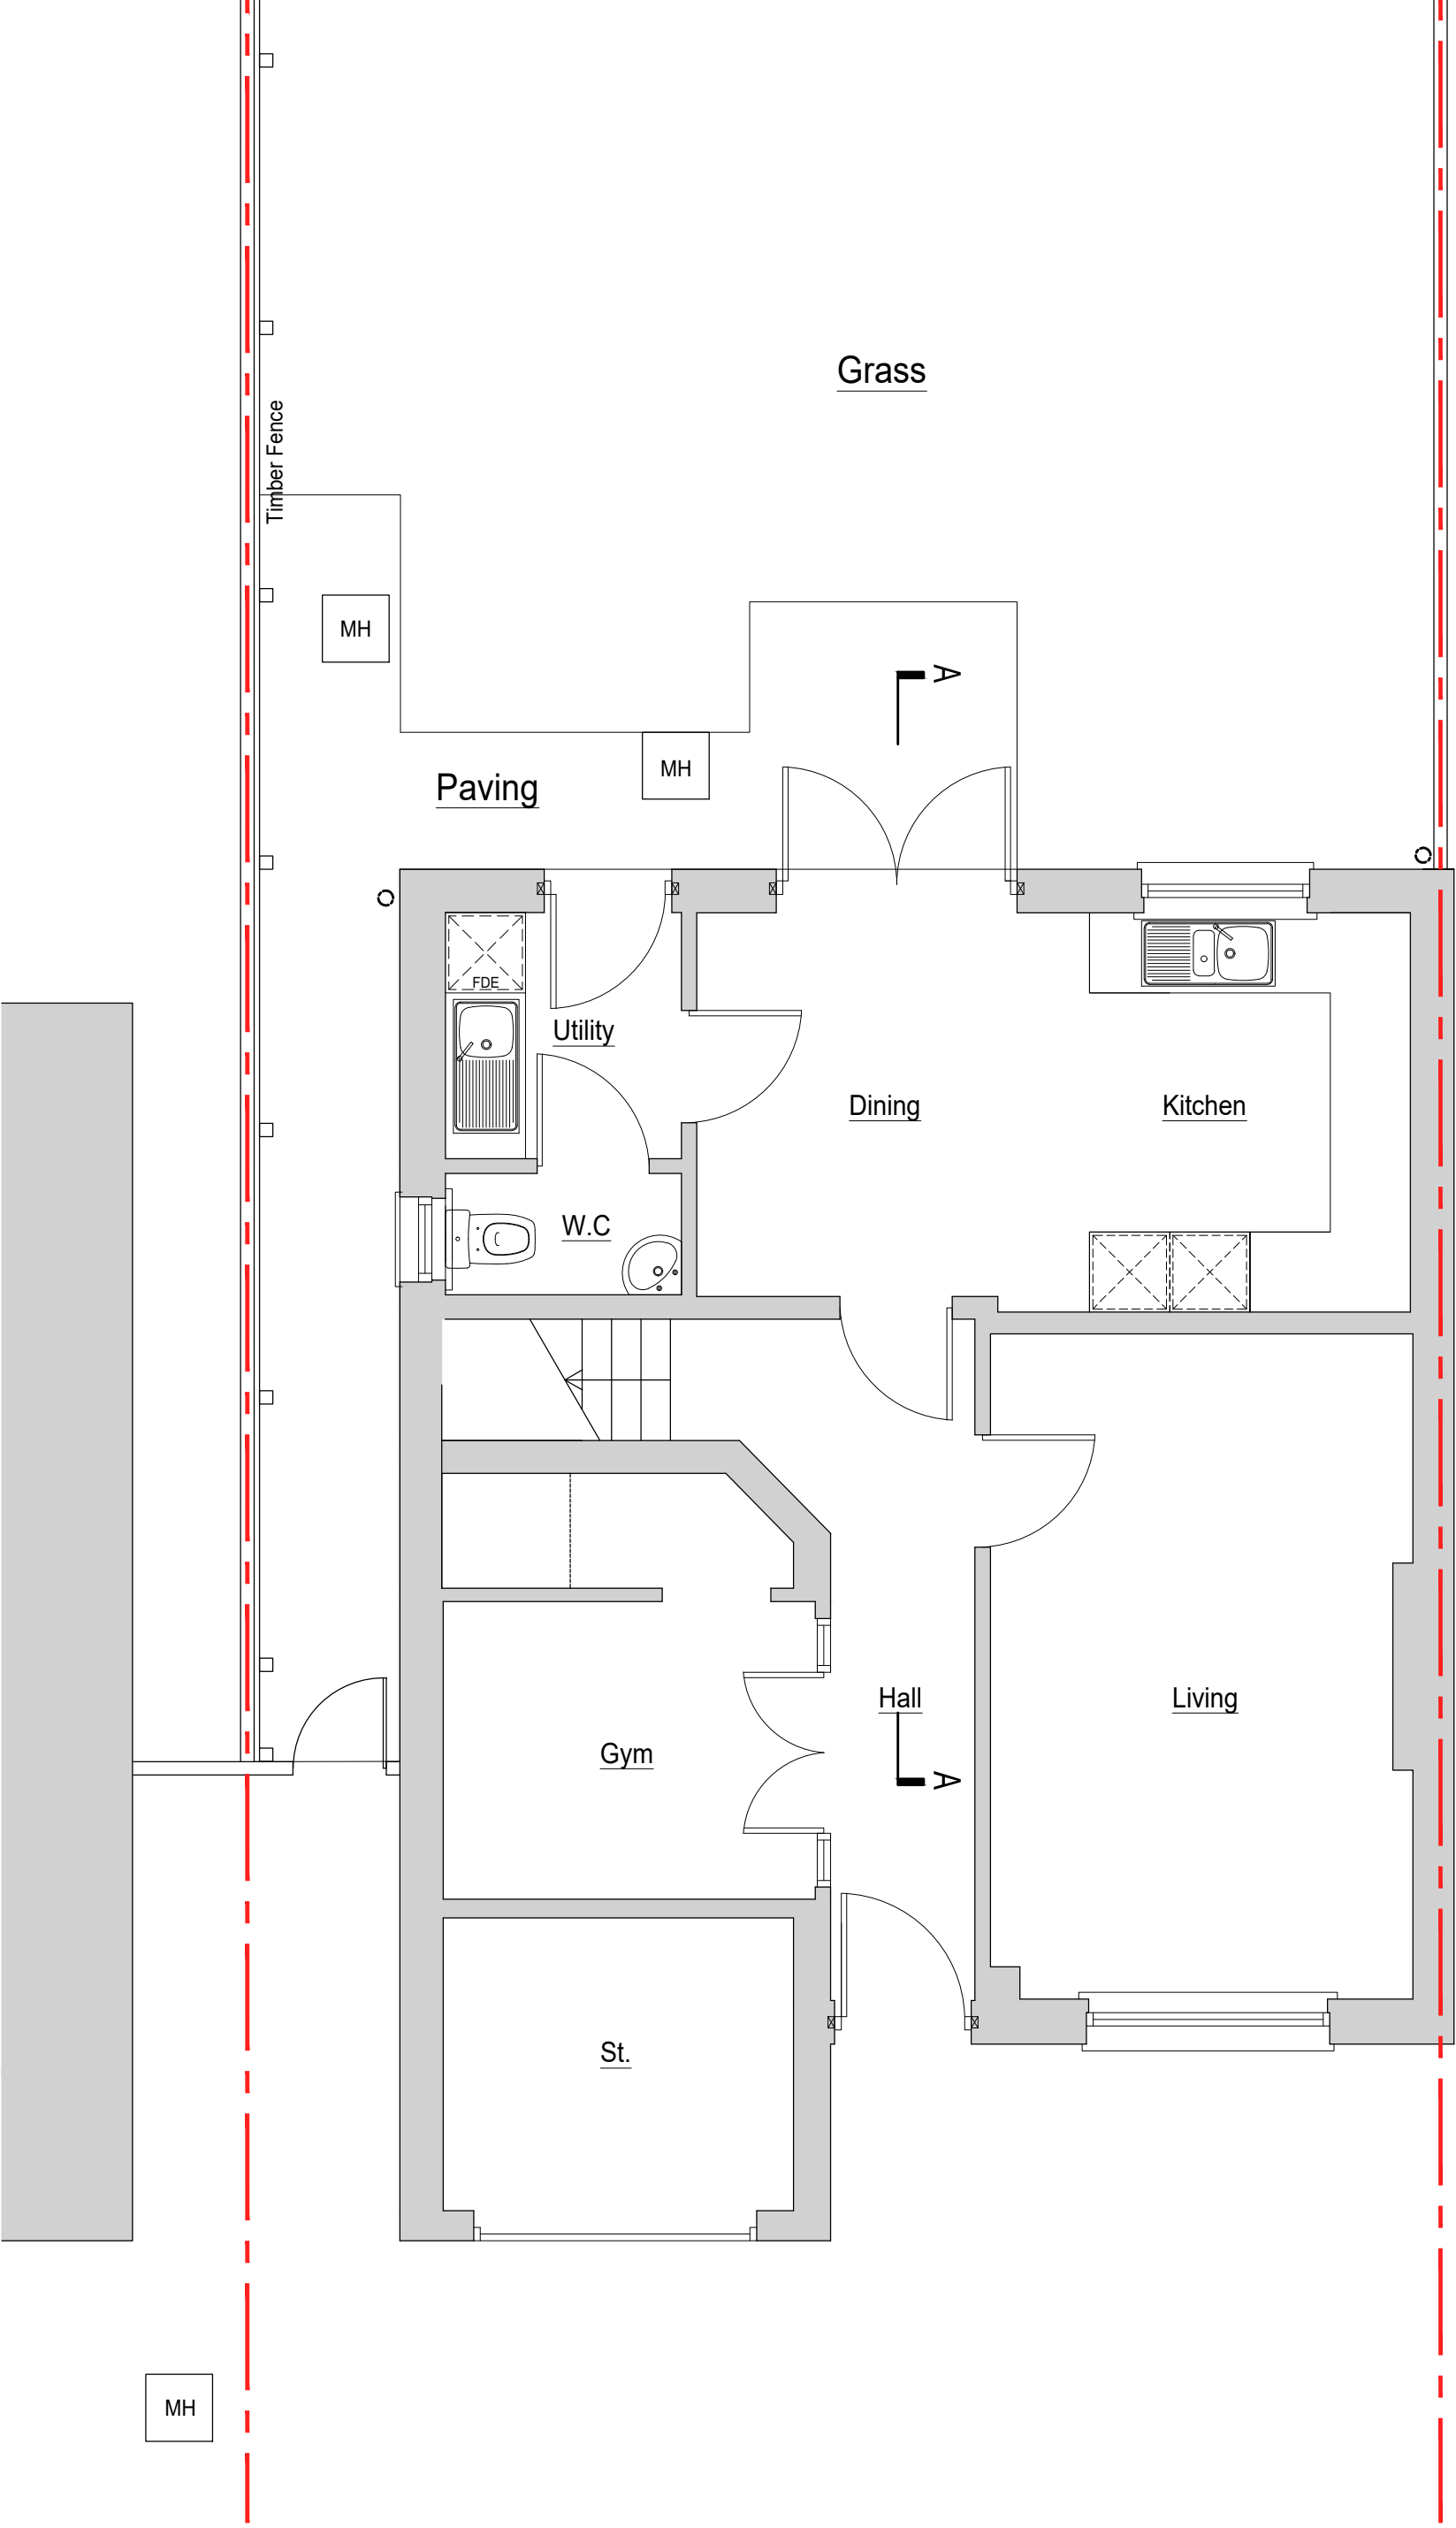


project Extension and Alterations to, 3 Maple way, Liverpool L16 2AD		
title Ground Floor Plan as Existing		
client Mr L. Roberts & Ms. C. Parry		
status planning		
job number 061	drawing 200	revision A
scale 1:50@ A3	date 09.07.21	
rev A	description Revised for planning.	date 30.11.21

Do not scale. Use figured dimensions only.