


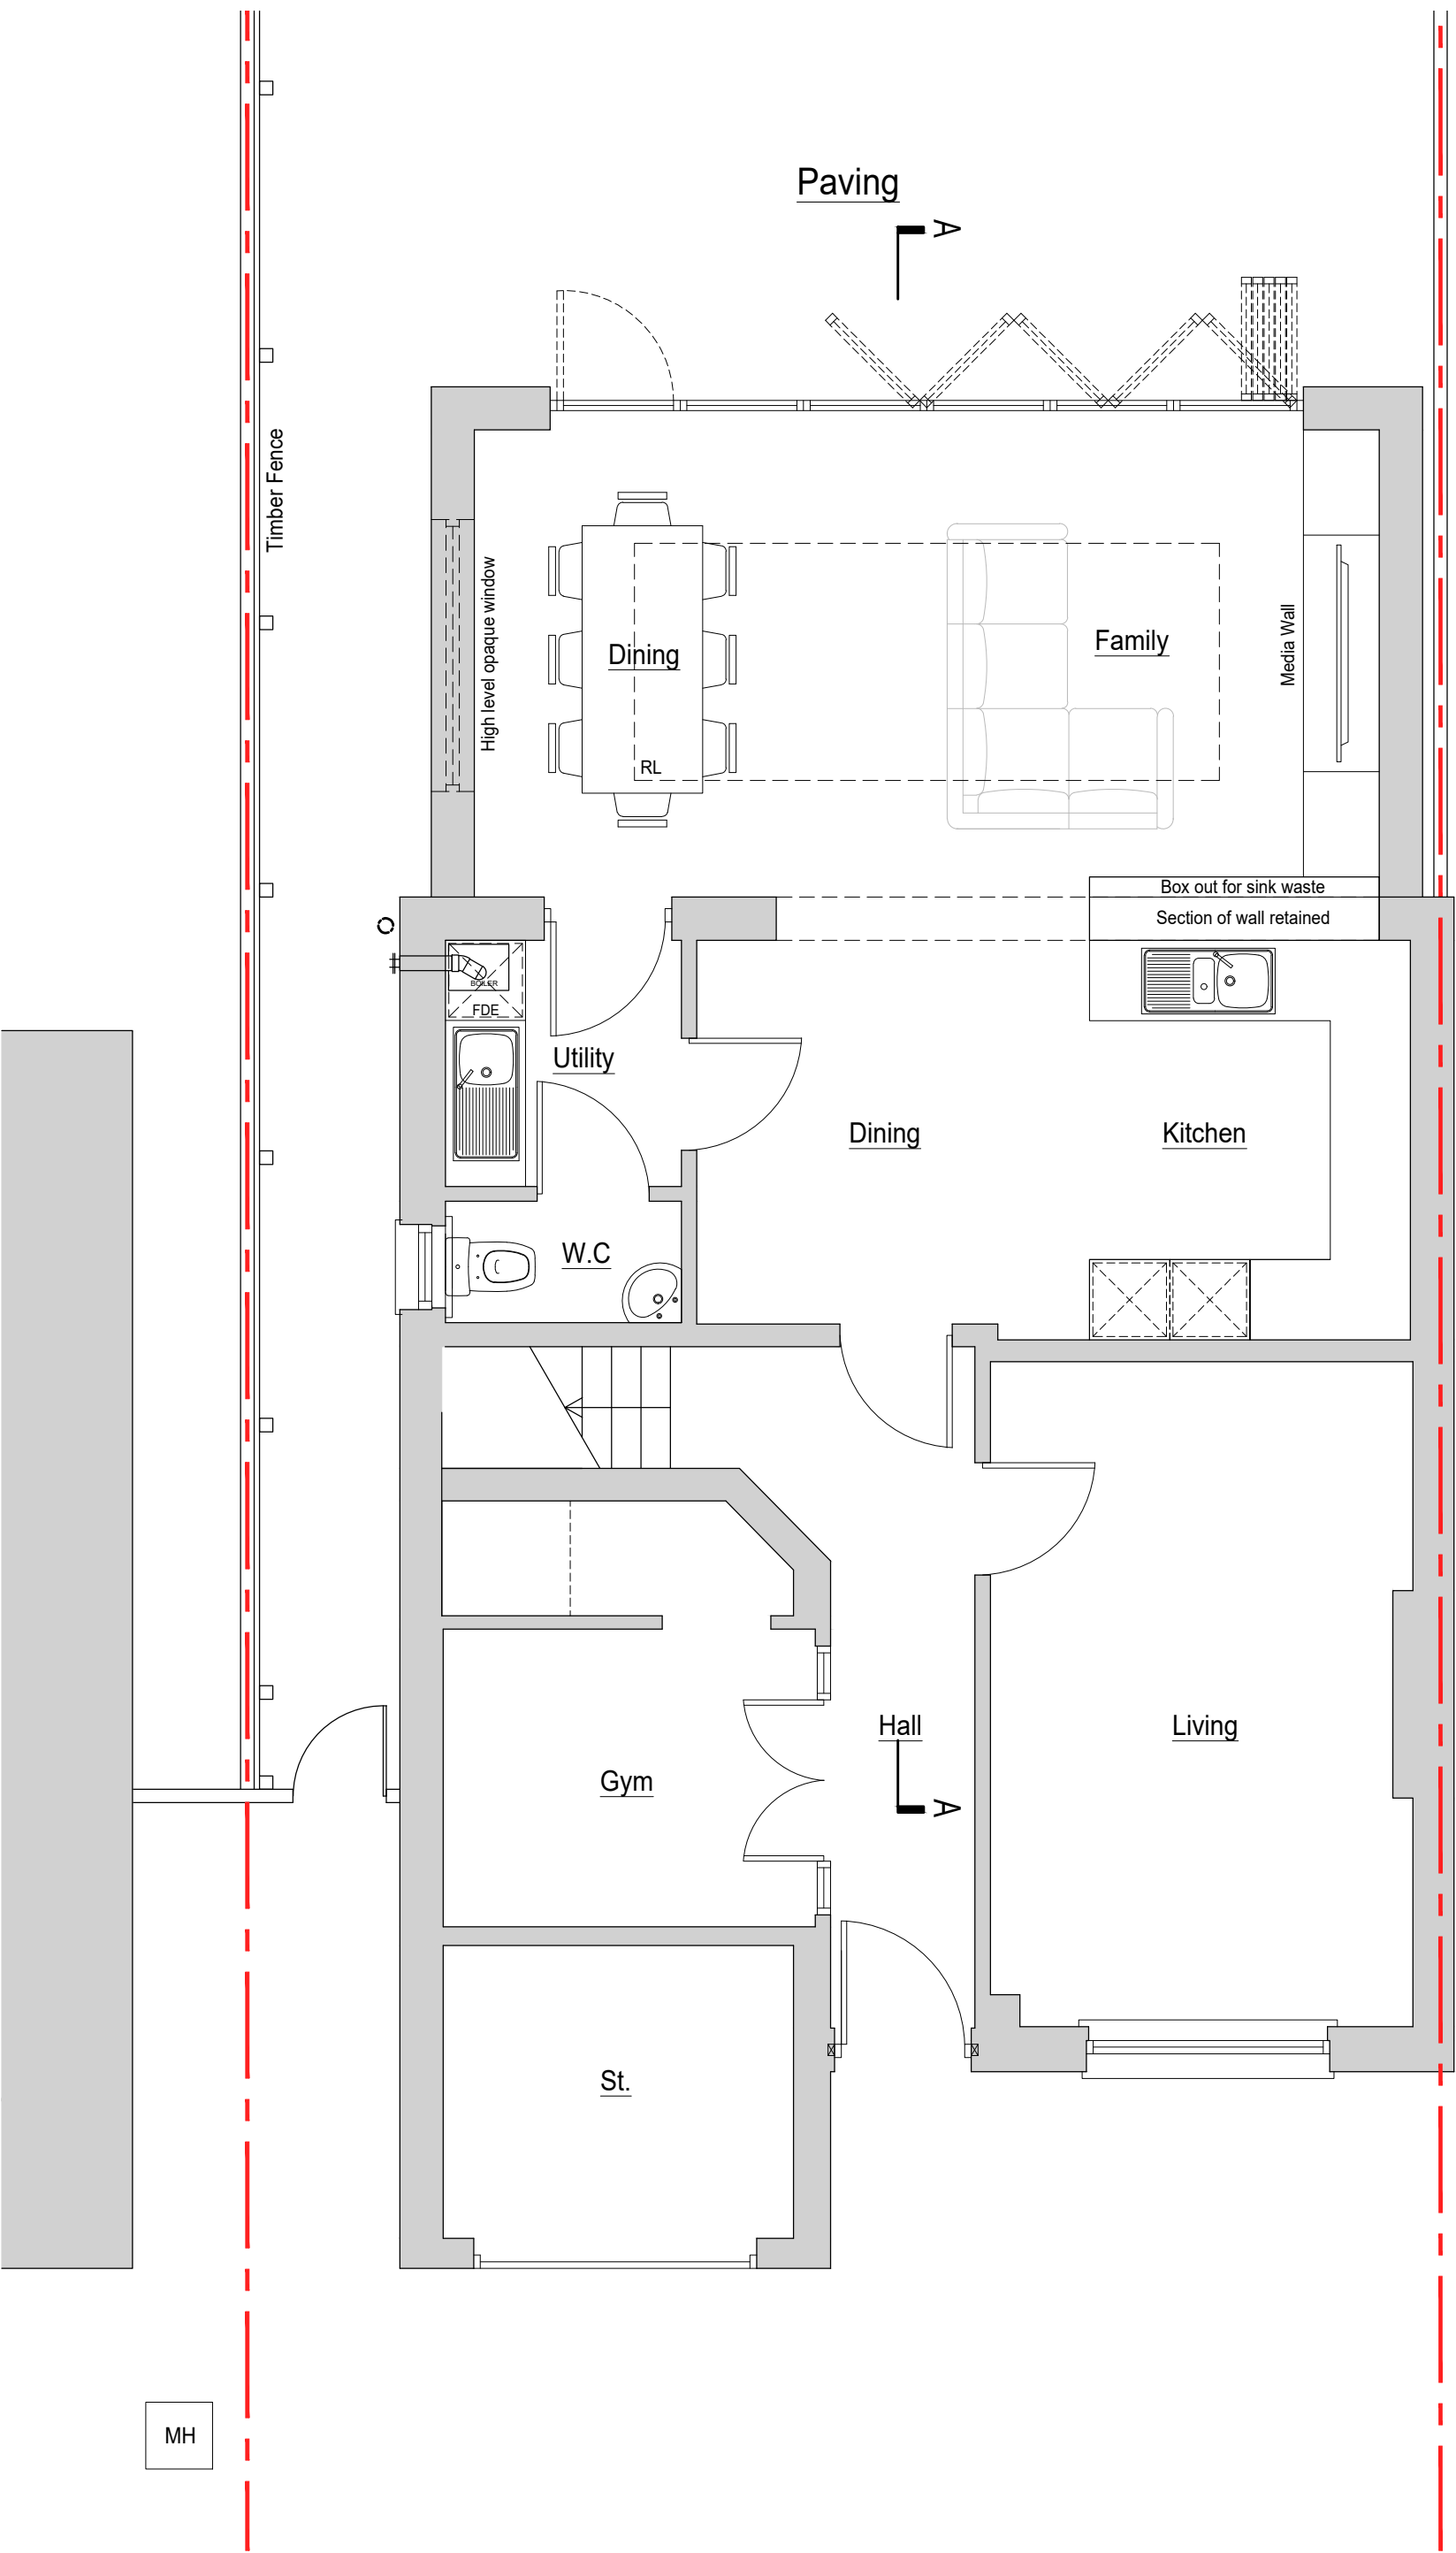

MH

project Extension and Alterations to, 3 Maple way, Liverpool L16 2AD		
title Ground Floor Plan as Existing		
client Mr L. Roberts & Ms. C. Parry		
status planning		
job number 061	drawing 210	revision A
scale 1:50@ A3	date 22.07.21	
rev	description	date
A	Revised following client meeting.	29.11.21
B	Revised for planning.	30.11.21

Do not scale. Use figured dimensions only.