



BLEND'S FOODS, KNOWSLEY


RevNo	Revision note	Date	Signature/Checked
-------	---------------	------	-------------------

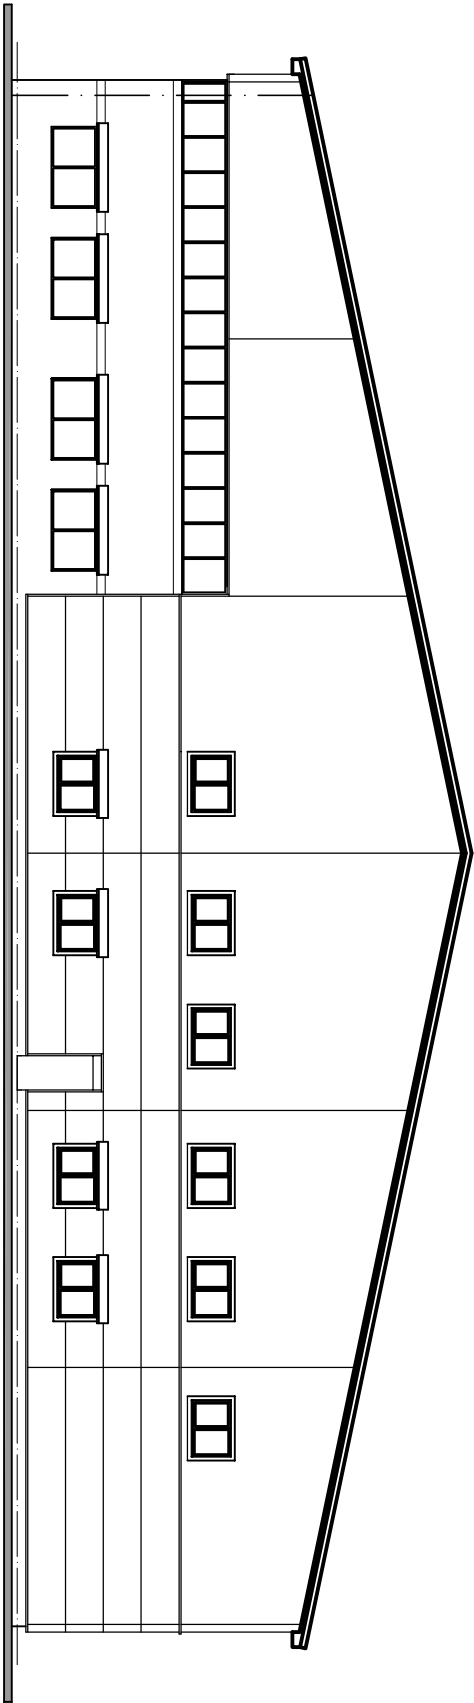


1:200 FRONT ELEVATION (OVERBROOK LANE)

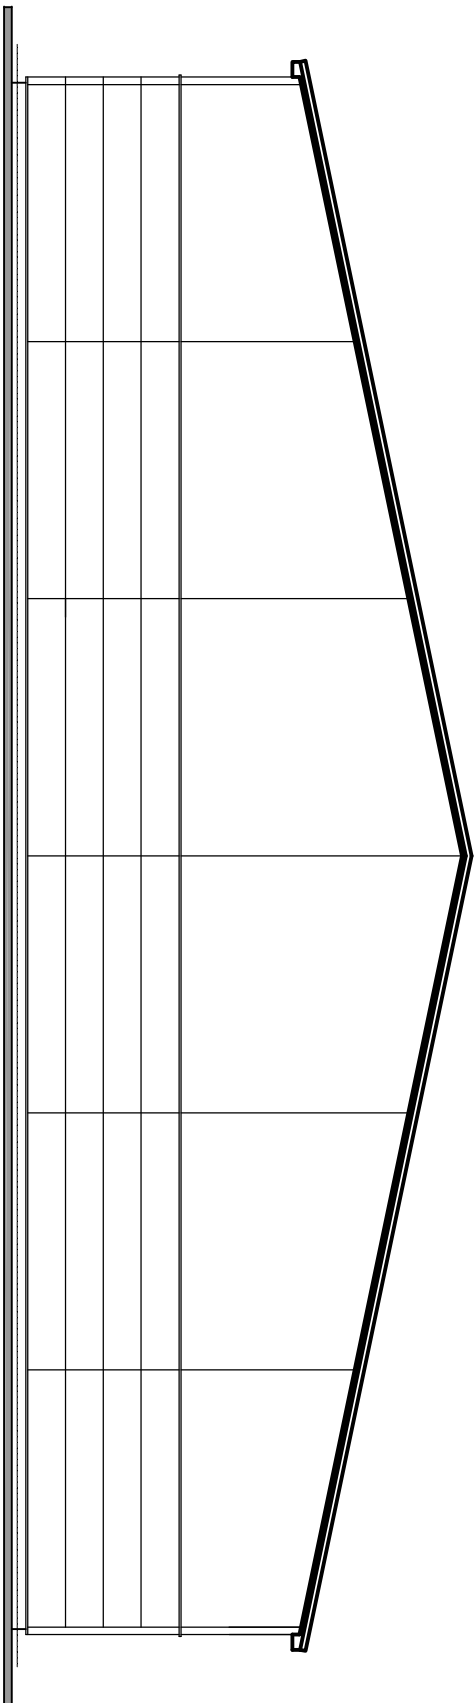


1:200 REAR ELEVATION

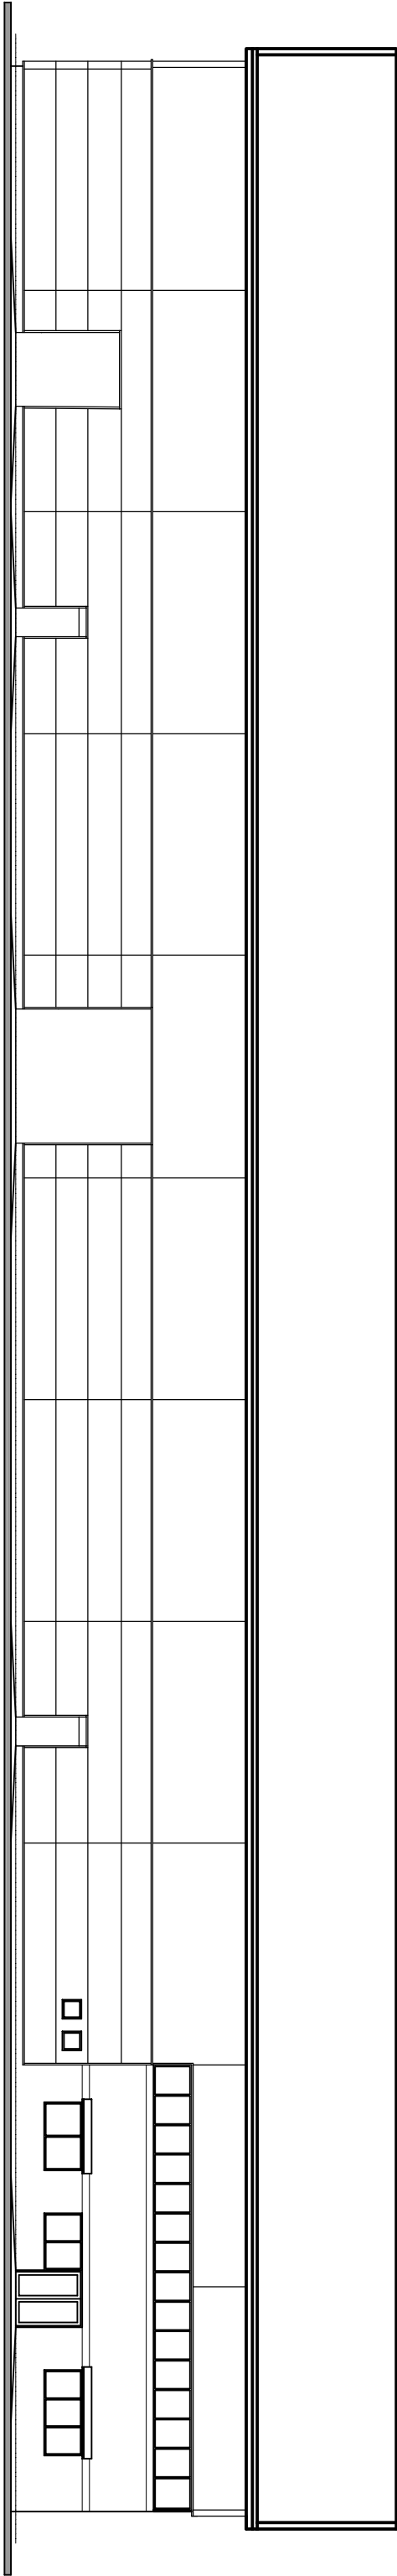

1:200 SIDE ELEVATION (FROM CAR PARK)

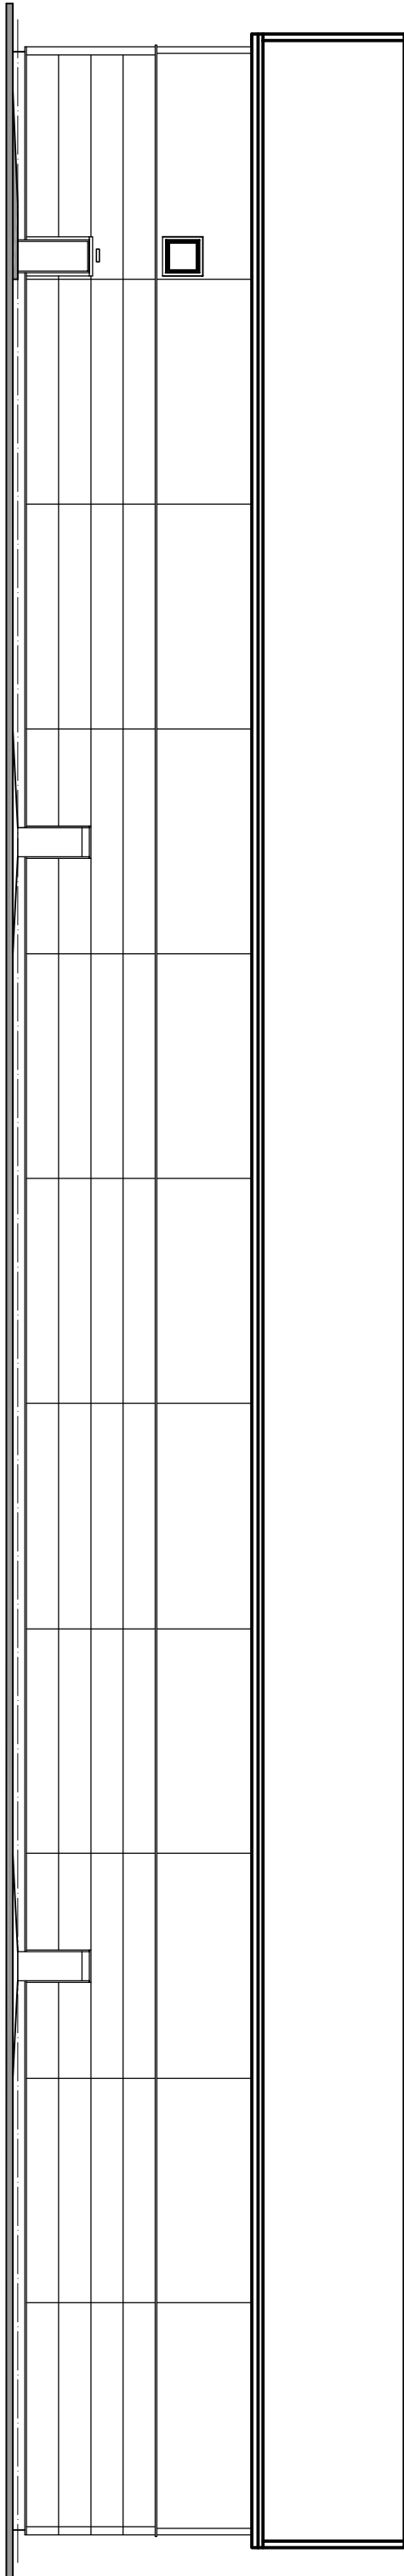

1:200 SIDE ELEVATION (FROM TOTAL GLASS)

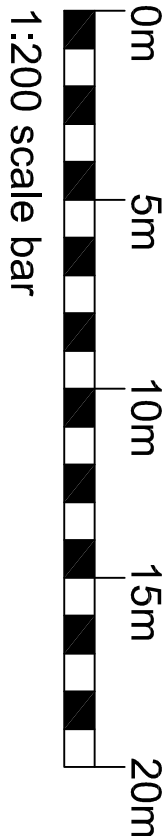

PROJECT:	BLEND'S LTD. BLEND'S HOUSE OVERBROOK LANE KNOWSLEY BUSINESS PARK	Drawing No.	2196-PL-05
CLIENT:	BLEND'S FOODS LTD	Date:	DECEMBER 2021
Drawing Title	EXISTING ELEVATIONS	Scale:	1:200 @ A2
		Revision:	
		Issue:	PLANNING

Rendissance Studio, No.1 Derby St, Leigh, Lancashire WN7 4PF
Tel: 01942 662550, Fax: 01942 662550
Email: info@p2a3architects.co.uk, www.p2a3architects.co.uk