



BLEND'S FOODS, KNOWSLEY


Rev/No	Revision note	Date	Signature/Checked
A	1. Drawings updated following client comments	16.12.21	

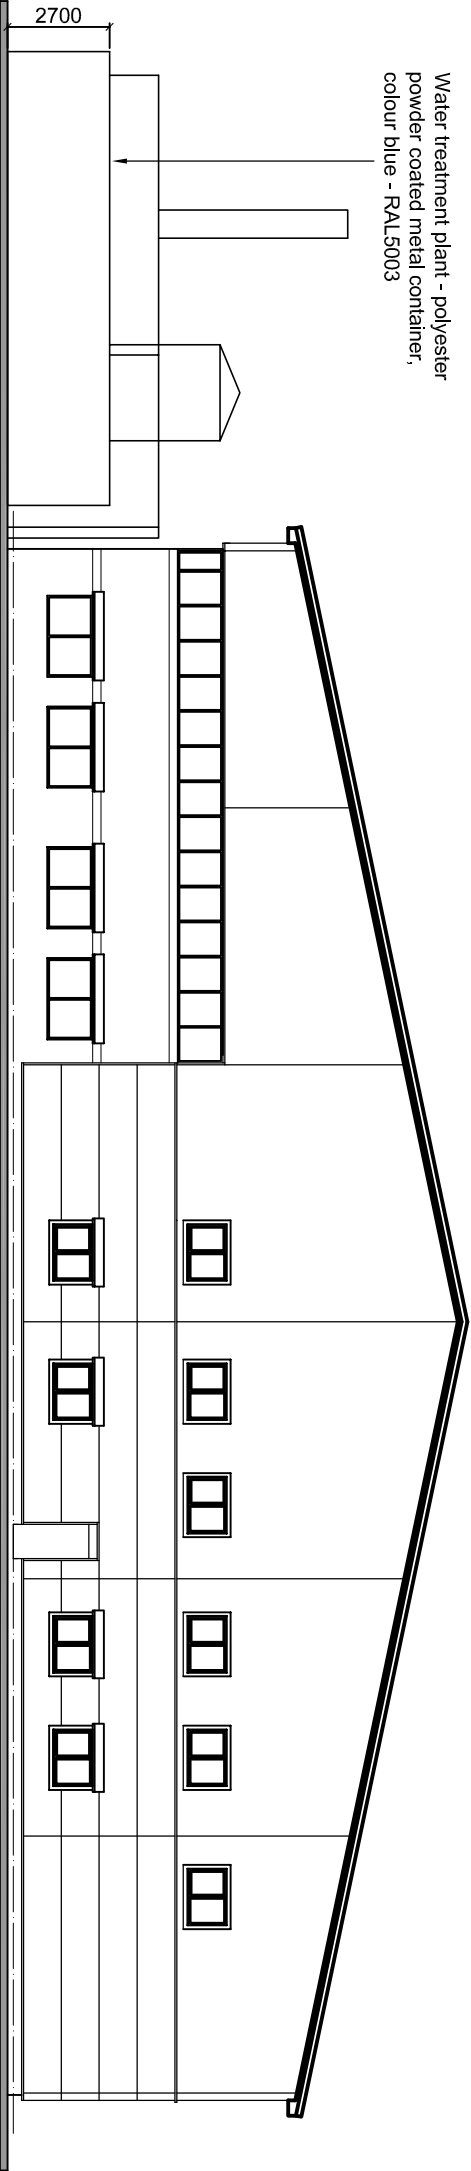


1:200 FRONT ELEVATION (OVERBROOK LANE)

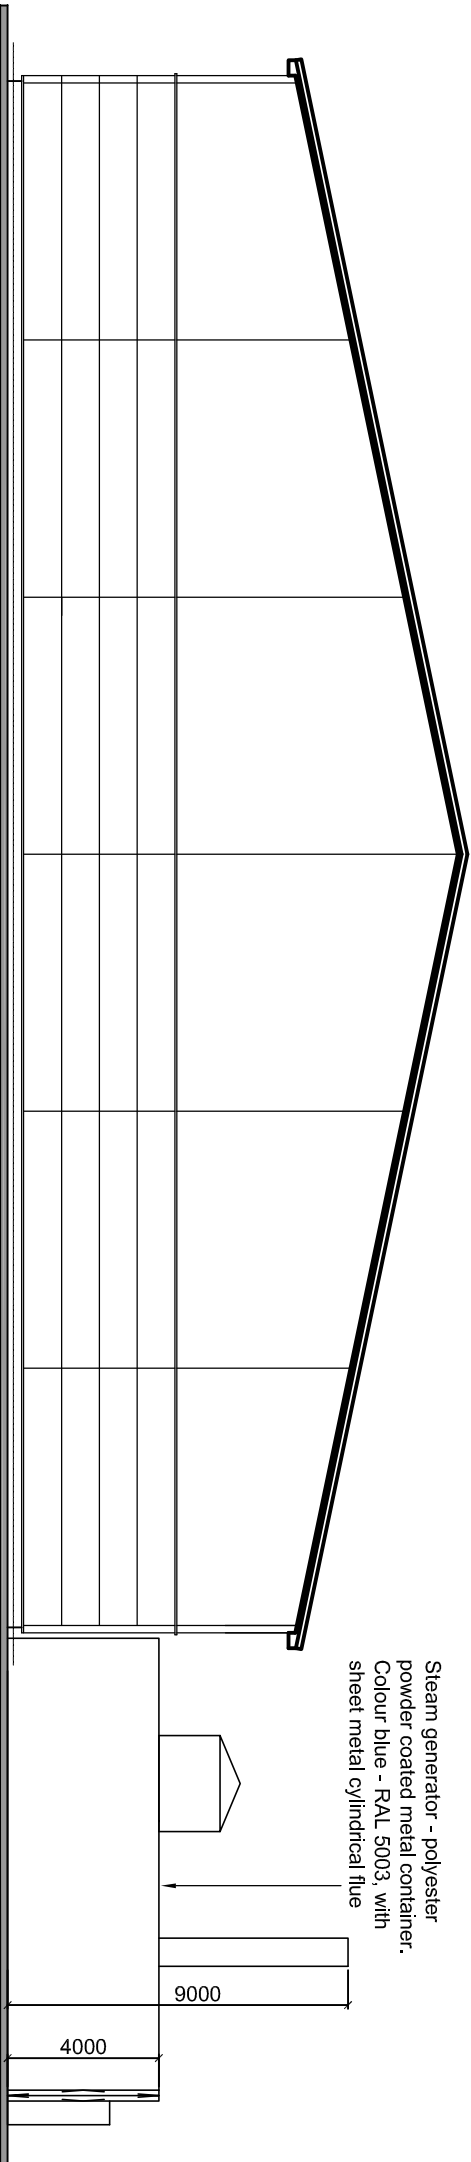


1:200 REAR ELEVATION

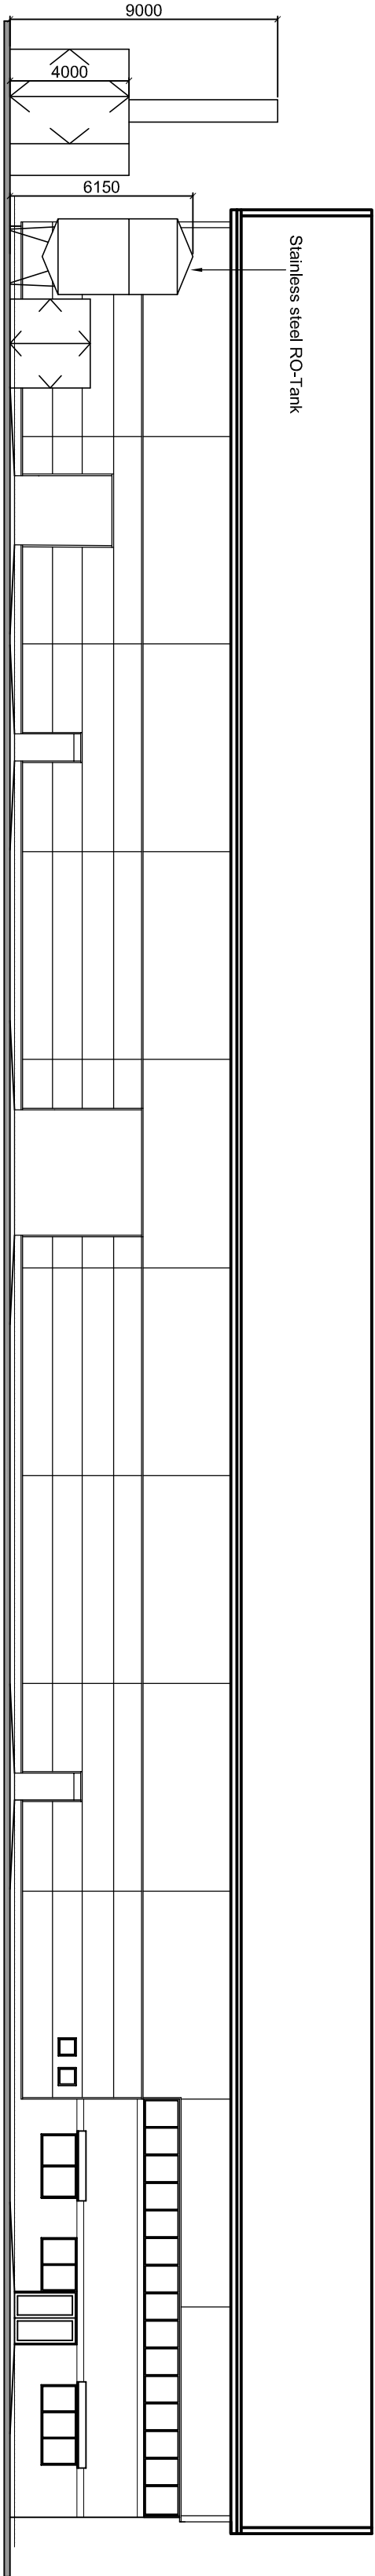

1:200 SIDE ELEVATION (FROM CAR PARK)

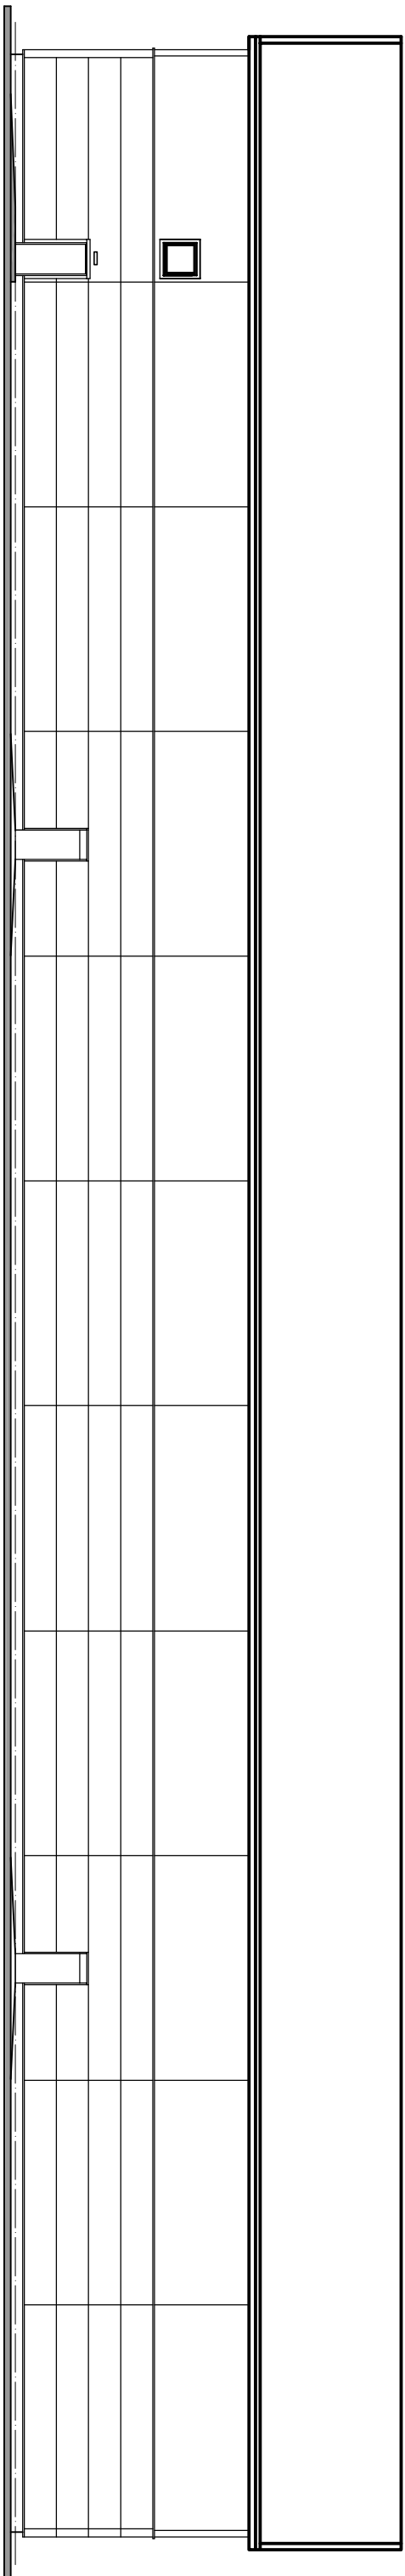

1:200 SIDE ELEVATION (FROM TOTAL GLASS)

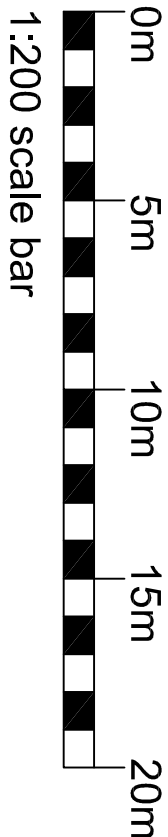

PROJECT: BLEND'S LTD.
BLEND'S HOUSE
OVERBROOK LANE
KNOWSLEY BUSINESS PARK

CLIENT: BLEND'S FOODS LTD

Drawing Title

PROPOSED ELEVATIONS

Drawing No.	2196-PL-06
Date	DECEMBER 2021
Scale	1:200 @ A2
Revision	A
Issue	PLANNING

Renaissance Studio, No.1 Derby St, Leigh, Lancashire WN7 4PF
Tel: 01942 623530, Fax: 01942 623534
Email: info@p2a3architects.co.uk, www.p2a3architects.co.uk