


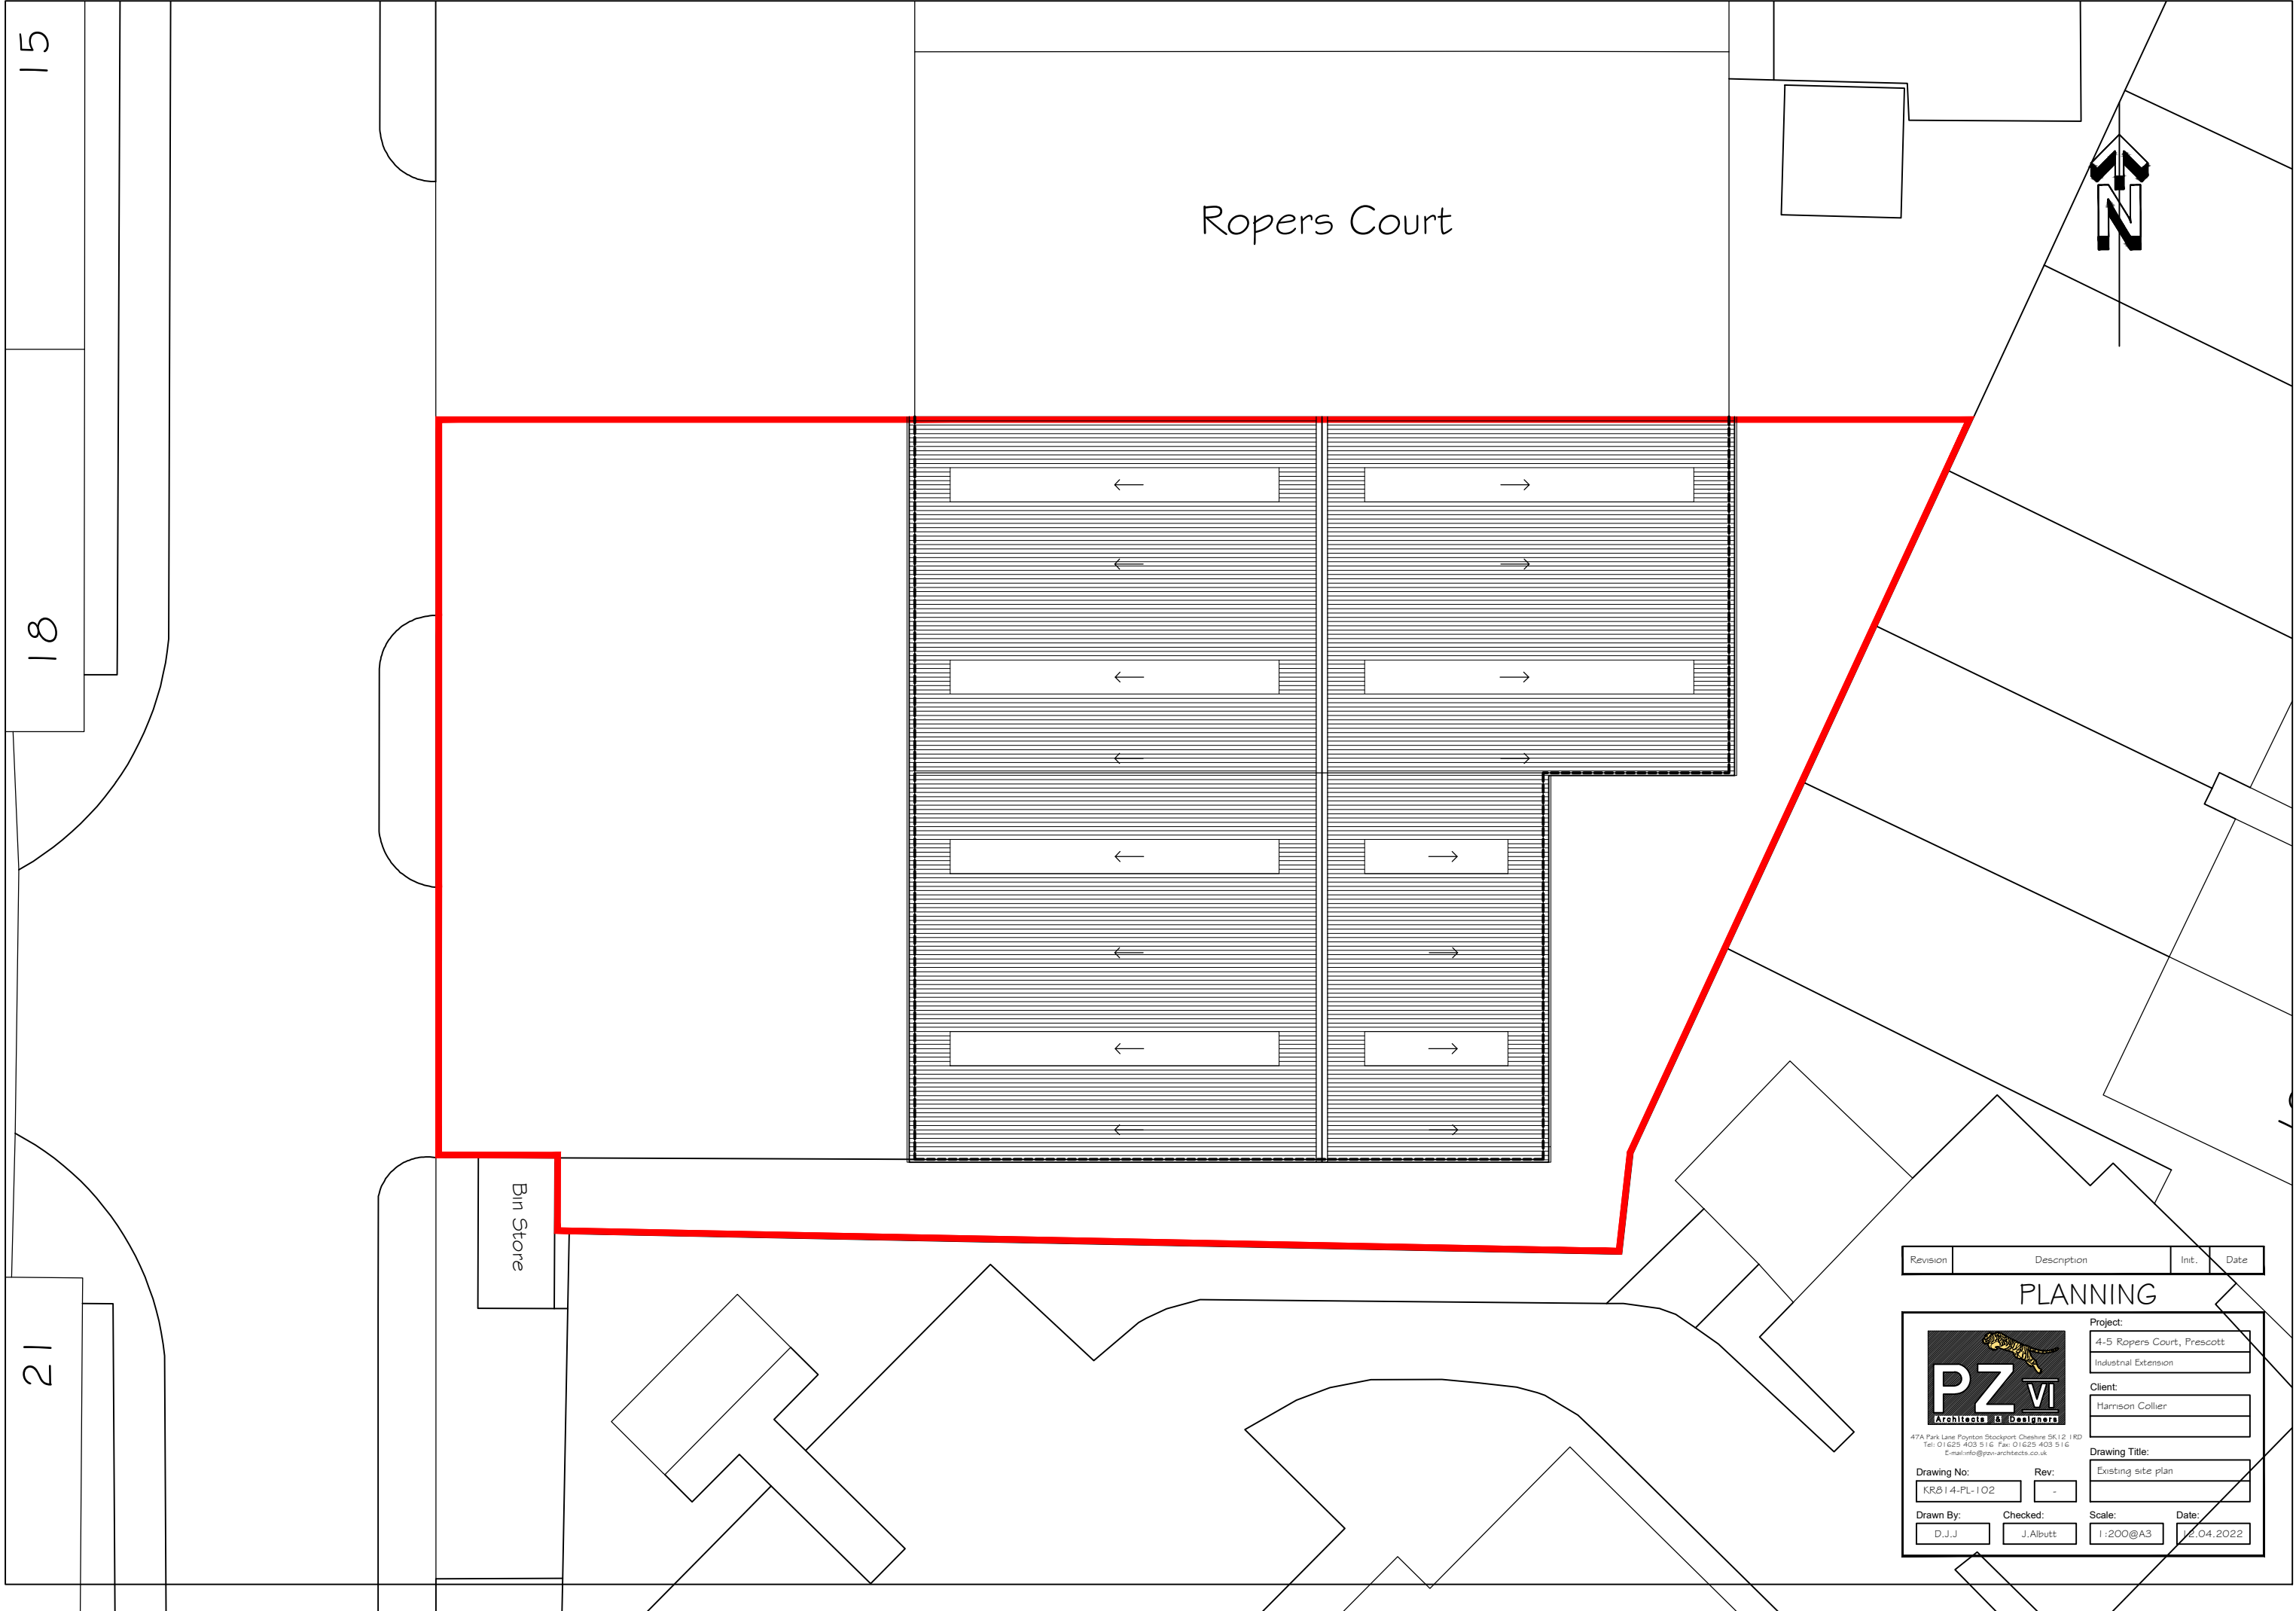

Revision	Description	Init.	Date
----------	-------------	-------	------

PLANNING

 47A Park Lane Poynton Stockport Cheshire SK12 1RD Tel: 01625 403 516 Fax: 01625 403 516 E-mail: info@pzi-architects.co.uk	Project:		
	4-5 Ropers Court, Prescott		
	Industrial Extension		
	Client:		
		Harrison Collier	
Drawing Title:		Existing site plan	
Drawing No:		Rev:	
KR014-PL-102		-	
Drawn By:	Checked:	Scale:	Date:
D.J.J.	J.Albutt	1:200@A3	12.04.2022