



Do not scale this drawing.
Dimensions to be checked on site.
Drawing to be read in conjunction with all other relevant material.
Structural Engineers drawings to override structural dimensions shown.
This drawing is the copyright of Urban Colour Architects. ©2020.
Architect to be notified of discrepancies.
Contactor to check dimensions on site before commencing works.

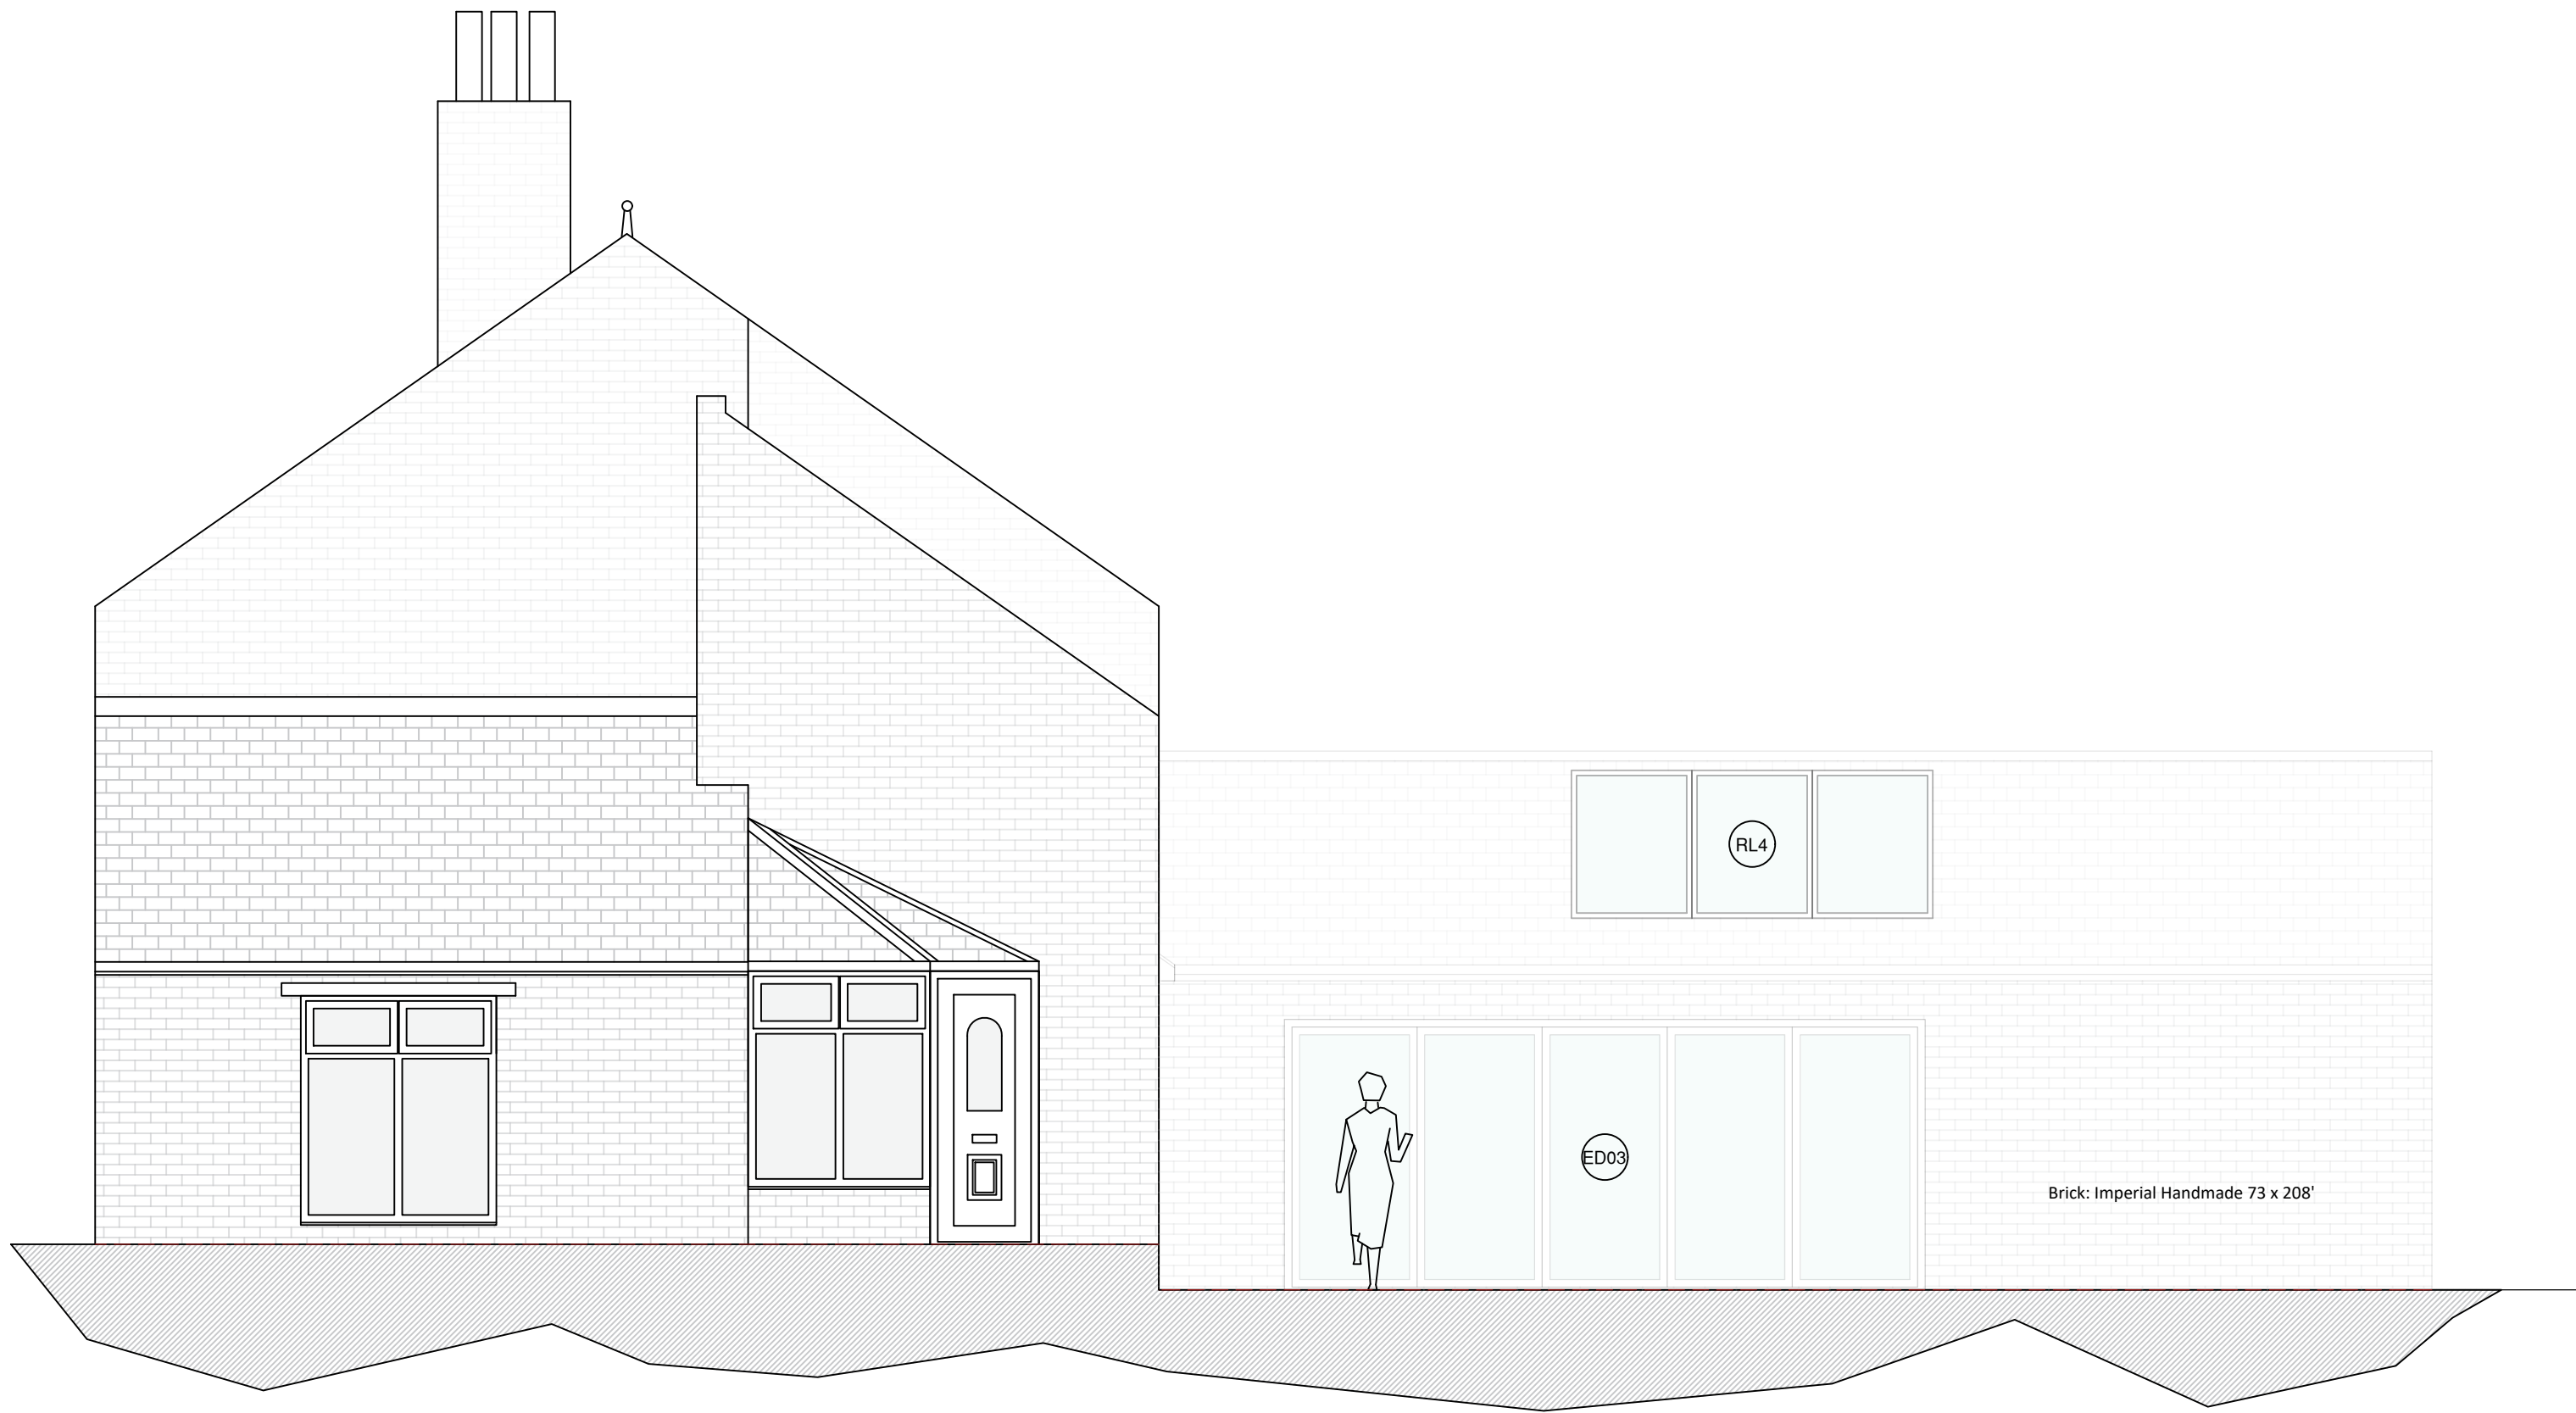


RHS ELEVATION
1:50

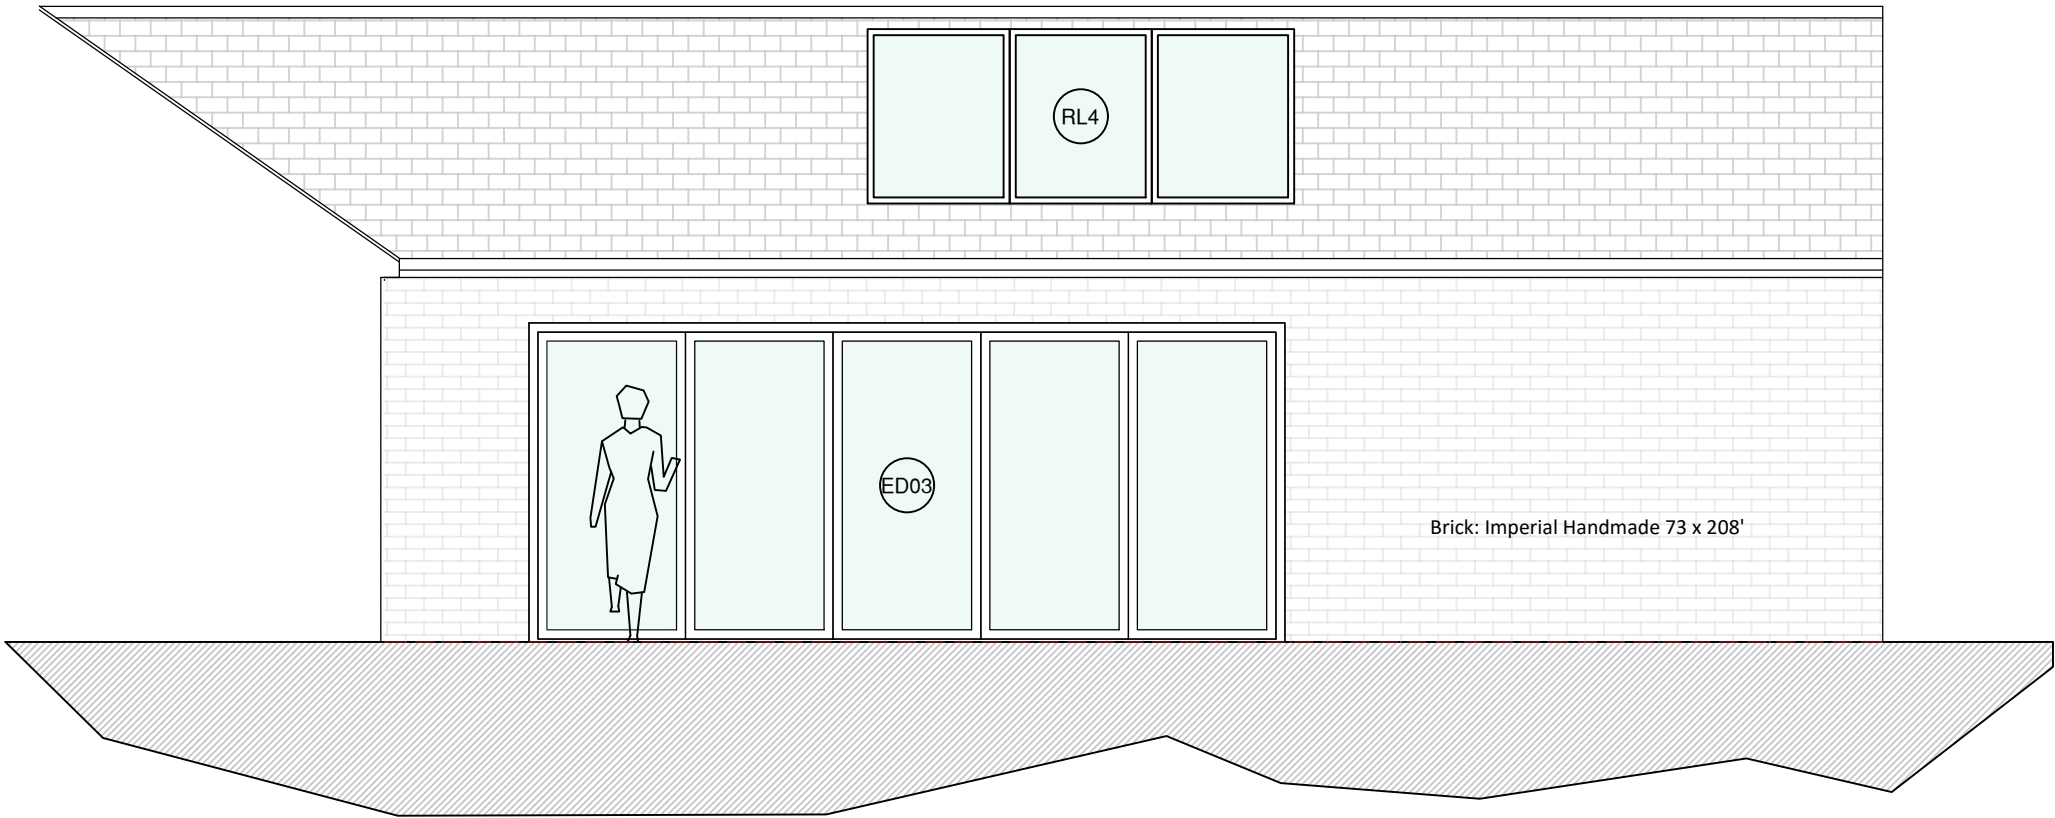

OUTBUILDING RETURN ELEVATION
1:50



FRONT ELEVATION
1:50

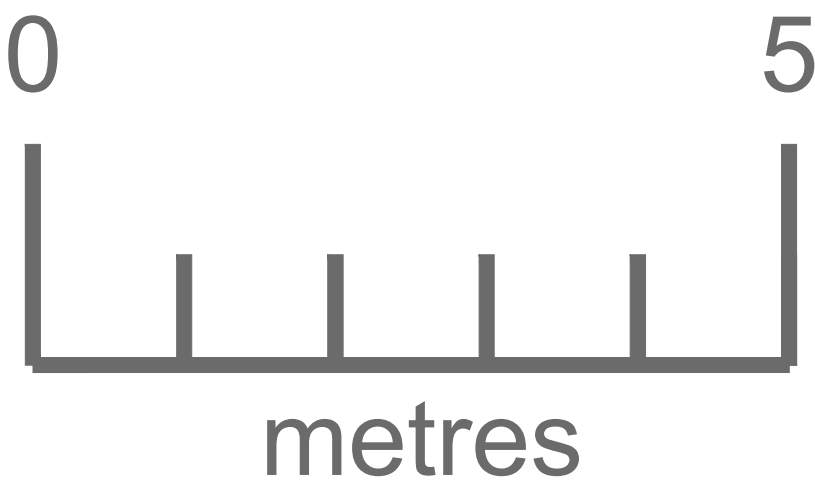

PROJECT
Coopers Farm, Perimeter Road, Kirkby, L33 3AN
TITLE
Proposed Elevations House Sheet 1
STATUS
Planning
CLIENT
Mr & Mrs Drury
DRAWN BY
J.B
CHECKED BY
J.B
DATE
21.02.23
DRAWING NUMBER
A-006
SCALE (@ A1)
1:50@A1
REV
B
PROJECT NUMBER
UCA-085

