


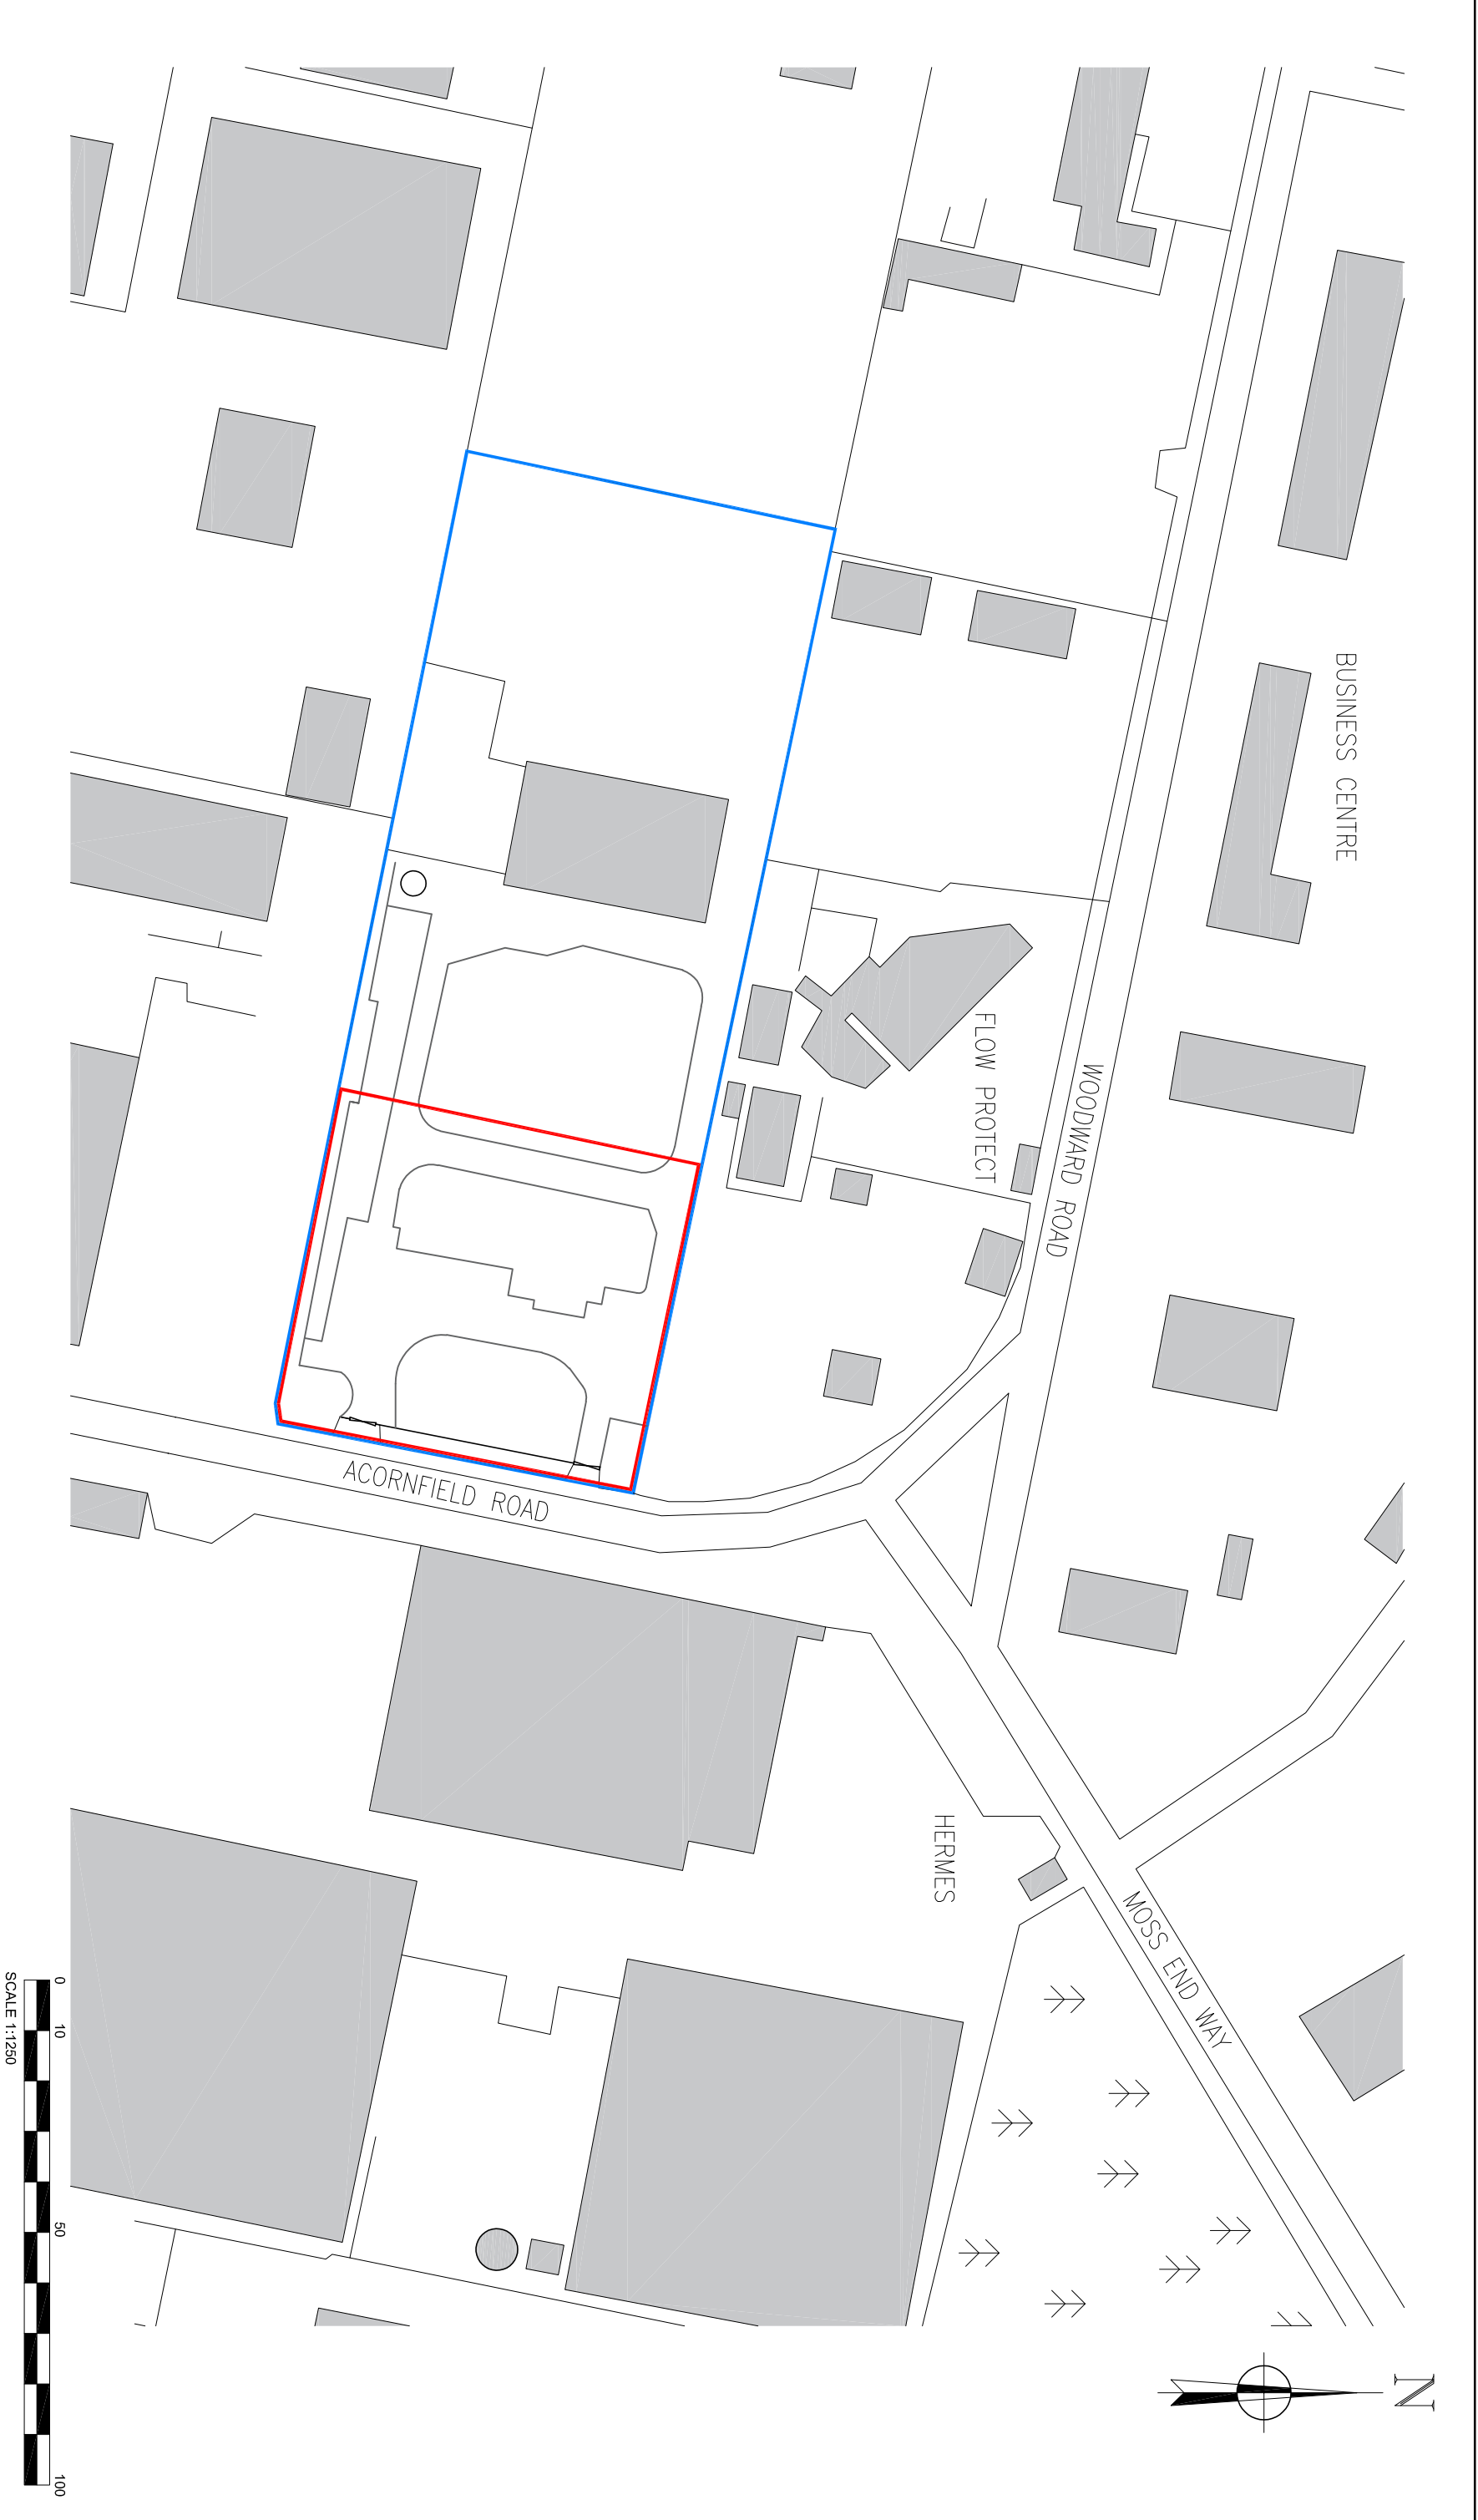

GENERAL NOTES: DAY Architectural Ltd accepts no responsibility for any costs, losses or claims whatsoever arising from these drawings, specifications and related documents unless there is full compliance with the Client or any unauthorised user of the following: 1 All boundaries, dimensions and levels are to be checked on site before construction and any discrepancies reported to the Architect / Designer. 2 Partial Service Any discrepancies with site or other information is to be advised to the Architect / Designer and checked and / or approved to be sought before the implementation of the detail. 3 Block and site plans are reproduced under license from the Ordnance Survey. 4 Do not scale this drawing. 5 For the purposes of coordination, all relevant parties must check the information prior to implementation and report any discrepancies to the Architect / Designer.		LINE TYPE KEY SITE BOUNDARY 14.493sqm / 3.6 Acres APPLICATION BOUNDARY 4.882 sqm / 1.2 Acres	
CLIENT Insynch Energy Services LTD		DRAWING Location Plan	
PROJECT Gas Peaking Plant, Acornfield Road, Kirby		SCALE 1:1250	
DATE 15/04/2021		DRAWN BY MDB	
DAY DRAWING NO. 1185-21-XX-00-DR-A-0001		REVISION A	
DRAWING STATUS PLANNING		PROJECT NO. 1185-21	
REV A		DESCRIPTION Initial issue	
DATE 15.04.21			

Information contained on this drawing is the sole copyright of DAY Architectural Ltd and is not to be reproduced without their permission.

DAY Architectural Ltd.
Studio 1, Lancaster Buildings
77 Denngate, Manchester, M3 2BW

T: 0161 834 9703
W: www.day-architectural.com