
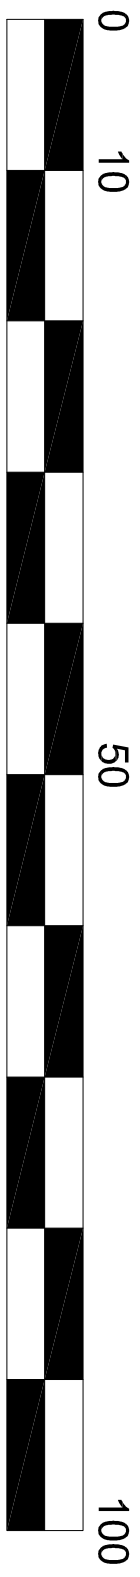


GENERAL NOTES: DAY Architectural Ltd accepts no responsibility for any costs, losses or claims whatsoever arising from these drawings, specifications and related documents unless there is full compliance with the Client or any unauthorised user of the following: 1. All boundaries, dimensions and levels are to be checked on site before construction and any discrepancies reported to the Architect / Designer. 2. Parties Service: Any discrepancies with site or other information is to be advised to the Architect / Designer and direction and permission given by the Architect / Designer. 3. Block and site plans are reproduced under license from the Ordnance Survey. 4. Do not scale this drawing - all relevant parties must check this information prior to implementation and report any discrepancies to the Architect / Designer.		LINE TYPE KEY SITE BOUNDARY - APPLICATION BOUNDARY - 14,493sqm / 3.6 Acres 4,882 sqm / 1.2 Acres		CLIENT Instynch Energy Services LTD		DRAWING Existing Site Plan		PROJECT Acornfield Road, Kirby		DRAWING STATUS PLANNING		DAY Architectural Ltd Studio 1, Lancaster Buildings 77 Deminggate, Manchester, M3 2BW T: 0161 834 9703 W: www.day-architectural.com	
REV		DESCRIPTION		DATE		REV BY		CHKD BY		SCALE 1:300		PAPER SIZE A1	
A		Initial Issue		15/04/21		MDB				DATE 15/04/2021		DRAWN BY MDB	
										DAY DRAWING No. 1185-21-XX-00-DR-A-0002		REVISION A	
										PROJECT No. 1185-21			

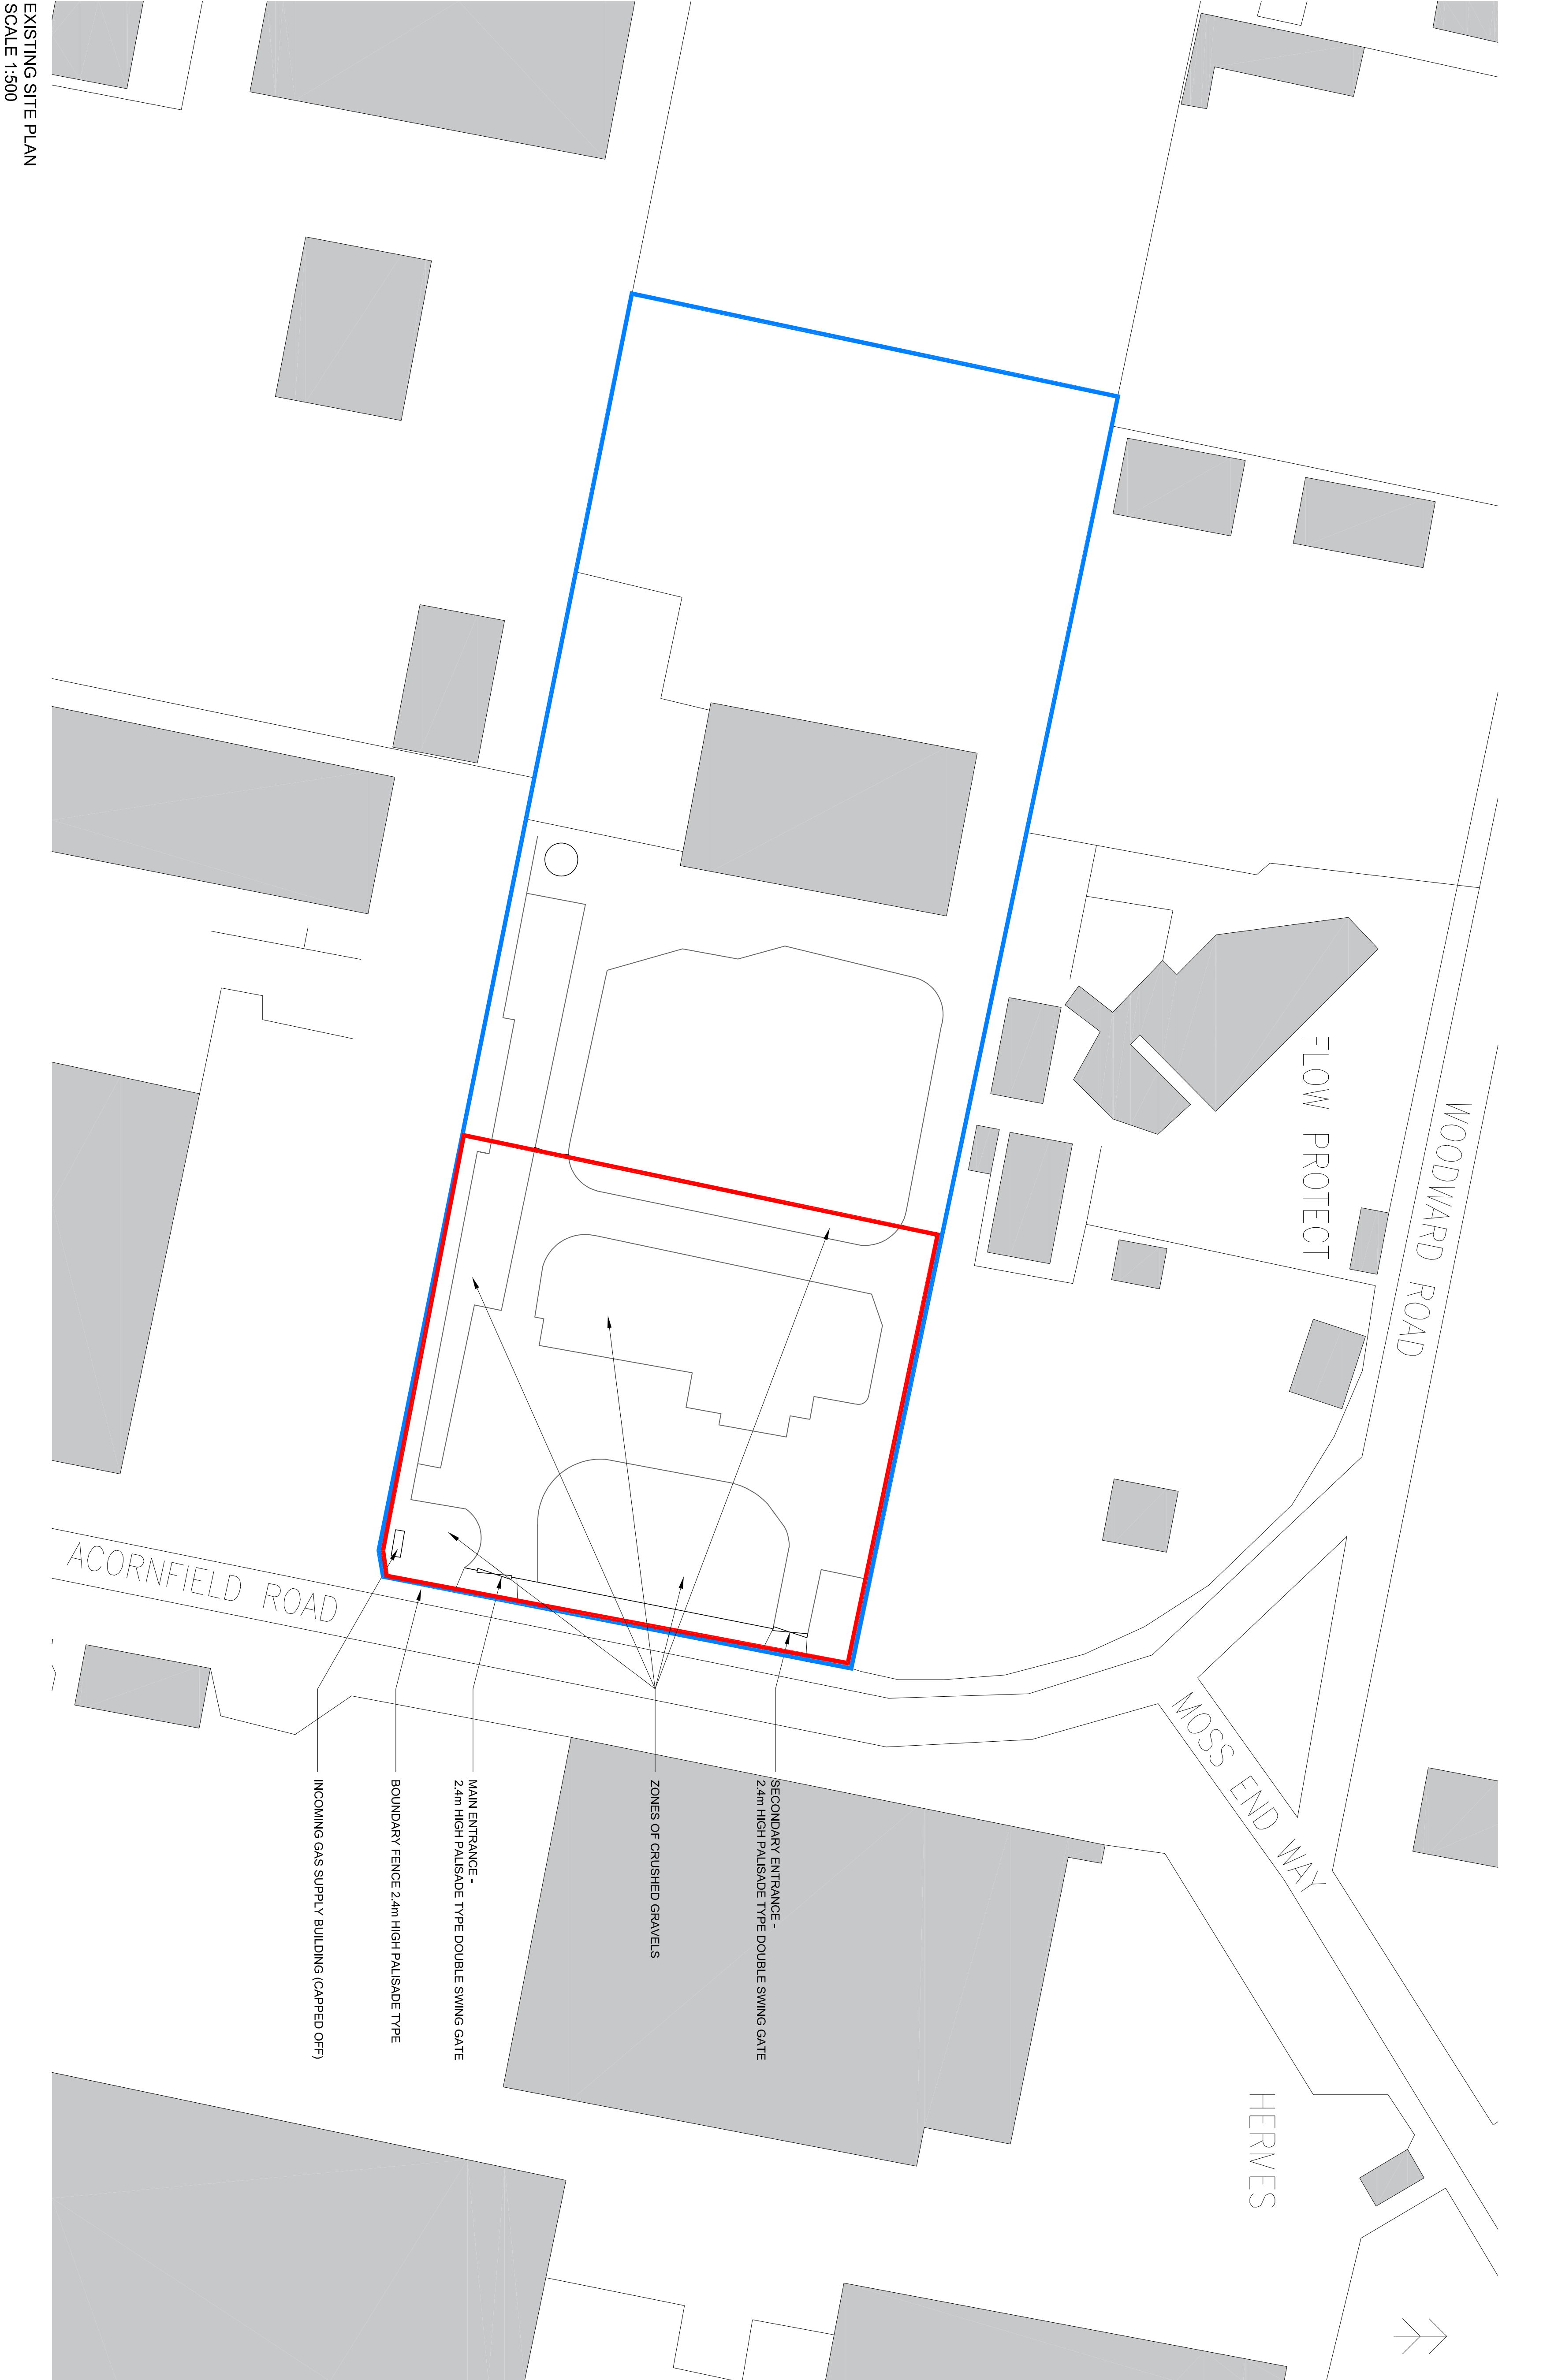

SCALE 1:500